


EXISTING




FRONT ELEVATION

SCALE: 1:100

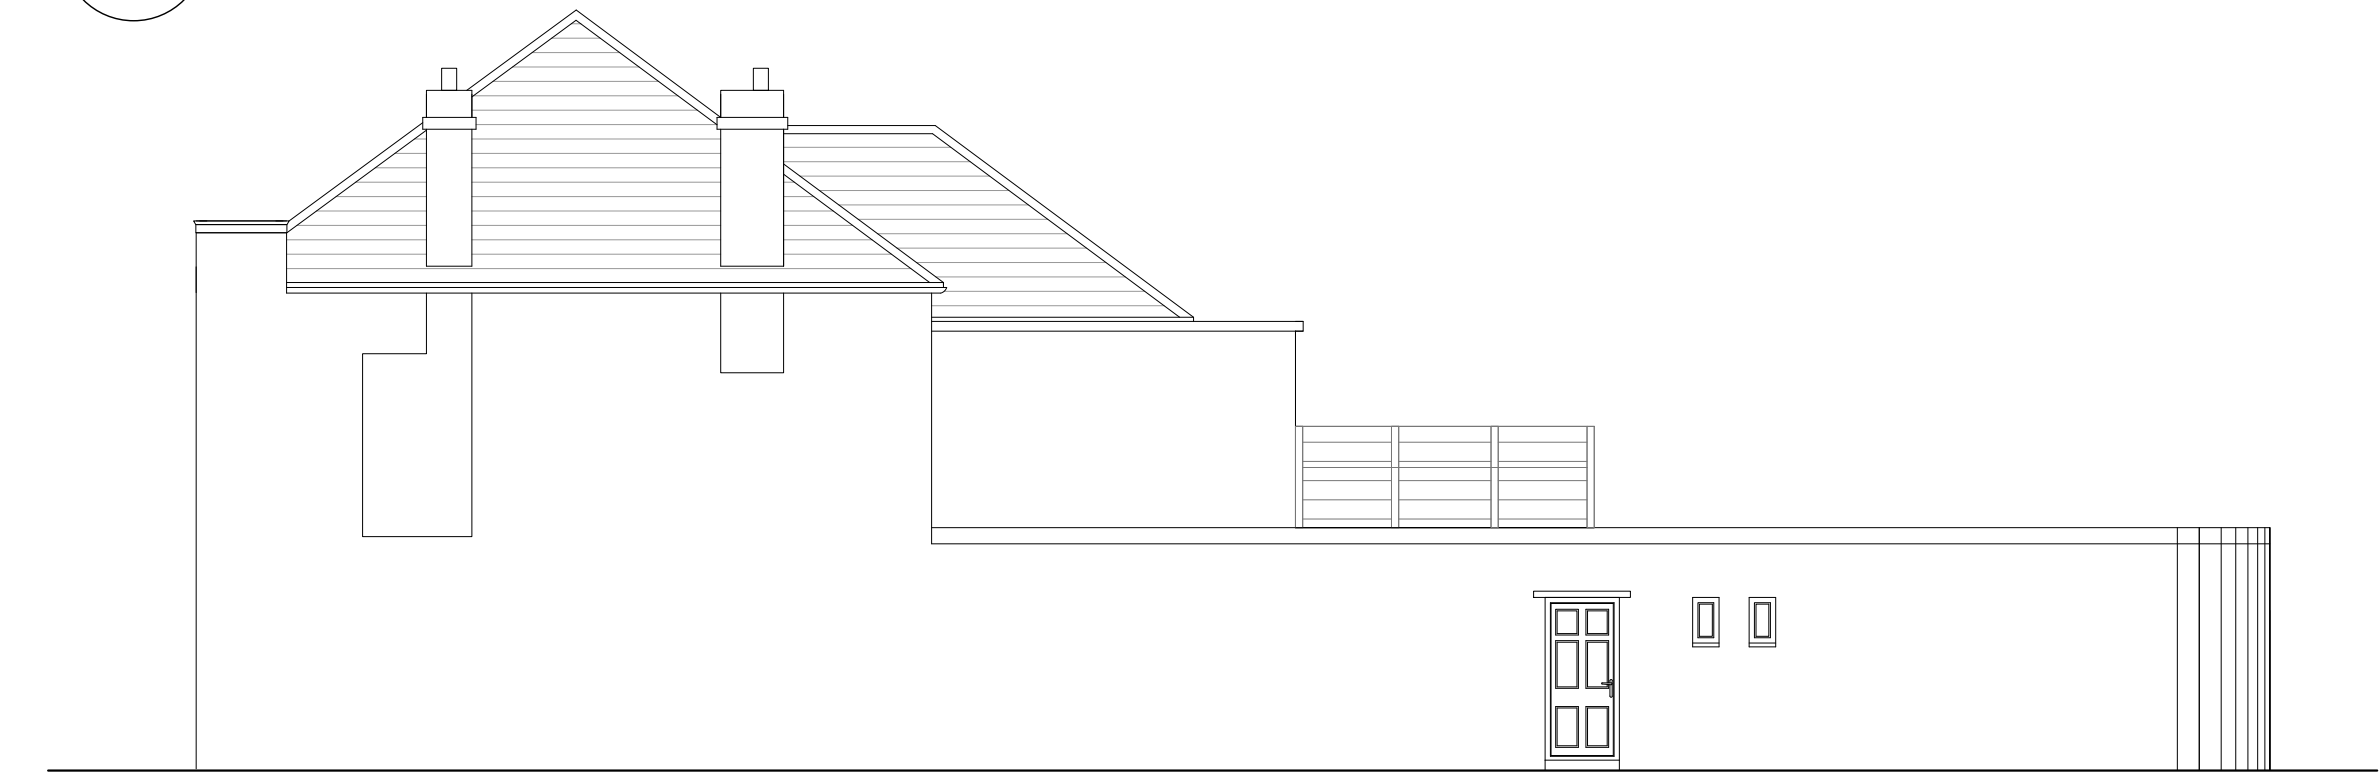


SIDE ELEVATION

SCALE: 1:100

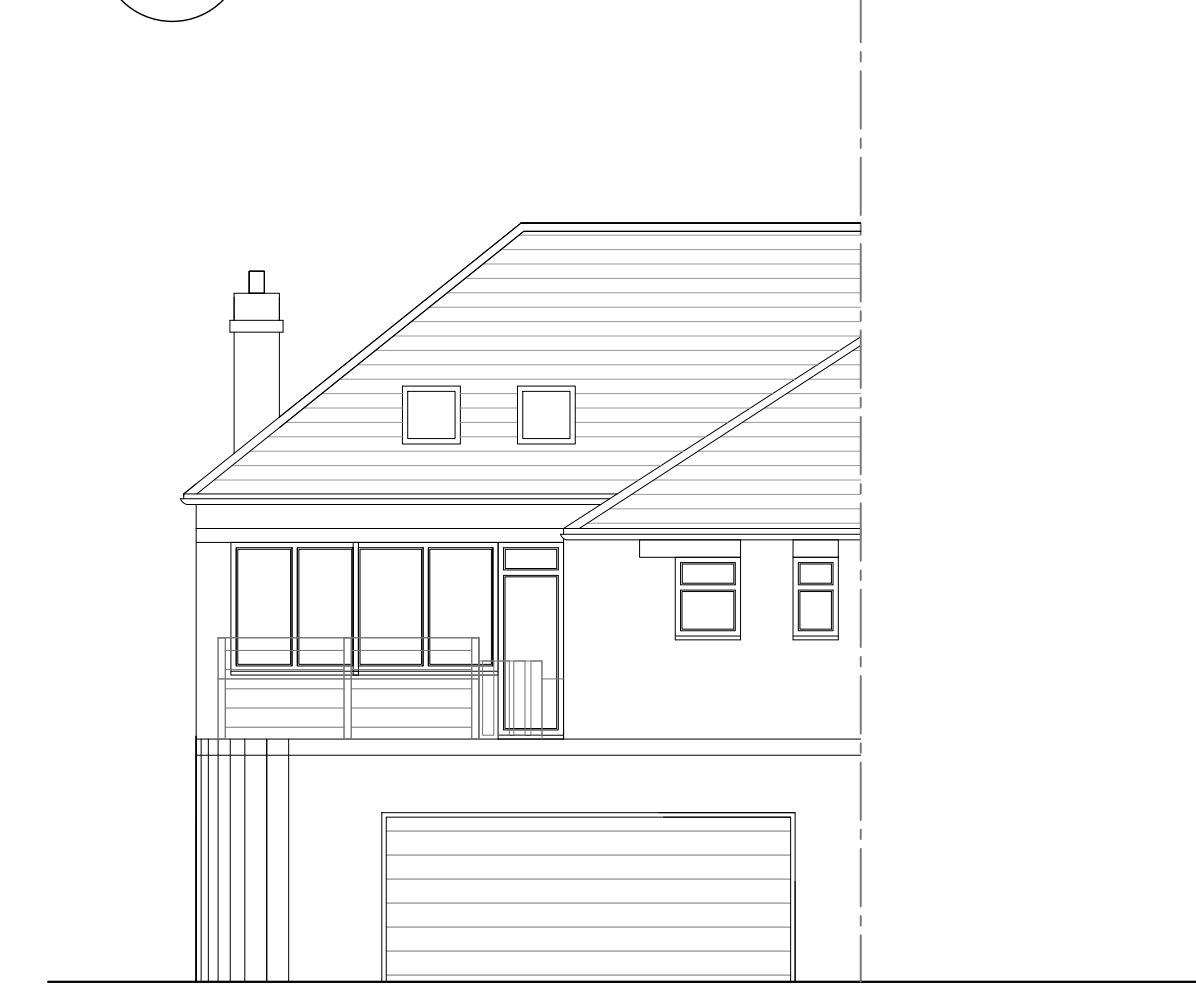


REAR ELEVATION

SCALE: 1:100

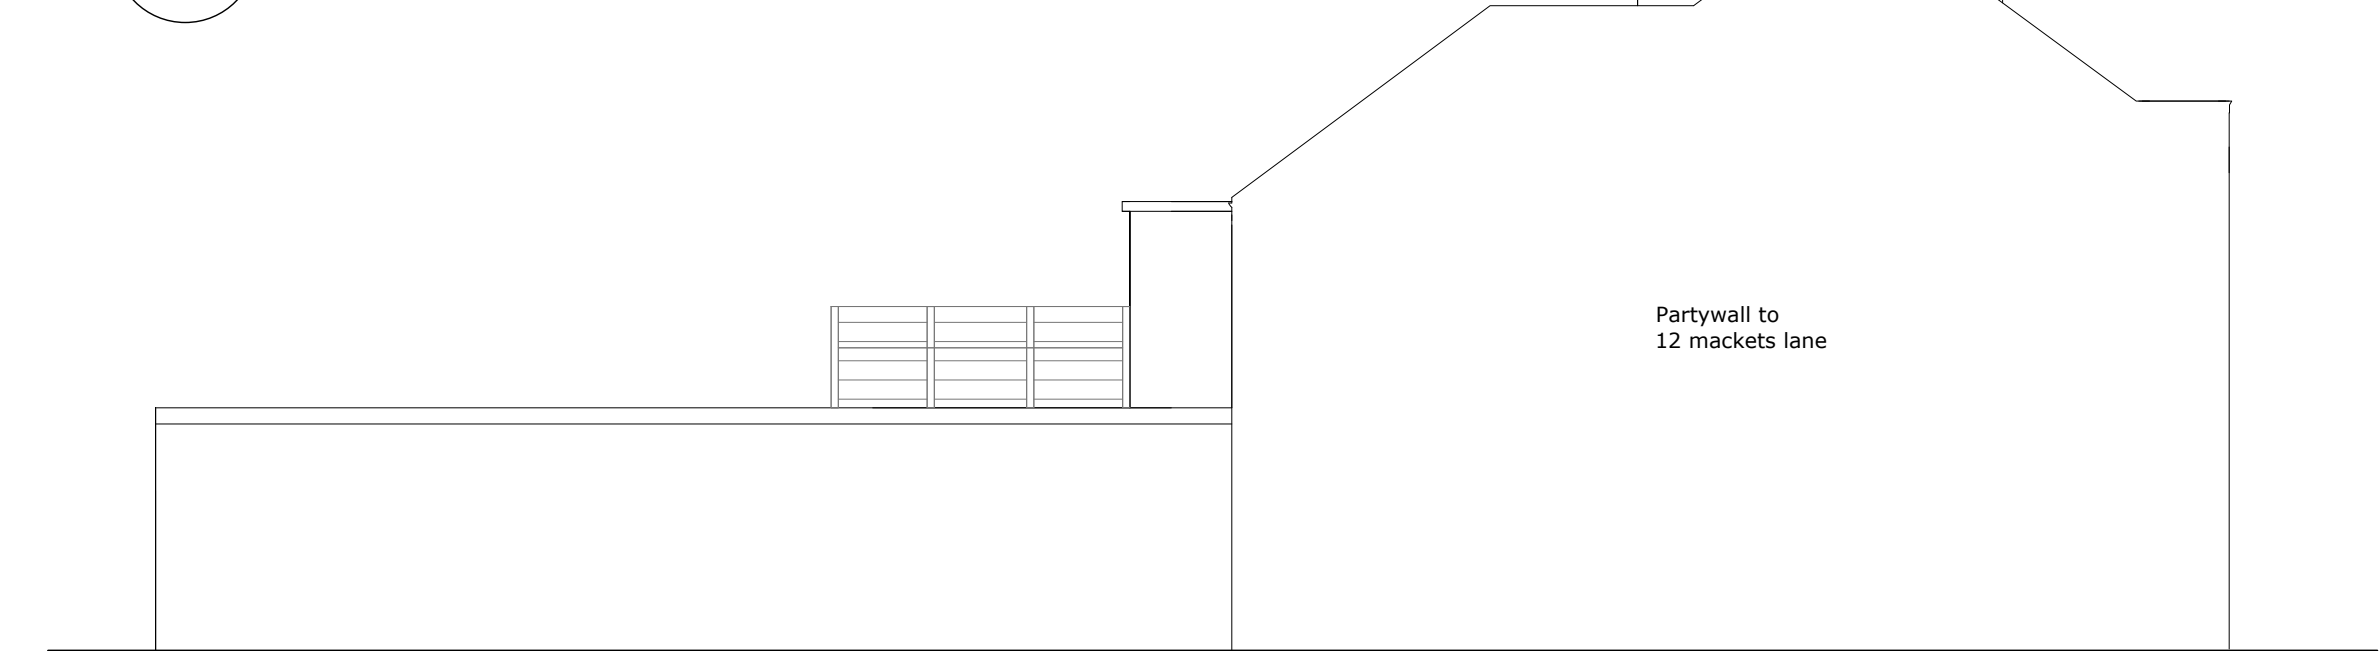

SIDE ELEVATION


SCALE: 1:100

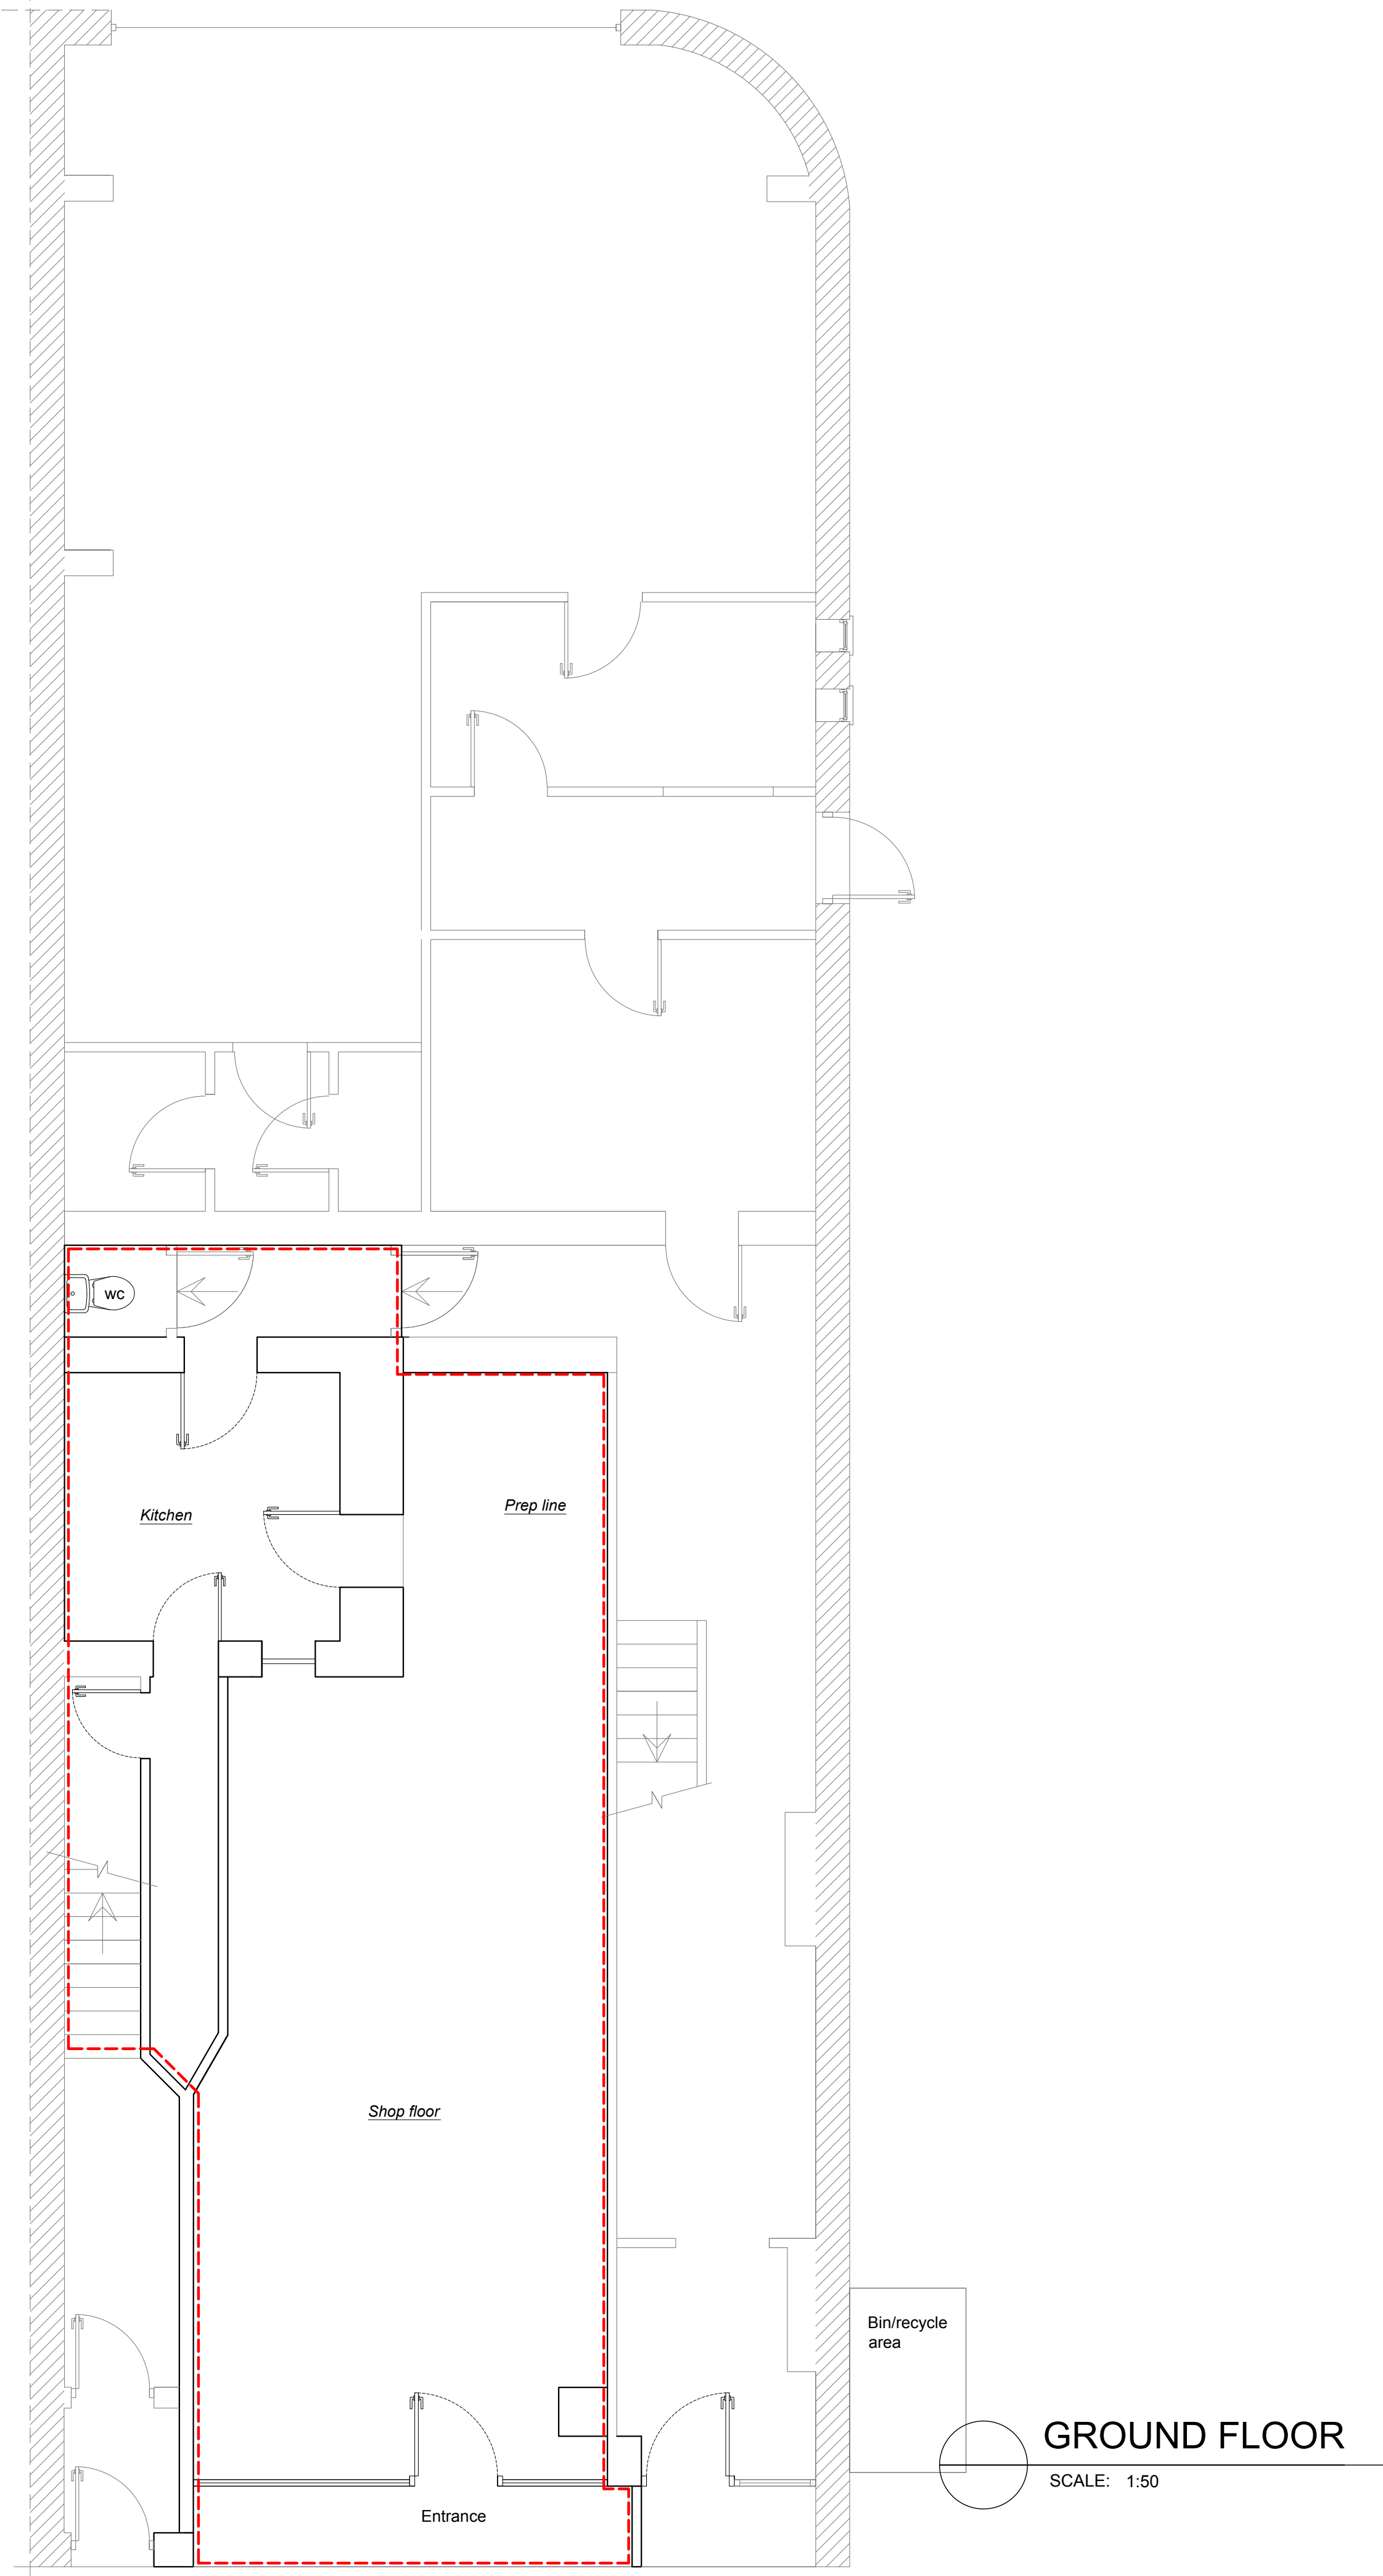

NOTES:


© SIFA architecture
The use of these plans and specifications is restricted to the original site for which they were prepared. Re-use, reproduction or publication by any method in whole or in part is prohibited, unless authorised by SIFA architecture. Ownership of the design, plans and specifications is solely with SIFA architecture.

REV:	DESCRIPTION:	BY:	DATE:

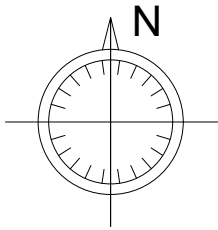

LOCATION PLAN

SCALE: 1:1250

 

3 ST JAMES AVENUE
RAMSGATE
KENT
CT12 6DG
SIFAARCHITECTURE.COM
SIFA@LIVE.CO.UK
07940 220320

CLIENT:

TOPS PIZZA LTD

PROJECT:

16 MACKETS LANE,
WOOLTON
LIVERPOOL
MERSEYSIDE
L25 0LQ

DRAWING TITLE:

EXISTING

PROJECT NO:

SA

DRAWING NO:

A1/101

SCALE:

1:50 1:100
1:200 1:1250

SHEET SIZE:

A1

REVISION

--

DATE:

26/01/2024