
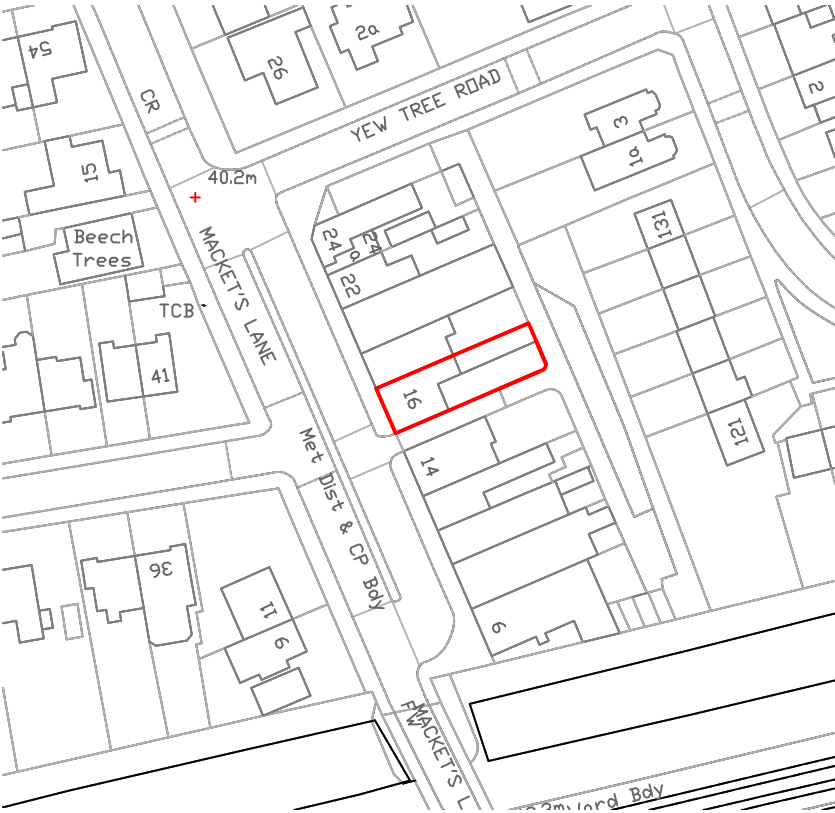


NOTES:

© SIFA architecture
The use of these plans and specifications is restricted to the original site for which they were prepared. Re-use, reproduction or publication by any method in whole or in part is prohibited, unless authorised by SIFA architecture. Ownership of the design, plans and specifications is solely with SIFA architecture.


REV:	DESCRIPTION:	BY:	DATE:

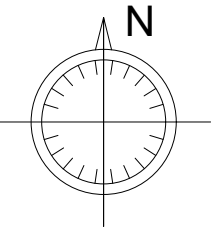

LOCATION PLAN
SCALE: 1:1250





FRONT ELEVATION
SCALE: 1:50

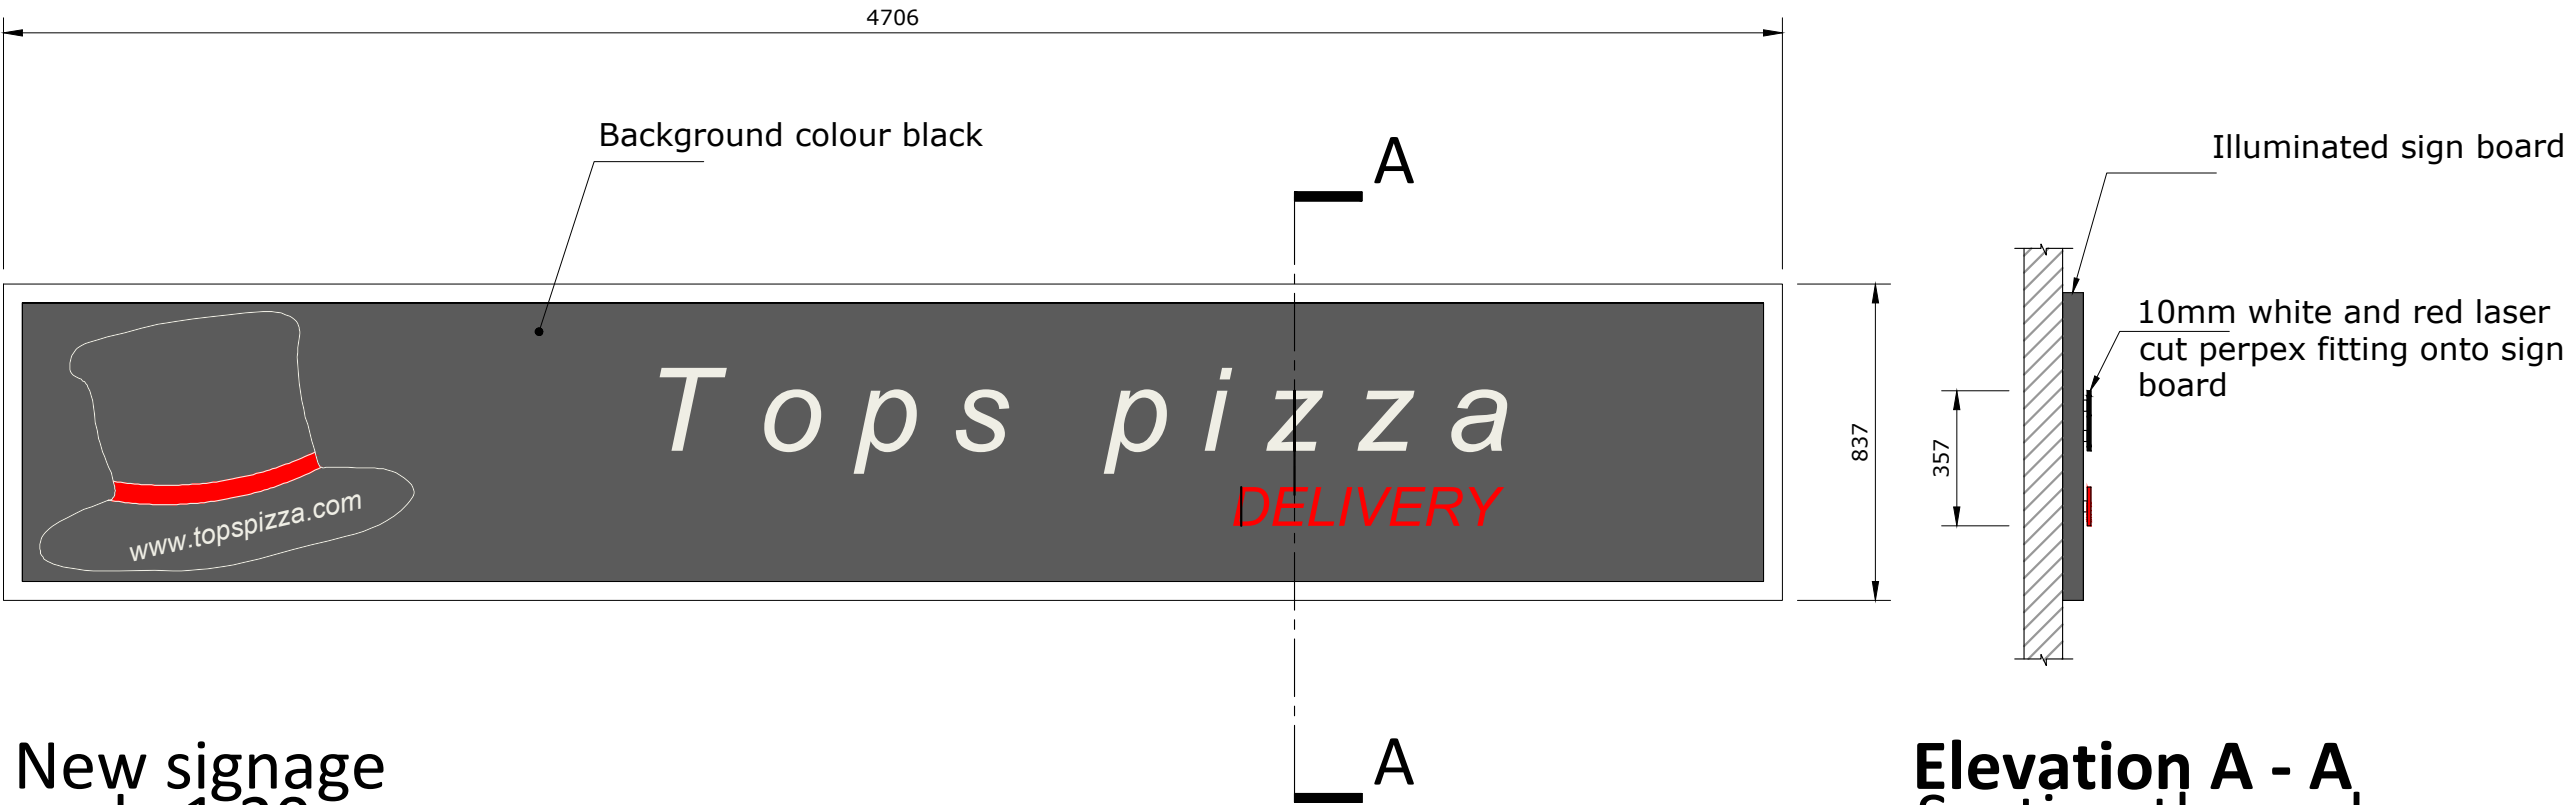

Elevation A - A
Section through new signage

New signage
scale 1:20

  

3 ST JAMES AVENUE
RAMSGATE
KENT
CT12 6DG
SIFAARCHITECTURE.COM
SIFA@LIVE.CO.UK
07940 220320

CLIENT:
TOPS PIZZA LTD

PROJECT:
16 MACKETS LANE,
WOOLTON
LIVERPOOL
MERSEYSIDE
L25 0LQ

DRAWING TITLE:
SIGNAGE

PROJECT NO:	DRAWING NO:
SA	A1/103

SCALE:	SHEET SIZE:
1:50 1:100 1:200 1:1250	A1

REVISION	DATE:
--	26/01/2024