


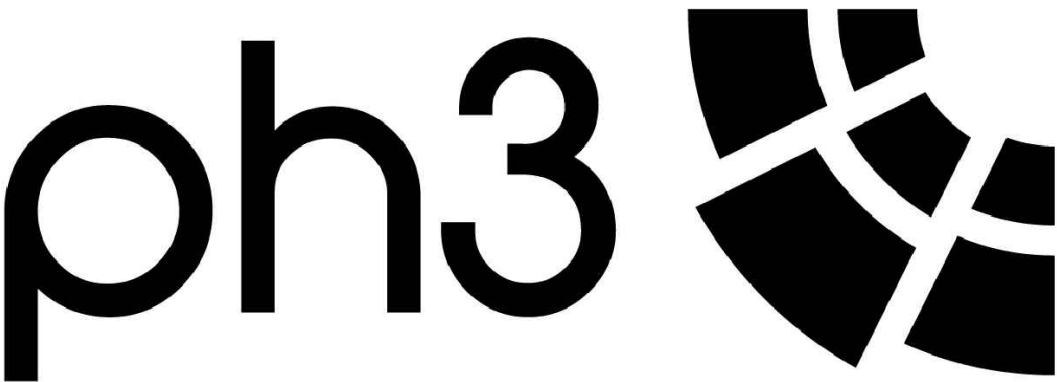


architecture & design

[contact details:]

PH3 BRISTOL STUDIO:
PENNYWELL PROJECT,
30-64 PENNYWELL ROAD
BRISTOL,
BS5 0TL.
t; 0117 911 5458

e; mail@ph3design.co.uk
w; www.ph3design.co.uk

[notes:]

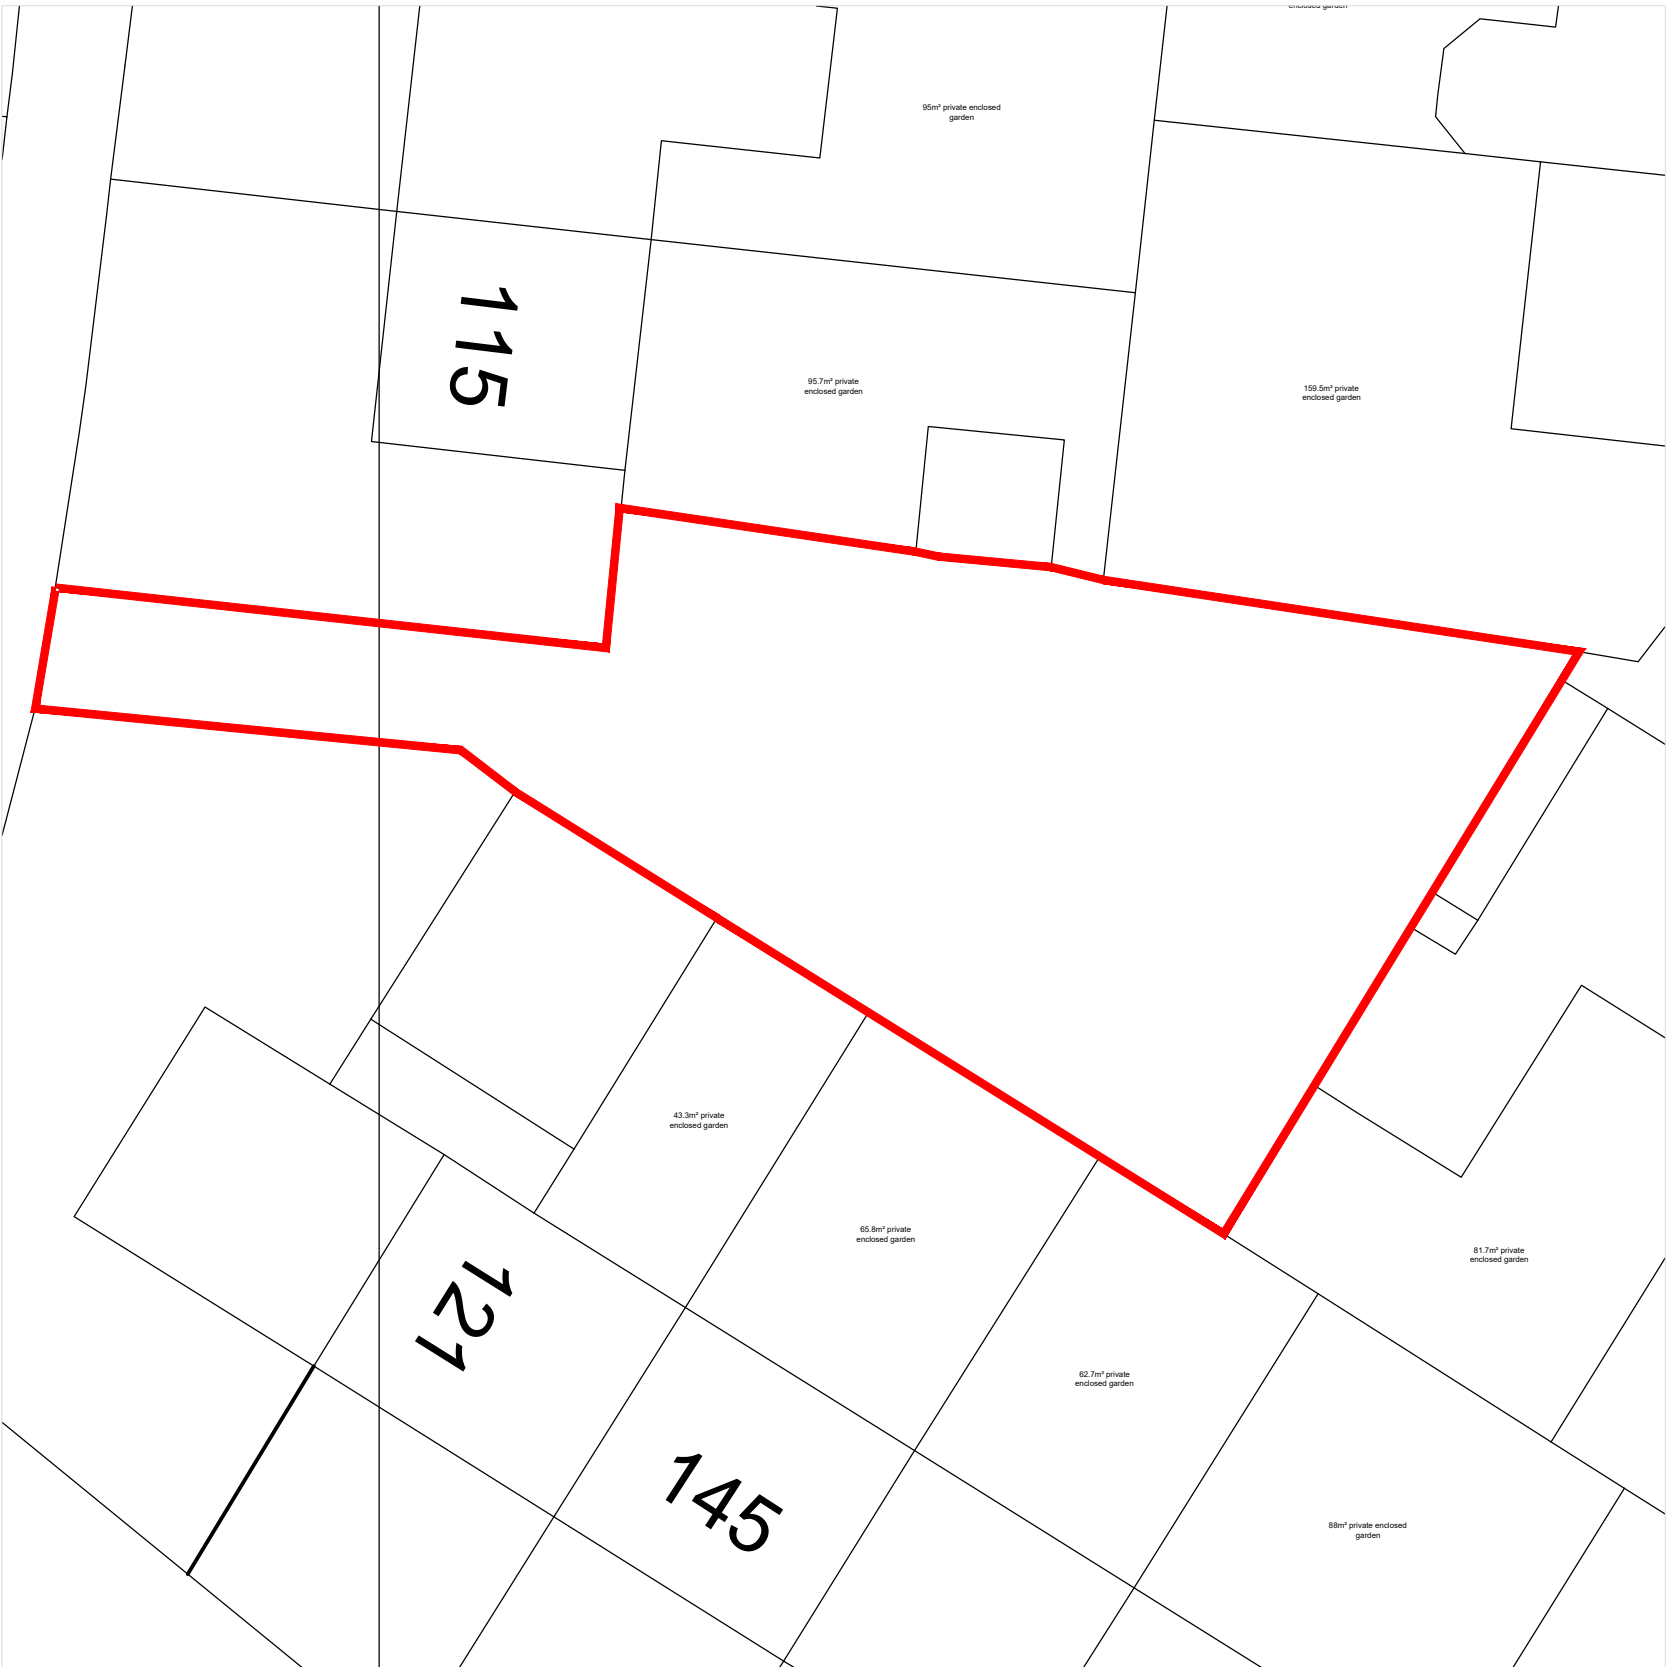

existing site plan - scale 1:200



location plan - scale 1:500


[project info.]

project title:
PROPOSED BUNGALOW AT
HOLLIES ROAD, HALEWOOD, LIVERPOOL

drawing title:
EXISTING
SITE & LOCATION PLANS

drawing issue:
DISCUSSION-ONLY/**PLANNING/**BUILDING-REGS/-CONSTRUCTION

drawing number:
[ph3_021_006_002] **date:**
[09.06.2022]

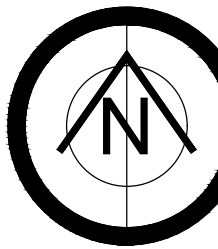

[scale:]
1:200@a1

