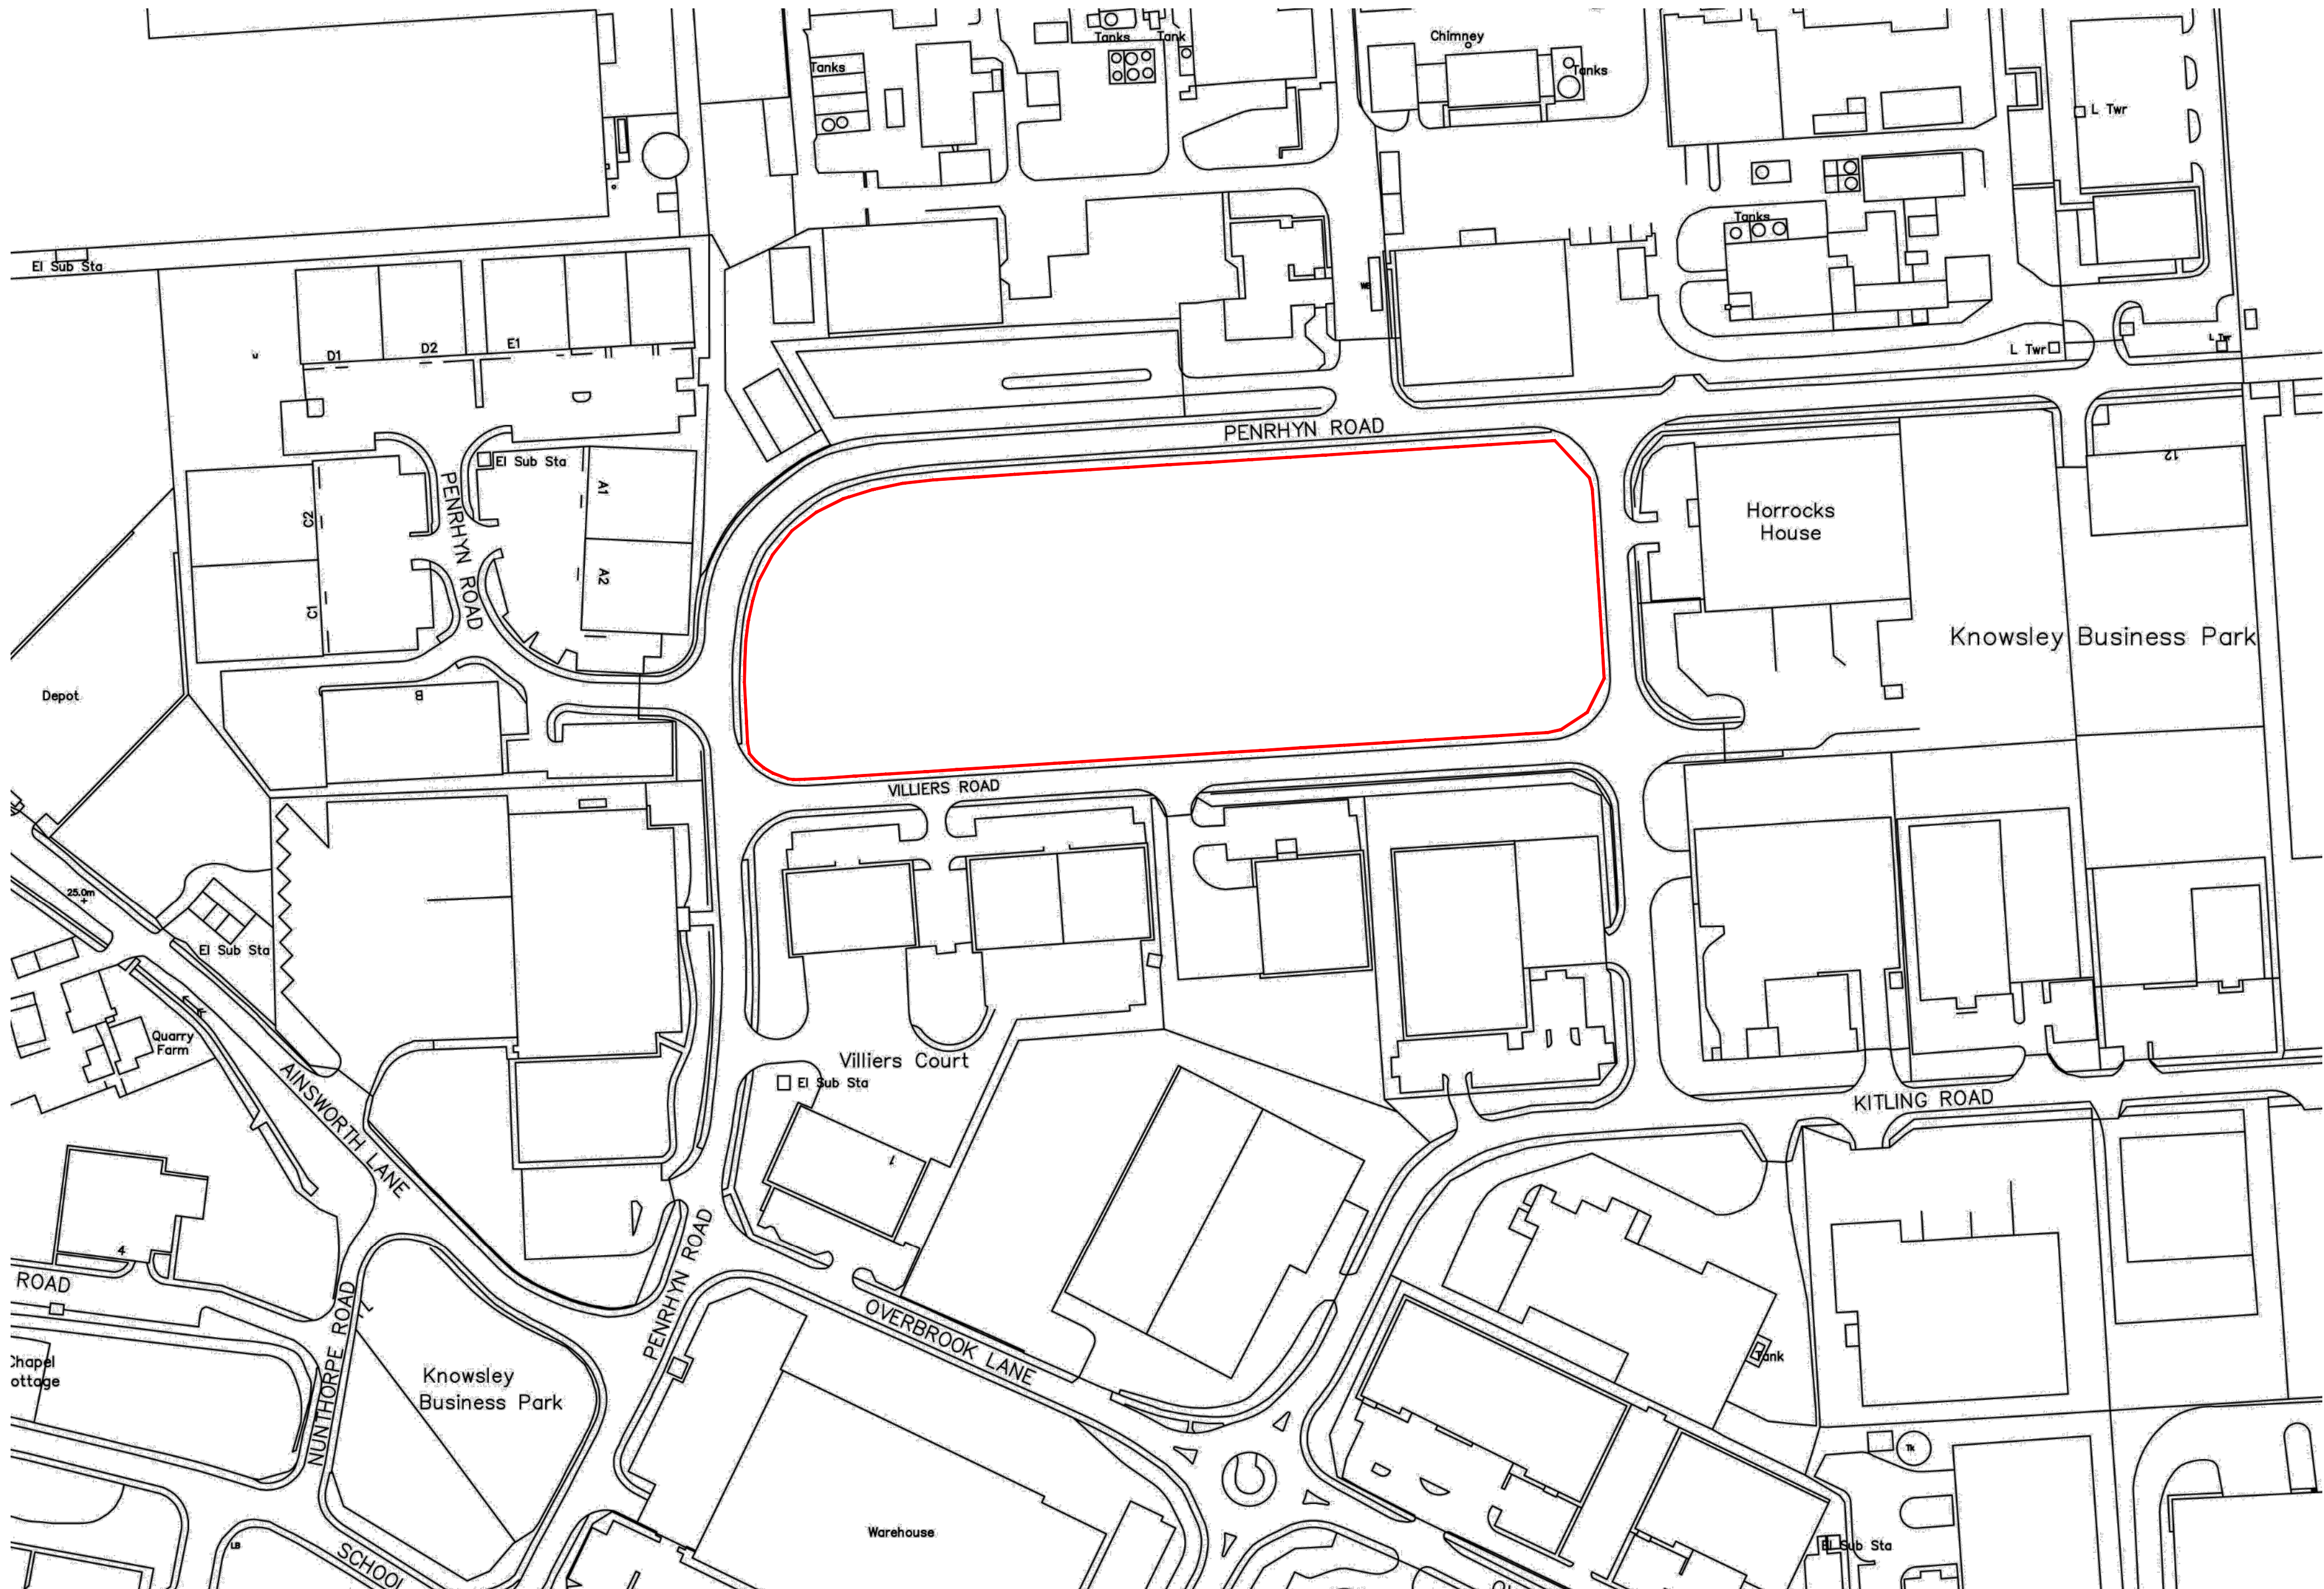


KEY

— Planning Application Boundary

2.14 hectares/ 5.29 acres

notes

this drawing and design is the copyright of aja architects llp and must not be reproduced in part or in whole without prior written consent. contractors must verify all dimensions on site before commencing work or preparing shop drawings if in doubt ASK.

Where this drawing contains any Ordnance Survey mapping material, it has been reproduced under license number 10002275.
Ordnance Survey © Crown copyright

B	16/02/22	Red line boundary amended.	sih
A	03/02/22	Titleblock amended.	sih
no.	date	revision	by



aja architects llp
1170 Elliott Court
Herald Avenue
Coventry Business Park
COVENTRY CV5 6UB

T: 024 7625 3200
F: 024 7625 3210
E: aja@aja-architects.com
W: www.aja-architects.com

aja architects llp is a limited liability partnership registered in England No. OC326721
client

Pembury Developments Ltd.

project

Penrhyn Road
Knowsley

drawing

Location Plan


scale 1:1250 @ a1 drawn sih

checked mjl date 19/01/22

no

6982 - 9 Rev B

PLANNING

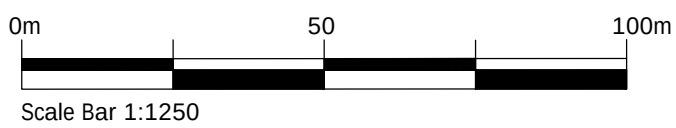



Schedule of Accommodation (Gross Internal Area)			
Distribution	-	102,000 sq.ft.	9,476 sq.m.
First Floor Offices	-	5,000 sq.ft.	465 sq.m.
Total		107,000 sq.ft.	9,941 sq.m.
Car Spaces	-	103	
Site Area	-	5.29 acres	2.14 hectares

notes

this drawing and design is the copyright of aja architects llp and must not be reproduced in part or in whole without prior written consent. contractors must verify all dimensions on site before commencing work or preparing shop drawings if in doubt ASK.

Where this drawing contains any Ordnance Survey mapping material, it has been reproduced under license number 100052278.
Ordnance Survey © Crown copyright

K	6/7/22	Building footprint adjusted to provide greater landscaping to northern boundary, m/cycles relocated and amenity area adjusted.	mjl
J	1/6/22	Amenity area added	mjl
H	27/05/22	Cycle and M/cycles added	mjl
G	16/02/22	Red line boundary amended.	sih
F	14/02/22	Red line boundary added.	sih
E	10/02/22	Indicative trees revised in accordance with proposed landscape scheme.	sih
D	08/02/22	Titleblock amended. Substation indicated. Bin store added. External ramp omitted. Retaining wall added to service yard dock.	sih
C	01/02/22	Car parking amended.	sih
B	31/01/22	4no. car park spaces relocated to service yard. External fire escape stairs, office stair and ramp added.	sih
A	21/01/22	Building proportions reverted to original scheme.	sih

no.	date	revision	by
-----	------	----------	----



aja architects llp
1170 Elliott Court
Herald Avenue
Coventry Business Park
COVENTRY CV5 6UB

T: 024 7625 3200
F: 024 7625 3210
E: aja@aja-architects.com
W: www.aja-architects.com

aja architects llp is a limited liability partnership registered in England No. OC326721
client

Pembury Developments Ltd.

project

Penrhyn Road
Knowsley

drawing

Proposed Site Layout Plan


scale 1:500 @ a1 drawn sih

checked mjl date 19/01/22


no


6982 - 10 Rev K


PLANNING

 



Legend

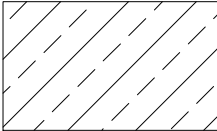- 

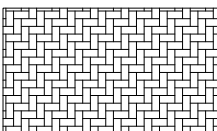Brushed Concrete surfacing to service areas,
service access road and non frontage footpaths
- 

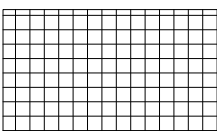Concrete block paviors laid in 90 degree
herringbone pattern car park circulatory road
Colour: Brindle TBA
- 

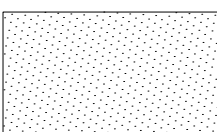Concrete paving slabs to office footpaths
Colour: Natural TBA
- 

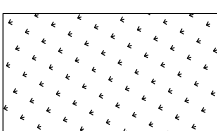
Tarmacadam finish to Estate Road, estate
road footpaths & car park bays with
bitumastic white lining
- 

Landscaping areas to Landscape Architects details

- 

2.4m high PPC green paladin fencing
with matching gates
- 


Approximate root protection area

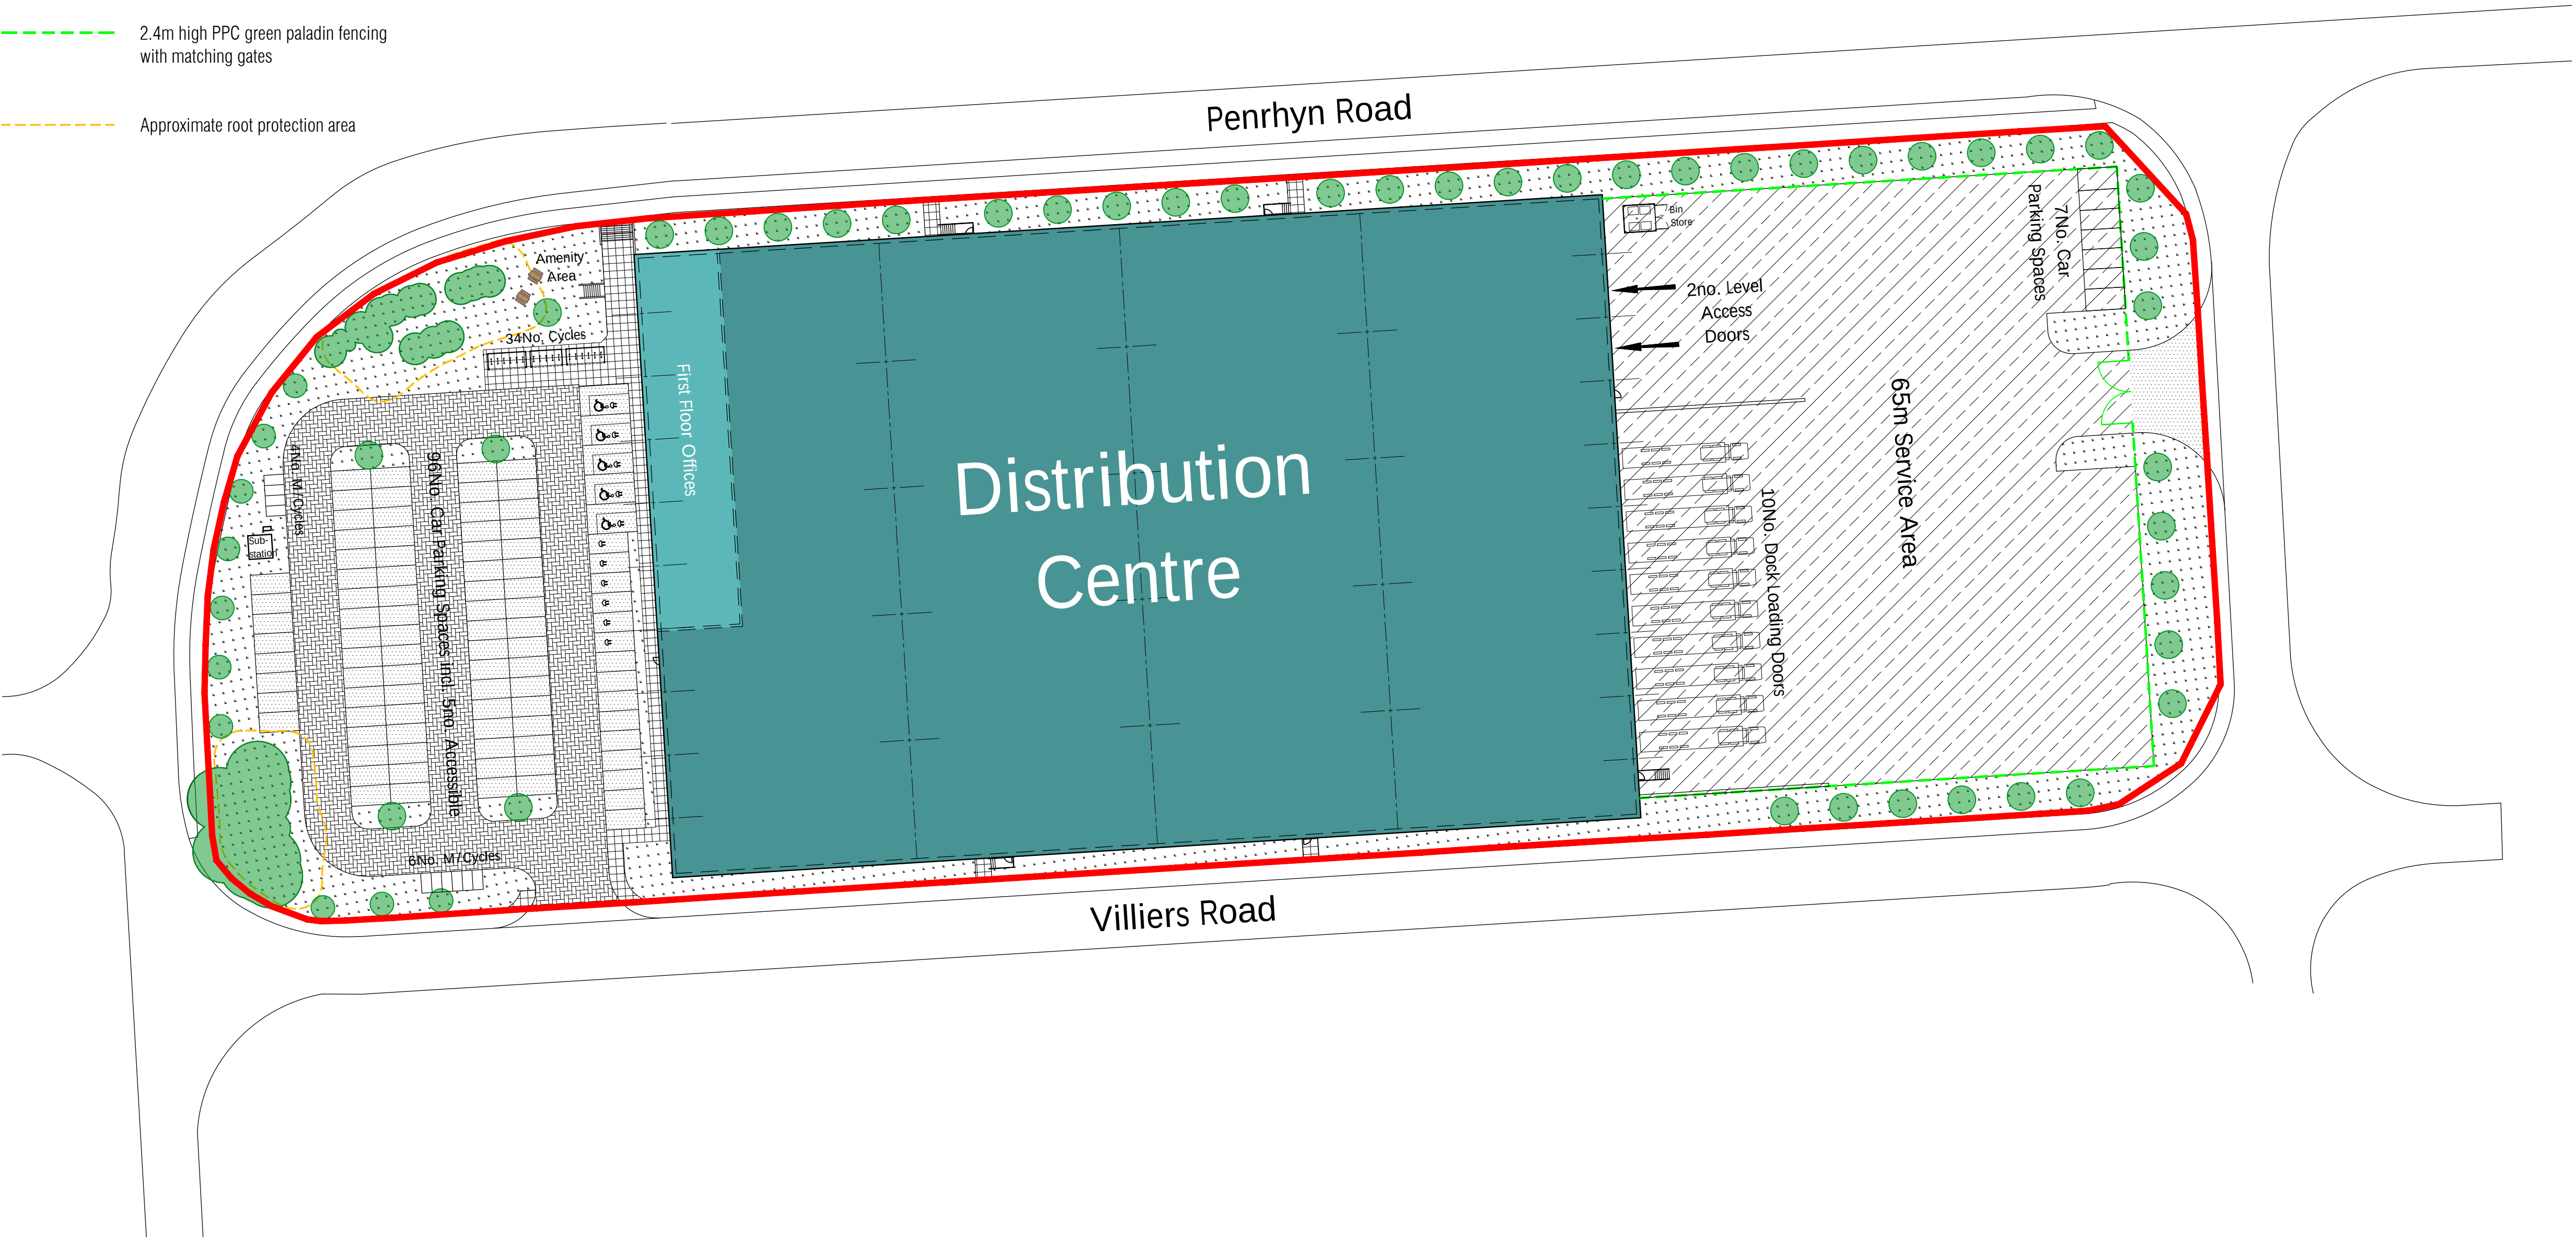

notes

this drawing and design is the copyright of aja architects llp and must not be reproduced in part or in whole without prior written consent. contractors must verify all dimensions on site before commencing work or preparing shop drawings if in doubt ASK.

Where this drawing contains any Ordnance Survey mapping material, it has been reproduced under license number 100052278.
Ordnance Survey © Crown copyright

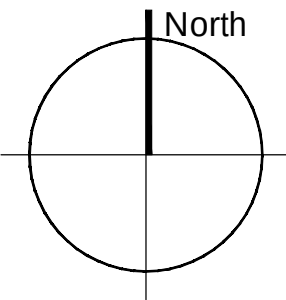

K	6/7/22	Building footprint adjusted to provide greater landscaping to northern boundary, m/cycles relocated and amenity area adjusted.	mjl
J	05/07/22	Building footprint revised	mjl
H	27/05/22	Cycle and M/cycles added	mjl
G	16/02/22	Red line boundary amended.	sih
F	14/02/22	Red line boundary added.	sih
E	10/02/22	Indicative trees revised in accordance with proposed landscape scheme.	sih
D	08/02/22	Titleblock amended. Substation indicated. Bin store added. External ramp omitted. Retaining wall added to service yard dock.	sih
C	01/02/22	Car parking amended.	sih
B	31/01/22	Root protection zone indicated. 4no. car park spaces relocated to service yard. External fire escape stairs, office stair and ramp added.	sih
A	21/01/22	Building proportions reverted to original scheme. Building moved eastward to provide more landscaping along west boundary.	sih
no.	date	revision	by



aja architects llp
1170 Elliott Court
Herald Avenue
Coventry Business Park
COVENTRY CV5 6UB

T: 024 7625 3200
F: 024 7625 3210
E: aja@aja-architects.com
W: www.aja-architects.com

aja architects llp is a limited liability partnership registered in England No. OC326721
client

Pembury Developments Ltd.

project

Penrhyn Road
Knowsley

drawing

Proposed External
Finishes Plan


scale 1:500 @ a1 drawn sih


checked mjl date 19/01/22

no


6982 - 11 Rev K

PLANNING

 

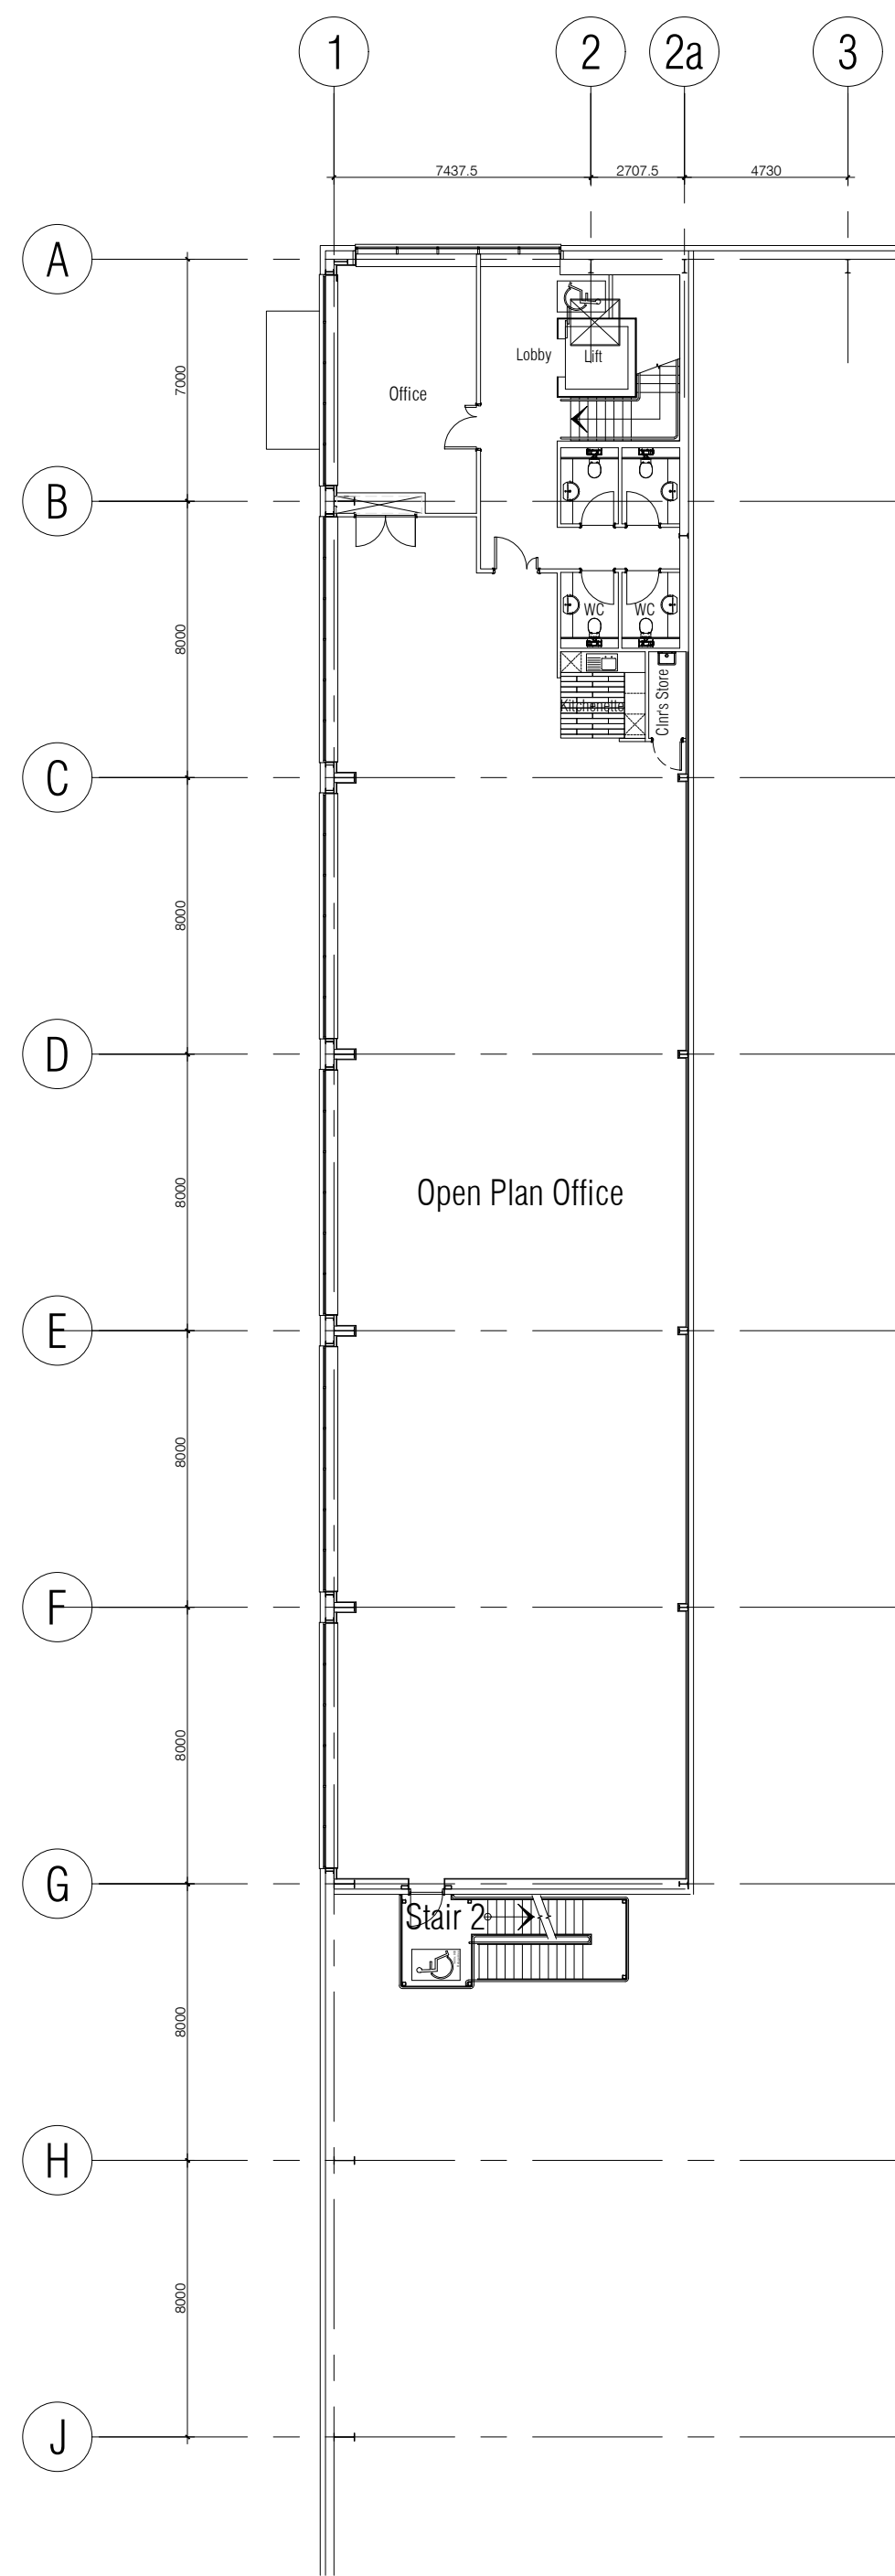

First Floor Plan

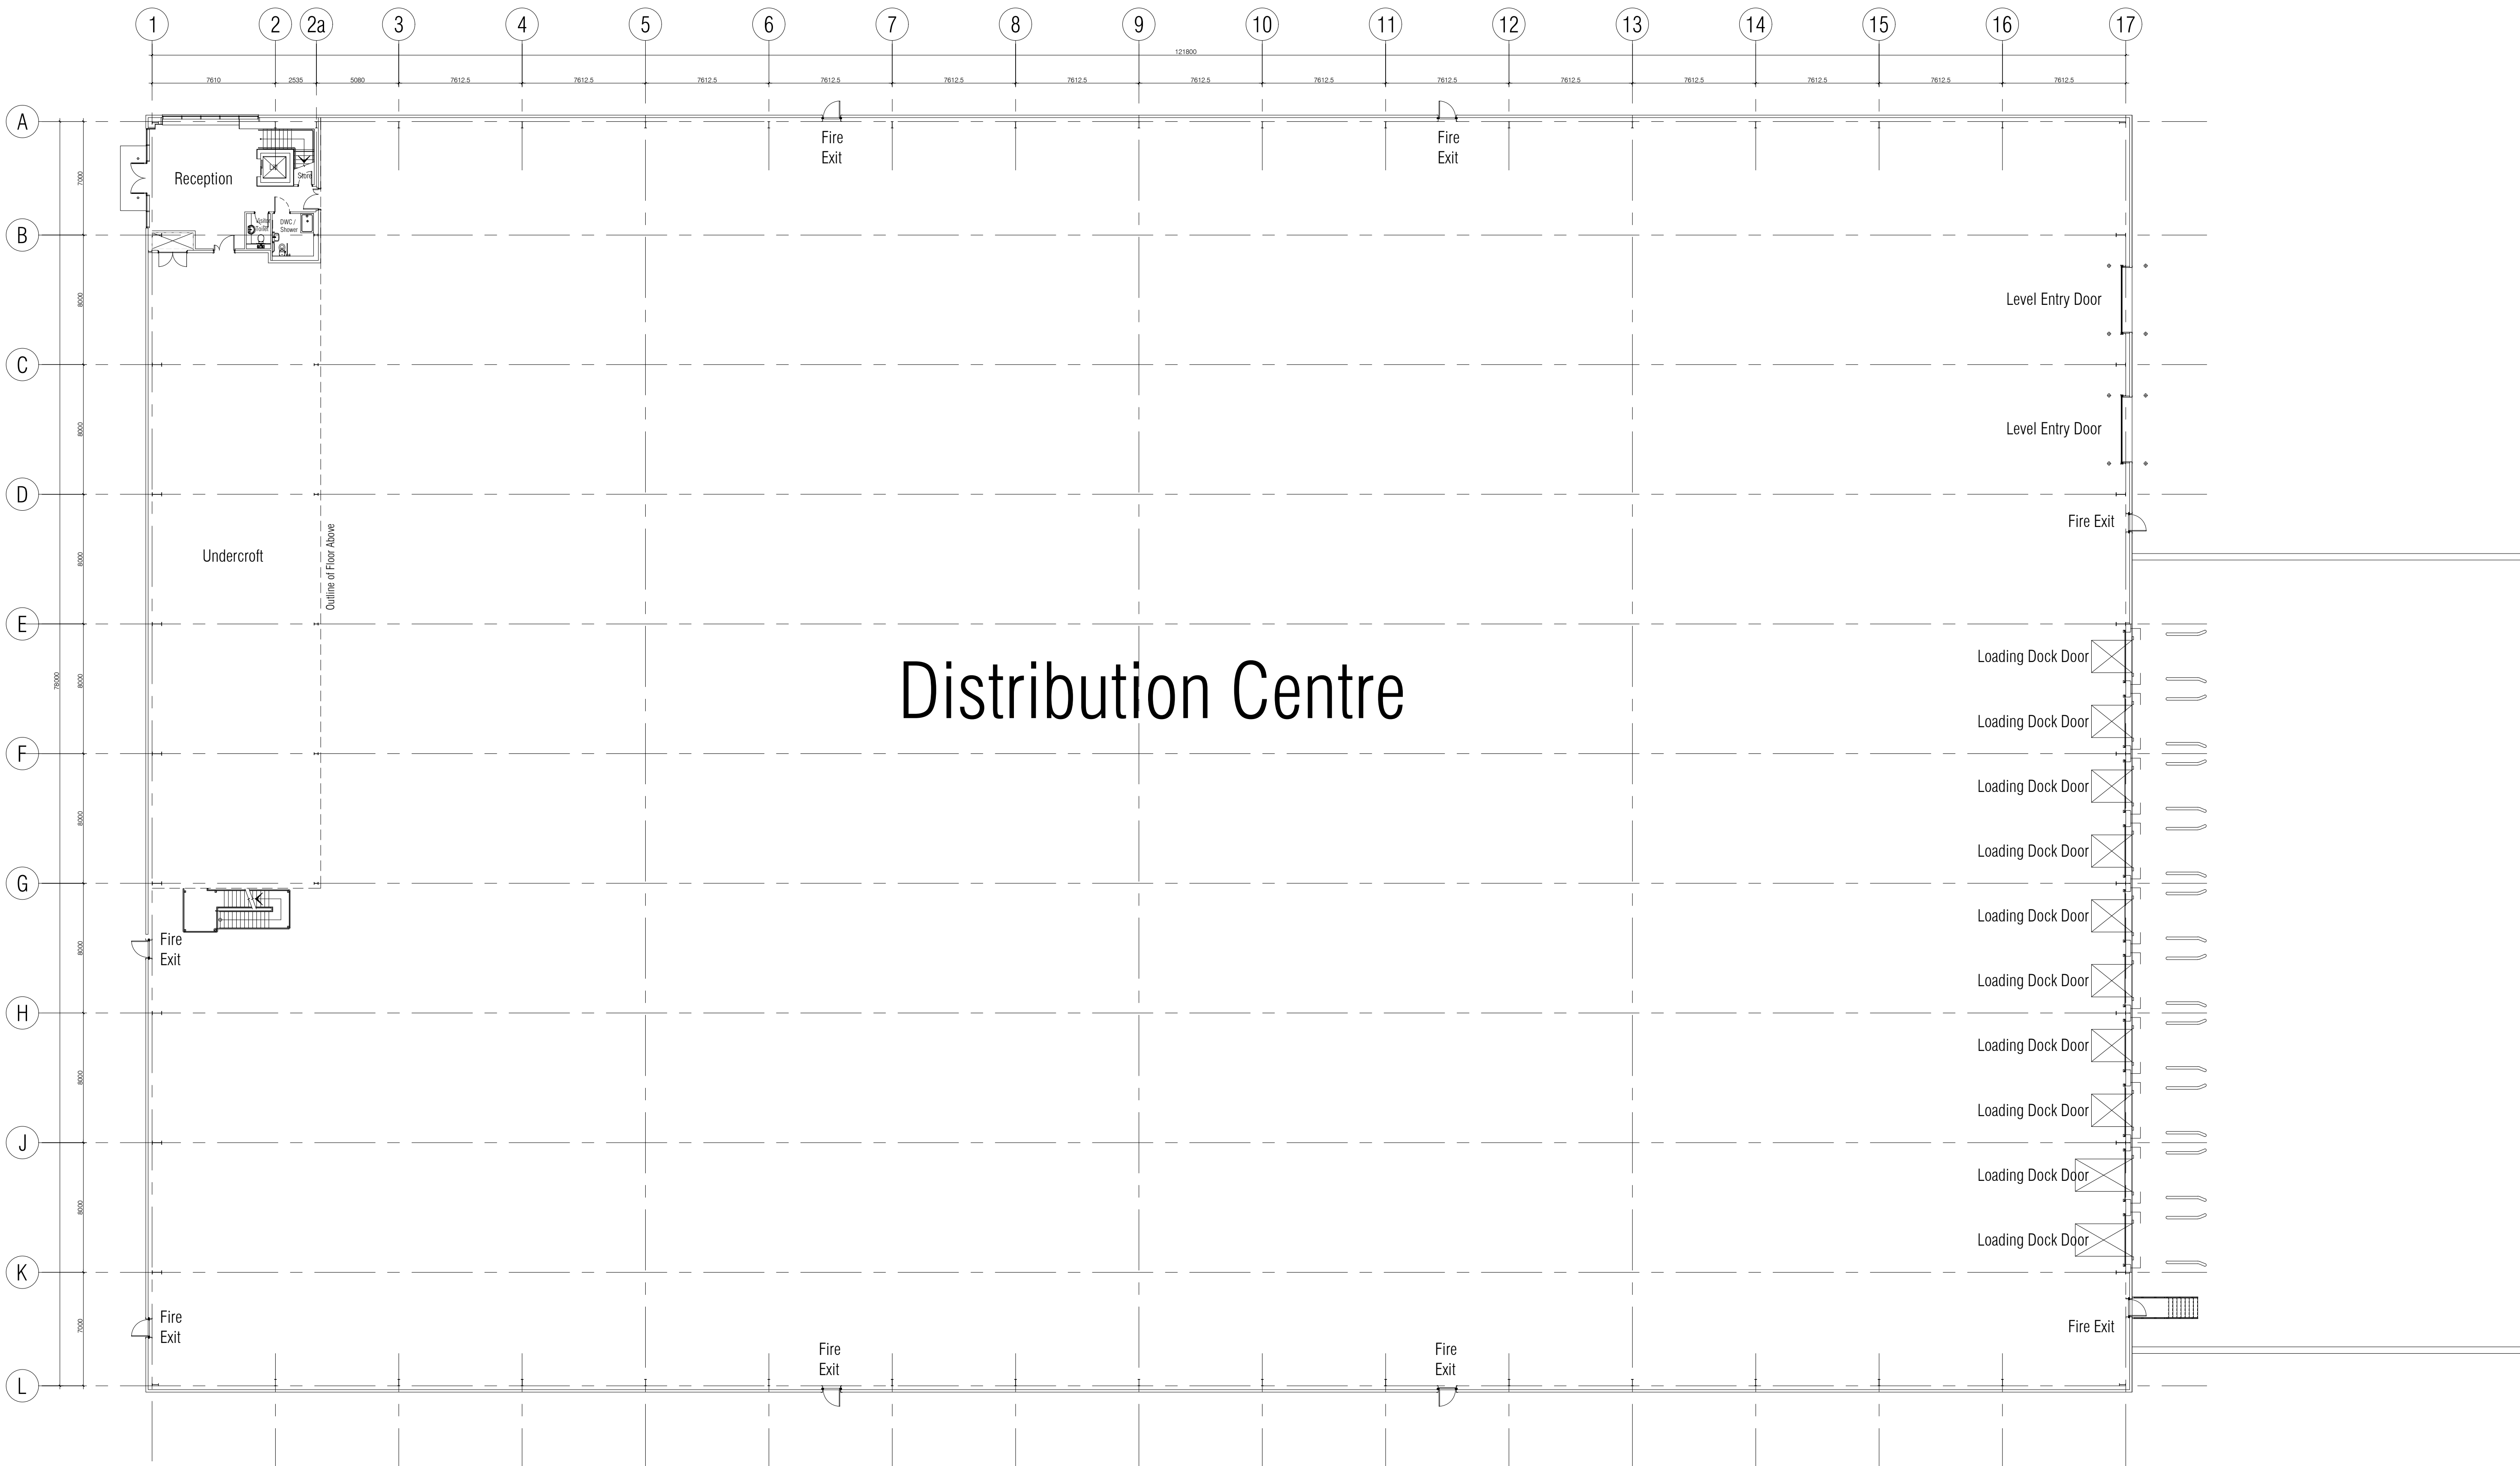

Ground Floor Plan

C	05/07/22	Building footprint revised	TW
B	03/02/22	Titleblock amended.	sh
A	21/01/22	Building proportions reverted to original scheme.	sh

no.	date	revision	by
-----	------	----------	----



aja architects llp
1170 Elliott Court
Herald Avenue
Coventry Business Park
COVENTRY CV5 6UB
aja architects llp is a limited liability partnership registered in England no. 10607793 and aja architects llp is a limited liability partnership registered in England no. 10607793
client

T: 024 7625 3200
F: 024 7625 3210
E: aja@aja-architects.com
W: www.aja-architects.com

Pembury Developments Ltd.

project

Penrhyn Road
Kowsley

drawing


Proposed Building Plans


scale	1:200 @ a0	drawn	sh
checked	mjl	date	19/01/2022

no

6982 - 12 Rev C

PLANNING

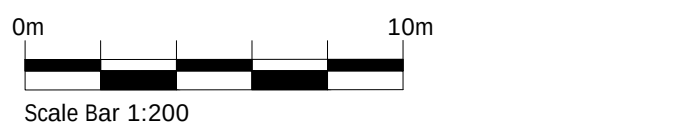

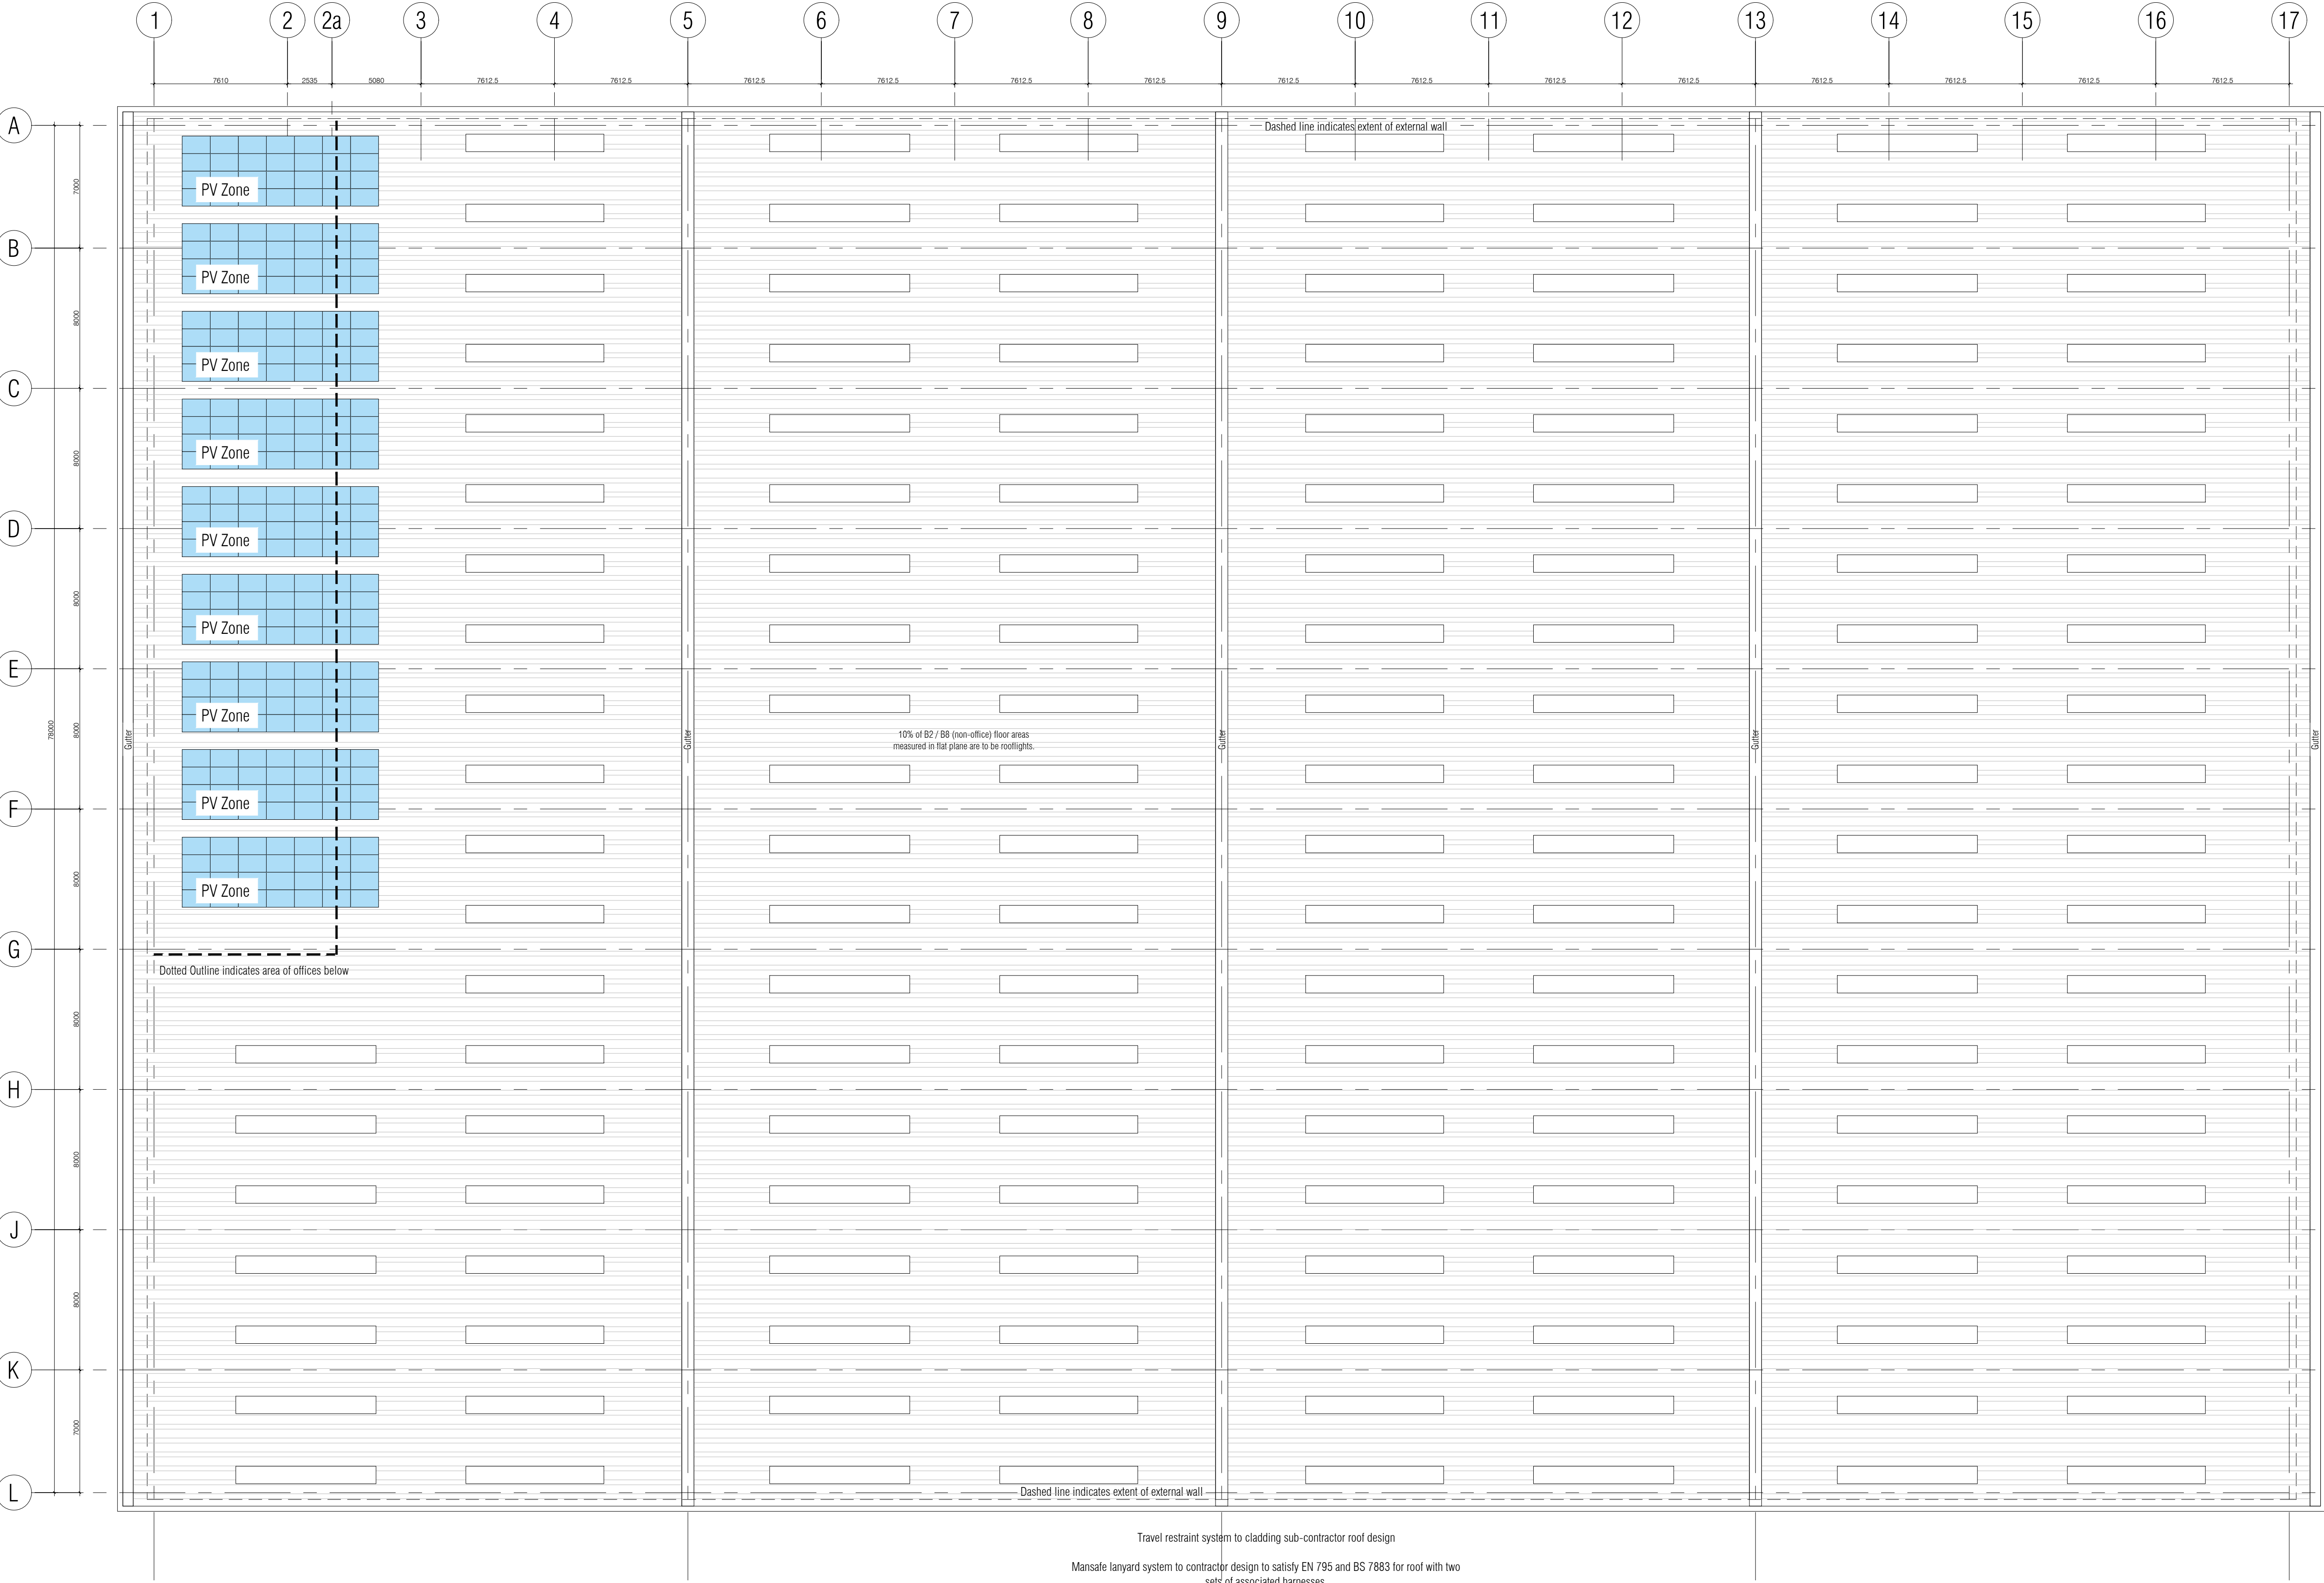

Roof Plan

notes

this drawing and design is the copyright of aja architects llp and must not be reproduced in part or in whole without prior written consent. contractors must verify all dimensions on site before commencing work or preparing shop drawings if in doubt ASK.

Where this drawing contains any Ordnance Survey mapping material, it has been reproduced under license number 100052278.
Ordnance Survey © Crown copyright

D	05/07/22	Building footprint revised	TW
C	10/02/22	PV panels shown indicatively.	sih
B	03/02/22	Titleblock amended.	sih
A	21/01/22	Building proportions reverted to original scheme.	sih

no.	date	revision	by
-----	------	----------	----



aja architects llp
1170 Elliott Court
Herald Avenue
Coventry Business Park
COVENTRY CV5 6UB

T: 024 7625 3200
F: 024 7625 3210
E: aja@aja-architects.com
W: www.aja-architects.com

aja architects llp is a limited liability partnership registered in England No. OC326721
client

Pembury Developments Ltd.

project

Penrhyn Road
Knowsley

drawing

Proposed Roof Plan


scale 1:200 @ a1 drawn sih





checked mjl date 19/01/22

no

6982 - 14 Rev D

PLANNING

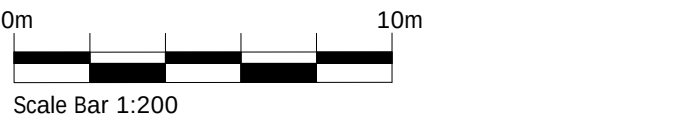

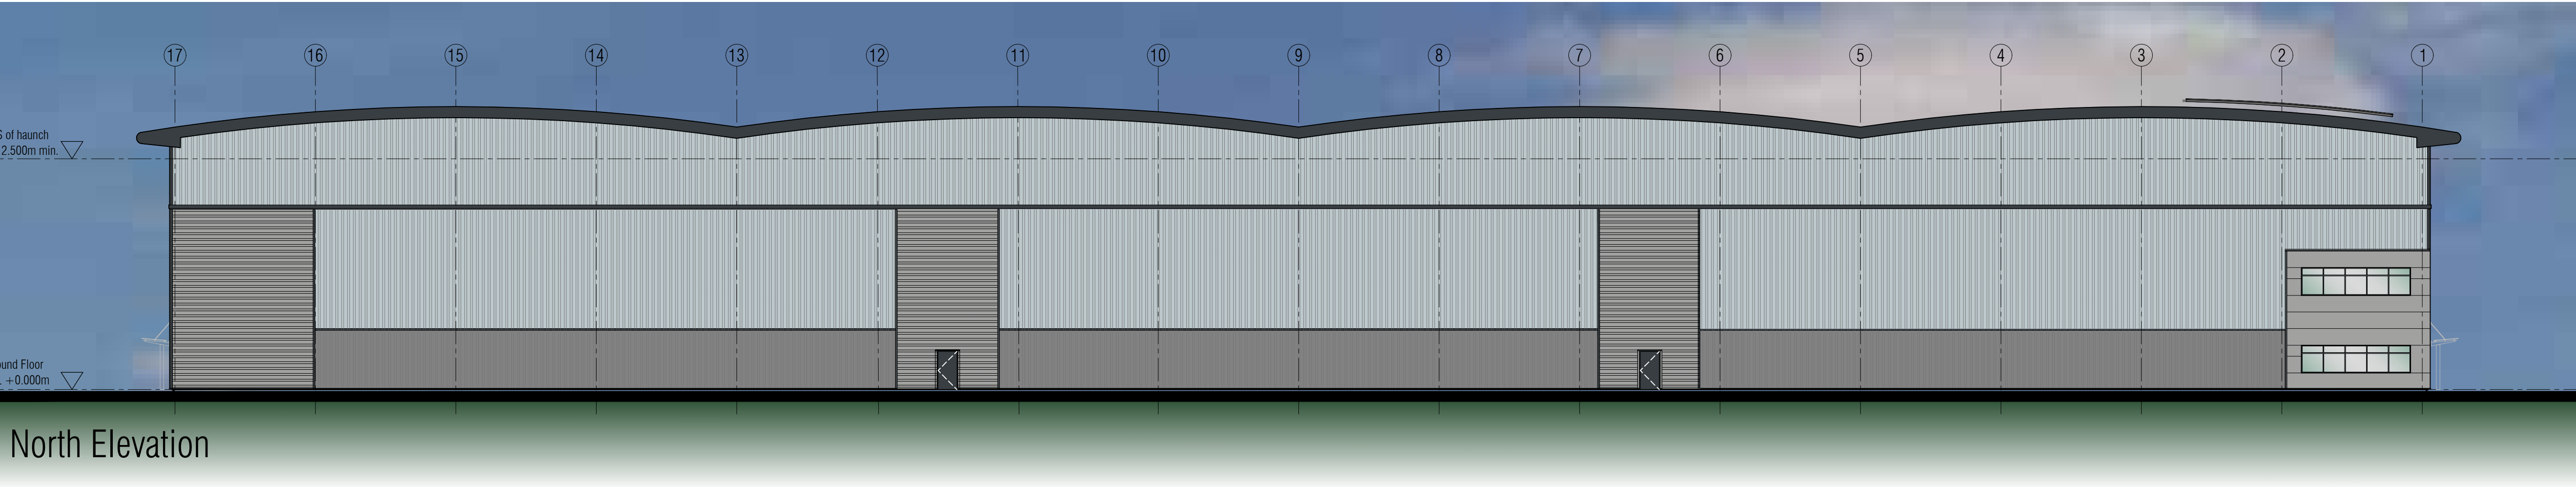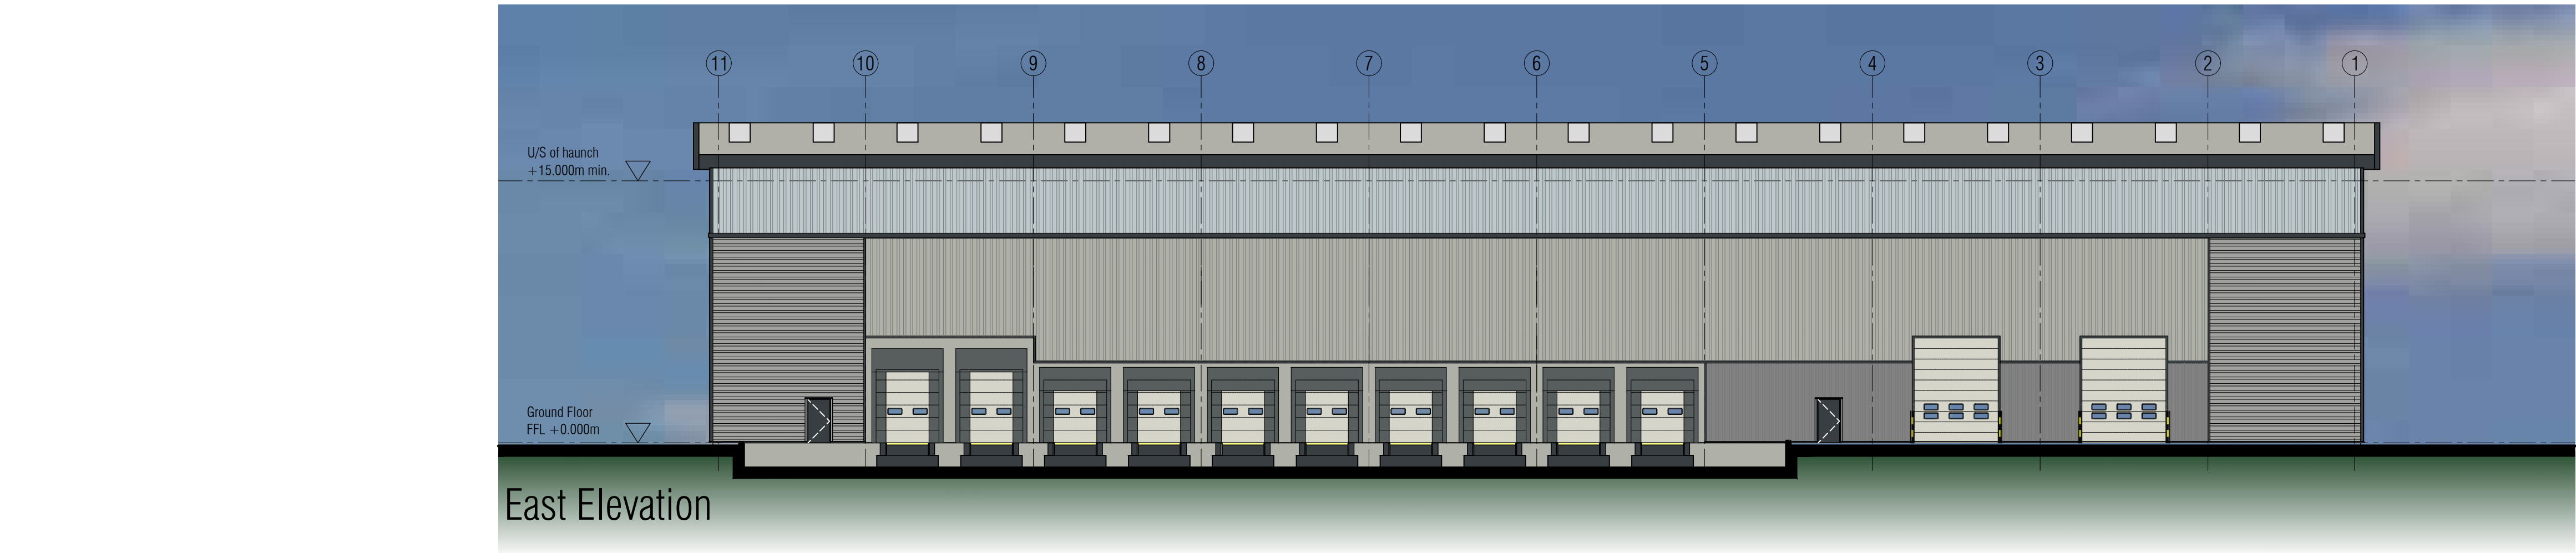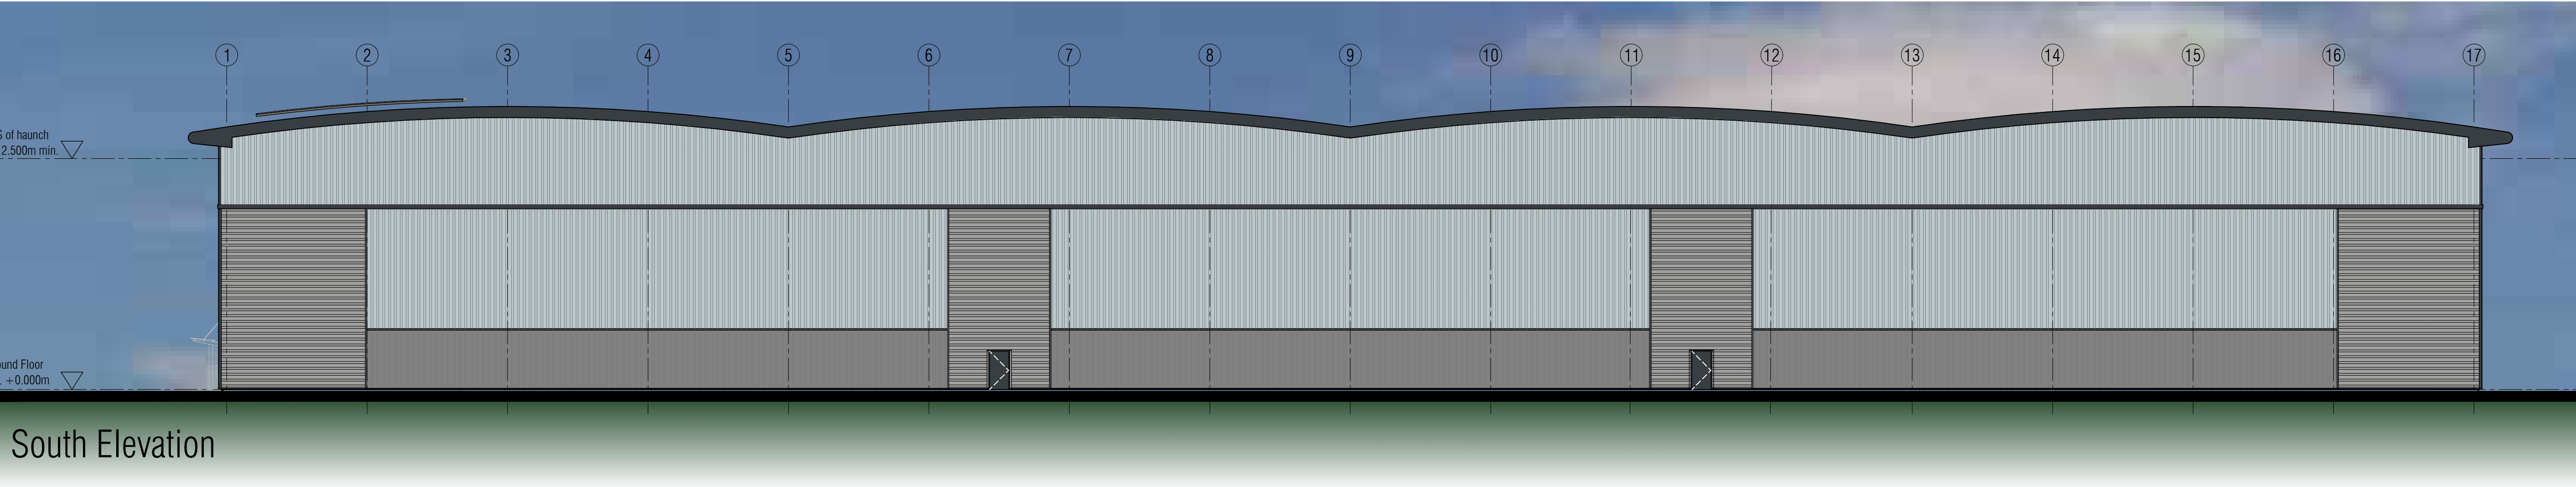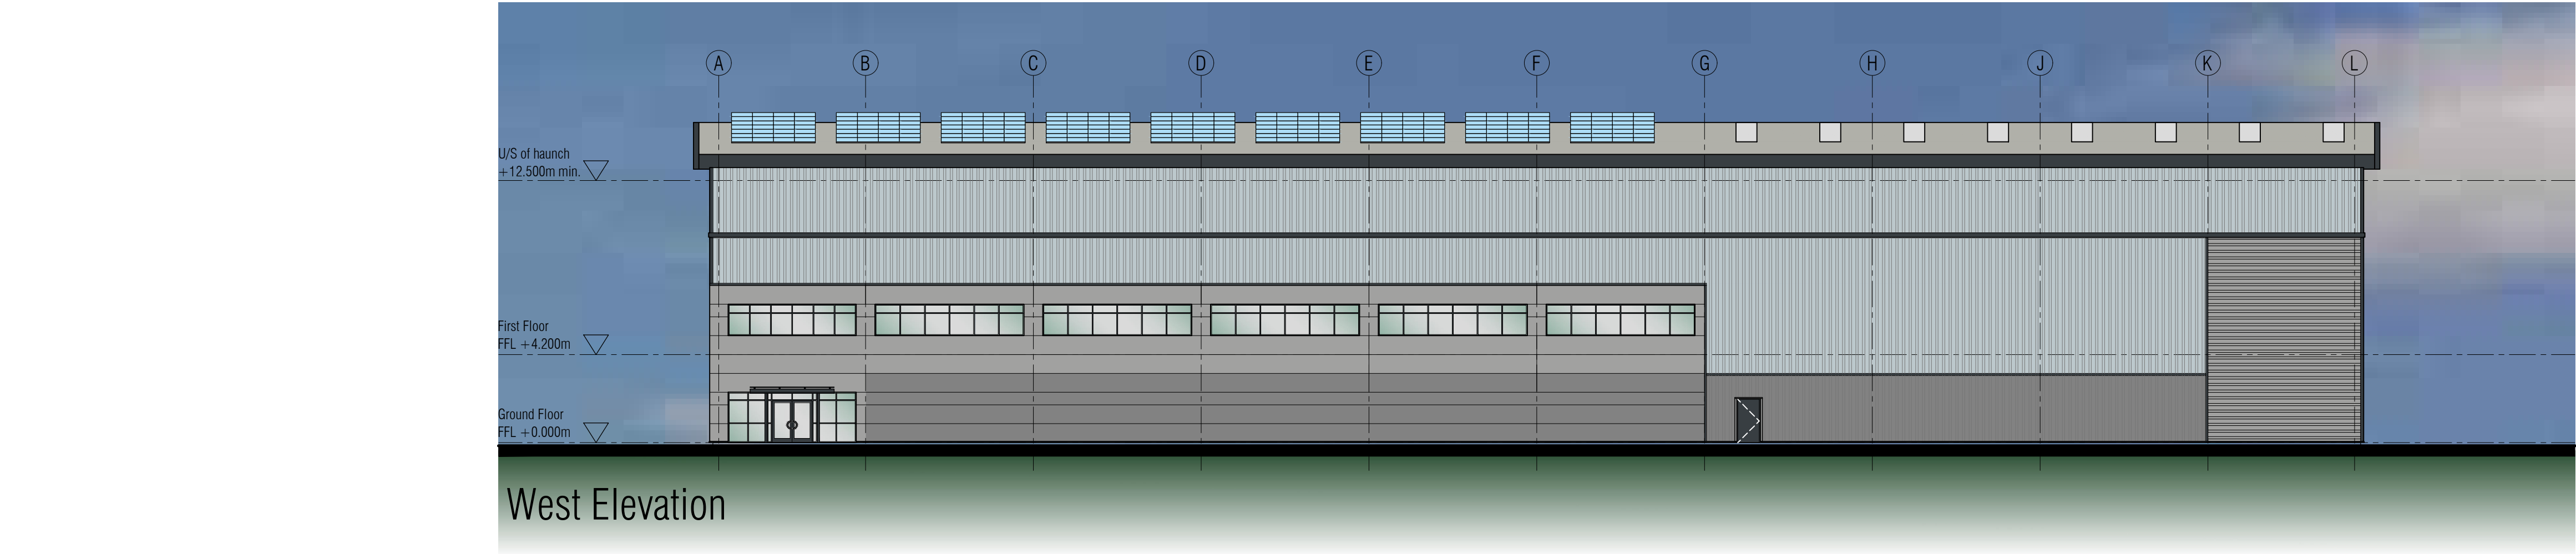

notes

this drawing and design is the copyright of aja architects llp and must not be reproduced in part or in whole without prior written consent. contractors must verify all dimensions on site before commencing work or preparing shop drawings. If in doubt ASK.

Where this drawing contains any Ordnance Survey mapping material, it has been reproduced under license number 100052278.
Ordnance Survey © Crown copyright

Schedule of Materials

ROOF
Built up roof system with profiled steel outer sheet and includes approximately 10% coverage by proprietary rooflights.
External Finish and colour: HPS 200 Ultra; Goosewing Grey RAL 7038.
Eaves fascia and soffit in pressed metal.
Finish and colour: HPS 200 Ultra; Anthracite RAL 7016.

WAREHOUSE
Upper level vertical laid trapezoidal cladding:
External finish and colour: HPS 200 Ultra; Albatross RAL 240 80 05.
Lower level vertically laid trapezoidal cladding:
External finish and colour: HPS 200 Ultra; Albatross RAL 240 80 05 and Pure Grey RAL 000 55 00.

Lower level vertically laid trapezoidal cladding bands:
External finish and colour: Colorcoat Prisma; Sirius RAL 9006.

PPC frame curtain walling incl. tinted glazing.
External colour: Anthracite RAL 7016.

OFFICES

Horizontally spanning insulated composite panel with micro-rib finish.
External Finish and colour: Colorcoat Prisma; Sirius RAL 9006.

Entrance feature portico: PPC aluminium.
External finish and colour: Anthracite RAL 7016.

PPC frame curtain walling incl. tinted glazing.
External colour: Anthracite RAL 7016.

Personnel Doors: Painted steel doorsets:
External colour: Anthracite RAL 7016.

Insulated Sectional Loading Doors:
External colour: Hamlet RAL 9002.

D	05/07/22	Building footprint revised	TW
C	15/02/22	PV panels indicated.	sih
B	03/02/22	Titleblock amended. Materials schedule added.	sih
A	21/01/22	Building proportions reverted to original scheme. Window omitted form west elevation.	sih
no.	date	revision	by



aja architects llp
1170 Elliott Court
Herald Avenue
Coventry Business Park
COVENTRY CV5 6UB
T: 024 7625 3200
F: 024 7625 3210
E: aja@aja-architects.com
W: www.aja-architects.com

aja architects llp is a limited liability partnership registered in England No. OC326721
client

Pembury Developments Ltd.

project

Penrhyn Road
Knowsley

drawing


Proposed Elevations


scale	1:200 @ a1	drawn	sih
checked	mjl	date	19/01/22

no


6982 - 15 Rev D

PLANNING

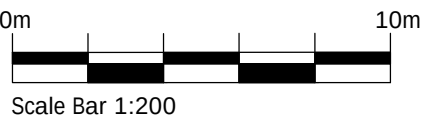


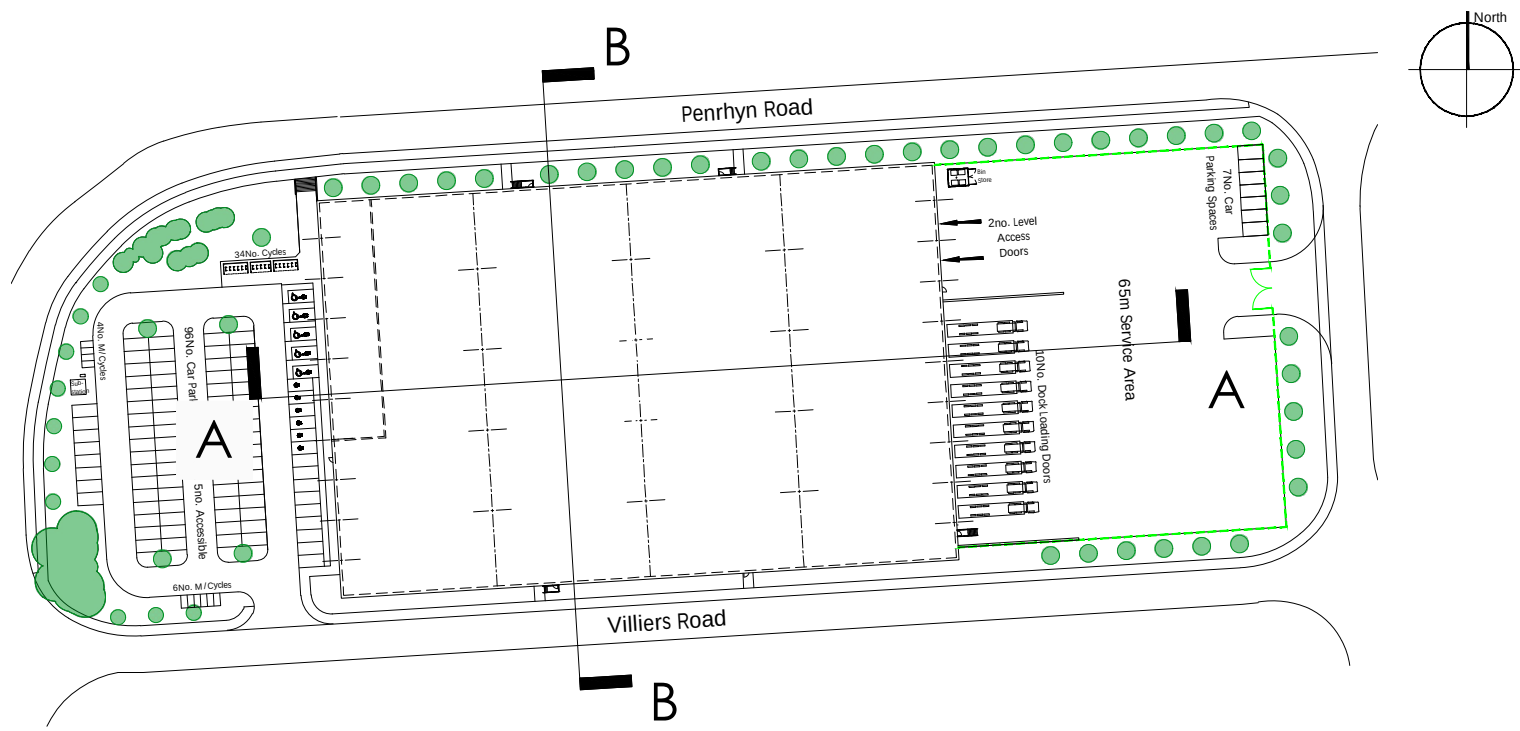

Key Plan
Scale 1:1500

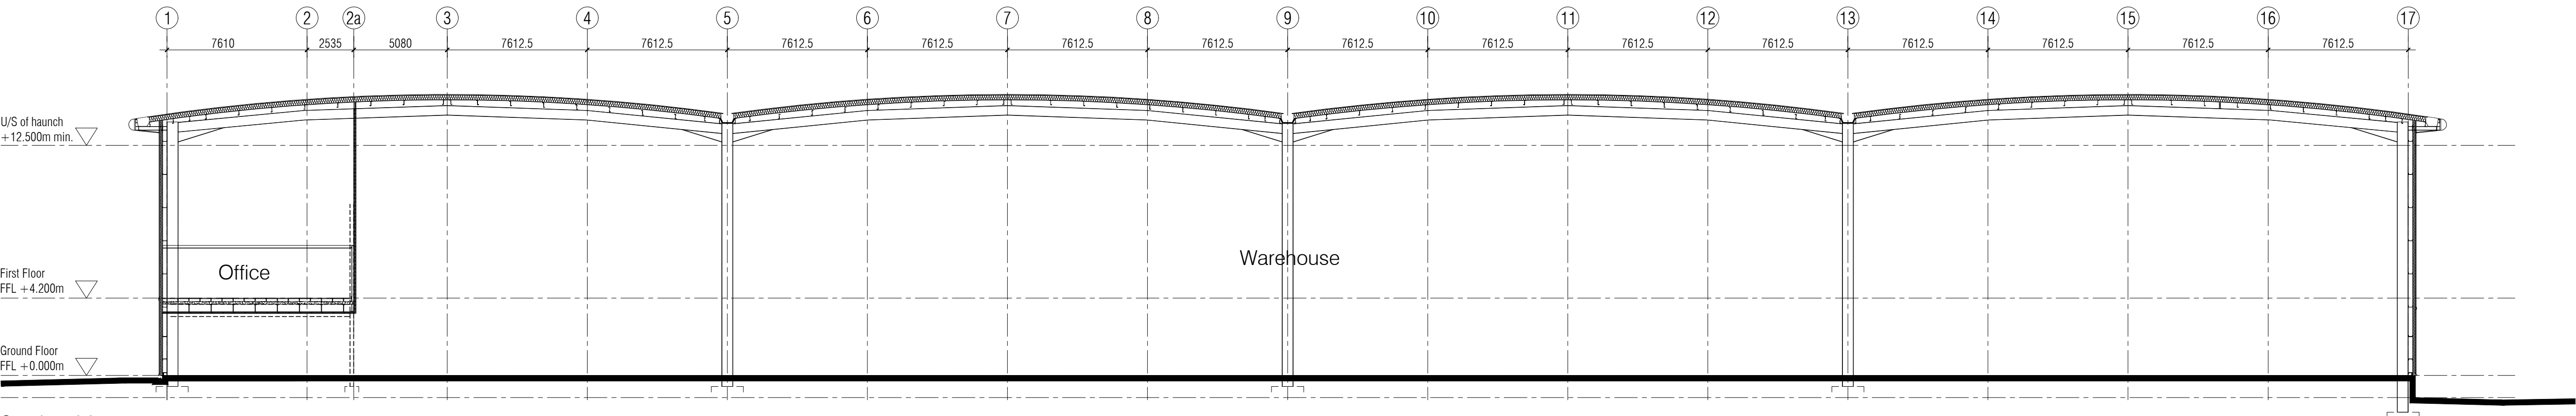

Section AA

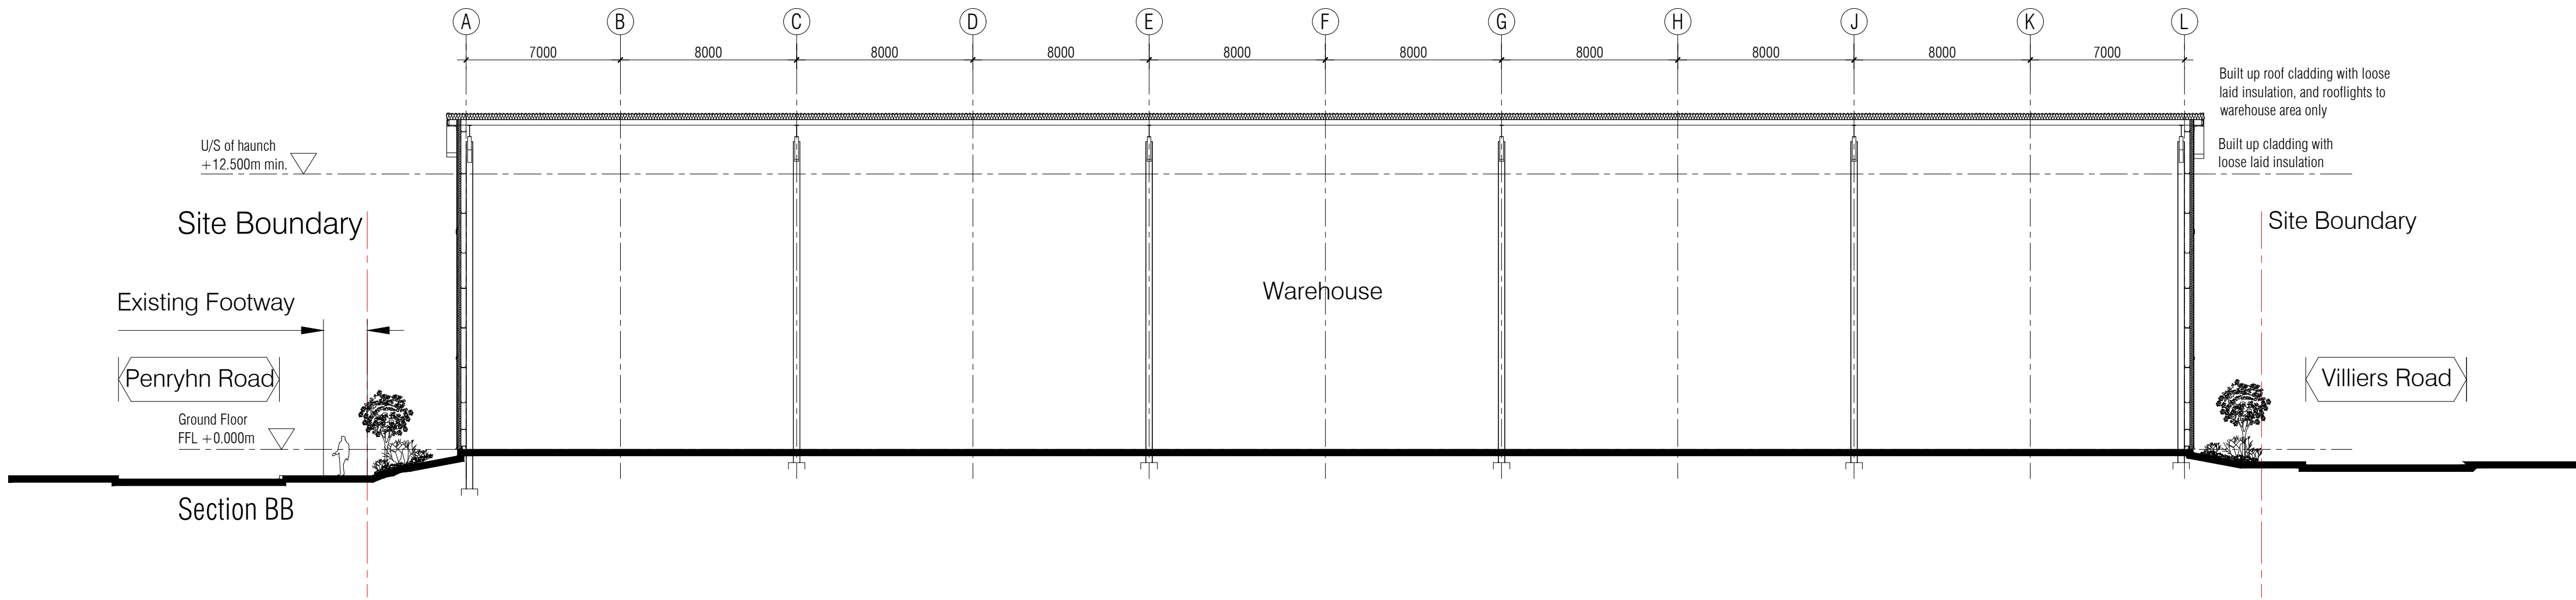

Section BB

notes

this drawing and design is the copyright of aja architects llp and must not be reproduced in part or in whole without prior written consent. contractors must verify all dimensions on site before commencing work or preparing shop drawings if in doubt ASK.

Where this drawing contains any Ordnance Survey mapping material, it has been reproduced under license number 100052278.
Ordnance Survey © Crown copyright

D	05/07/22	Building footprint revised	TW
C	20/04/22	External levels amended.	sih
B	03/02/22	Titleblock amended.	sih
A	21/01/22	Building proportions reverted to original scheme.	sih

no.	date	revision	by
-----	------	----------	----



aja architects llp
1170 Elliott Court
Herald Avenue
Coventry Business Park
COVENTRY CV5 6UB
T: 024 7625 3200
F: 024 7625 3210
E: aja@aja-architects.com
W: www.aja-architects.com

aja architects llp is a limited liability partnership registered in England No. OC326721
client

Pembury Developments Ltd.

project

Penryn Road
Knowsley

drawing

Proposed Sections

scale 1:200 @ a1 drawn sih

checked mjl date 19/01/22

no

6982 - 16 Rev D

PLANNING

