




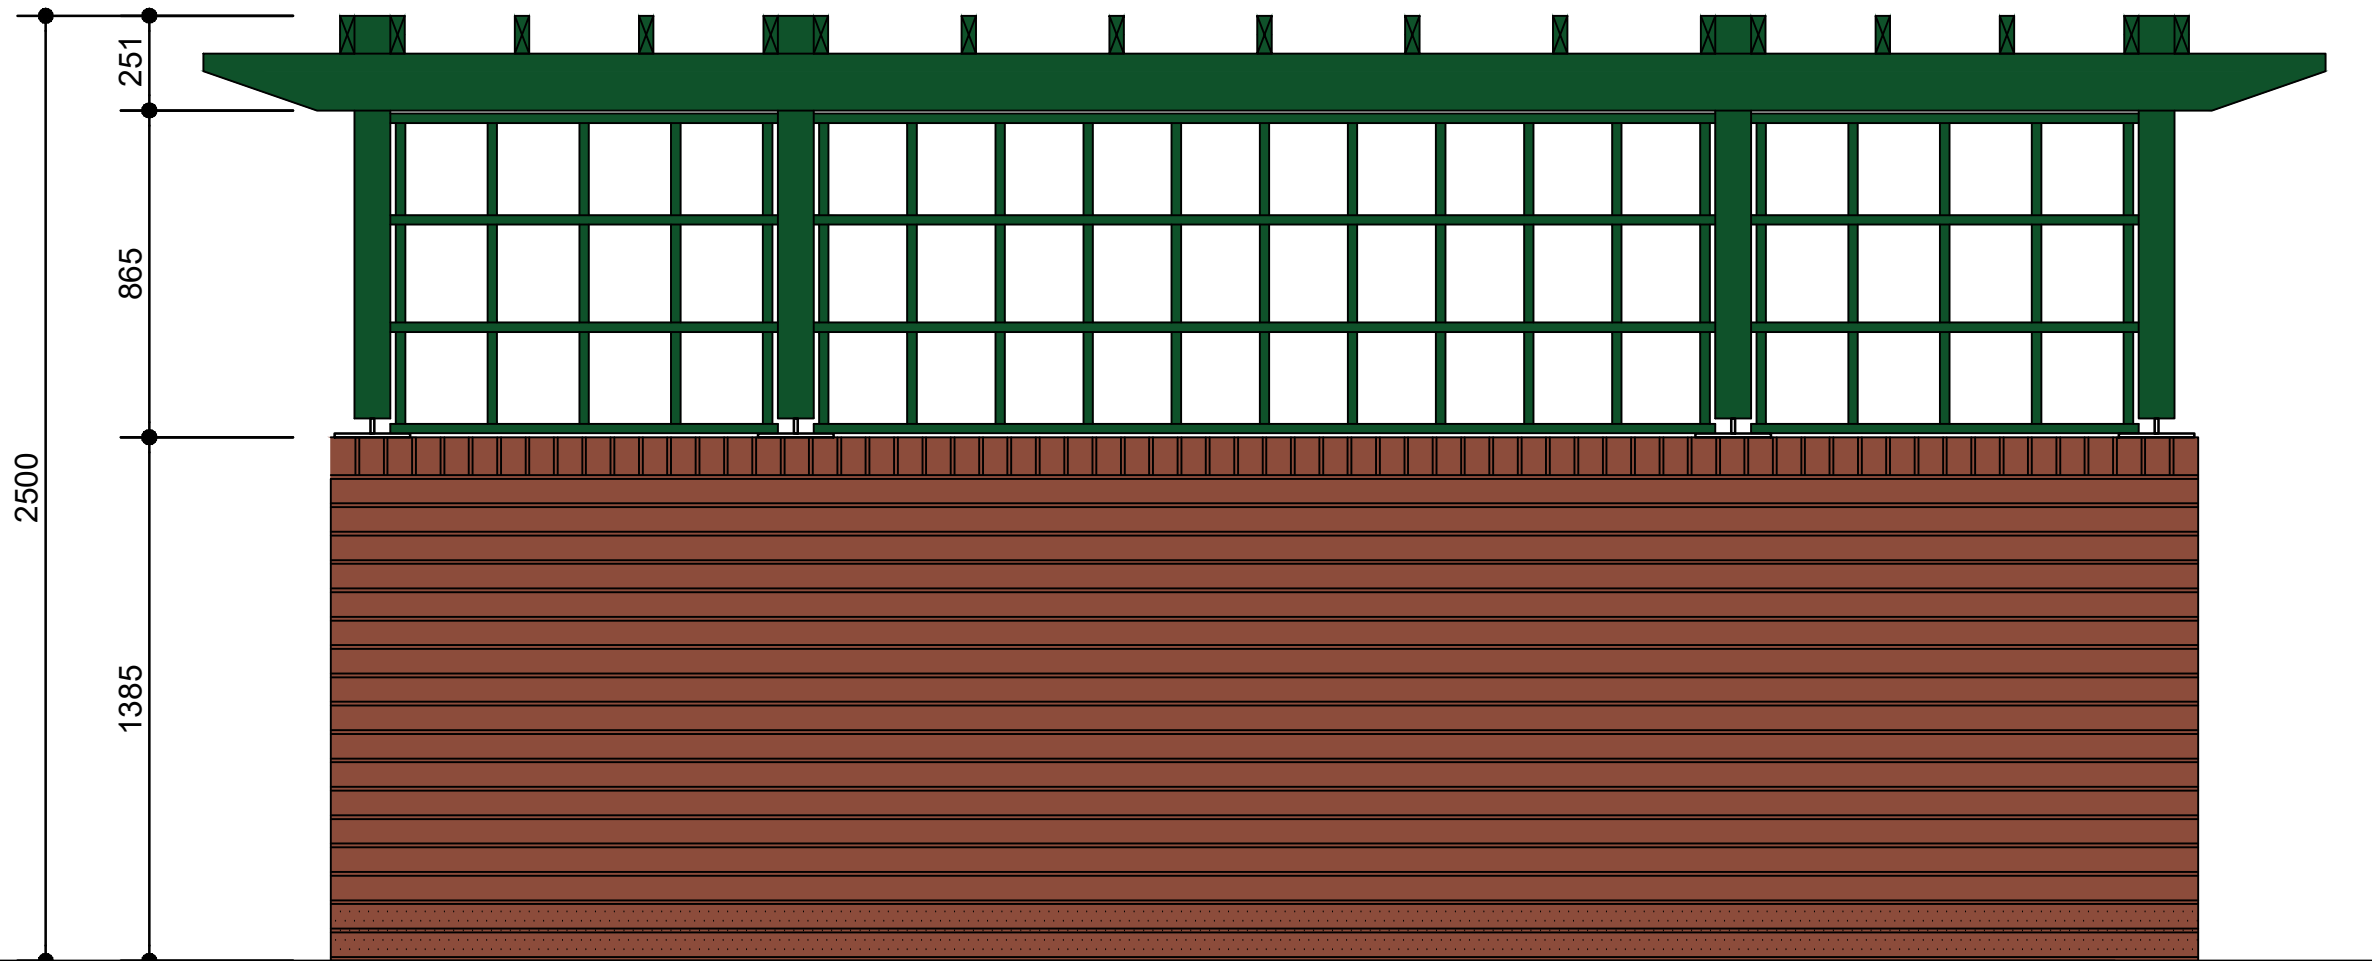


REAR ELEVATION

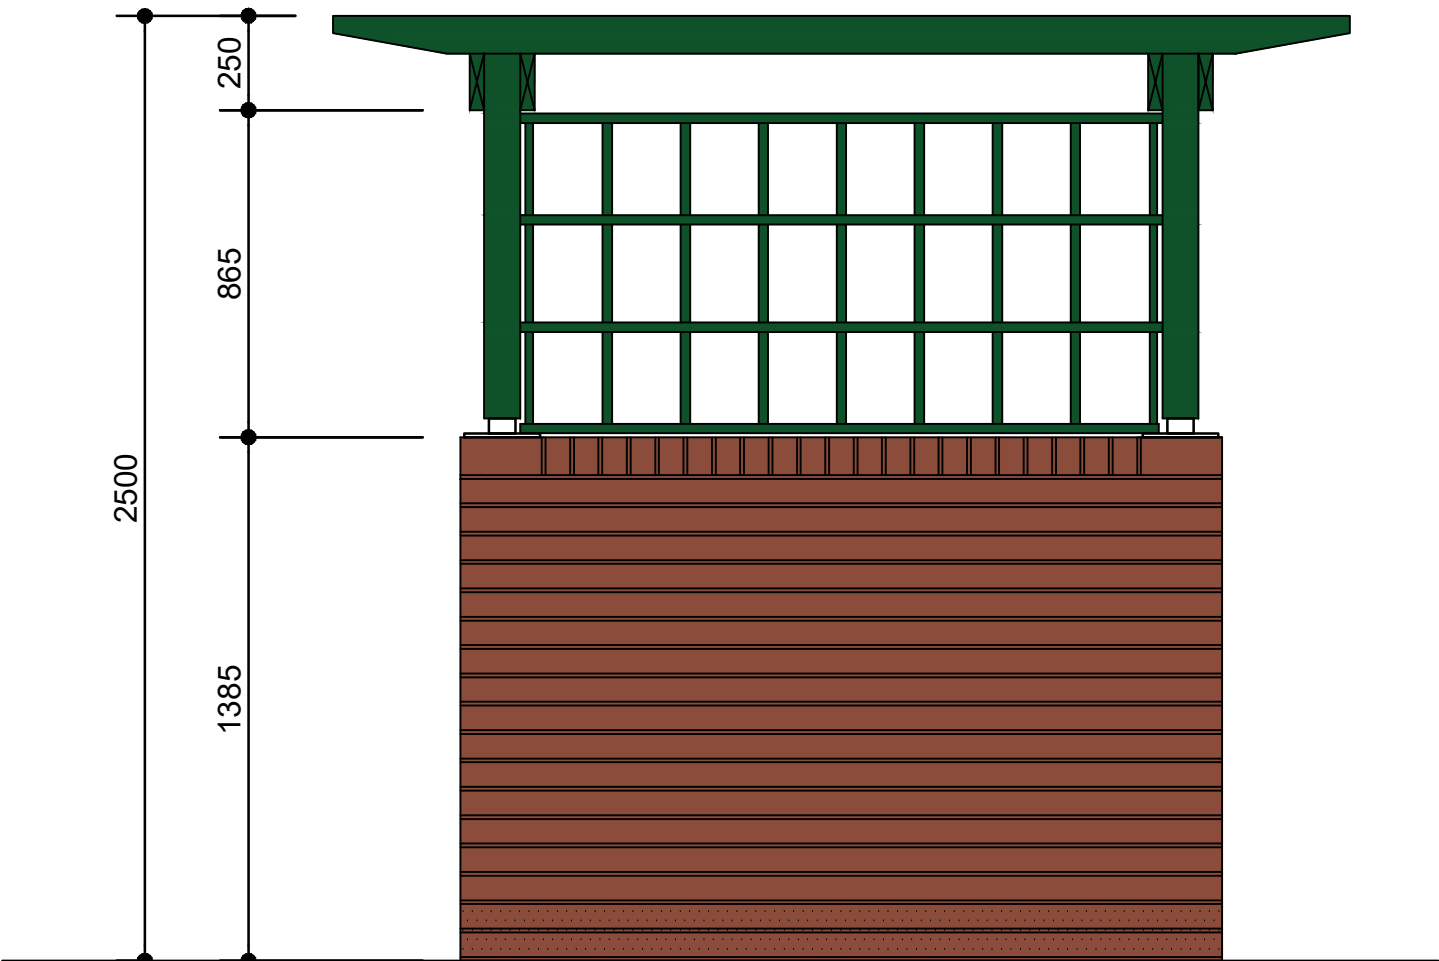

SIDE ELEVATION

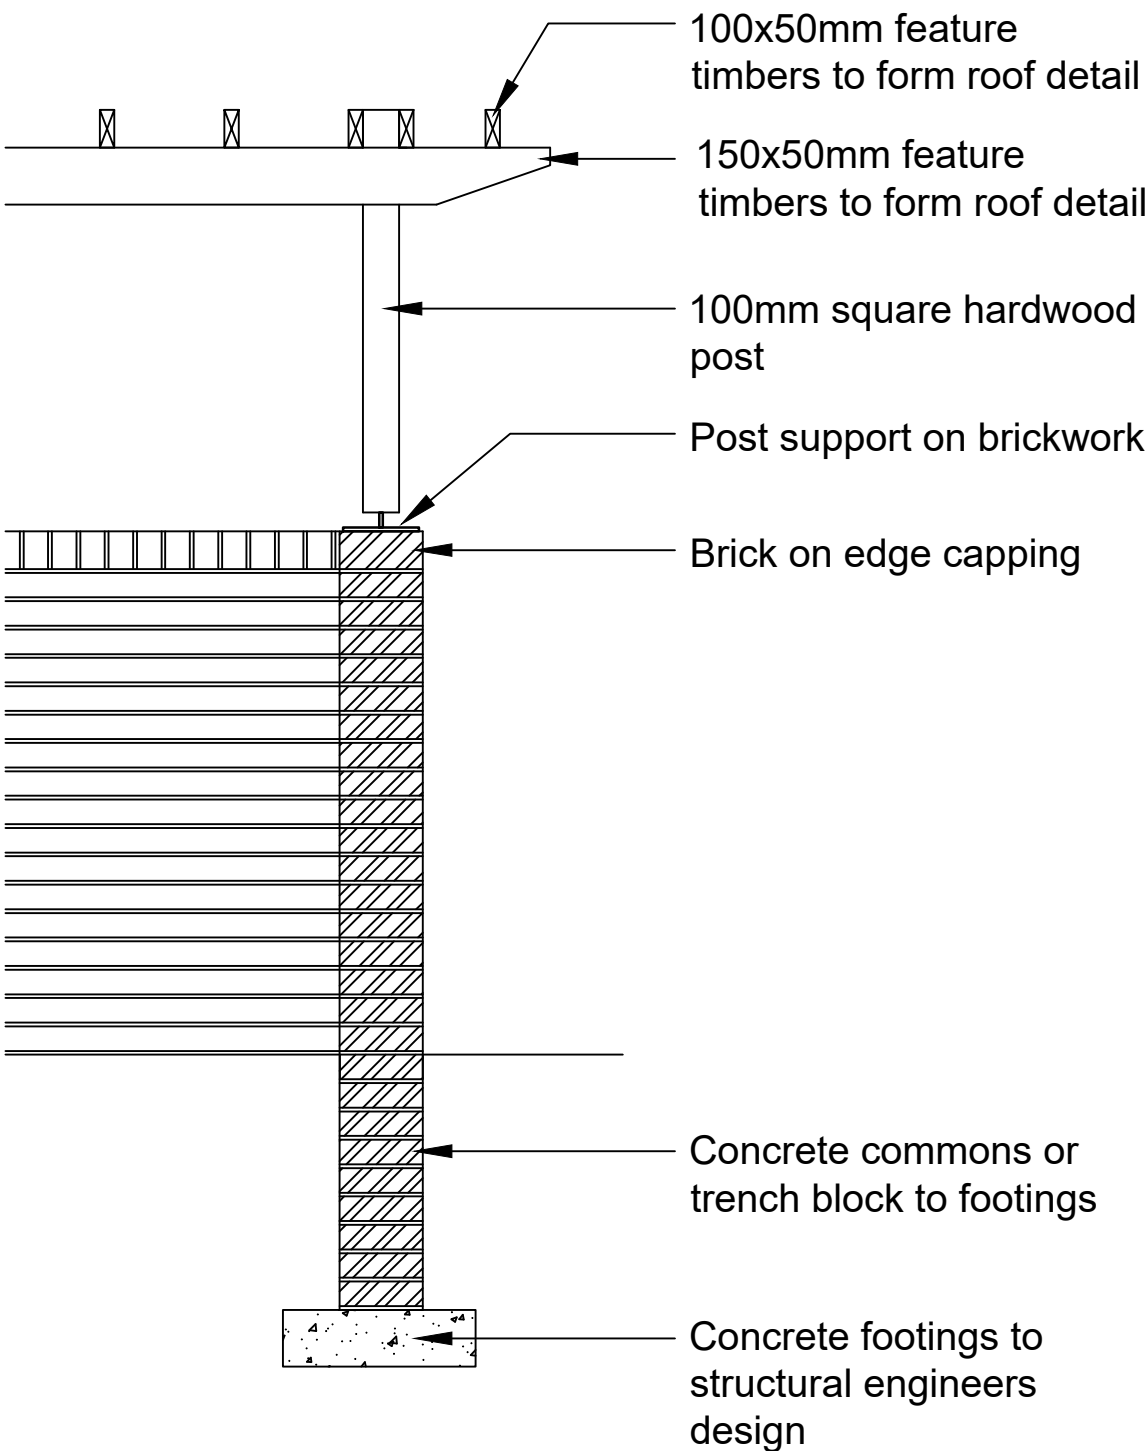

SECTION A-A

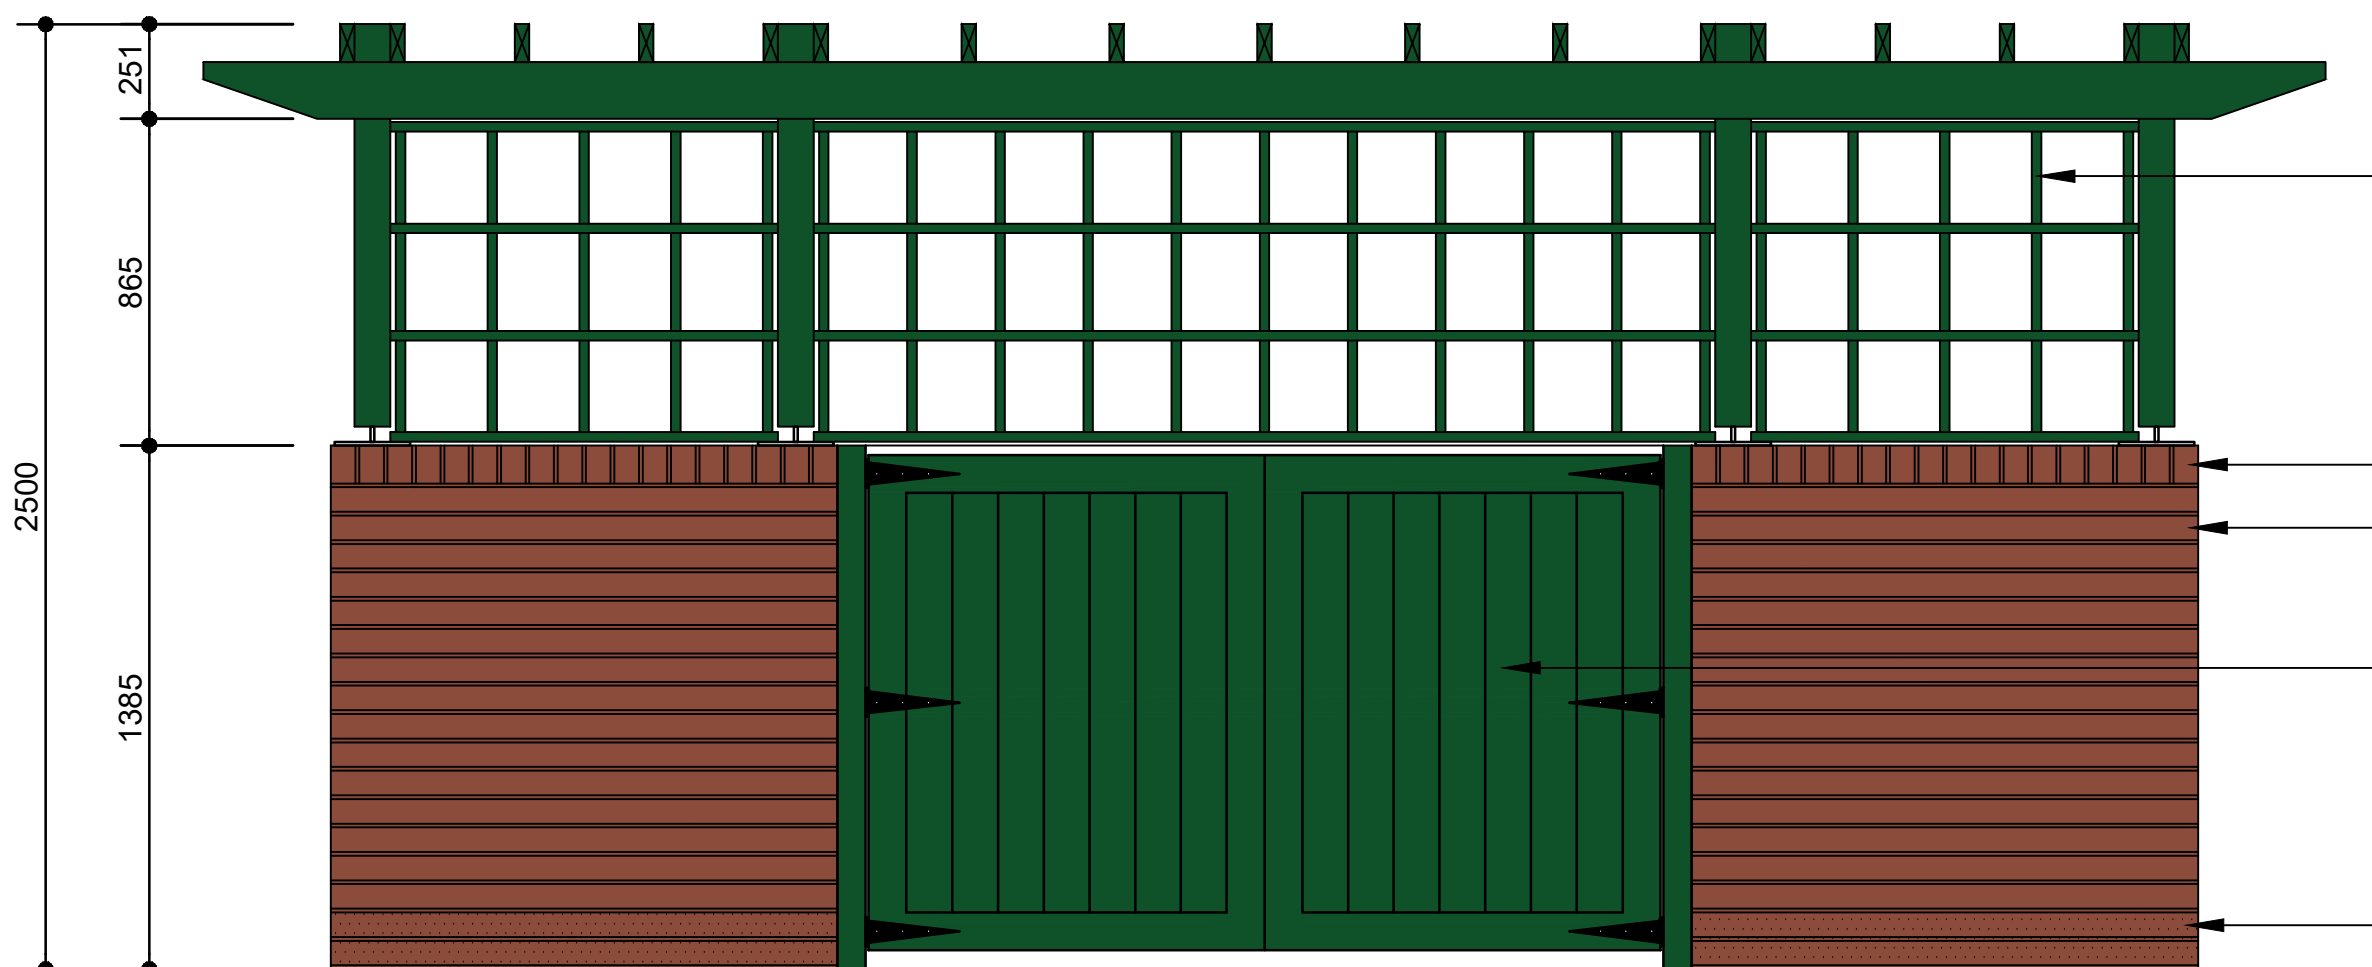


FRONT ELEVATION

- Trellis to be constructed from tanalised timbers to receive 2no. coats of Cuprinol Ultimate Garden Wood Preserver, Spruce Green or similar approved
- Brick on edge capping
- Face brickwork Manchester Brick Kilmarnock Blend
- Frame ledged & braced tanalised timber doors with 2no. coats of Cuprinol Ultimate Garden Wood Preserver, Spruce Green or similar approved
- Engineering brick 2c above and below ground level




Manchester Brick Kilmarnock Blend

Slot to be cut in base of timber post to accept steel section. All steel 10mm thick, galvanised and painted dark green. Holes to be drilled in positions as shown to allow plate to be bolted to brickwork, and timber post to be secured to plate

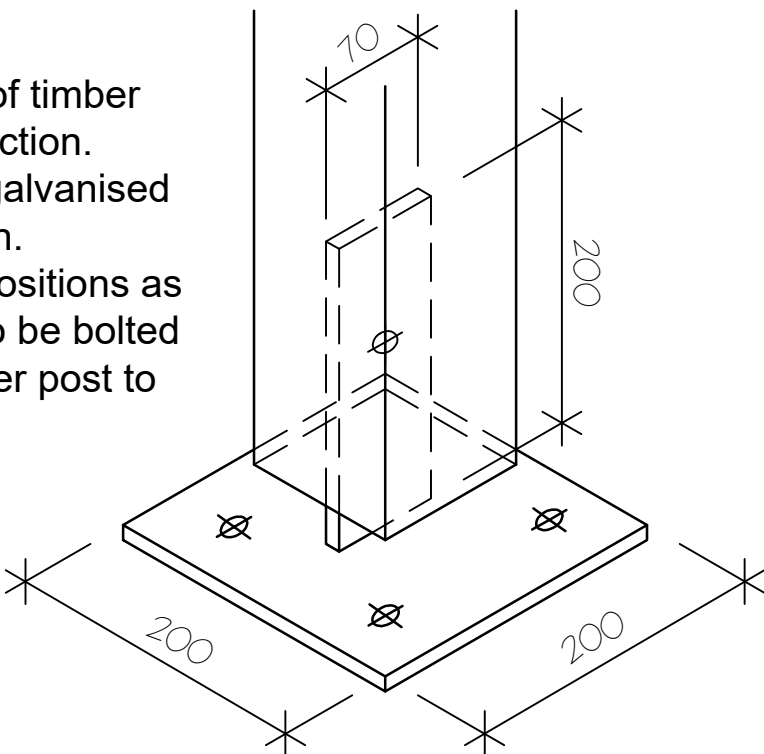


BRICK SWATCH

STEEL SUPPORT PLATE DETAIL

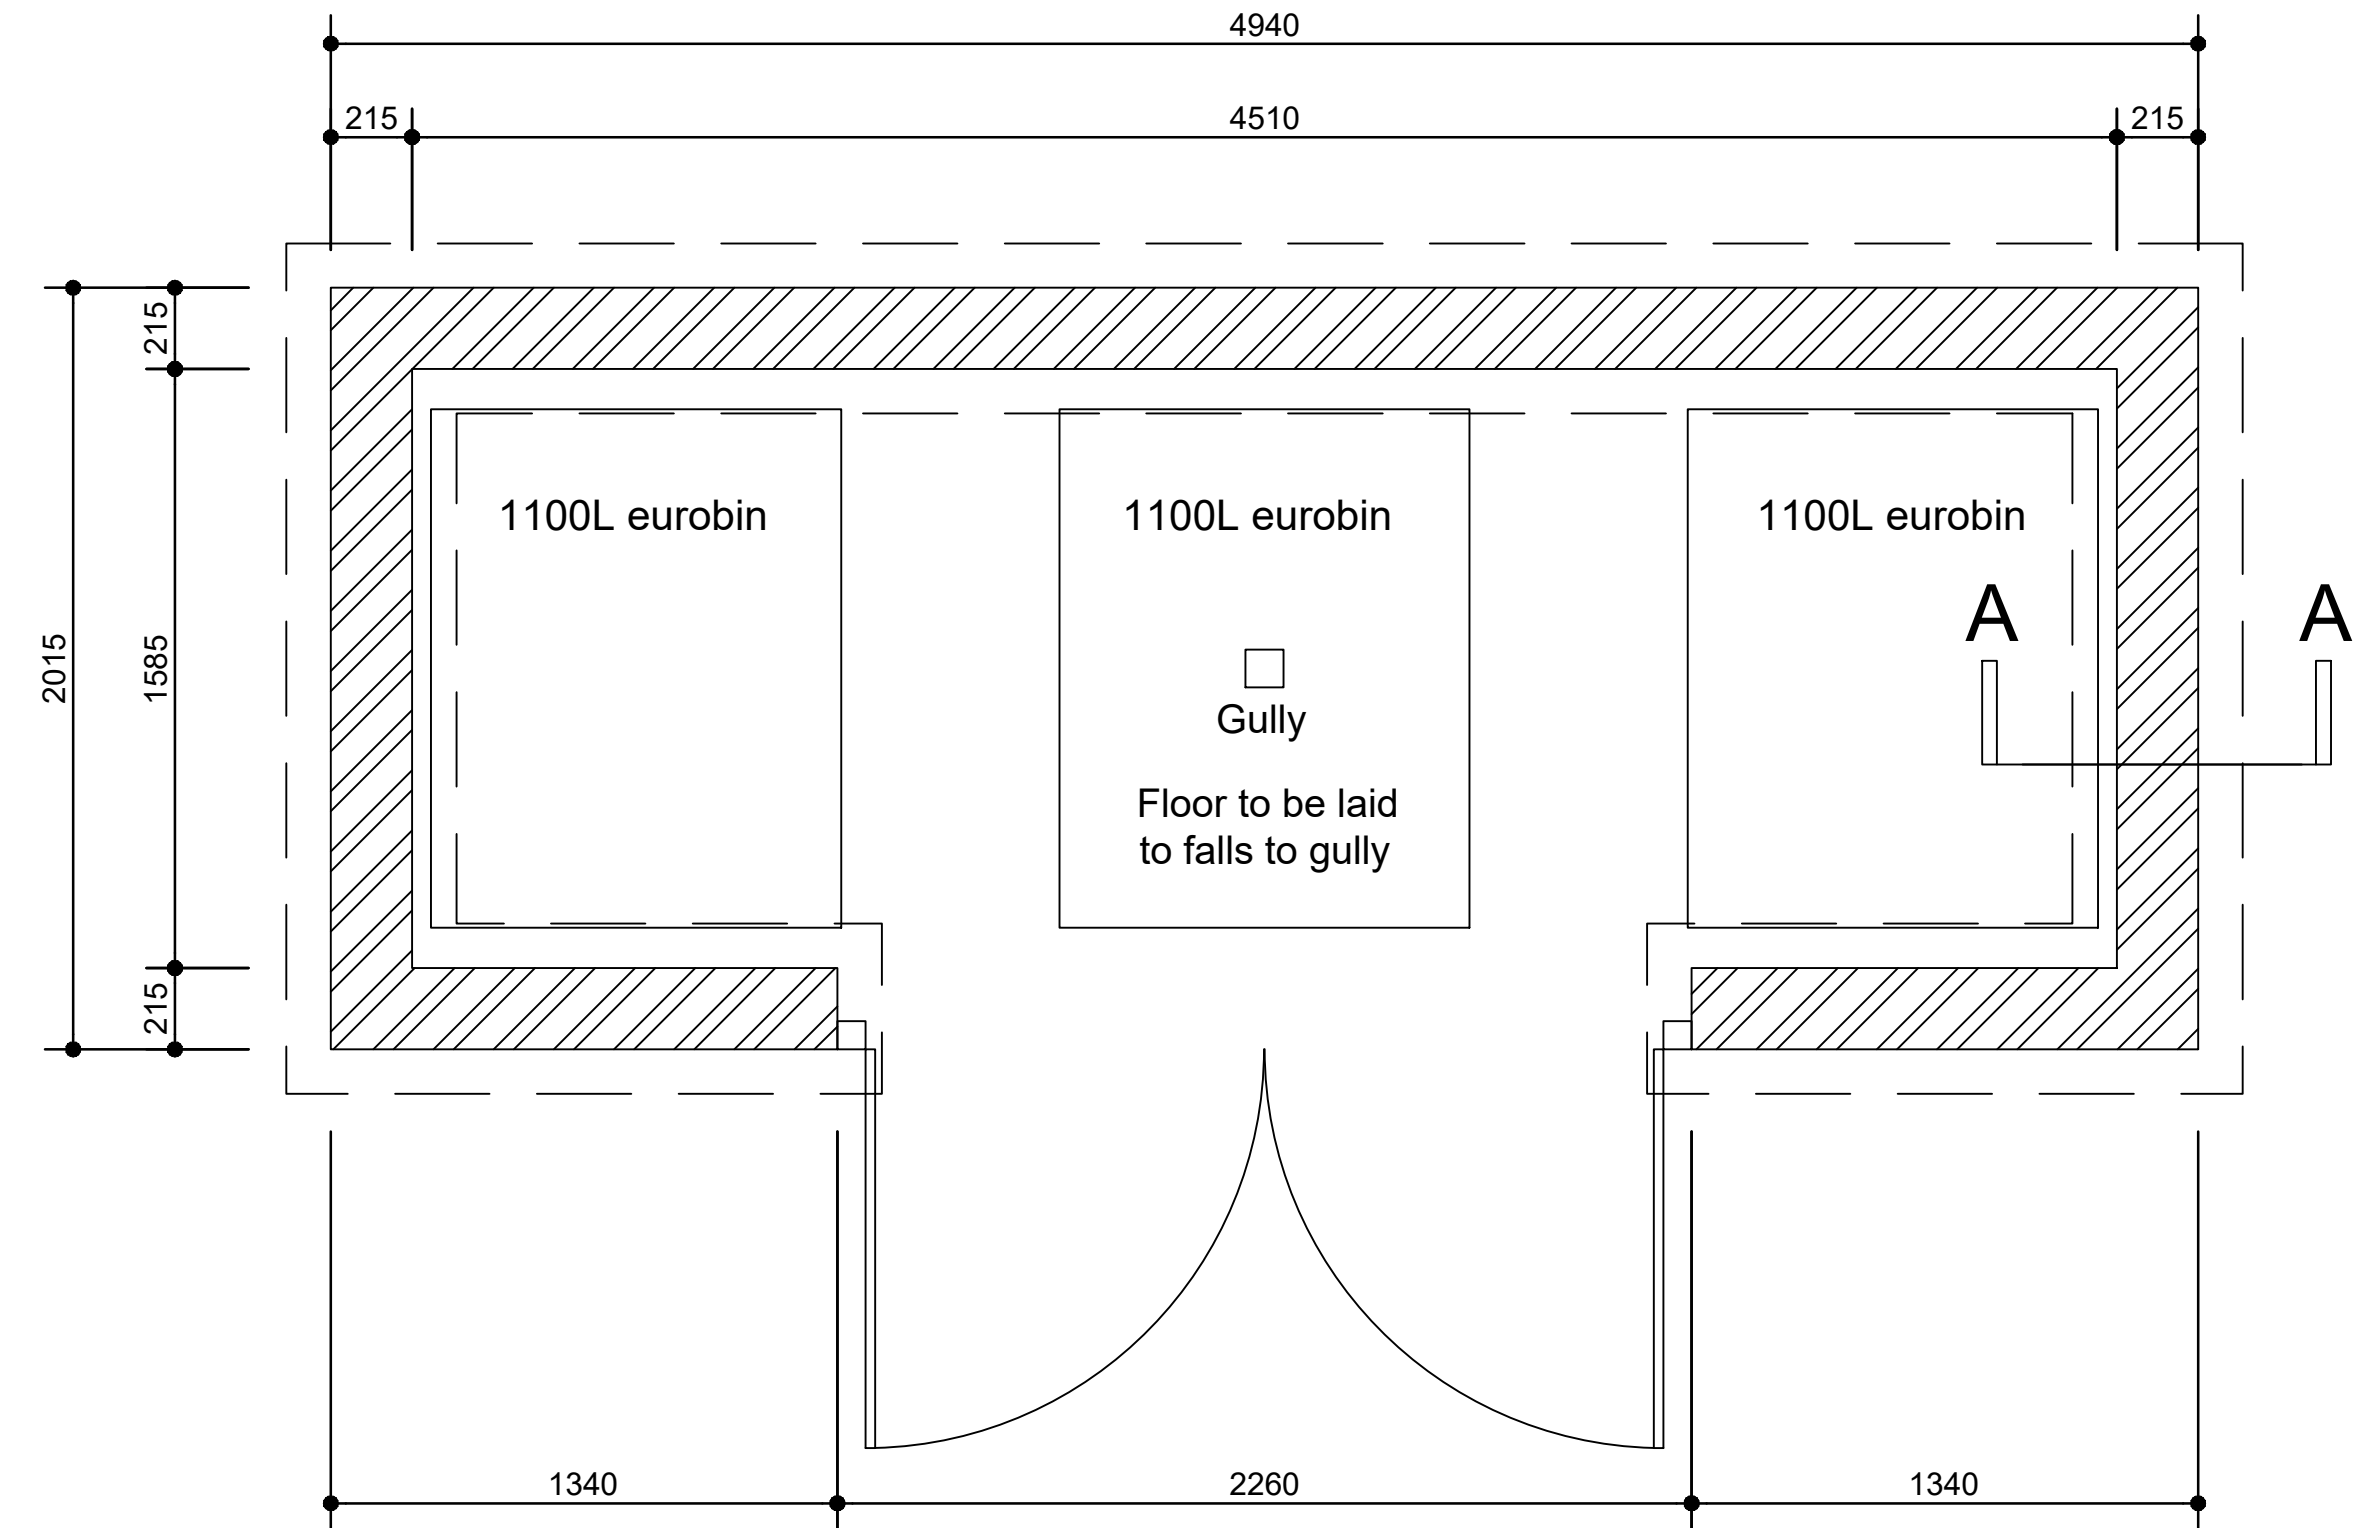

PLAN

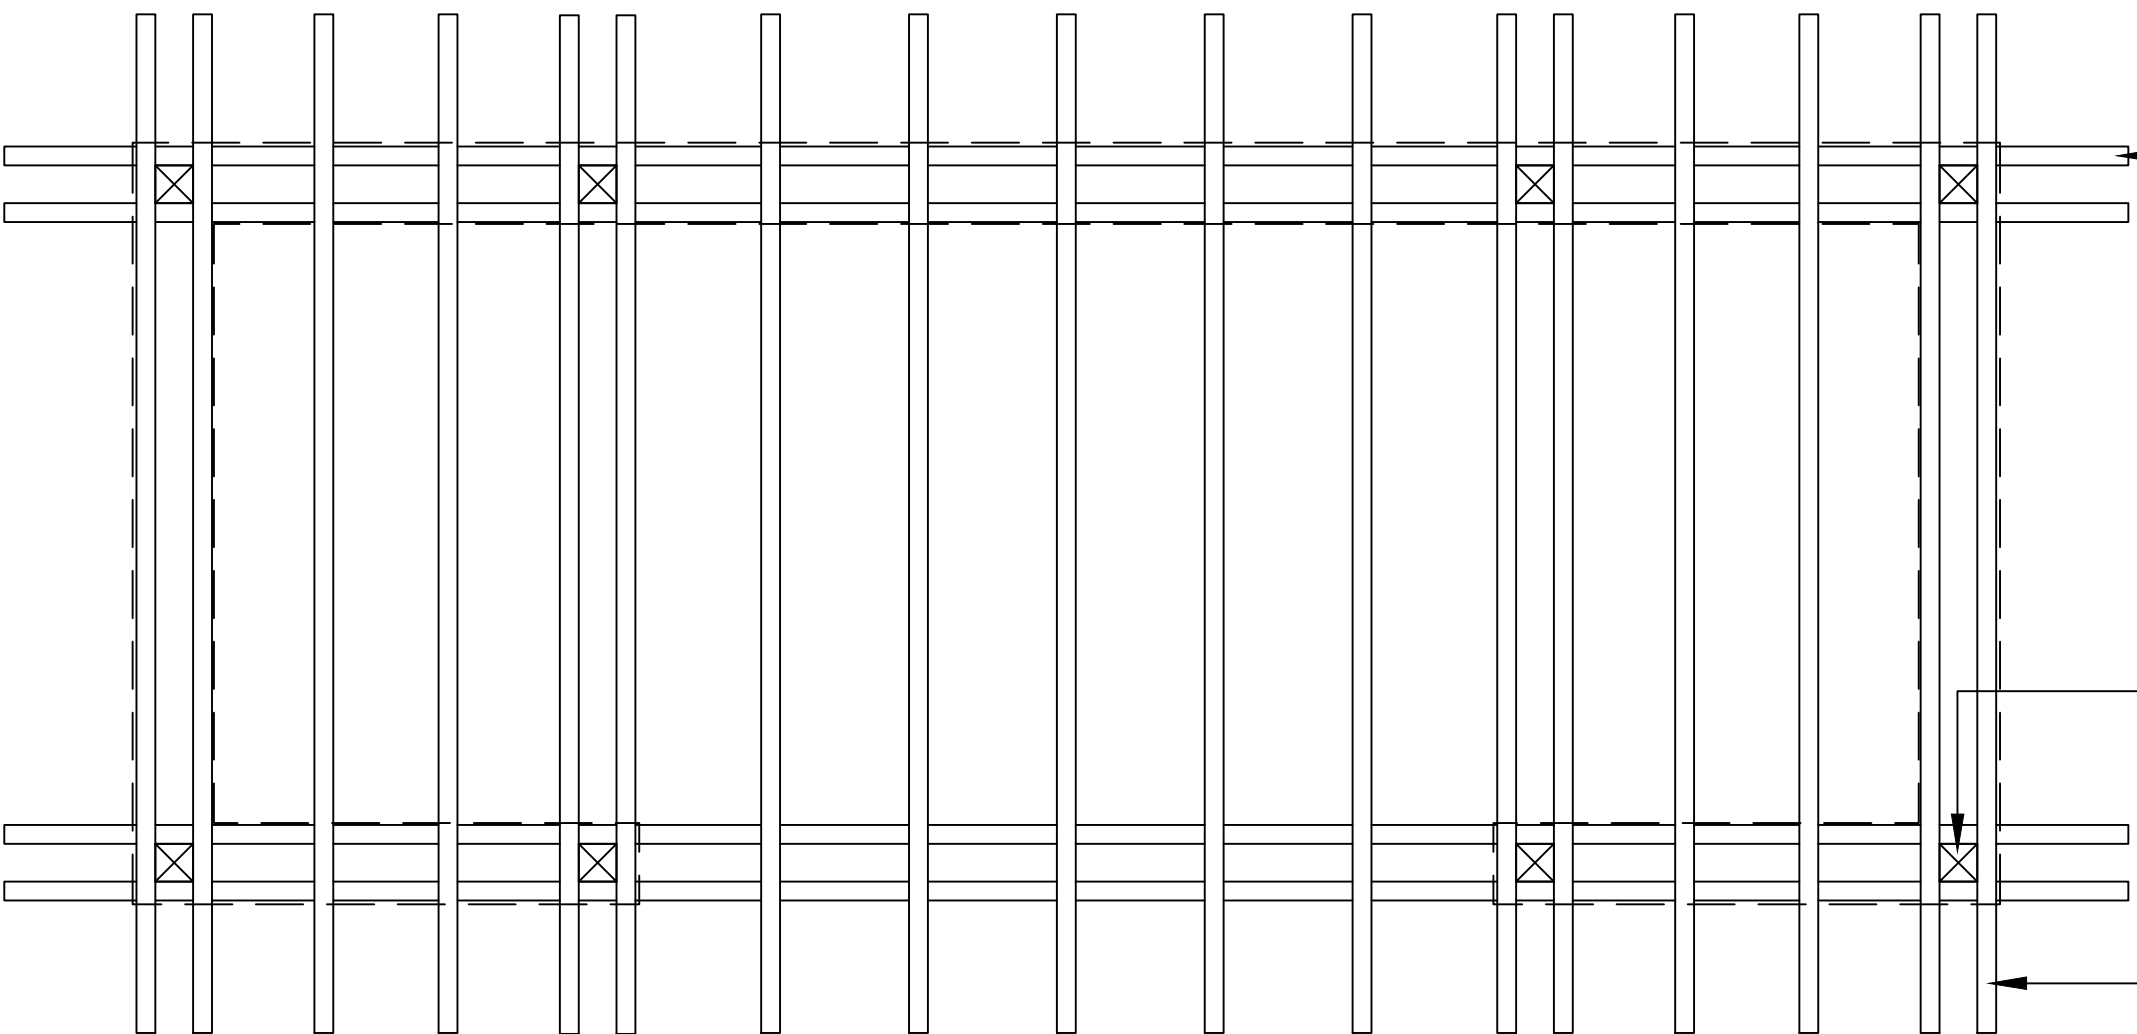

ROOF PLAN

- 150x50mm pergola tanalised timbers to receive 2no. coats of Cuprinol Ultimate Garden Wood Preserver, Spruce Green or similar approved
- 100x100mm pergola tanalised timber posts to receive 2no. coats of Cuprinol Ultimate Garden Wood Preserver, Spruce Green or similar approved
- 100x50mm pergola tanalised timbers to receive 2no. coats of Cuprinol Ultimate Garden Wood Preserver, Spruce Green or similar approved

NOTES

1. No dimensions are to be measured from this drawing.

A	23.01.23	Size increased to accommodate additional eurobin		DT
Rev	Date	Amendment		Chkd

Bellway

(North West Division)

(a member of Bellway Plc Group of Companies)

Bellway Homes Ltd
2 Alderman Road, Liverpool
Merseyside, L24 9LR
Tel: 0151 4862900

Project	
Halewood Oaks	

Subject	
Bin Store	
Plans, Elevations, Section & Detail	

Scale	Date	Drawn	Checked
1:20/1:5@A1	Sep 2022	DT	

Drawing No.	Revision
BH/NW/HO/BS/01	A

Note:
All specifications, materials and workmanship to be in accordance with current NHBC and Building Regulations. Main drainage to comply with Sewers for Adoption current edition. Highways to be in accordance with Local Authority specification. Do not scale from this drawing. All dimensions to be verified with the drawing office.

Original Sheet Size A1 Do Not Scale From This Drawing