
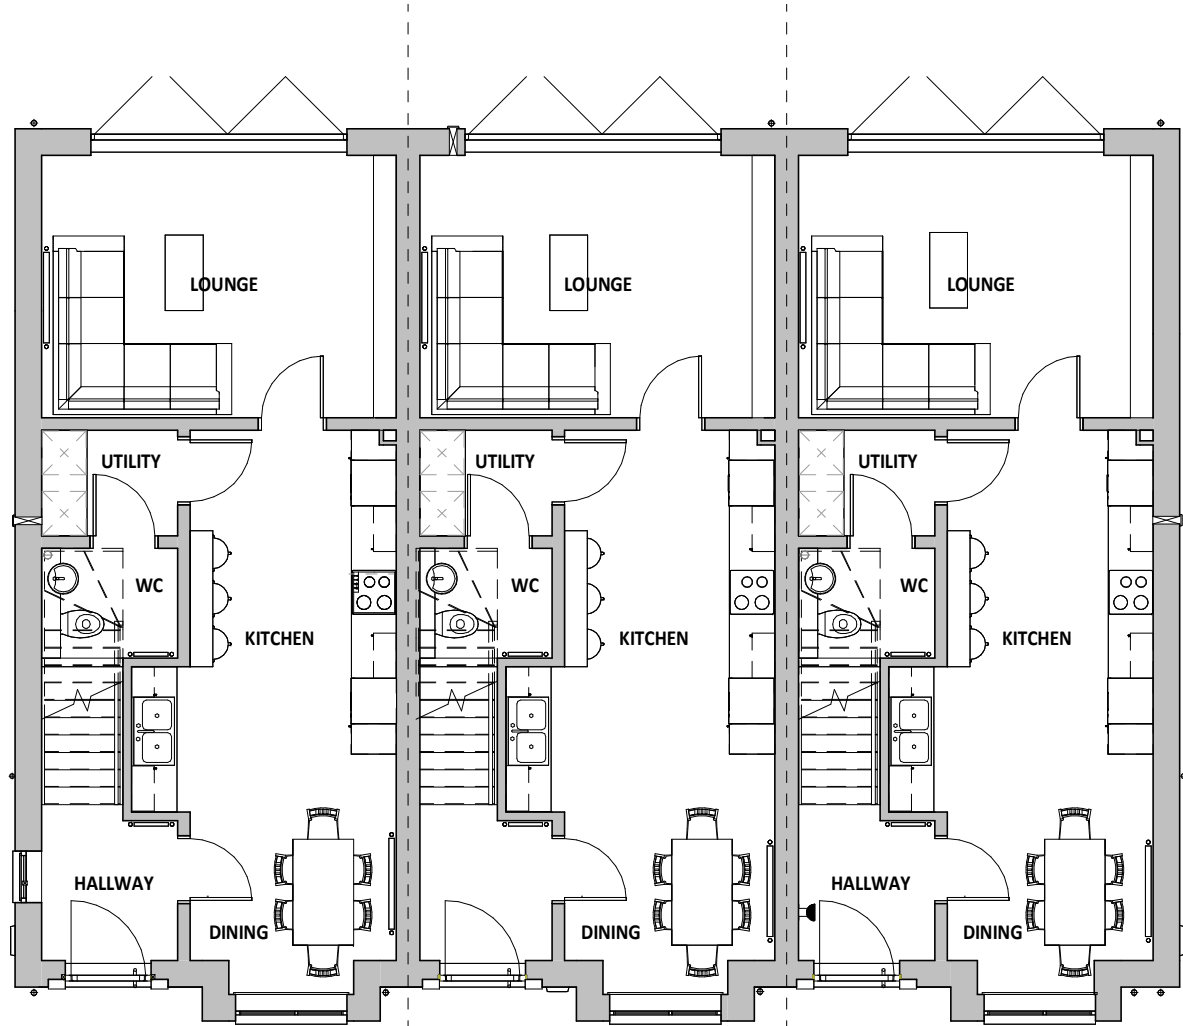


DRAWING TO BE READ IN CONJUNCTION WITH ALL OTHER PROJECT SPECIFIC WORKING DRAWINGS AND SPECIFICATIONS ALONG WITH ALL OTHER CONSULTANT'S WORKING DRAWINGS, SPECIFICATIONS AND CLIENT DESIGN BRIEF. ALL DIMENSIONS TO BE CHECKED AND CONFIRMED ON SITE. ANY DISCREPANCIES ARE TO BE REPORTED TO THE ARCHITECT IMMEDIATELY.


PLEASE REFER TO APPROVED SUB-CONTRACTOR'S ENGINEER'S DRAWINGS FOR DETAILED DESIGN AND LAYOUTS FOR FOUNDATION, TRUSS AND JOIST SIZES ETC.

MECHANICAL AND ELECTRICAL POSITIONS SHOWN ARE INDICATIVE ONLY. REFER TO CLIENT APPROVED SUB-CONTRACTOR'S DRAWINGS FOR RADIATORS, VENT POSITIONS ETC. ALLOW SPACE FOR BOILER CONDENSATE PIPE.


ALL DRAINAGE CO-ORDINATES TO BE CONFIRMED BY CIVIL ENGINEER

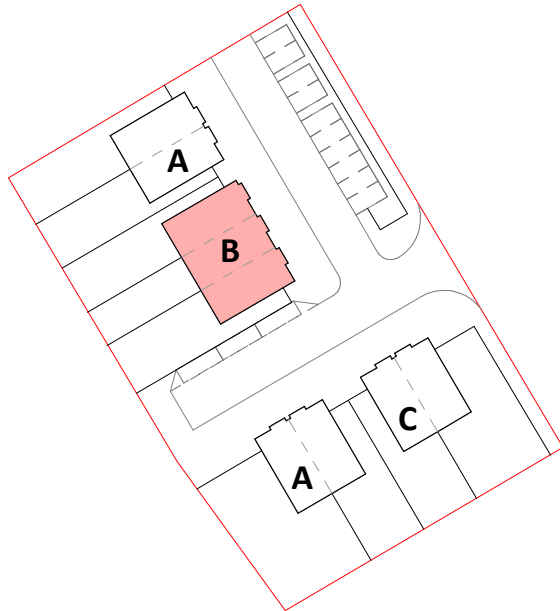


1 | 00 - PLANNING - GROUND FLOOR
SCALE: 1 : 100

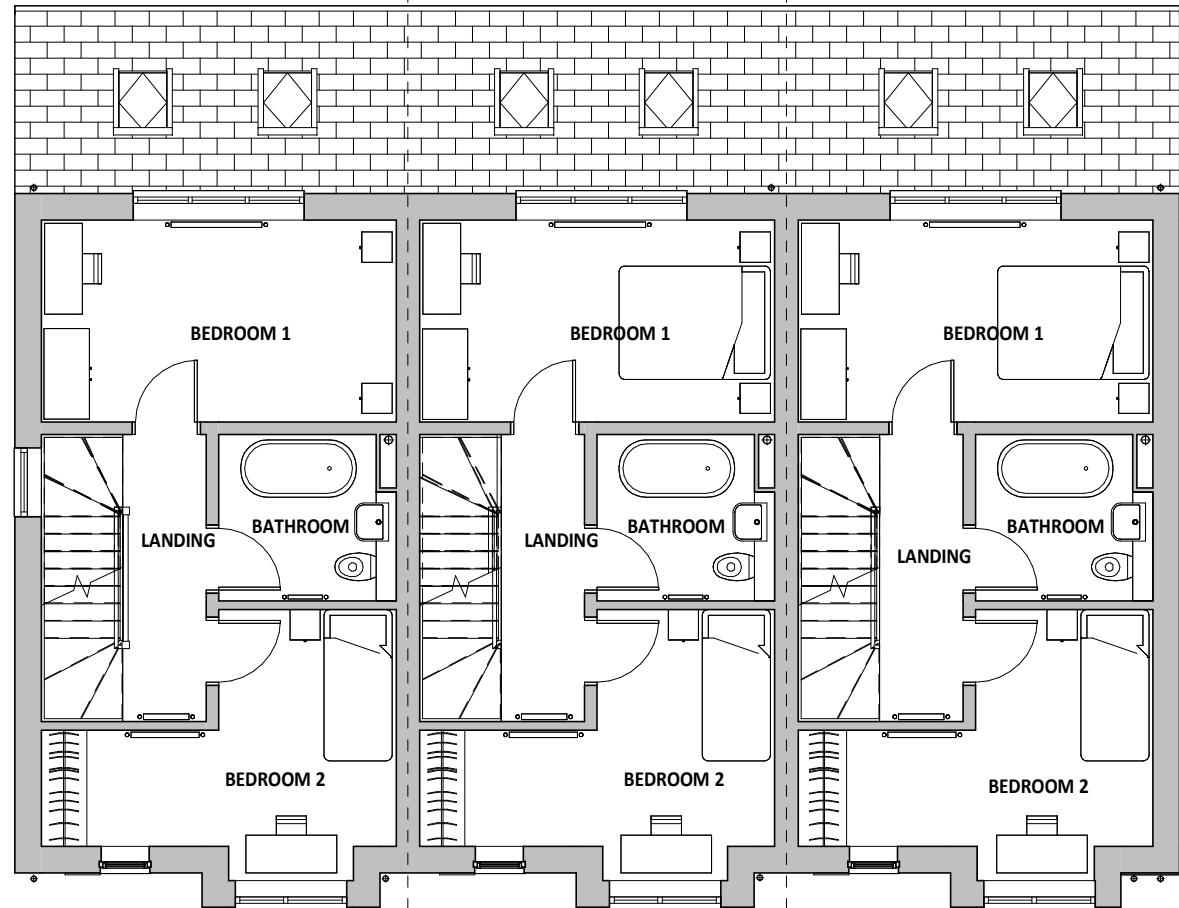

2 | 01 - PLANNING - FIRST FLOOR
SCALE: 1 : 100

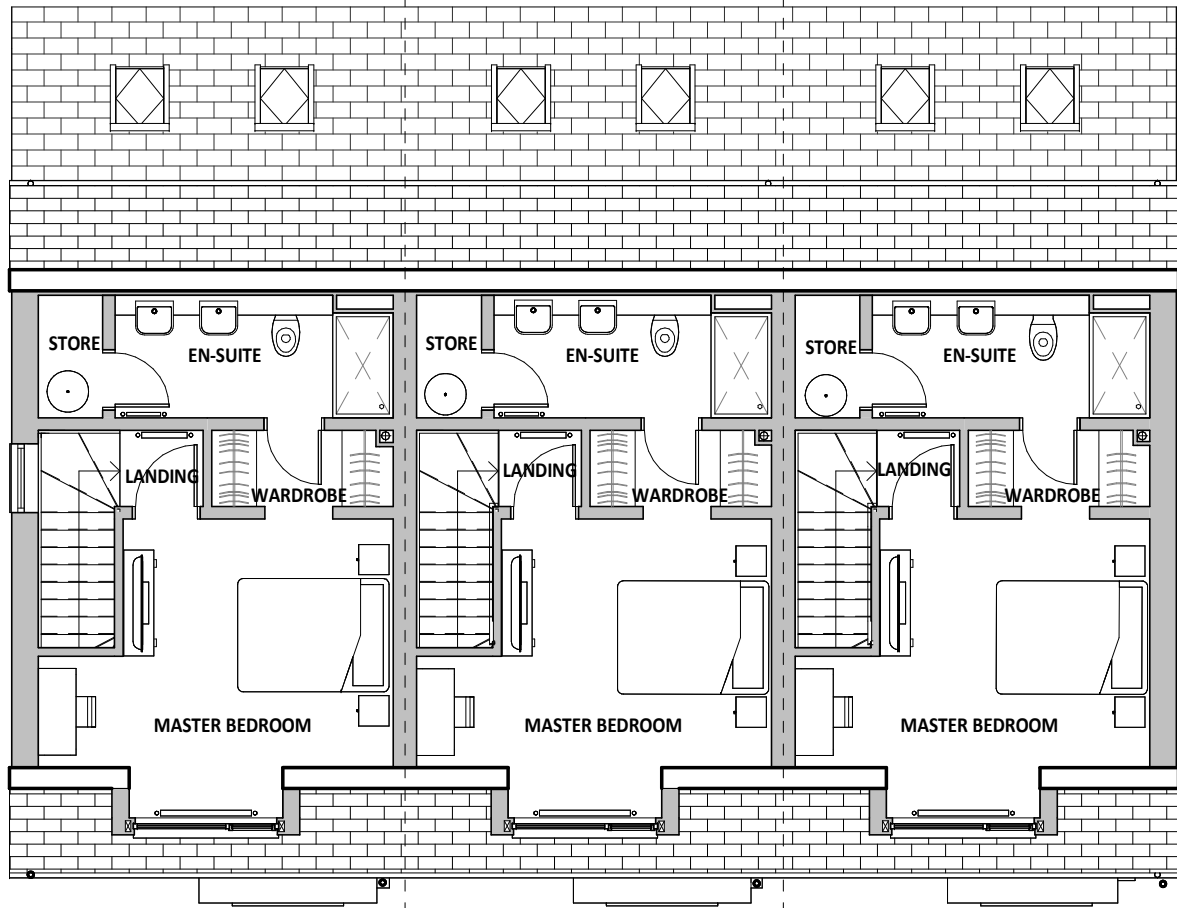

3 | 02 - PLANNING - SECOND FLOOR
SCALE: 1 : 100

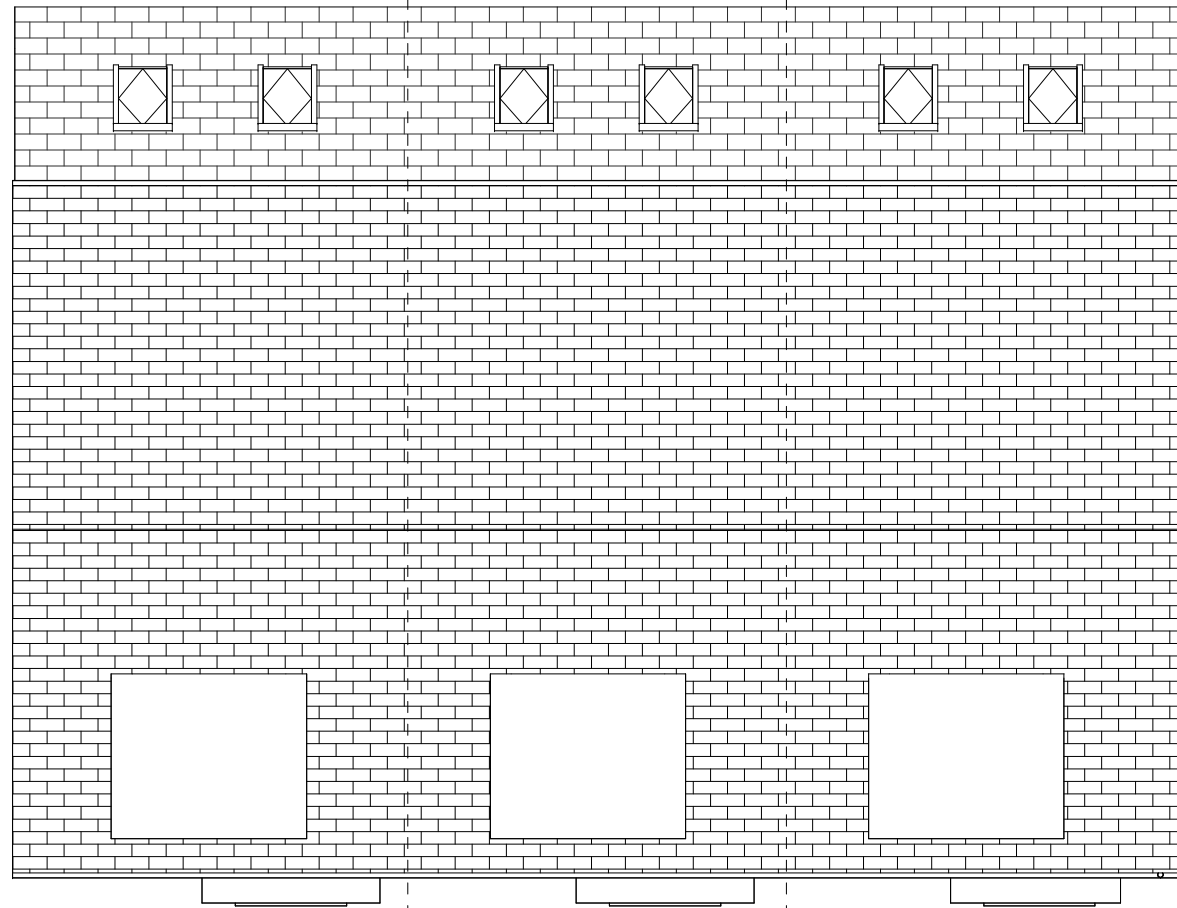


4 | 03 - PLANNING - ROOF PLAN
SCALE: 1 : 100



5 | PLANNING - FRONT ELEVATION
SCALE: 1 : 100



6 | PLANNING - REAR ELEVATION
SCALE: 1 : 100

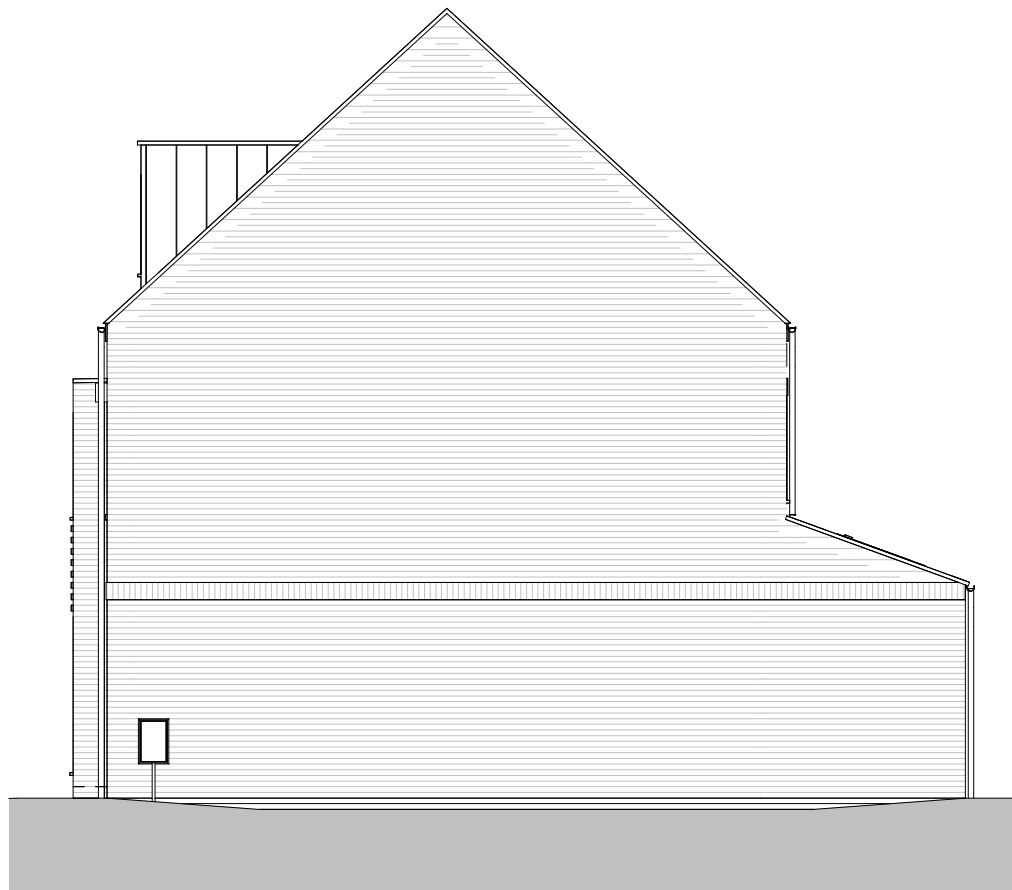

7 | PLANNING - SIDE ELEVATION 01
SCALE: 1 : 100



8 | PLANNING - SIDE ELEVATION 02
SCALE: 1 : 100



VISUAL SCALE 1:100 @ A1

A	Block Plan Key Added	21.01.25	TM
REV	DESCRIPTION	DATE	BY

THIS DRAWING IS THE COPYRIGHT OF AINSLEY GOMMON ARCHITECTS. CHECK ALL DIMENSIONS ON SITE. DISCREPANCIES TO BE NOTIFIED TO ARCHITECT. ELEMENTS OF STRUCTURE SHOWN ARE INDICATIVE AND FOR GUIDANCE. FINAL DESIGN TO BE AS STRUCTURAL ENGINEERS DETAILS AND SPECIFICATION. DO NOT SCALE FROM THIS DRAWING. WORK TO FIGURED DIMENSIONS ONLY.

PROJECT

OKELL DRIVE, HALEWOOD
for HAMPTON
DEVELOPMENTS (NW) LTD

DRAWING TITLE

BLOCK B - FLOOR PLANS &
ELEVATIONS

SCALE	DATE	DRAWN	CHECKED
As indicated @ A1	JAN 25	JG	TM

DRAWING STATUS FOR INFORMATION

JOB No	DRAWING No	REVISION
2348	800	A

AG | **A** AINSLEY GOMMON ARCHITECTS

1 PRICE STREET, HAMILTON SQUARE, BIRKENHEAD, MERSEYSIDE, CH41 6JN
Tel: 0151 647 5511 | birkenhead@agarchitects.co.uk | www.agarchitects.co.uk

PRINTED: 10/02/2025 16:23:08