



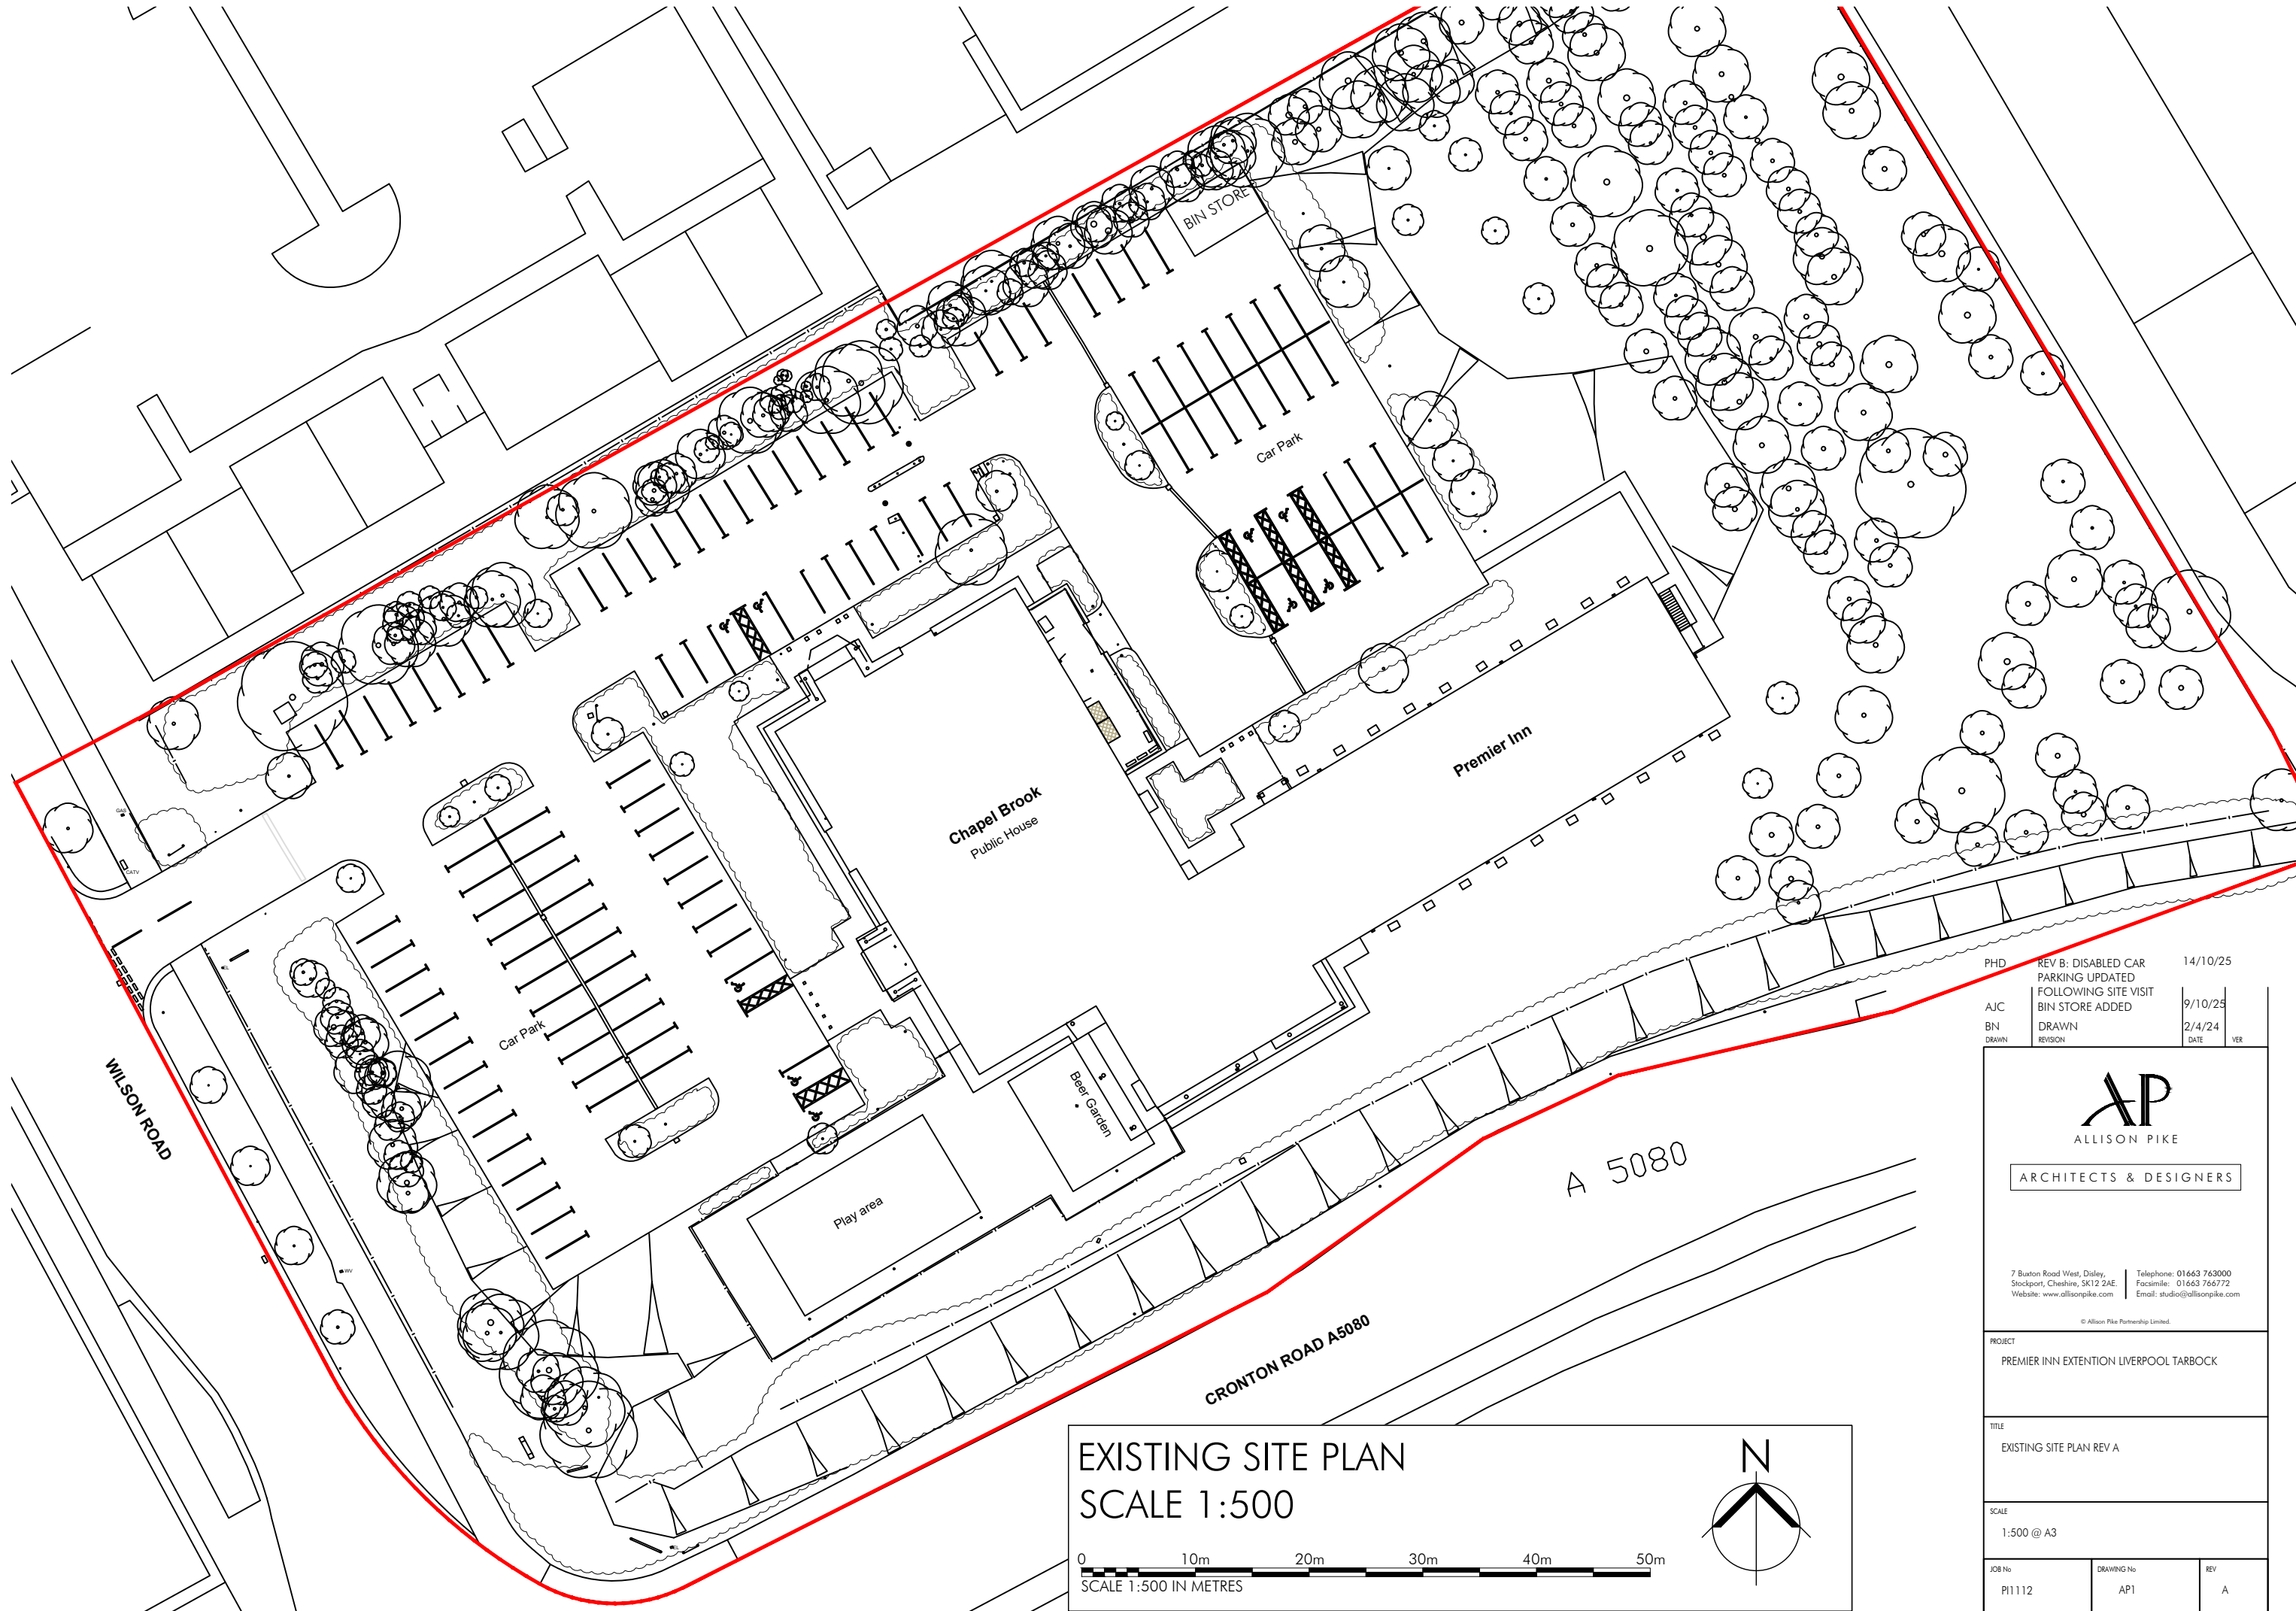

EXISTING SITE PLAN
SCALE 1:500

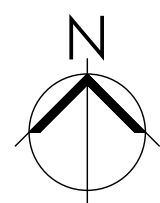

PHD	REV B: DISABLED CAR PARKING UPDATED	14/10/25
AJC	FOLLOWING SITE VISIT	9/10/25
BN	BIN STORE ADDED	2/4/24
DRAWN	DRAWN	DATE
REVISION	REVISION	VER

AP ALLISON PIKE ARCHITECTS & DESIGNERS		
7 Buxton Road West, Disley, Stockport, Cheshire, SK12 2AE Telephone: 01663 763000 Facsimile: 01663 766772 Website: www.allisonpike.com Email: studio@allisonpike.com		
© Allison Pike Partnership Limited		
PROJECT PREMIER INN EXTENSION LIVERPOOL TARBOCK		
TITLE EXISTING SITE PLAN REV A		
SCALE 1:500 @ A3		
JOB No PI1112	DRAWING No AP1	REV A