



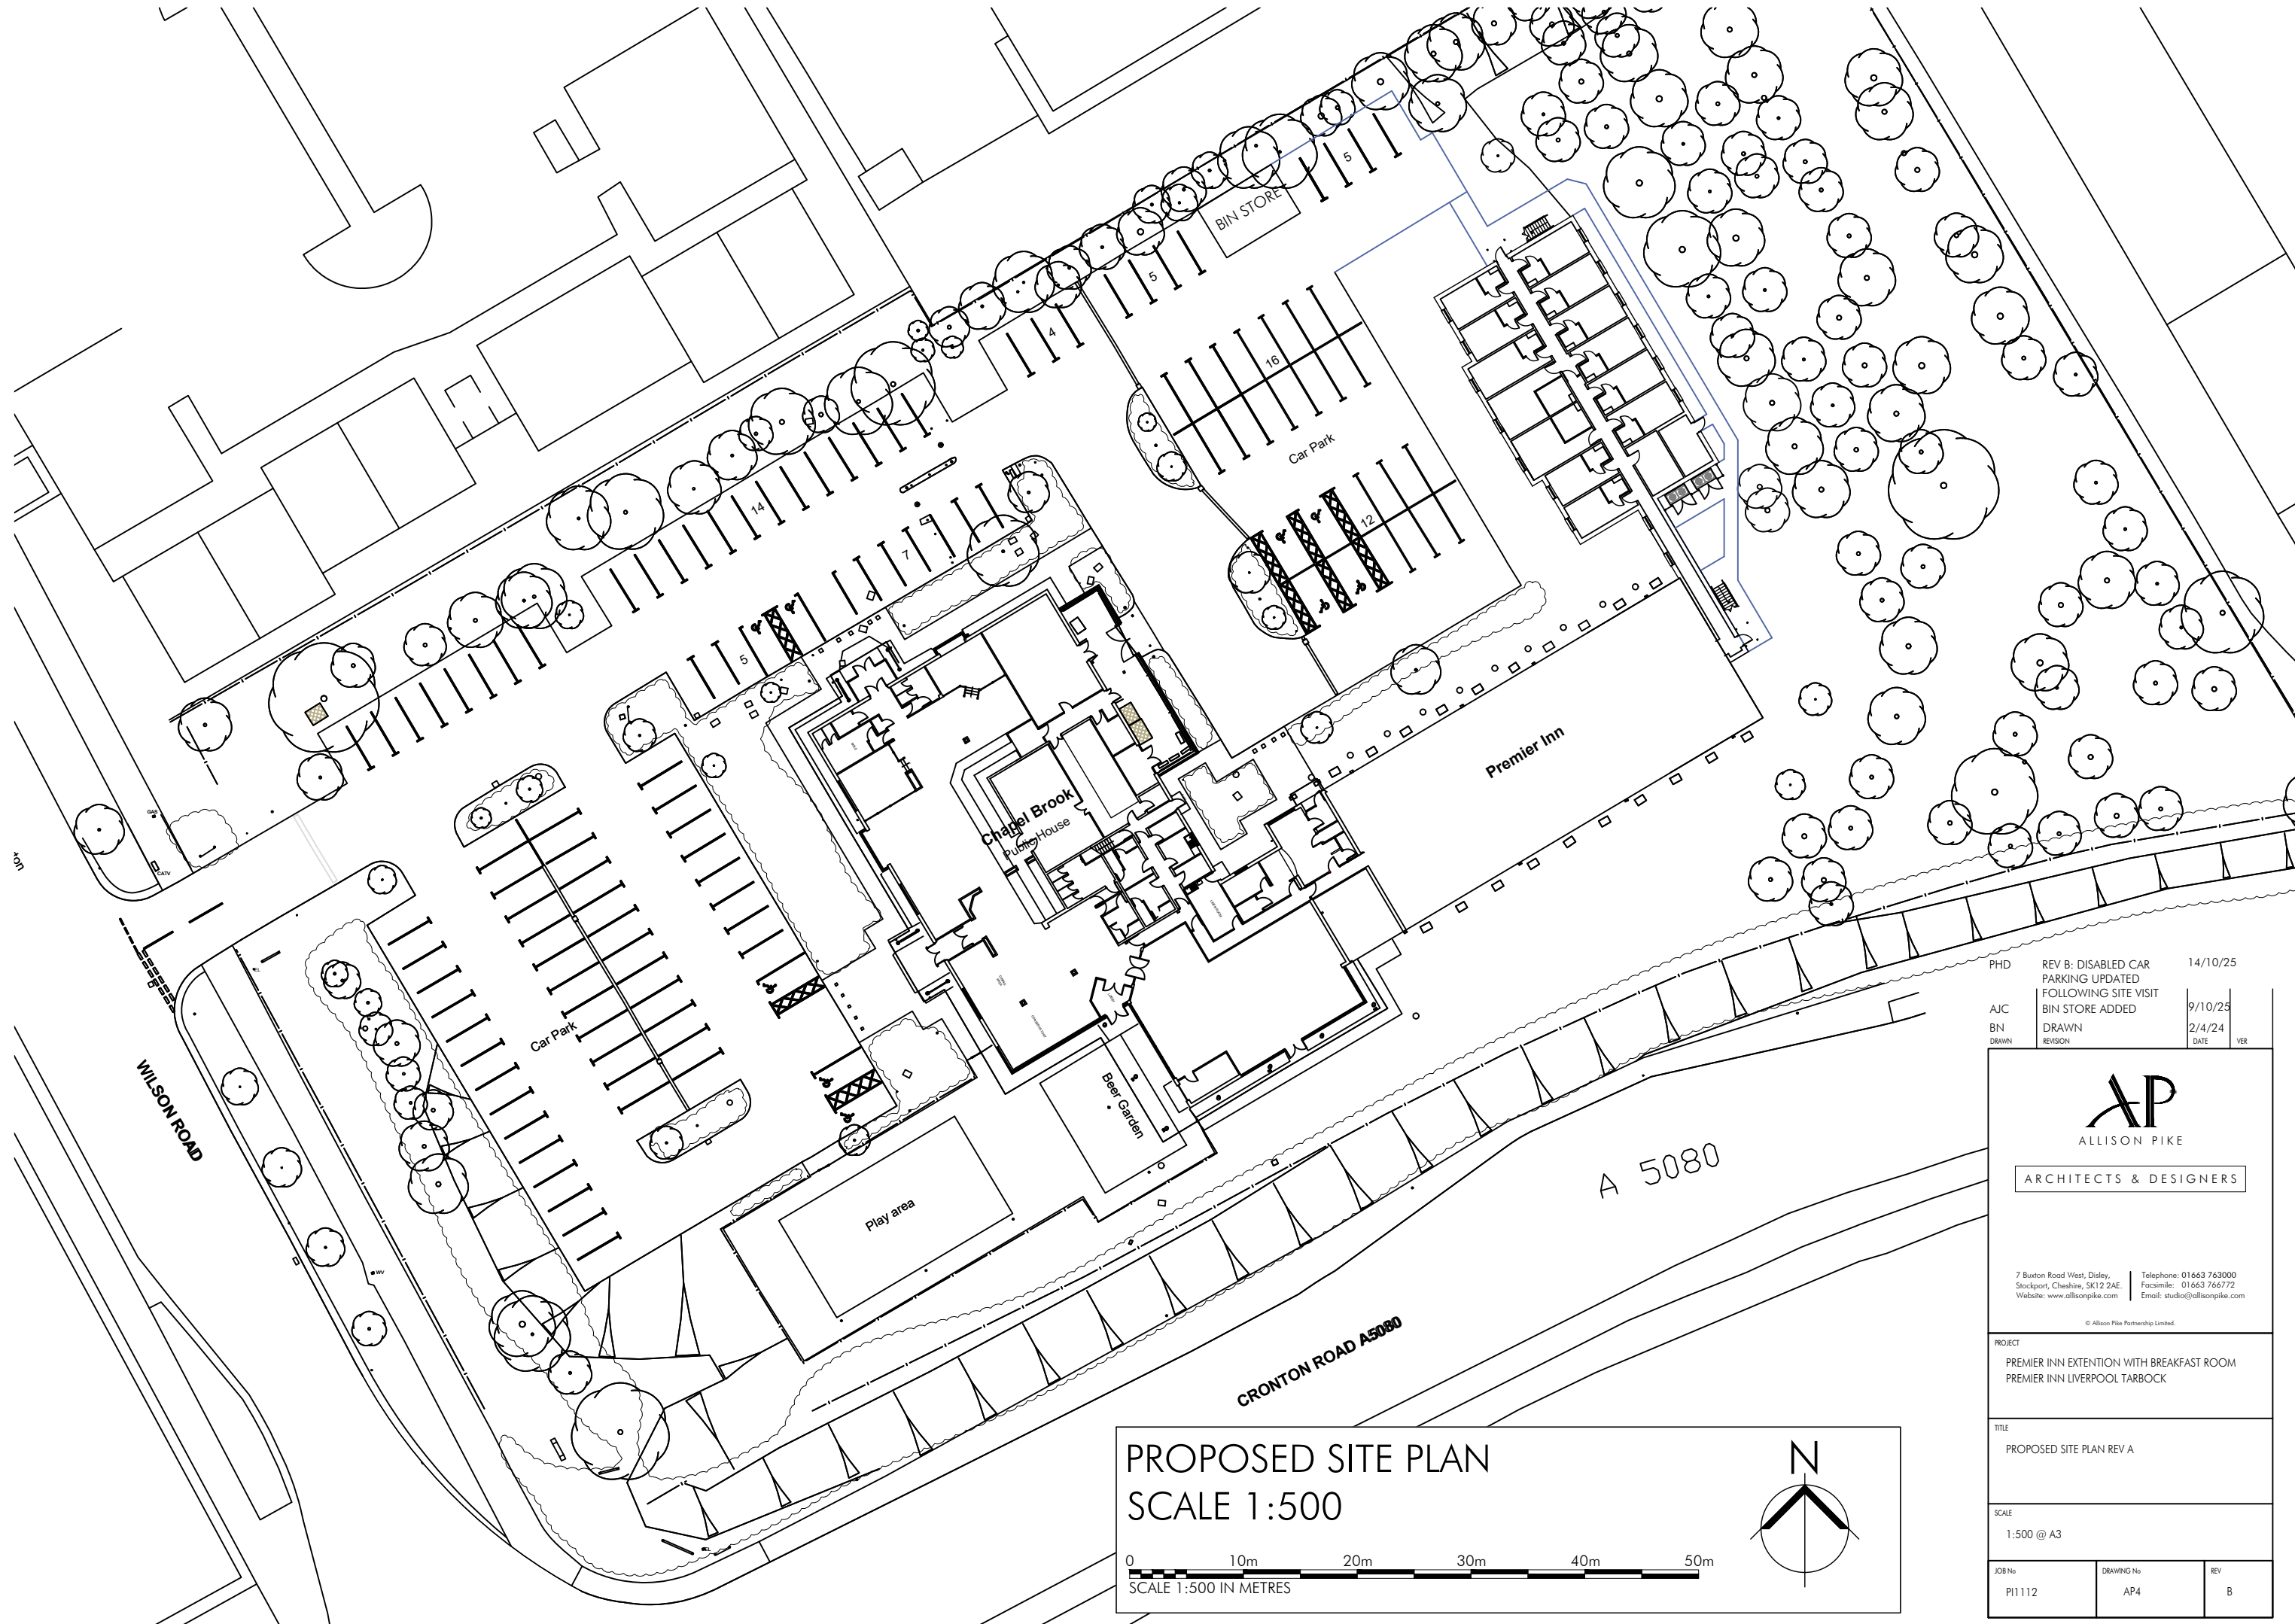

PROPOSED SITE PLAN
SCALE 1:500

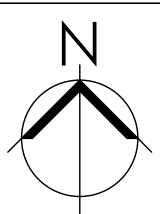

PHD	REV B: DISABLED CAR PARKING UPDATED	14/10/25
AJC	FOLLOWING SITE VISIT	9/10/25
BN	BIN STORE ADDED	2/4/24
DRAWN	DRAWN	DATE
REVISION	REVISION	VER

AP
ALLISON PIKE
ARCHITECTS & DESIGNERS

7 Buxton Road West, Disley, Stockport, Cheshire, SK12 2AE
Telephone: 01663 763000
Facsimile: 01663 766772
Website: www.allisonpike.com Email: studio@allisonpike.com

© Allison Pike Partnership Limited

PROJECT
PREMIER INN EXTENSION WITH BREAKFAST ROOM
PREMIER INN LIVERPOOL TARBOCK

TITLE
PROPOSED SITE PLAN REV A

SCALE
1:500 @ A3

JOB No	DRAWING No	REV
PI1112	AP4	B