



LEGEND


- ELEVATION - DRAWING REFERENCE
- SECTION - DRAWING REFERENCE
- DETAIL LAYOUT - DRAWING REFERENCE
- ASSEMBLY - DRAWING REFERENCE
- ROOM NAME/ ROOM NO FOR FINISHES REFER TO SCHEDULE
- LEVEL
- DOOR NO. FOR TYPE/ DETAIL REFERENCES REFER SCHEDULE
- WINDOW NO. FOR TYPE/ DETAIL REFERENCES REFER SCHEDULE
- GRID LINE REFERENCE
- WALL TYPE/ DETAIL REFERENCE. REFER TO SPECIFICATION
- WARDROBE NO. FOR TYPE/ DETAIL REFERENCE REFER SCHEDULE
- PANEL NO. FOR TYPE/ DETAIL REFERENCES REFER SCHEDULE
- HEAT DETECTOR
- SMOKE DETECTOR
- MAINS OPERATED SMOKE ALARMS & ALARM SYSTEM WITH A BATTERY BACK UP IS REQUIRED TO AT LEAST GRADE D CATEGORY LD3 STANDARD IN ACCORDANCE WITH BS 5839 PART 6:2004
- NOTE:
ALL ELECTRICAL WORK COVERED BY PART P (ELECTRICAL SAFETY) MUST BE DESIGNED, INSTALLED, INSPECTED & TESTED BY A PERSON COMPETENT TO DO SO
THIS PERSON MUST BE REGISTERED WITH AN AUTHORIZED SELF-CERTIFICATION SCHEME (eg BRE CERTIFICATION, BS, ELECSA, NICEIC OR NAPP (CERTIFICATION)), PRIOR TO COMPLETION
AN APPROPRIATE BS7671 ELECTRICAL INSTALLATION CERTIFICATE MUST BE PROVIDED BY THE COMPETENT PERSON.

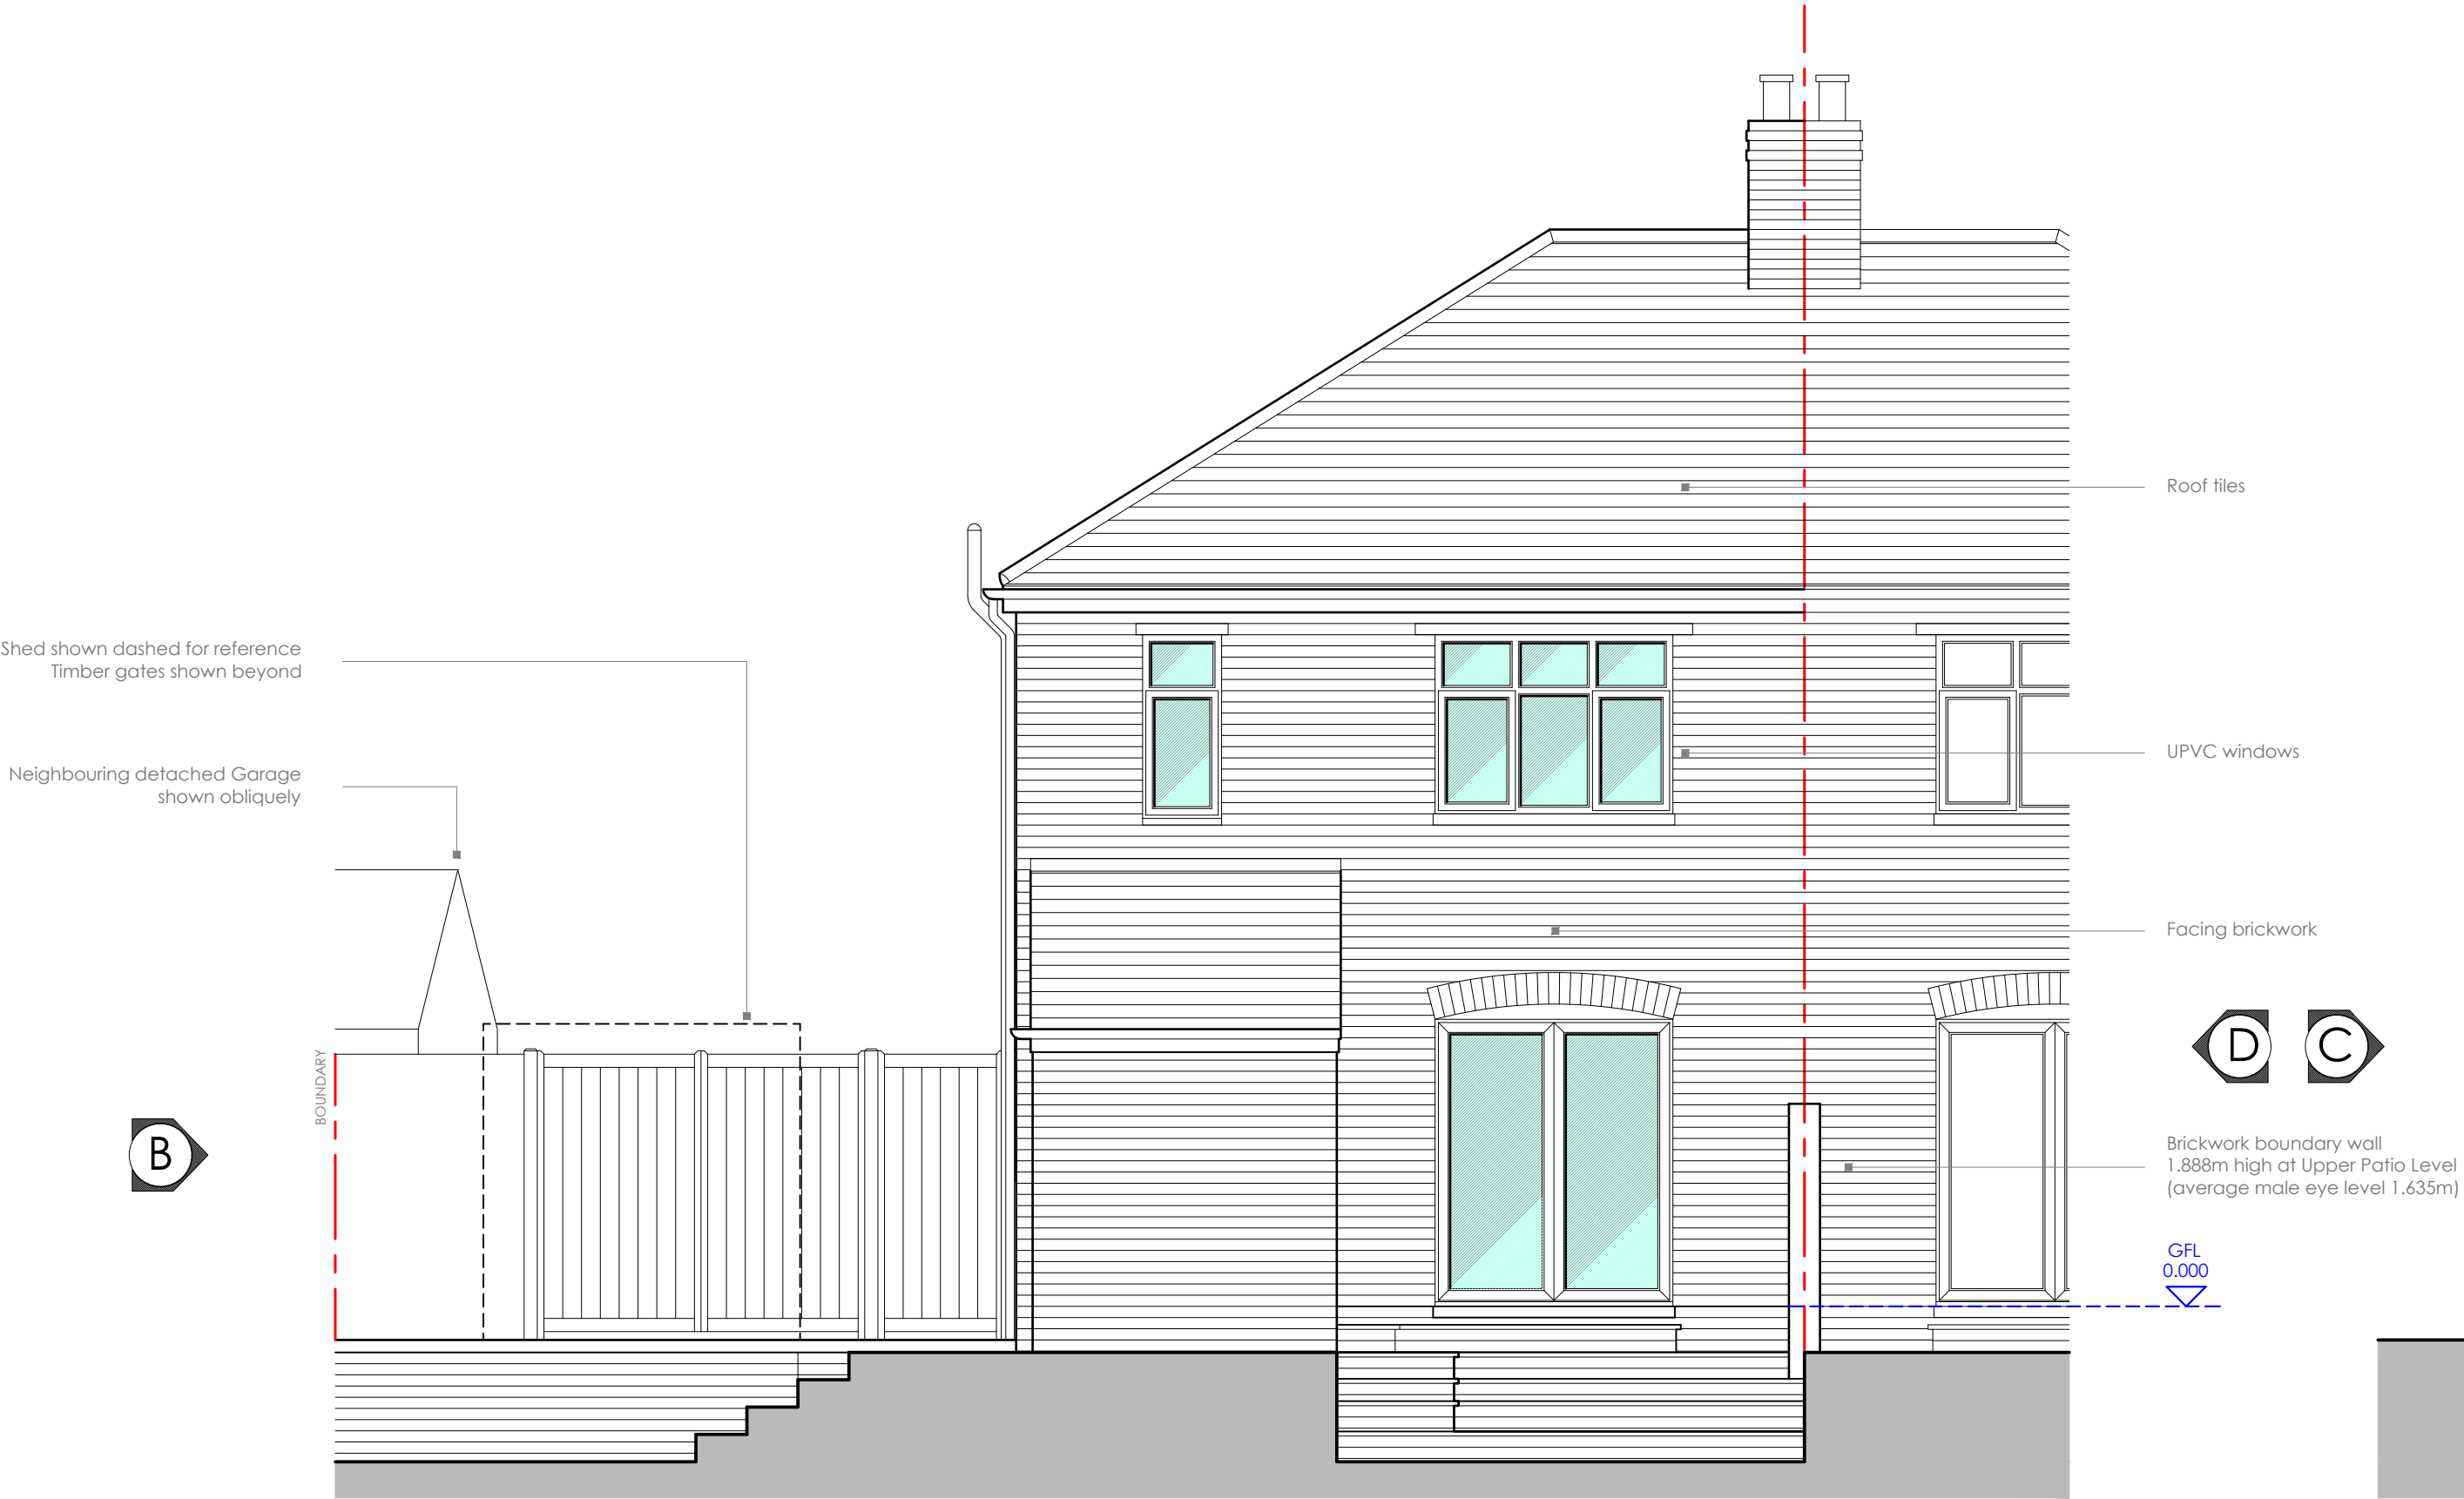


EXISTING REAR ELEVATION A

 

EXISTING SIDE ELEVATION B

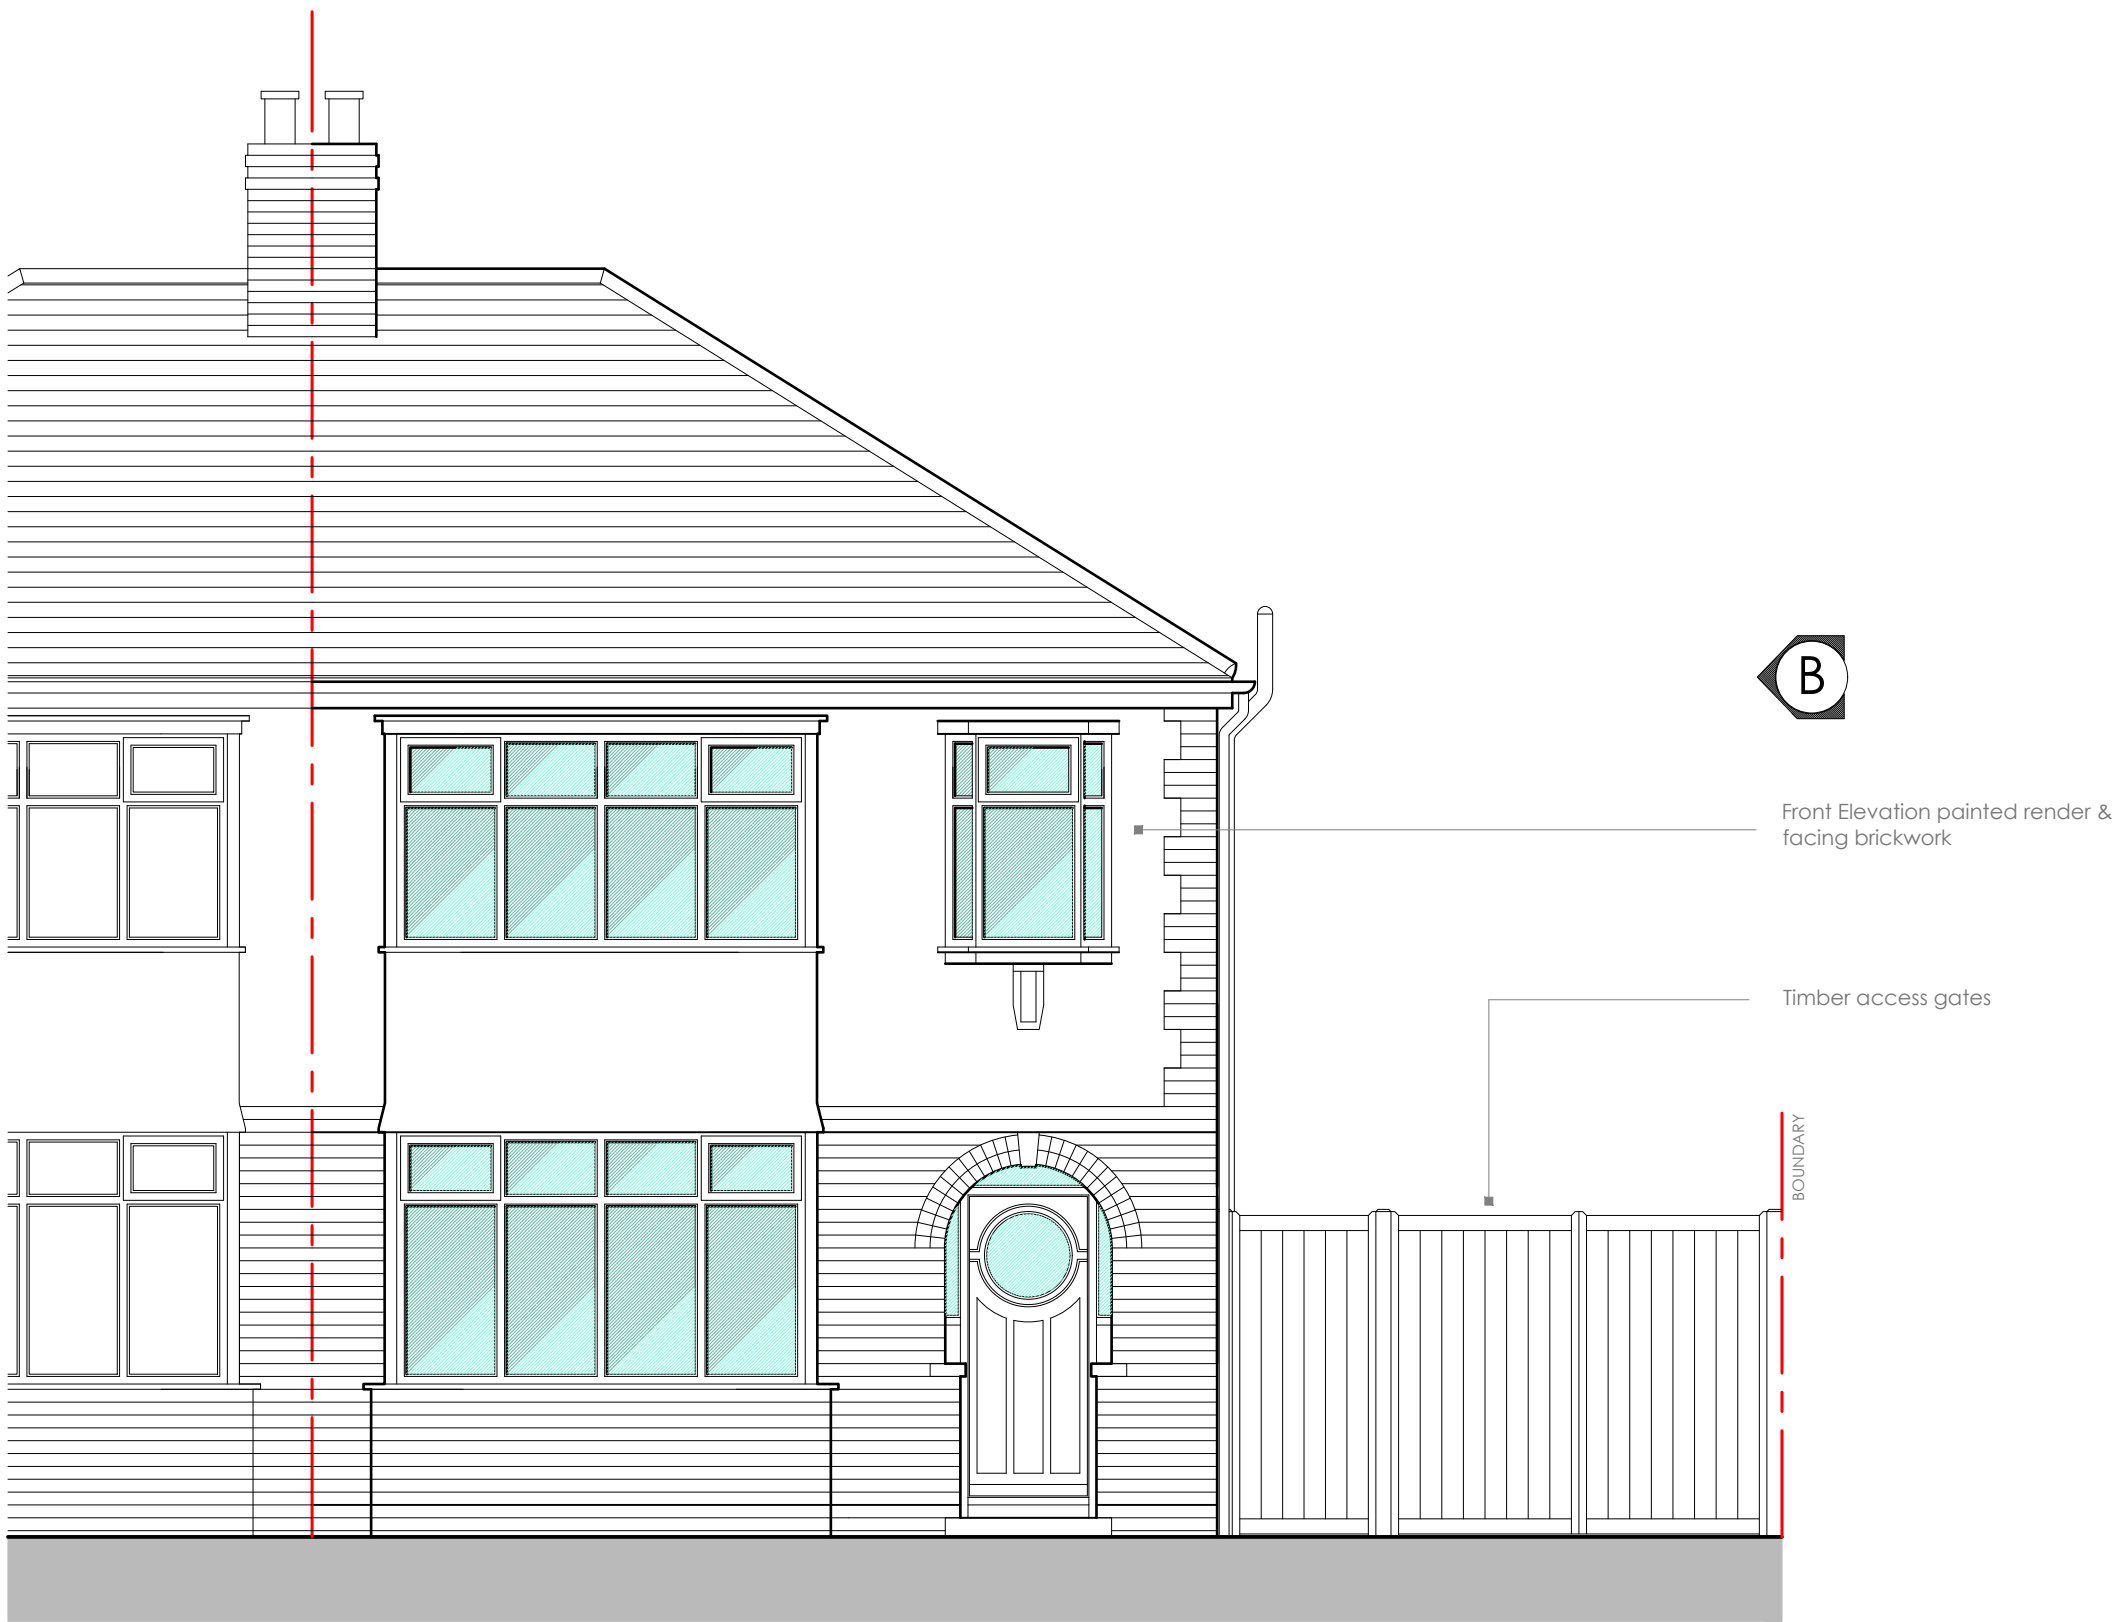

EXISTING FRONT ELEVATION C

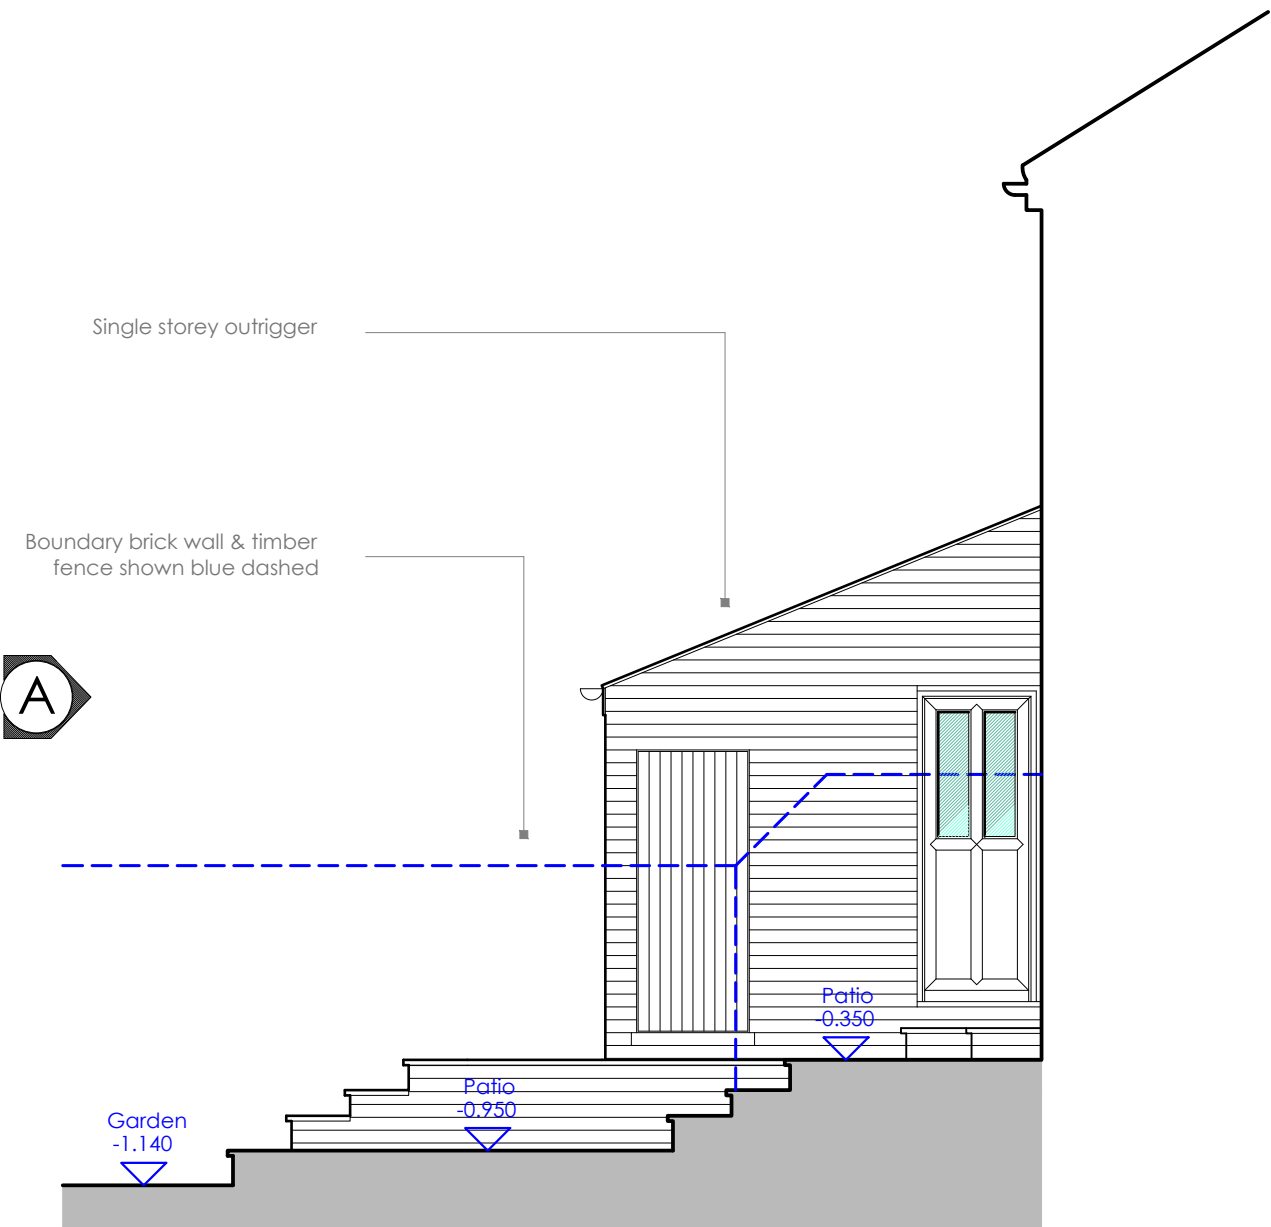

EXISTING SIDE ELEVATION D



©Crown Copyright and database right 2021
Ordnance Survey License: 100048957
Reproduction in whole or part is prohibited
without the prior permission of Ordnance Survey
Serial No. 218273

LOCATION PLAN scale 1: 1250

DAMIANFIELD
ARCHITECTS

Springwood House, 4 Rose Lane, Mossley Hill, Liverpool, L18 5ED
t 07950 830844 www.damianfieldarchitects.co.uk
RIBA Membership 09128282 ARB Registration 062412H

PROPOSED WORKS TO
9 Alder Road
Prescot, L34 2SG

TITLE
**EXISTING ELEVATIONS
MEASURED SURVEY**

PROJECT	TYPE	(CATEGORY)	NUMBER	REVISION
375	L	(--)	02	-

SCALE 1:50 @ A1 DATE 14/07/21

DO NOT SCALE FROM THIS DRAWING
ANY DISCREPANCIES BETWEEN DRAWINGS OR BETWEEN DRAWINGS & ACTUAL SITE
CONDITIONS SHOULD BE IMMEDIATELY BE BROUGHT TO THE ATTENTION OF
THE ARCHITECTS.