


THE BUILDING CONTRACTOR TO TAKE ALL SITE LEVELS AND DIMENSIONS AND TO DETERMINE THE GROUND/SITE CONDITIONS FOR THE BELOW FOUNDATIONS AND AGREE WITH BUILDING INSPECTOR, THE CONTRACTOR TO OBTAIN ALL APPROVALS FOR WORK CARRIED OUT AND TO PROVIDE A COMPLETION CERTIFICATE FROM THE LOCAL AUTHORITY, THE SUPERVISION OF THESE PLANS ON SITE IS THE RESPONSIBILITY OF THE CLIENT.

THIS PLAN IS PREPARED TO SATISFY THE REQUIREMENTS OF PLANNING AND BUILDING REGULATION CONSENTS. THE DESIGNER ACCEPTS NO RESPONSIBILITY FOR THE ACCURACY OF ANY DIMENSION OR OTHER MATERIAL SITE CONDITIONS. CONTRACTORS MUST CHECK ALL DETAILS ON SITE AND REPORT TO DAMIAN FIELD ARCHITECTS IF AN AMENDED PLAN OR AMENDED DETAIL IS REQUIRED.

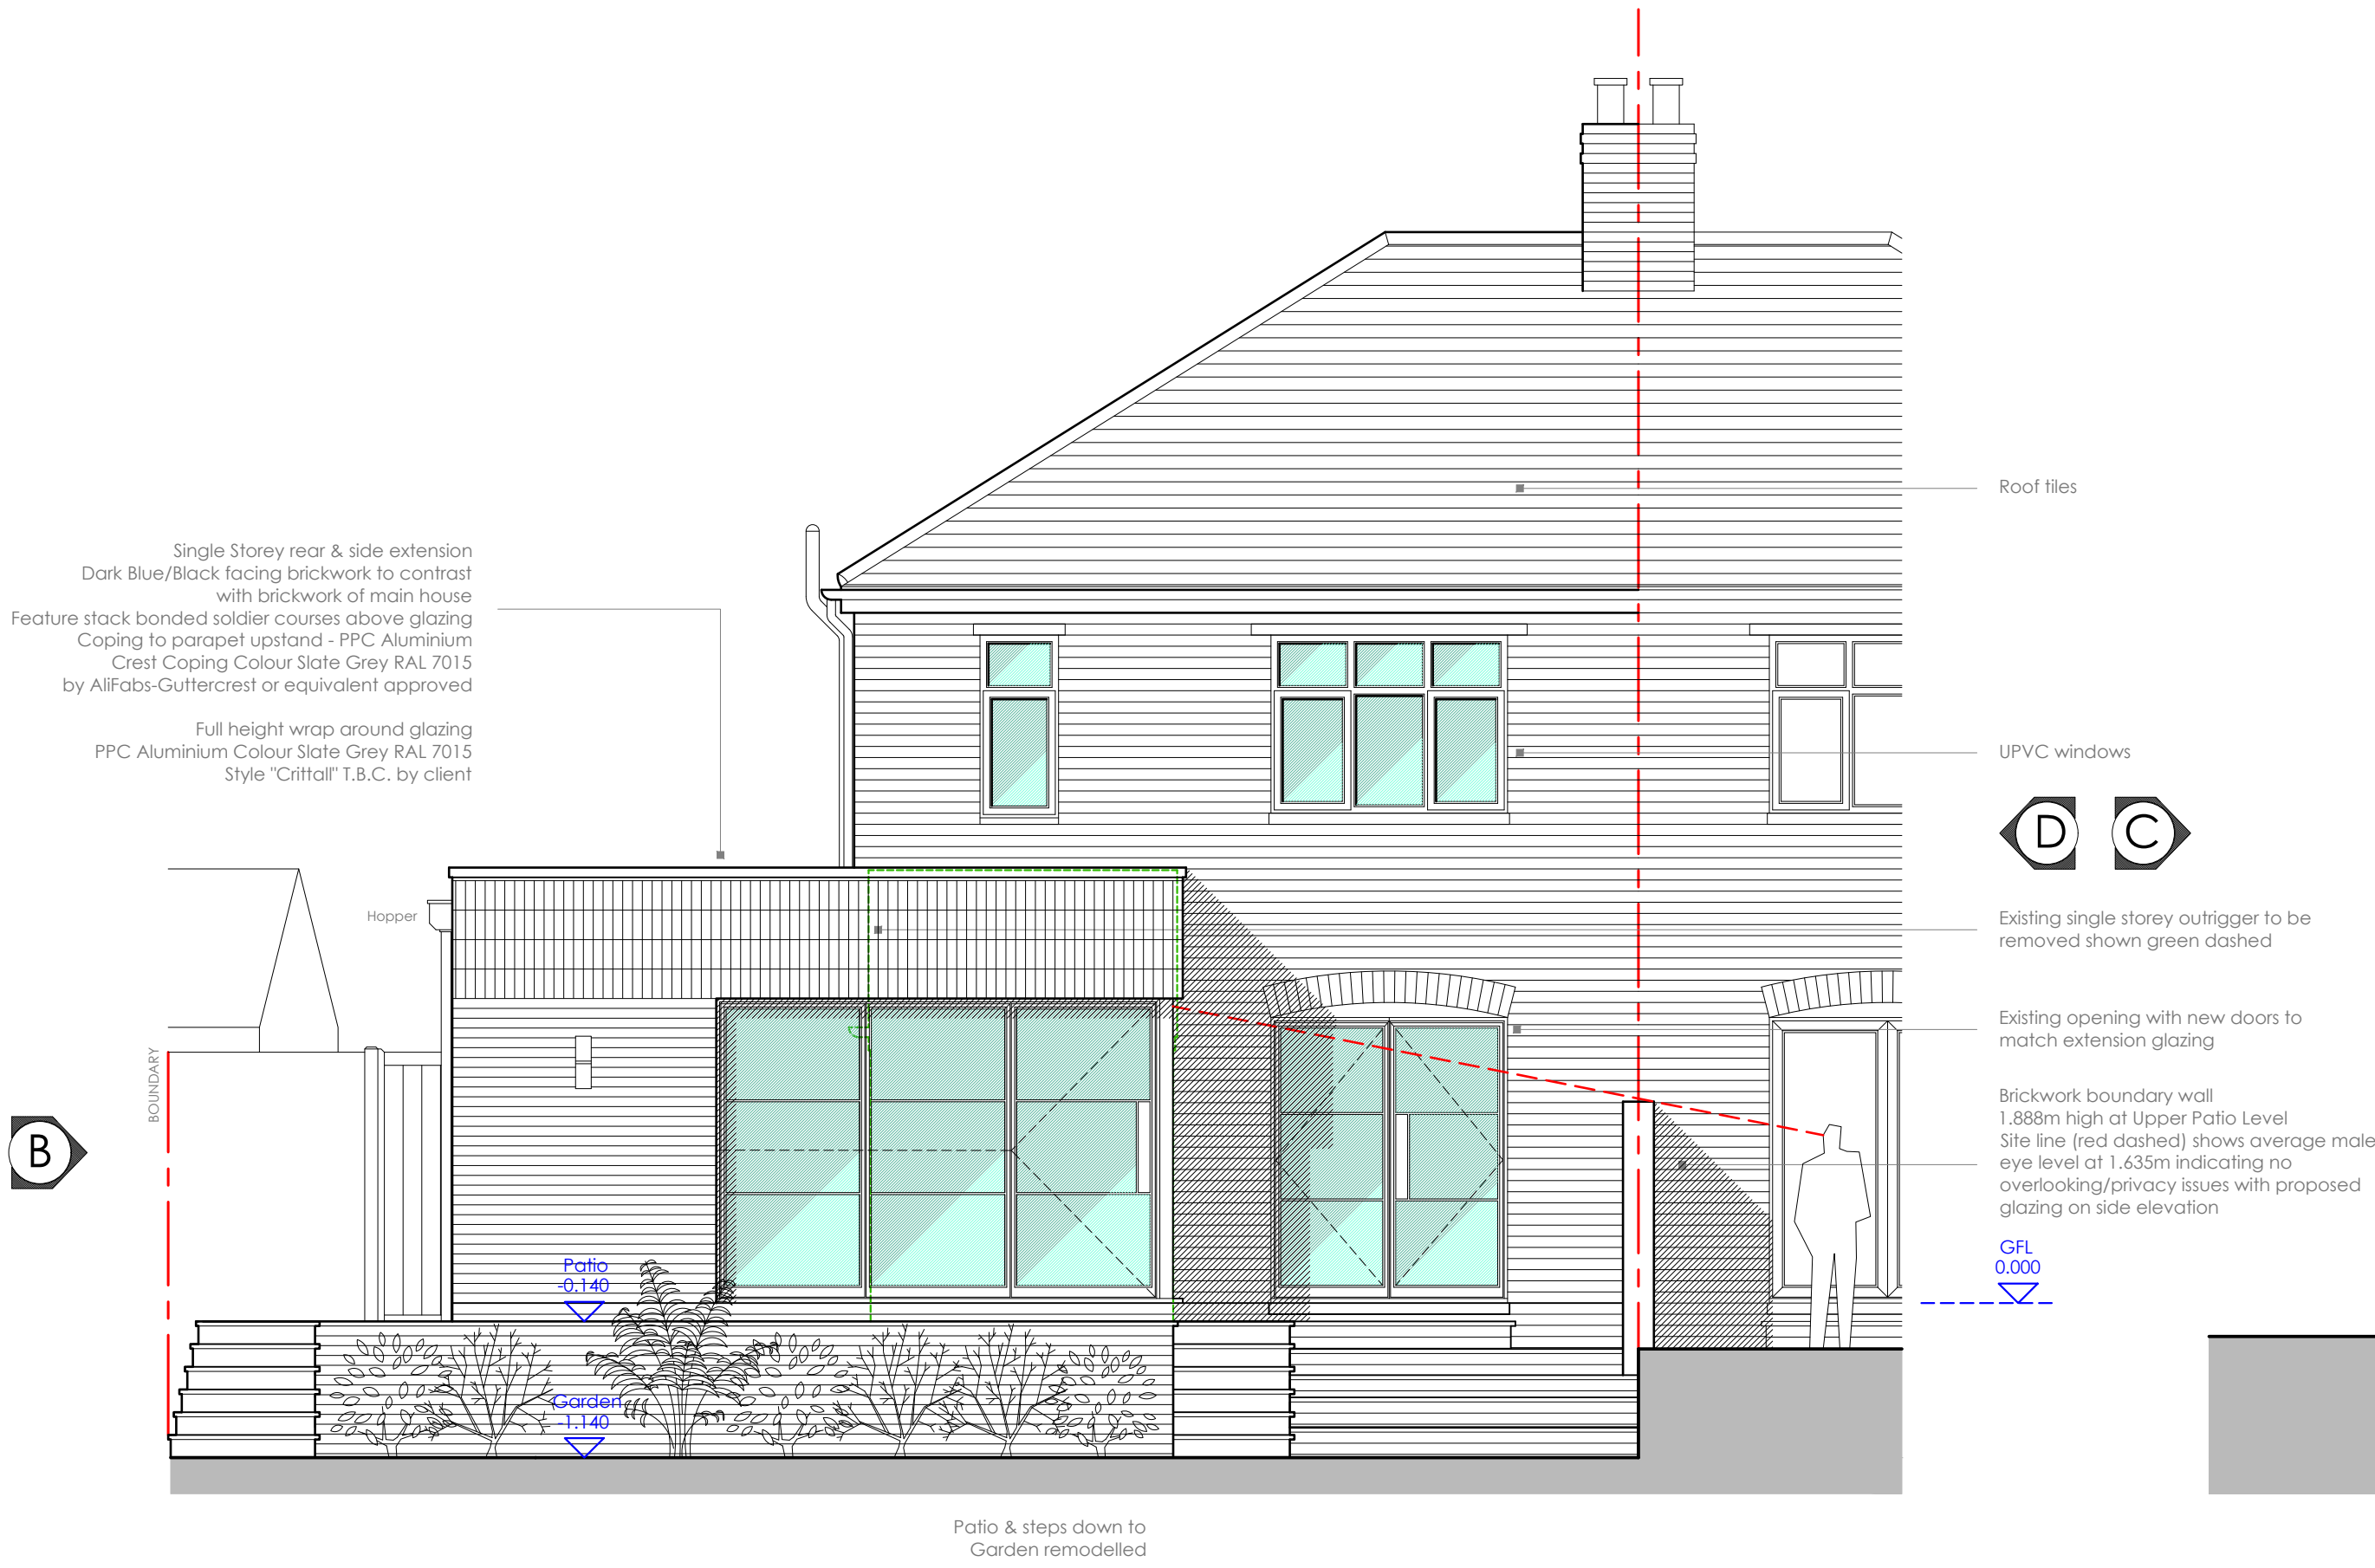


PROPOSED REAR ELEVATION A

0m 0.5m 1m 2.5m 5m



THIS SIDE ELEVATION WILL NOT BE VIEWED BY THE STREET SCENE OR BY THE NEIGHBOURING PROPERTY AS IT WILL BE OBSERVED BY THE NEIGHBOUR'S GARAGE EXTENSION

PROPOSED SIDE ELEVATION B

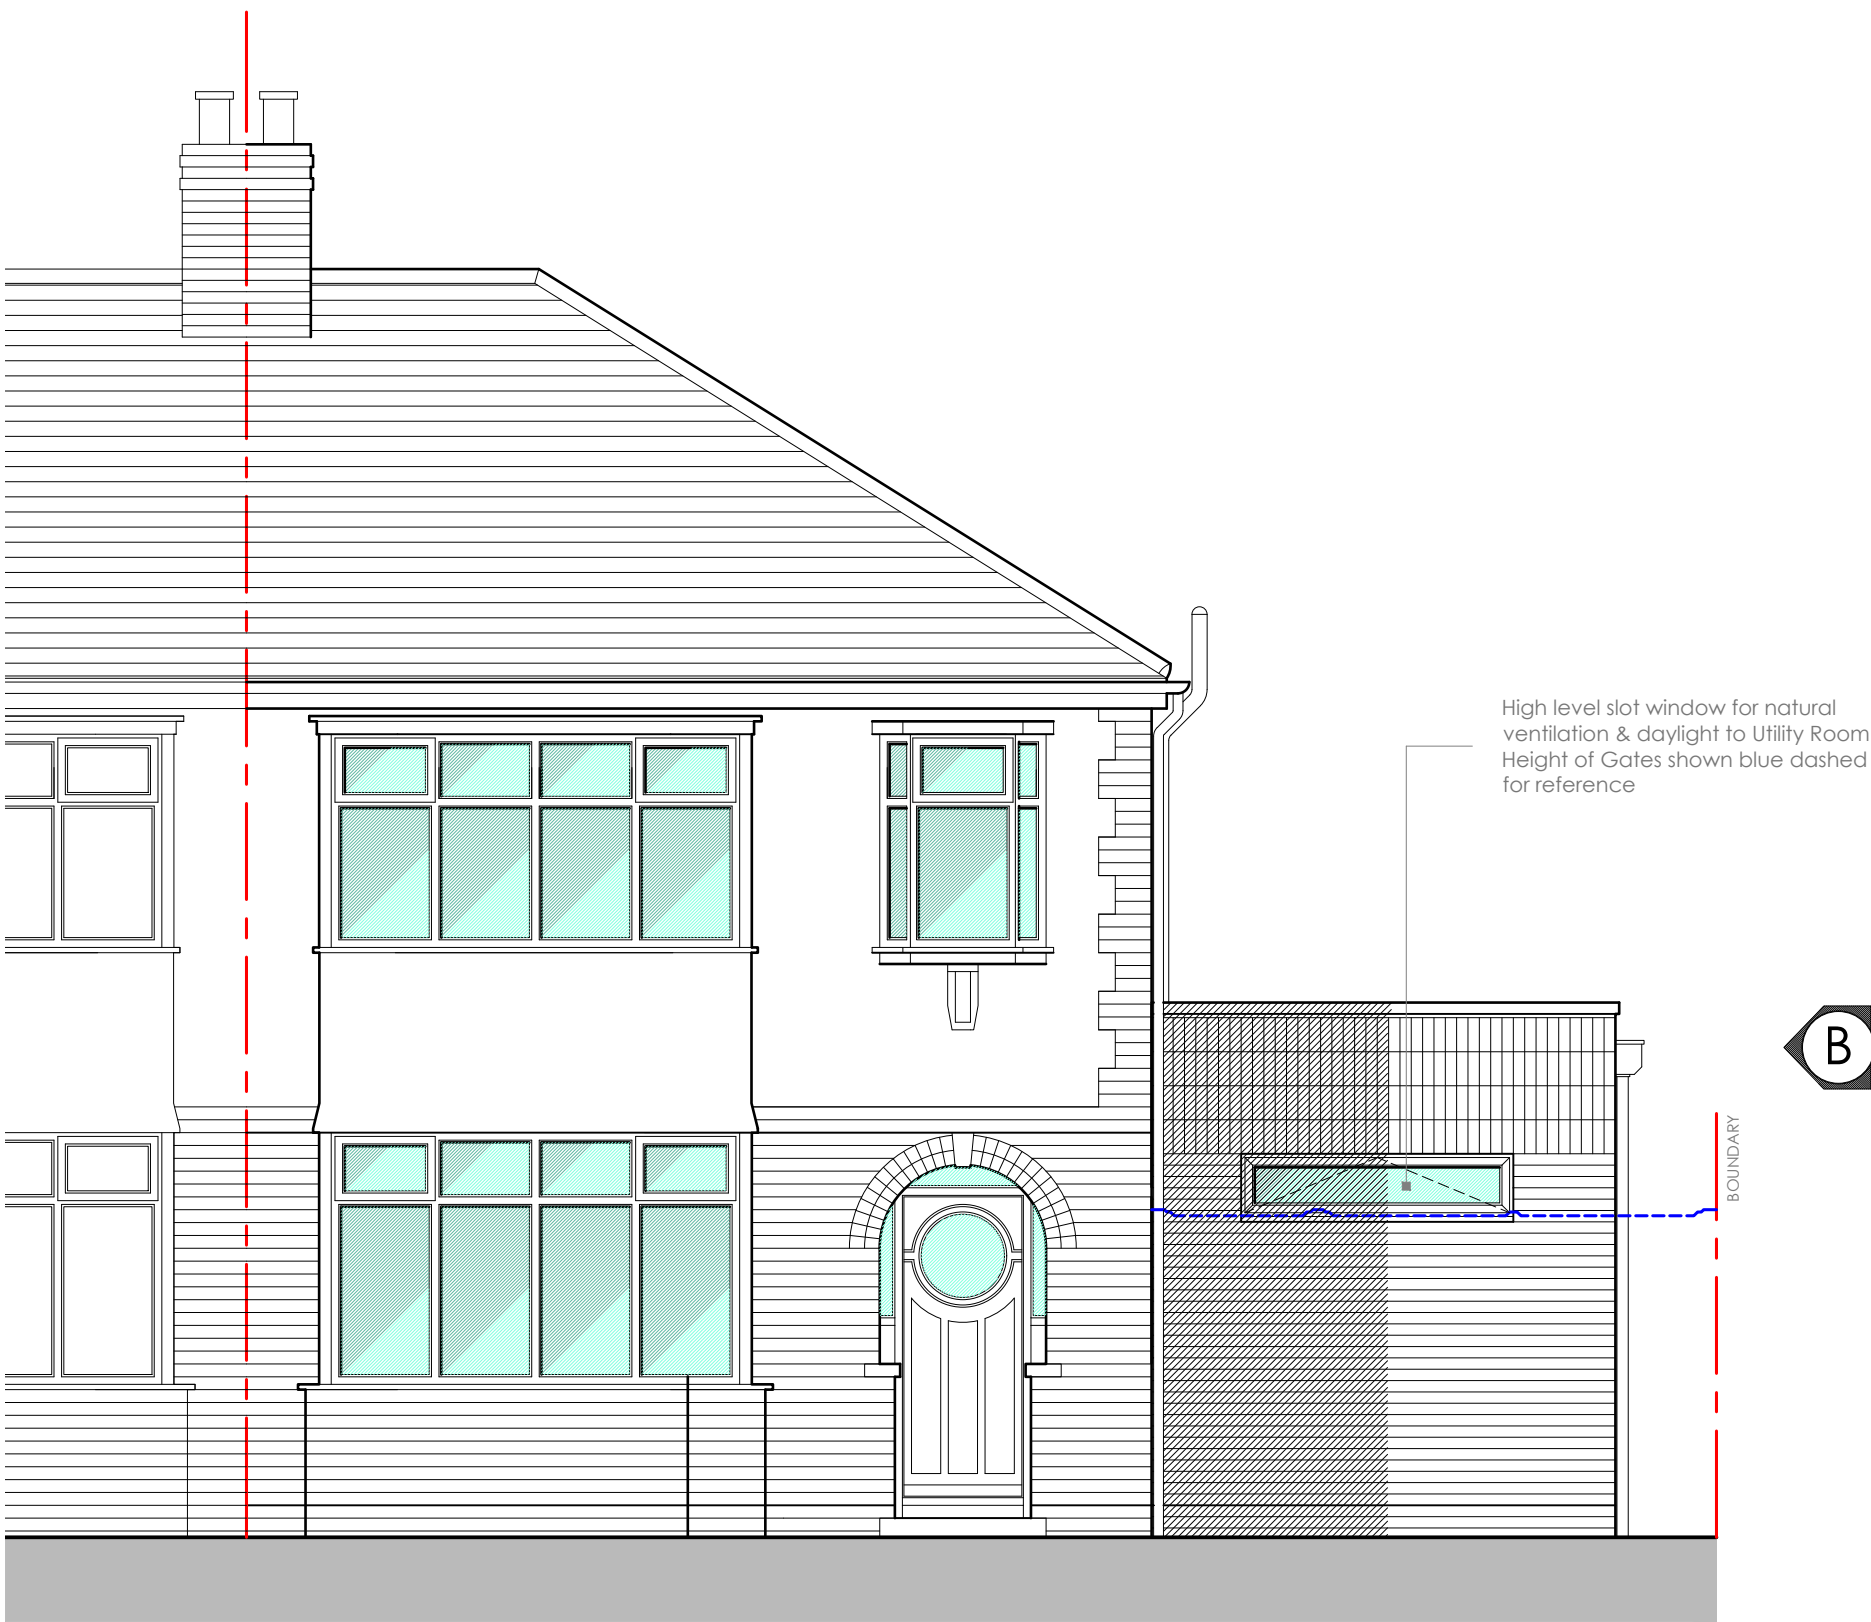


SIDE ELEVATION DRAWN WITH GATES REMOVED FOR PLANNING APPLICATION PURPOSES ONLY

PROPOSED FRONT ELEVATION C



AS VIEWED FROM STREET THE PROPOSED SIDE EXTENSION WILL BE PARTIALLY HIDDEN BY THE EXISTING TIMBER GATES

PROPOSED FRONT ELEVATION C STREETSCENE

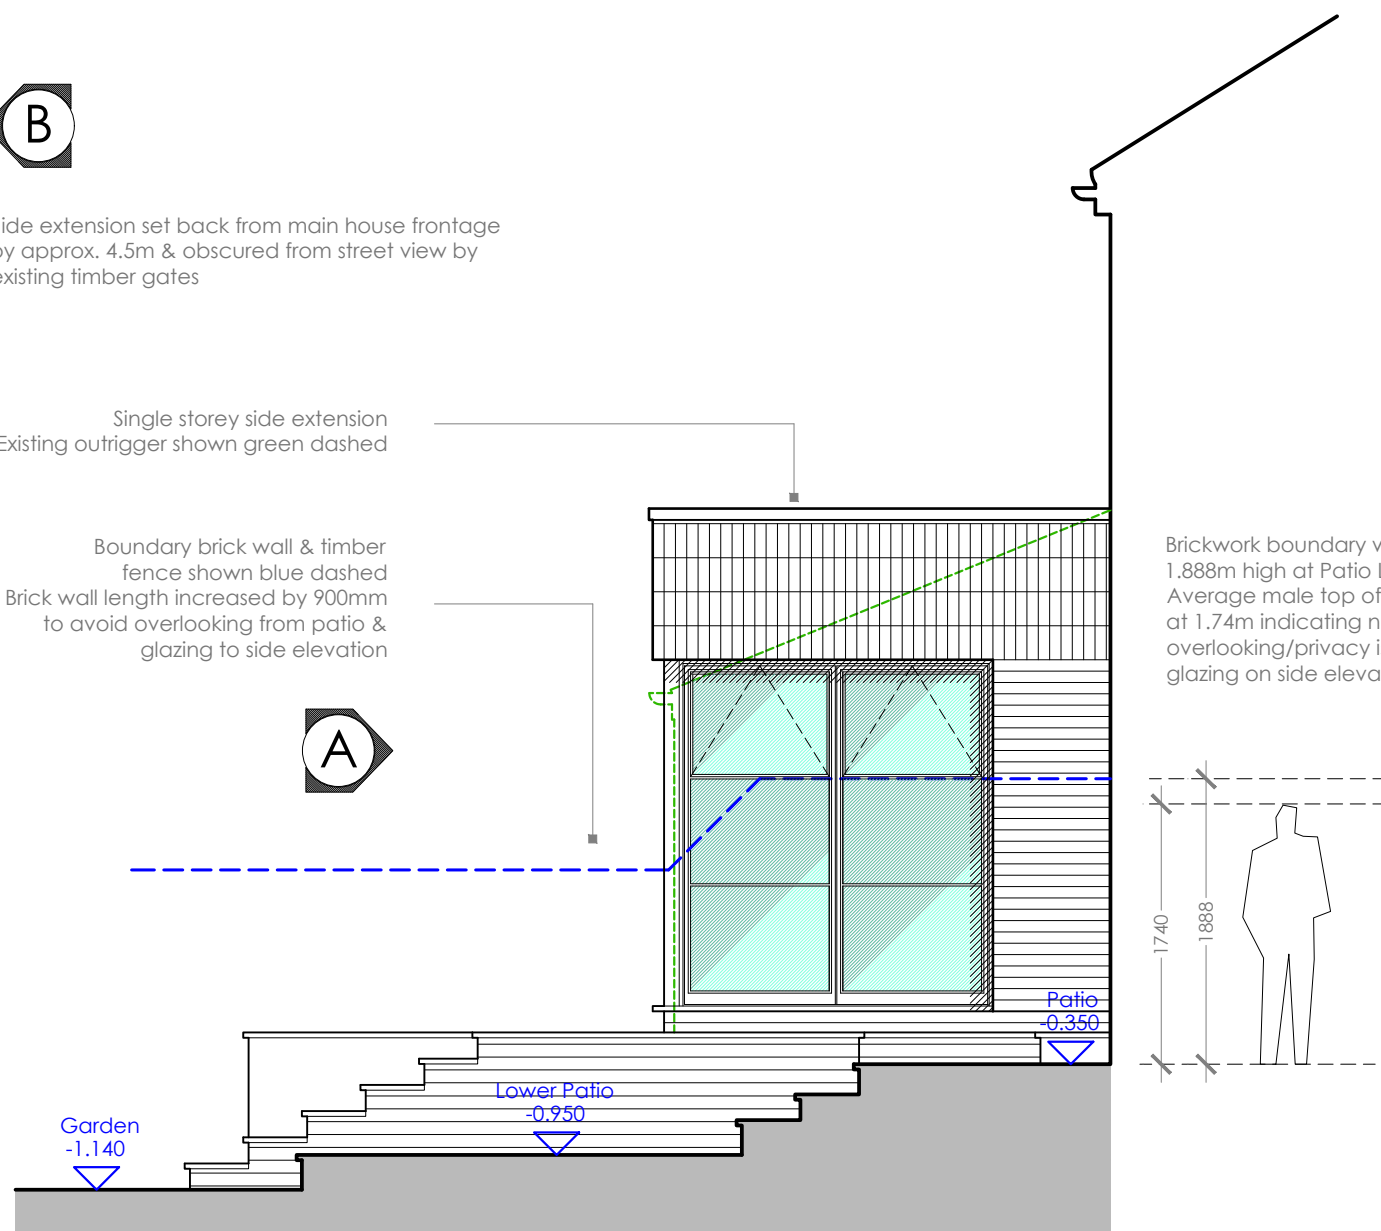


PROPOSED SIDE ELEVATION D

REVISION	ISSUE	DATE
	PLANNING APPLICATION	29/11/21

LEGEND

	ELEVATION - DRAWING REFERENCE
	SECTION - DRAWING REFERENCE
	DETAIL LAYOUT - DRAWING REFERENCE
	ASSEMBLY - DRAWING REFERENCE
	STORE
	ROOM NAME/ ROOM NO FOR FINISHES REFER TO SCHEDULE
	LEVEL
	DOOR NO. FOR TYPE/ DETAIL REFERENCES REFER SCHEDULE
	WINDOW NO. FOR TYPE/ DETAIL REFERENCES REFER SCHEDULE
	GRID LINE REFERENCE
	WALL TYPE/ DETAIL REFERENCE REFER TO SPECIFICATION
	HARDWARE NO. FOR TYPE/ DETAIL REFERENCE REFER SCHEDULE
	PANEL NO. FOR TYPE/ DETAIL REFERENCES REFER SCHEDULE
	HEAT DETECTOR
	SMOKE DETECTOR
MAINS OPERATED SMOKE ALARMS & ALARM SYSTEM WITH A BATTERY BACK UP IS REQUIRED TO AT LEAST GRADED CATEGORY LD3 STANDARD IN ACCORDANCE WITH BS 5839 PART6:2004	
NOTE: ALL ELECTRICAL WORK COVERED BY PART P (ELECTRICAL SAFETY) MUST BE DESIGNED, INSTALLED, INSPECTED & TESTED BY A PERSON COMPETENT TO DO SO. THIS PERSON MUST BE REGISTERED WITH AN AUTHORIZED SELF-CERTIFICATION SCHEME (eg NICEIC, NICEIC, NICEIC OR NICEIC CERTIFICATION), PRIOR TO COMPLETION AN APPROPRIATE BS7671 ELECTRICAL INSTALLATION CERTIFICATE MUST BE PROVIDED BY THE COMPETENT PERSON.	

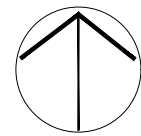

©Crown Copyright and database right 2021
Ordnance Survey License: 100048957
Reproduction in whole or part is prohibited without the prior permission of Ordnance Survey
Serial No. 218273

LOCATION PLAN scale 1: 1250

DAMIANFIELD
ARCHITECTS

Springwood House, 4 Rose Lane, Mossley Hill, Liverpool, L18 5ED
1 07950 830844 www.damianfieldarchitects.co.uk
RIBA Membership 09128282 ARB Registration 062412H

PROPOSED WORKS TO
9 Alder Road
Prescot, L34 2SG

TITLE
PROPOSED ELEVATIONS
GENERAL ARRANGEMENT

PROJECT	TYPE	CATEGORY	NUMBER	REVISION
375	L	(--)	04	-

SCALE 1:50 @ A1 DATE 29/11/2021

DO NOT SCALE FROM THIS DRAWING
ANY DISCREPANCIES BETWEEN DRAWINGS OR BETWEEN DRAWINGS & ACTUAL SITE CONDITIONS SHOULD BE IMMEDIATELY BE BROUGHT TO THE ATTENTION OF THE ARCHITECTS.