

LEGEND

- ELEVATION - DRAWING REFERENCE
- SECTION - DRAWING REFERENCE
- DETAIL LAYOUT - DRAWING REFERENCE
- ASSEMBLY - DRAWING REFERENCE
- STORE 3B002
- ROOM NAME/ ROOM NO FOR FINISHES REFER TO SCHEDULE
- LEVEL
- DOOR NO. FOR TYPE/ DETAIL REFERENCE REFER SCHEDULE
- WINDOW NO. FOR TYPE/ DETAIL REFERENCE REFER SCHEDULE
- GRID LINE REFERENCE
- WALL TYPE/ DETAIL REFERENCE REFER TO SPECIFICATION
- WARDROBE NO. FOR TYPE/ DETAIL REFERENCE REFER SCHEDULE
- PANEL NO. FOR TYPE/ DETAIL REFERENCE REFER SCHEDULE
- HEAT DETECTOR
- SMOKE DETECTOR
- MARKS OPERATED SMOKE ALARMS & ALARM SYSTEM WITH A BATTERY BACK UP IS REQUIRED TO AT LEAST GRADE D CATEGORY LD3 STANDARD IN ACCORDANCE WITH BS 5839 PART 6:2004
- NOTE:
ALL ELECTRICAL WORK COVERED BY PART P (ELECTRICAL SAFETY) MUST BE DESIGNED, INSTALLED, INSPECTED & TESTED BY A PERSON COMPETENT TO DO SO.
THIS PERSON MUST BE REGISTERED WITH AN AUTHORISED SELF-CERTIFICATION SCHEME (eg BRE CERTIFICATION, BS, ELECSA, NICEIC OR NAPIT CERTIFICATION). PRIOR TO COMPLETION AN APPROPRIATE BS7671 ELECTRICAL INSTALLATION CERTIFICATE MUST BE PROVIDED BY THE COMPETENT PERSON.



©Crown Copyright and database right 2021
Ordnance Survey License: 100048957
Reproduction in whole or part is prohibited without the prior permission of Ordnance Survey
Serial No. 218273

LOCATION PLAN scale 1: 1250

DAMIANFIELD
ARCHITECTS

Springwood House, 4 Rose Lane, Mossley Hill, Liverpool, L18 5ED
1 07950 830844 www.damianfieldarchitects.co.uk
RIBA Membership 09128282 ARB Registration 062412H

PROPOSED WORKS TO
9 Alder Road
Prescot, L34 2SG

TITLE
PROPOSED FLOORPLANS
GENERAL ARRANGEMENT



DRAWING NO.

PROJECT	TYPE	(CATEGORY)	NUMBER	REVISION
375	L	(--)	03	-

SCALE 1:50 @ A1

DATE 29/11/2021

DO NOT SCALE FROM THIS DRAWING
ANY DISCREPANCIES BETWEEN DRAWINGS OR BETWEEN DRAWINGS & ACTUAL SITE CONDITIONS SHOULD BE IMMEDIATELY BE BROUGHT TO THE ATTENTION OF THE ARCHITECTS.

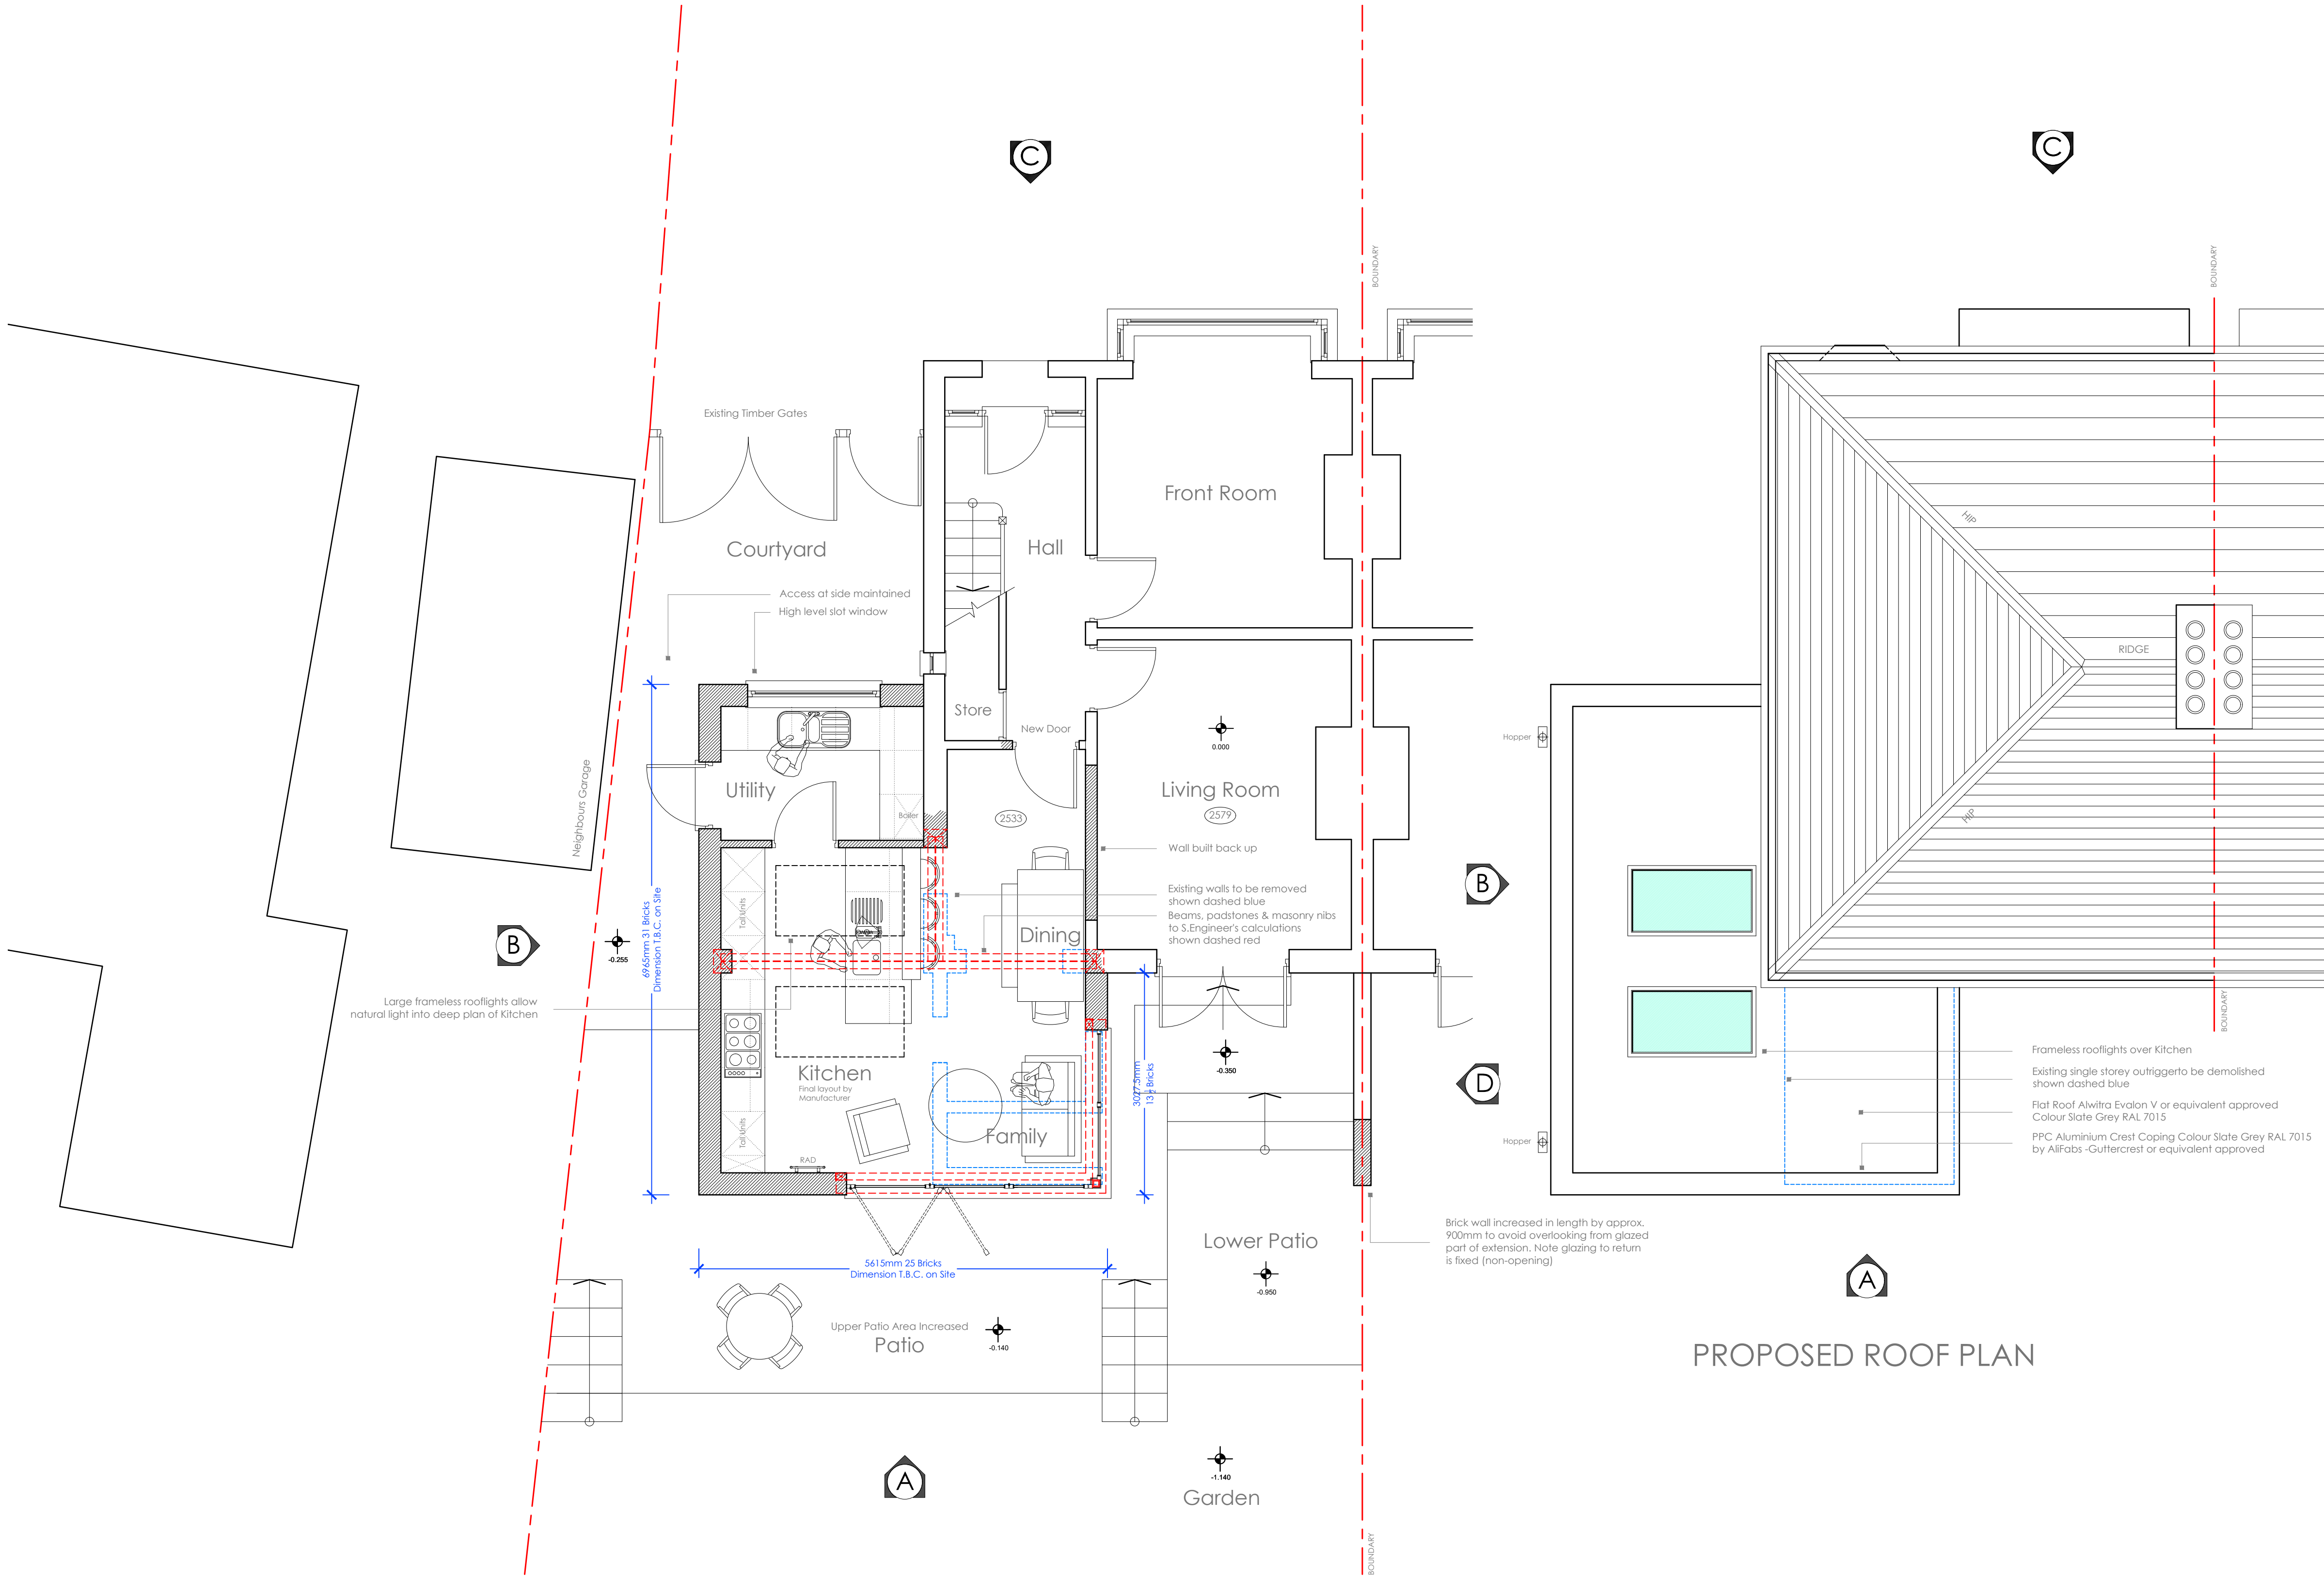 

PROPOSED GROUND FLOOR PLAN

PROPOSED ROOF PLAN

- Frameless rooflights over Kitchen
- Existing single storey outrigger to be demolished shown dashed blue
- Flat Roof Alutira Evalon V or equivalent approved Colour Slate Grey RAL 7015
- PPC Aluminium Crest Coping Colour Slate Grey RAL 7015 by Allfab -Guttercrest or equivalent approved