
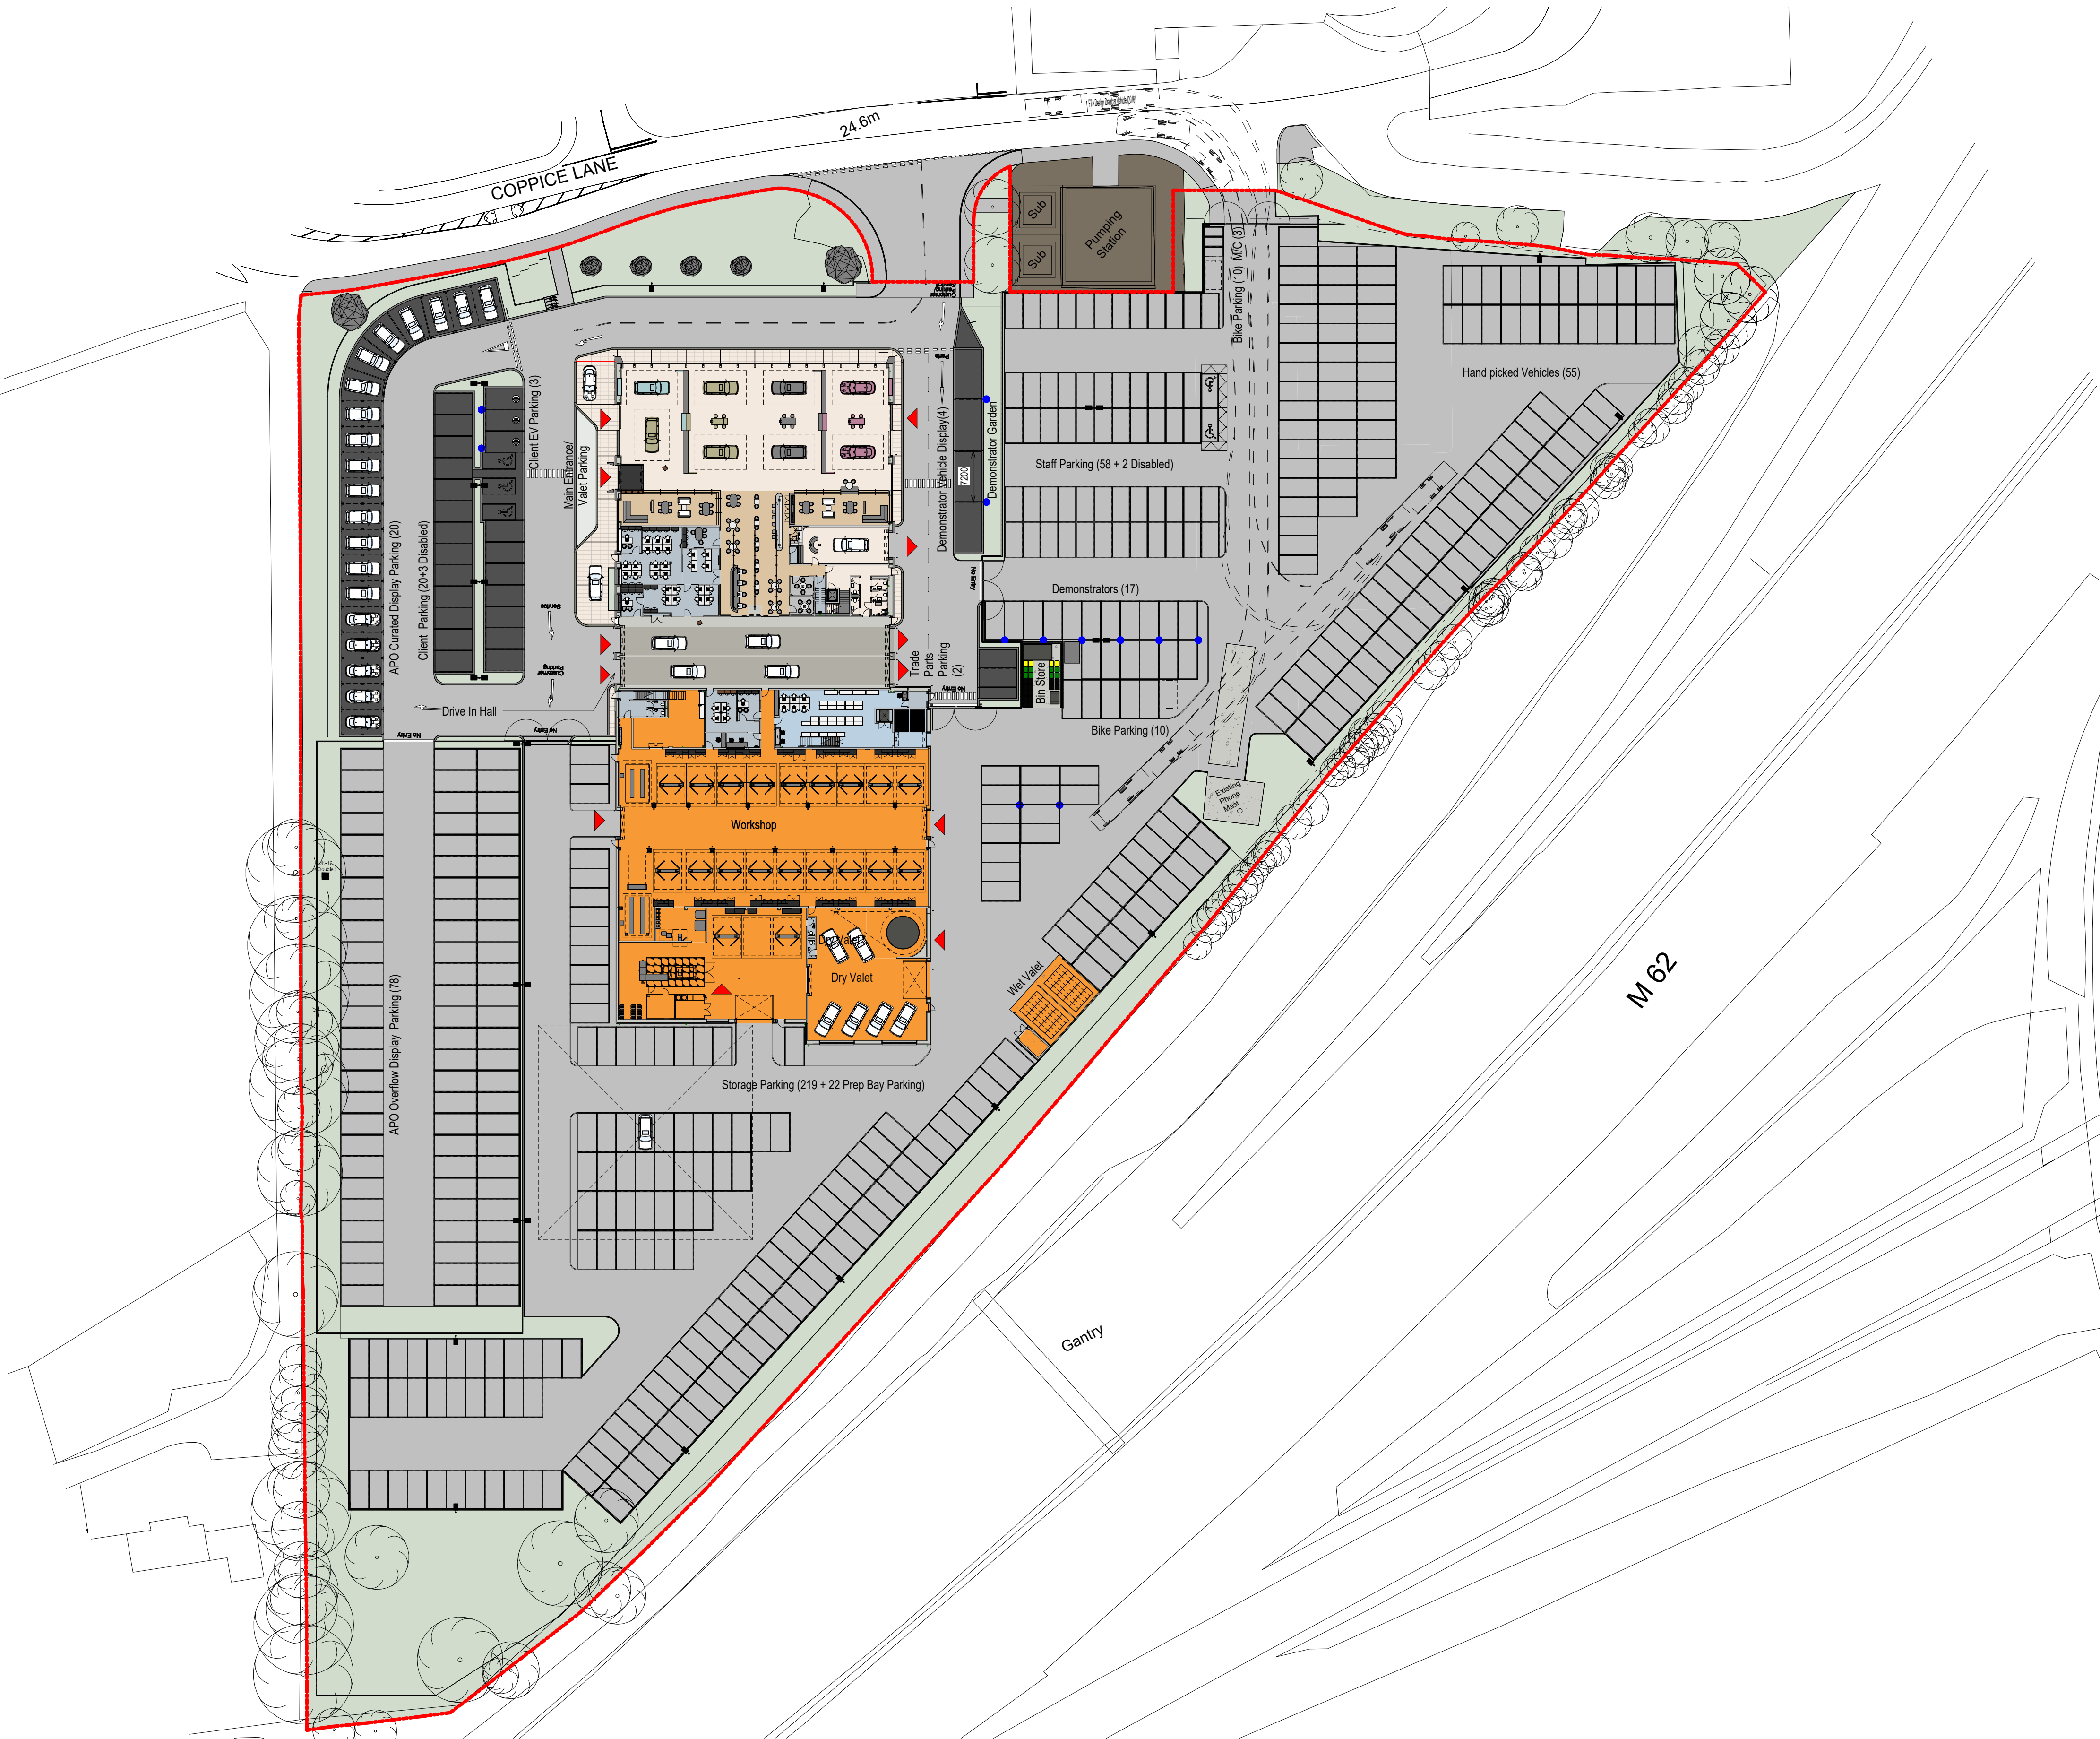
 


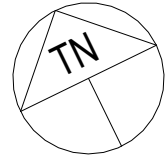

Site Area

Key:

- EV Charging Station
- Site Application Boundary
- Vehicle Display Areas, Customer Parking and Demonstrator Vehicles
- 200x100mm charcoal block paving with silver grey demarcation blocks
- Pedestrian Walkway
Front of House Porcelain Tile
- Arrival Drive
New block pavers to form arrival driveway.
- Vehicle Circulation Areas
New tarmac finish, colour to be black
- Soft Landscaping
Landscape scheme as per landscape architects proposals.
- Self finished concrete

P4	Combined SMART repair solution adopted	JR	-	06/05/25
P3	PLANNING ISSUE	JR	-	24/01/25
13	Planning Issue 3 - Transport comments adopted	JR	-	13/01/25
No.	Description	Prep	Chk	Date

All given dimensions are in millimetres
Architect to be notified of discrepancies in figured dimensions
Contractors must check all dimensions from site

This drawing is copyright and is for use on this site only

Project		
Hatfield JLR Knowsley		
Title		
Proposed Site Plan		
Job No.	Drawing No.	Revision
6329_01	101	
Scale @ A1: 1 : 500		P4

Status:	PLANNING	
Auth:	JR	Date: Sept 2024

TAYLOREDESIGN architects	
www.taylor-design.co.uk	
Nascliffe House, Station Road, Wincoburn, Chester, SK9 1BU	
t 01244 204181 e office@taylor-design.co.uk	