


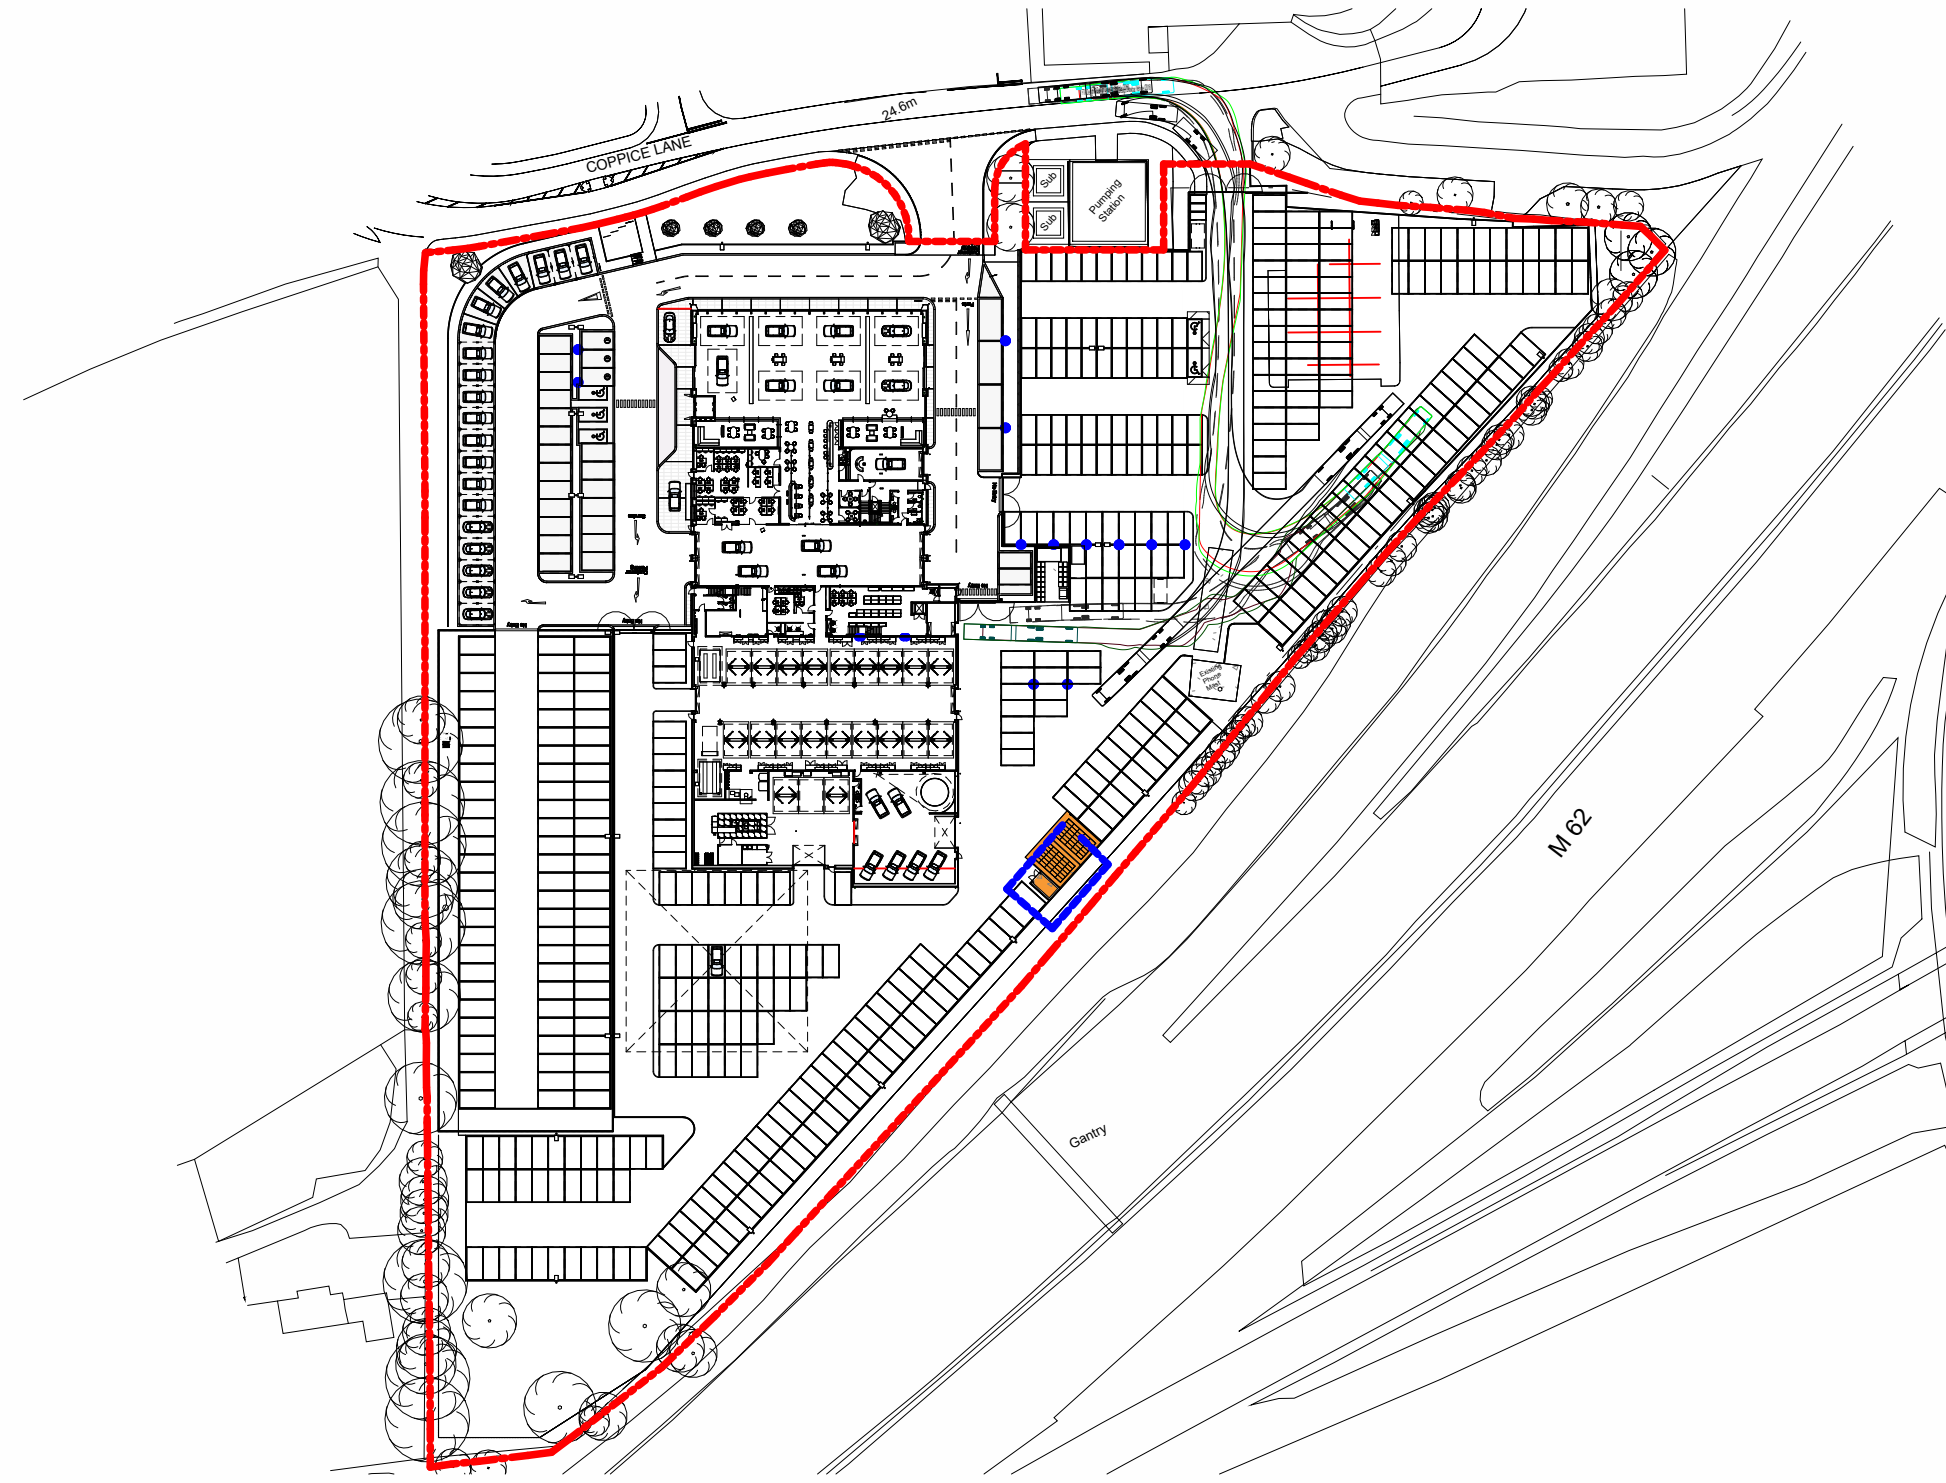
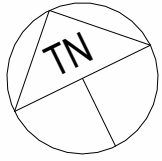


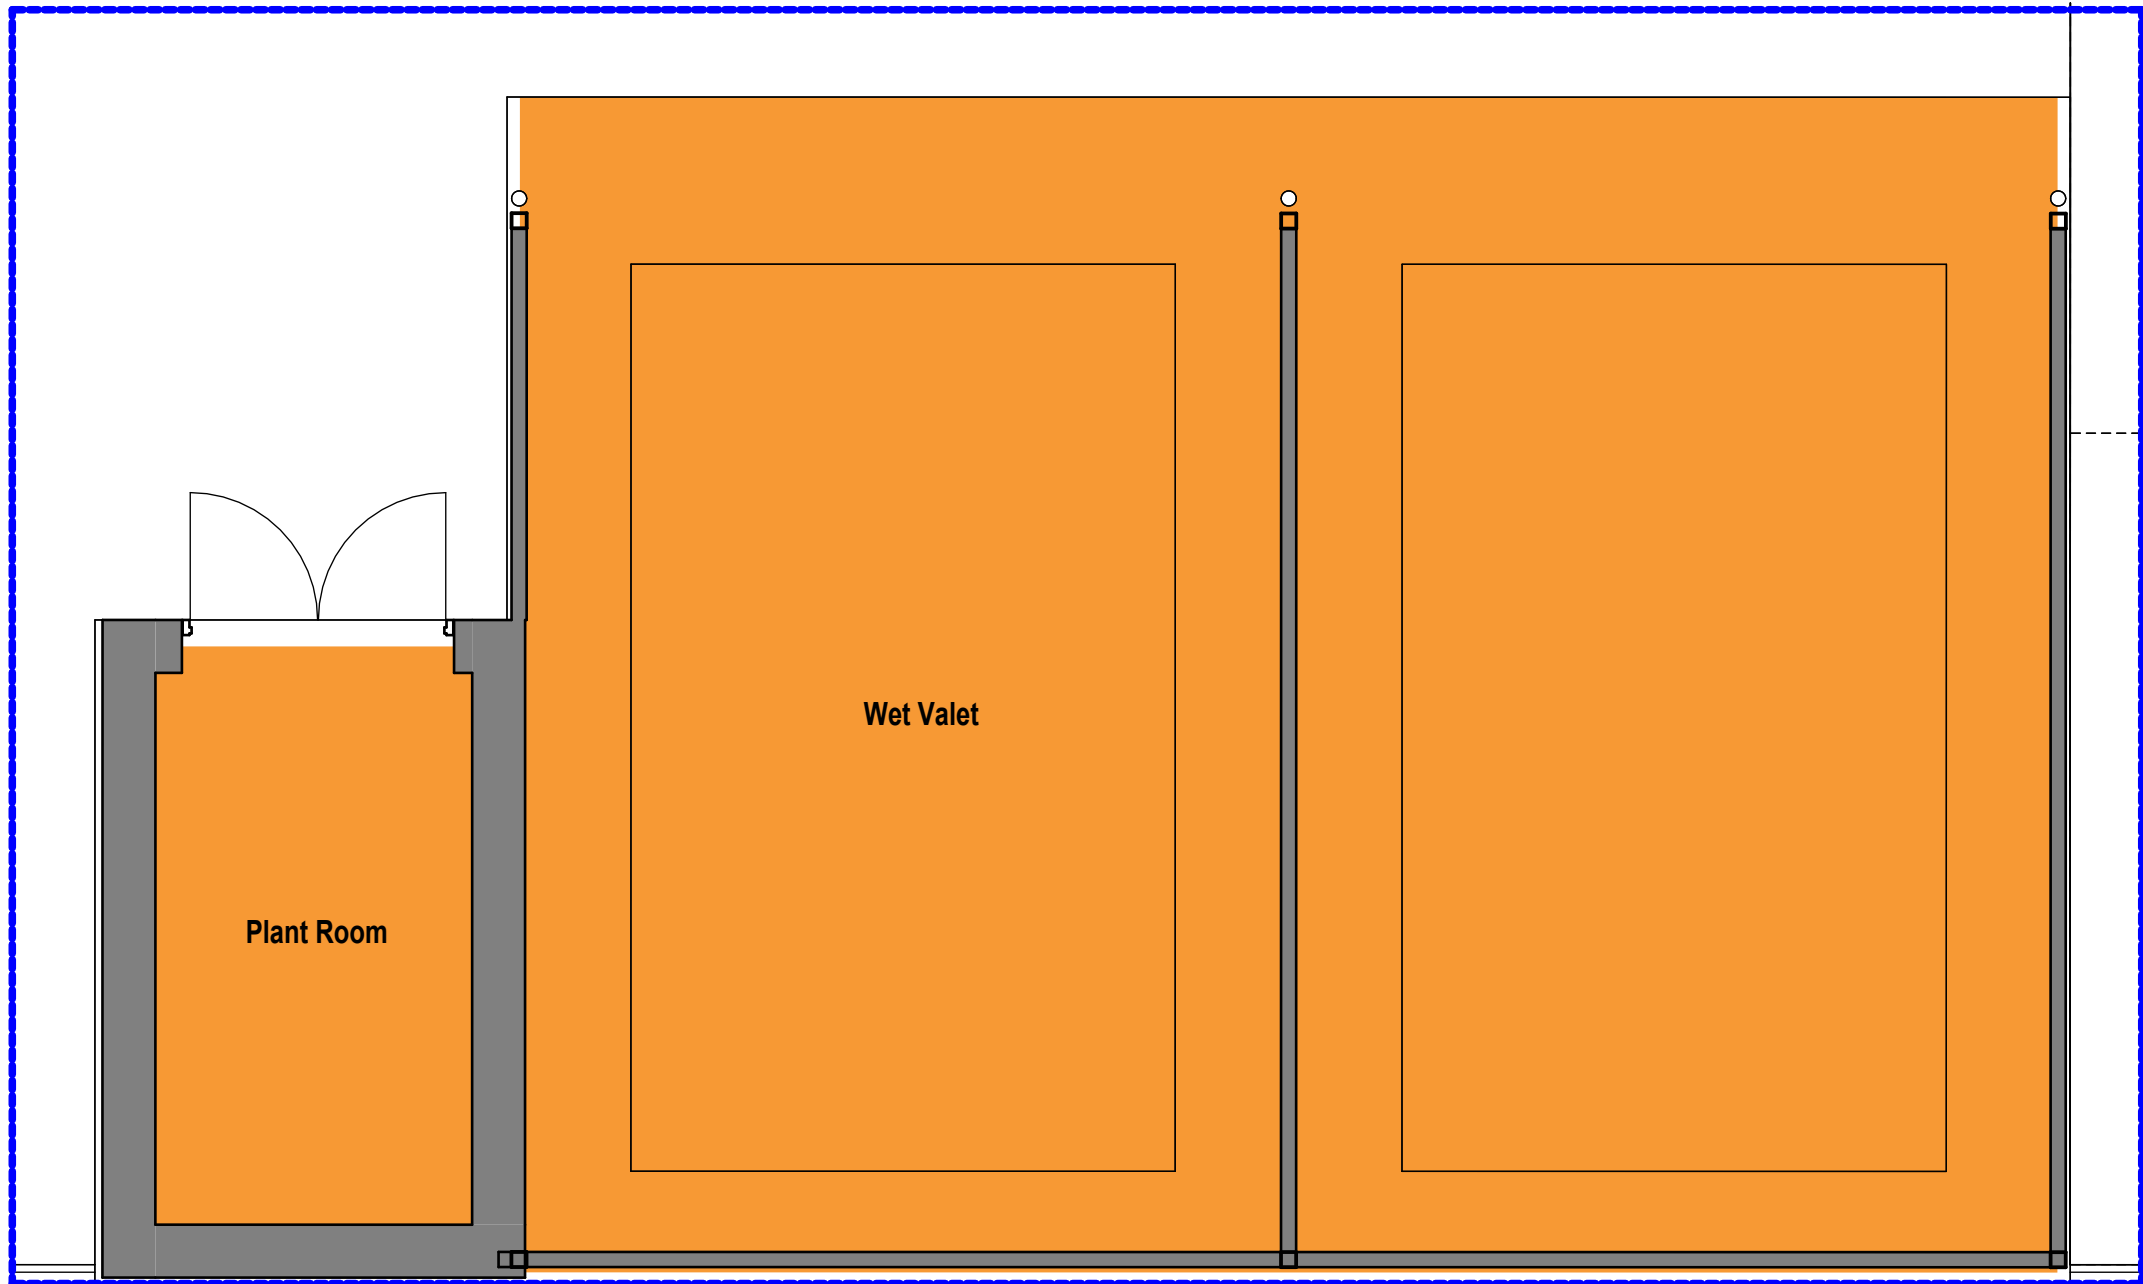


Key Plan
1 : 1250

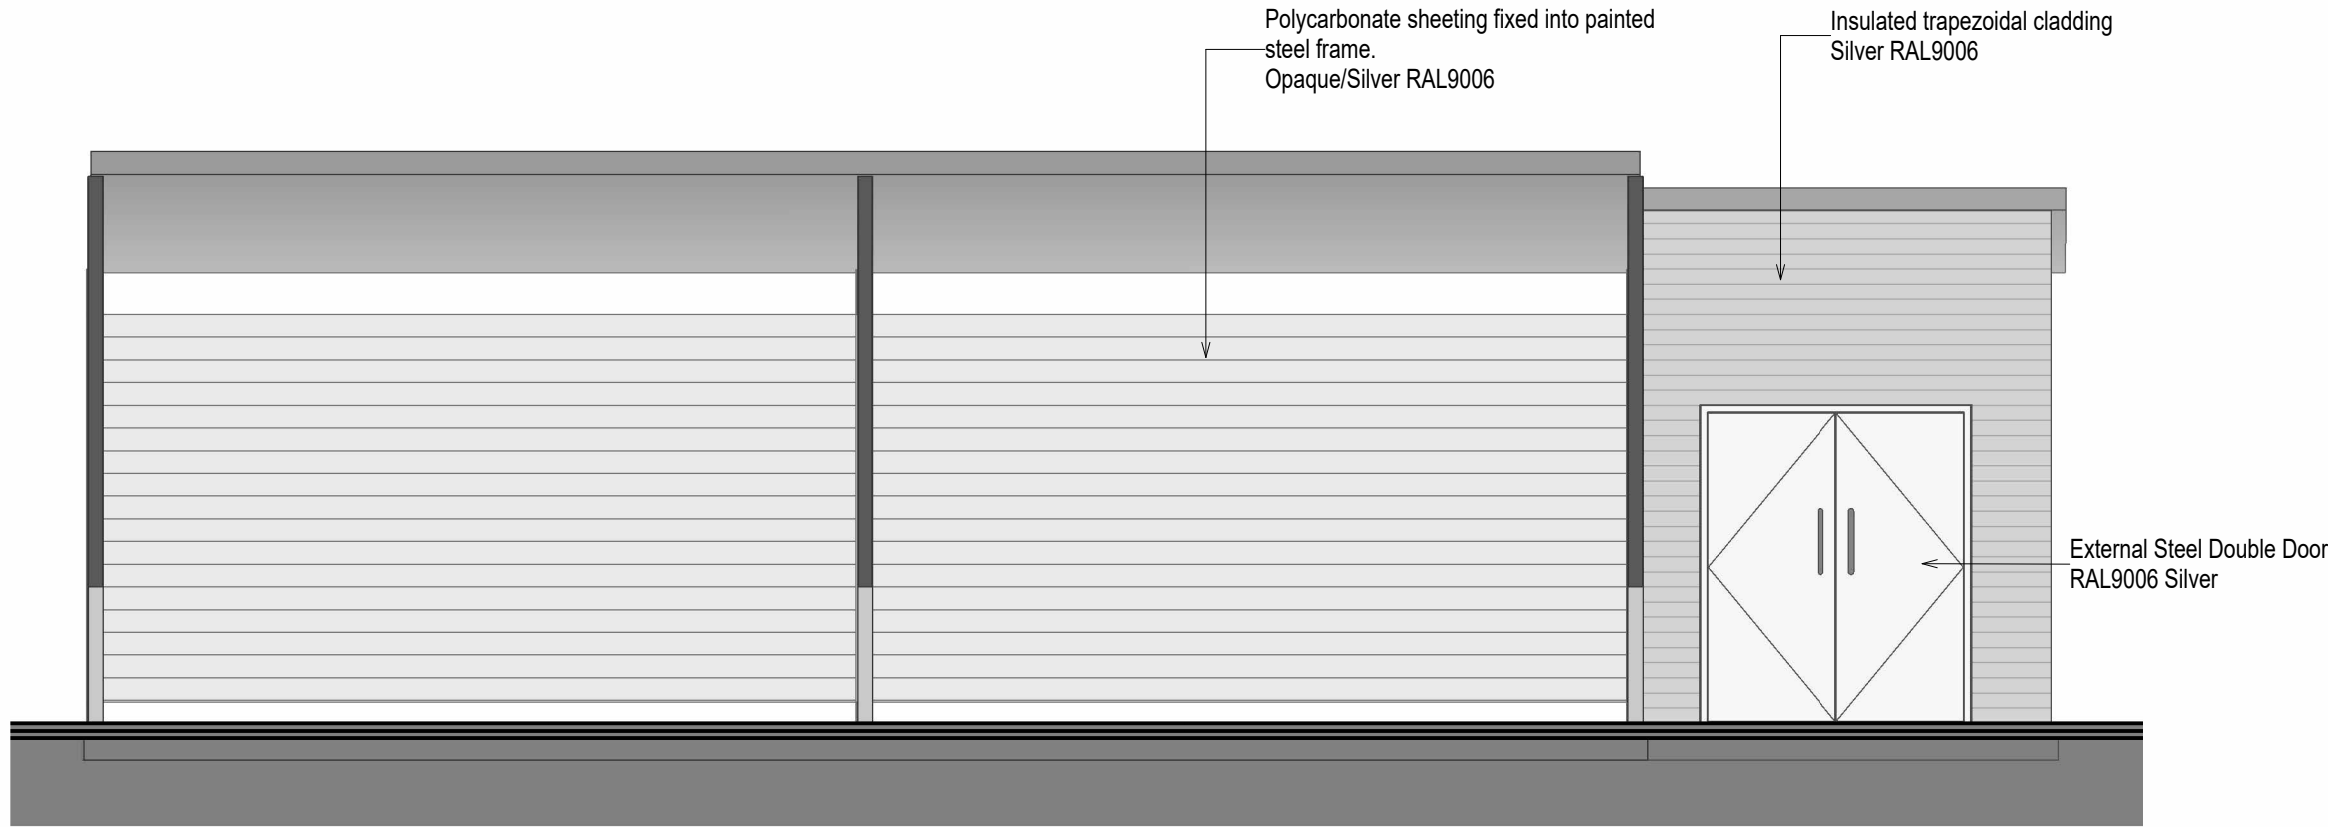


Wet Valet Plan
1 : 50

 


Wet Valet Northwest Elevation
1 : 50

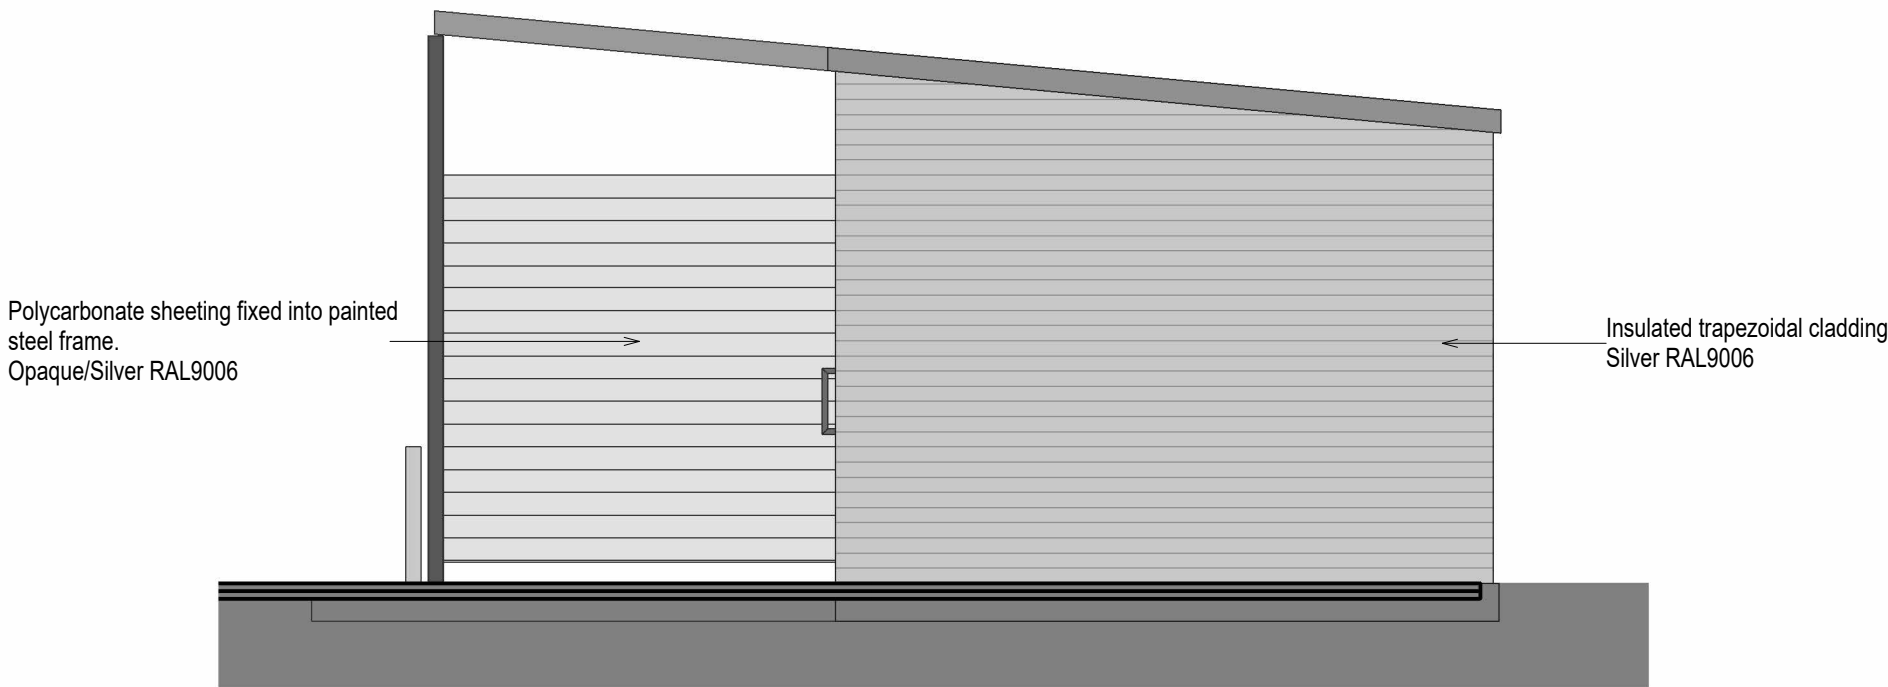

Wet Valet Southwest Elevation
1 : 50

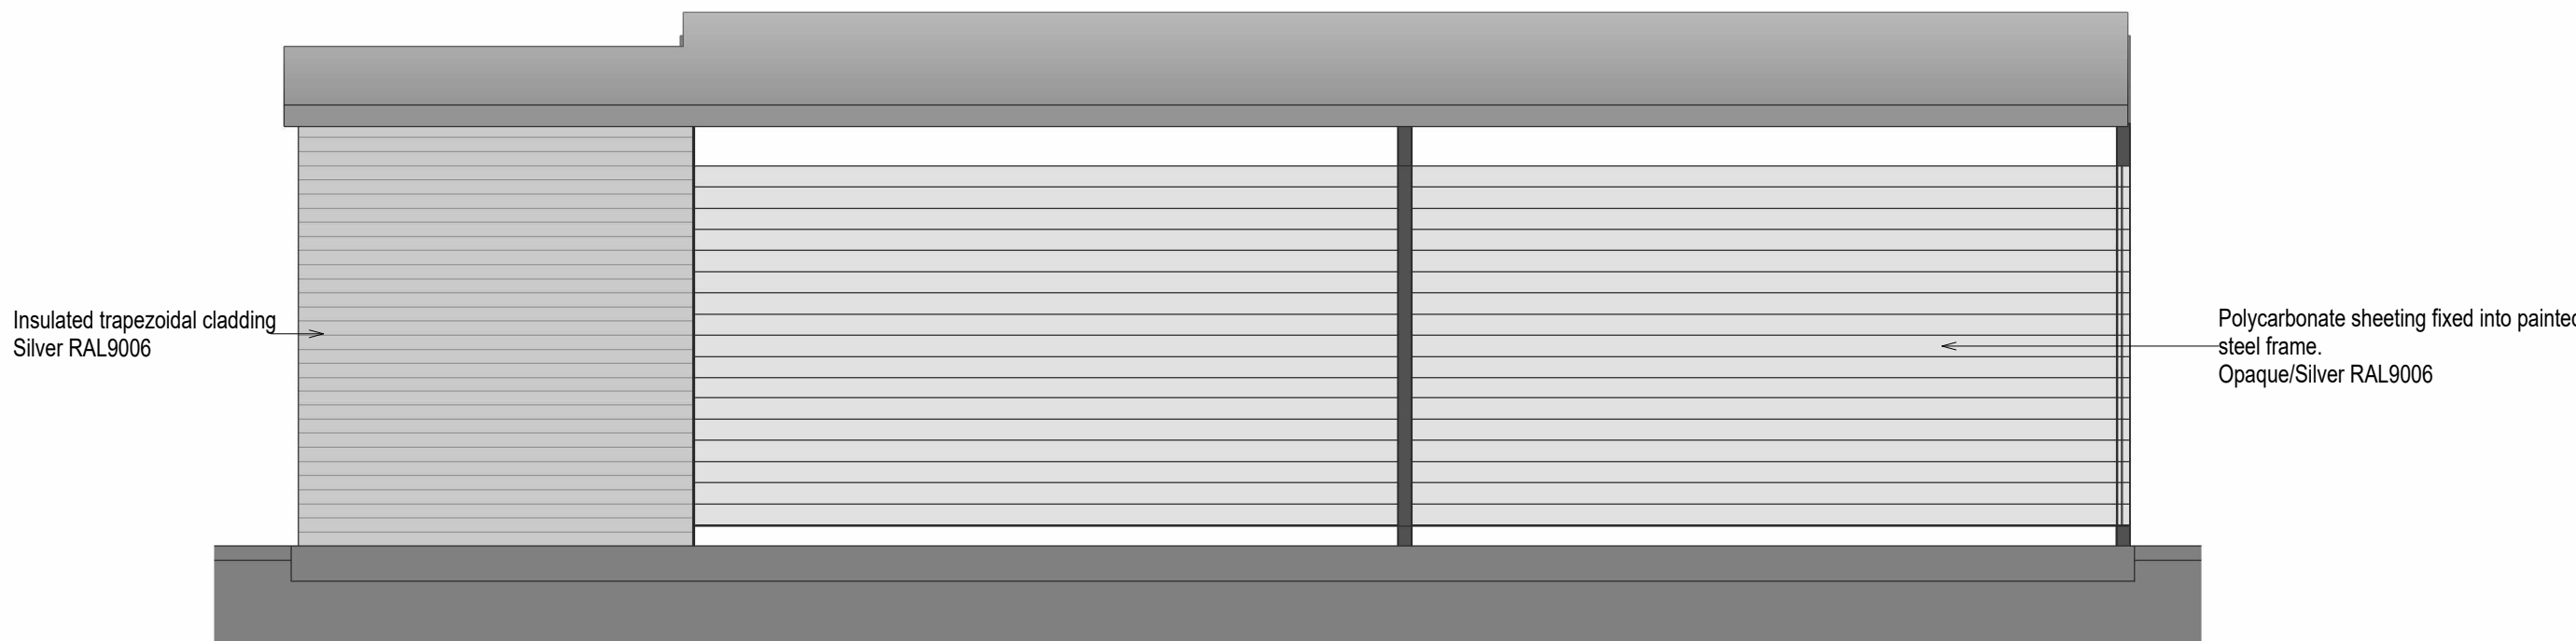

Wet Valet Southeast Elevation
1 : 50

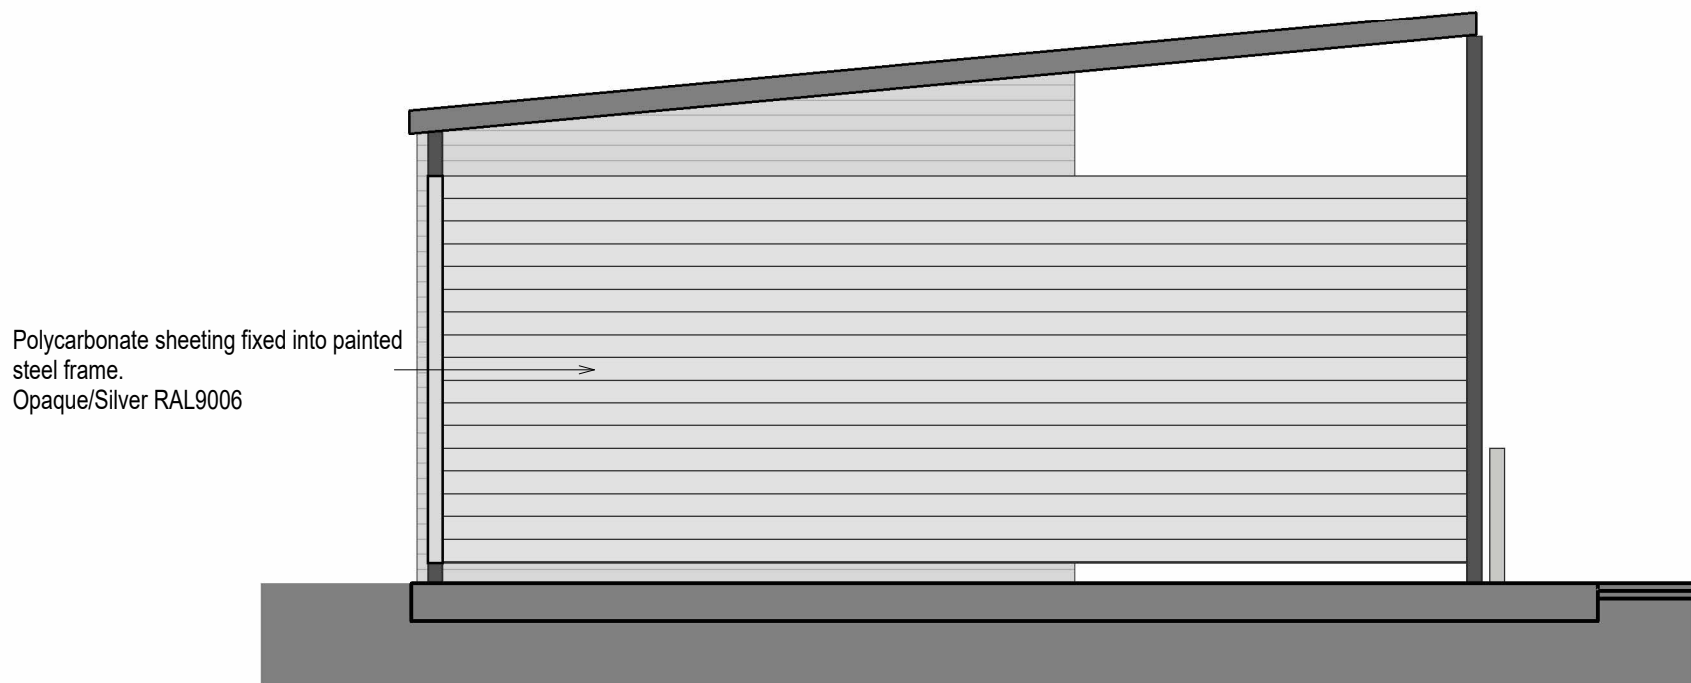

Wet Valet Northeast Elevation
1 : 50

P2	Combined SMART repair solution adopted	JR		06/05/25
P1	PLANNING ISSUE	JR	-	25/10/24
1	Draft Planning Issue	JR	-	27/09/24
No.	Description	Prep	Chk	Date

Do not scale this drawing
All given dimensions are in millimetres
Architect to be notified of discrepancies in figured dimensions
Contractors must check all dimensions from site

This drawing is copyright and is for use on this site only

Project Hatfield JLR Knowsley		
Title Wet Valet Plans and Elevations		
Job No. 6329_01	Drawing No. 201	Revision P2
Scale @ A1: As indicated		

Status:	PLANNING		
Auth:	JR	Date:	Sept 2024

TAYLOREDESIGN architects	
www.taylor-design.co.uk 1 Sheepen Road, Wymondley, Chester, CH3 1BU e office@taylor-design.co.uk	