


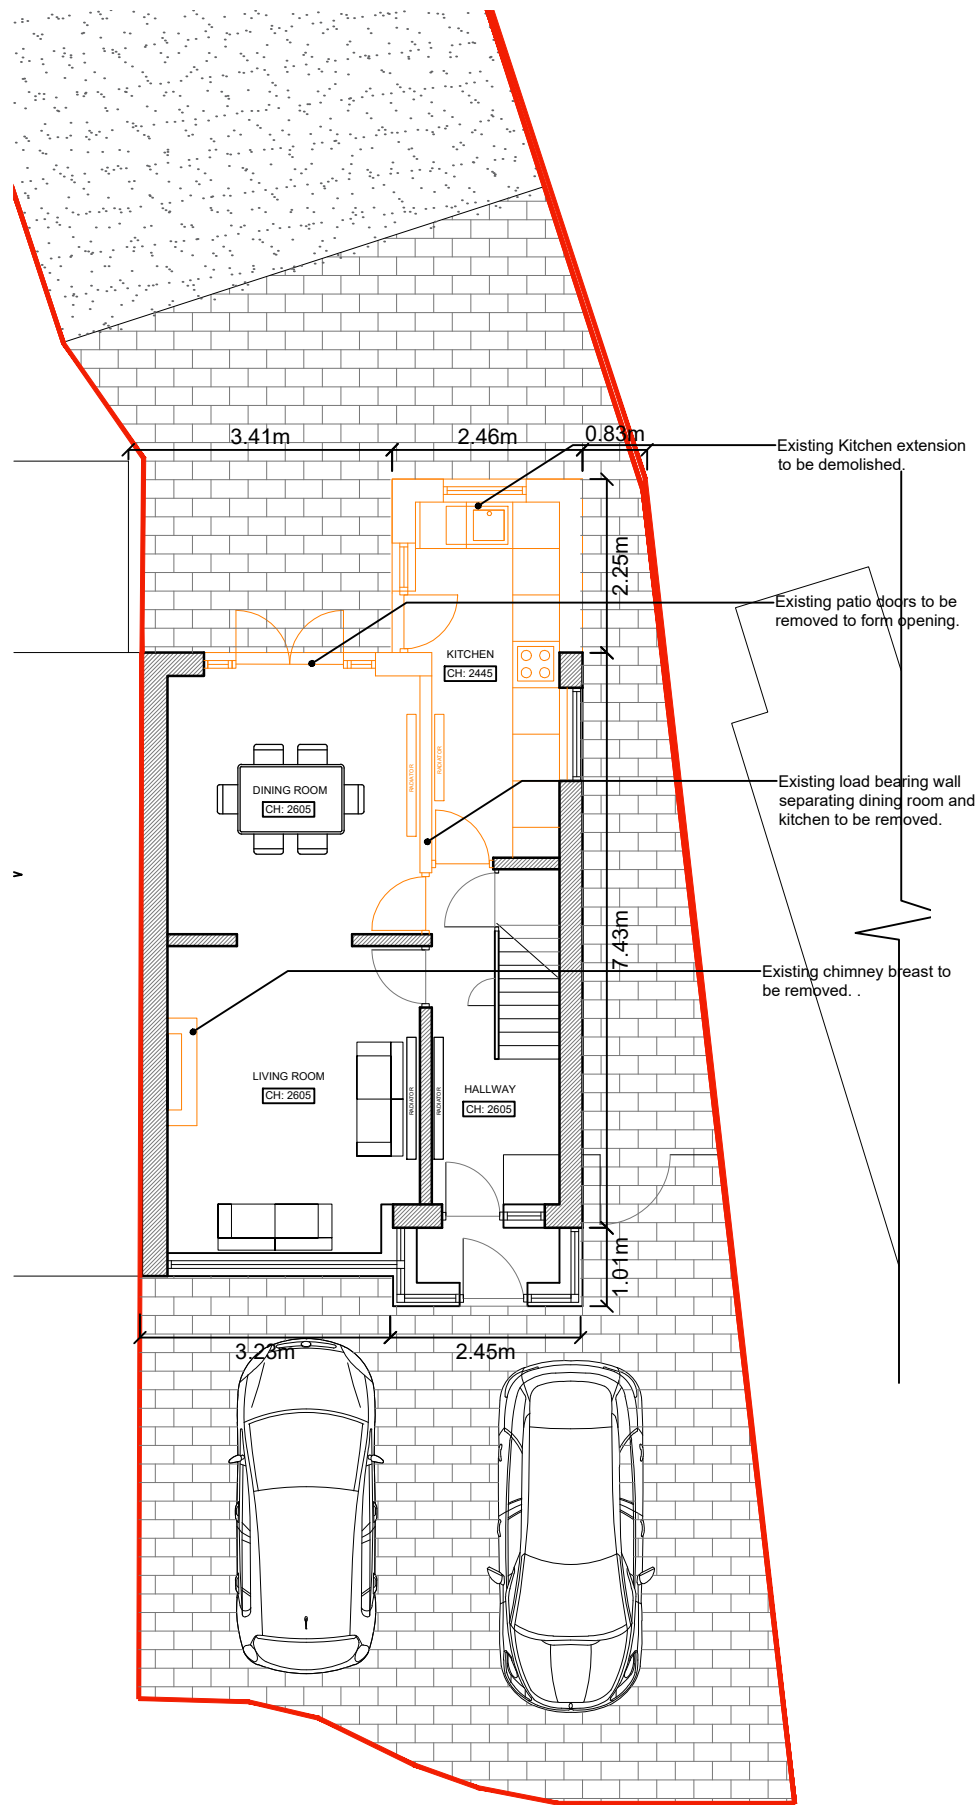


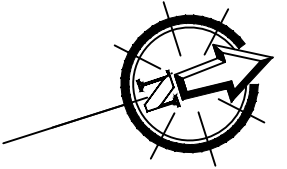


DEMOLITION GROUND FLOOR PLAN SCALE 1:100

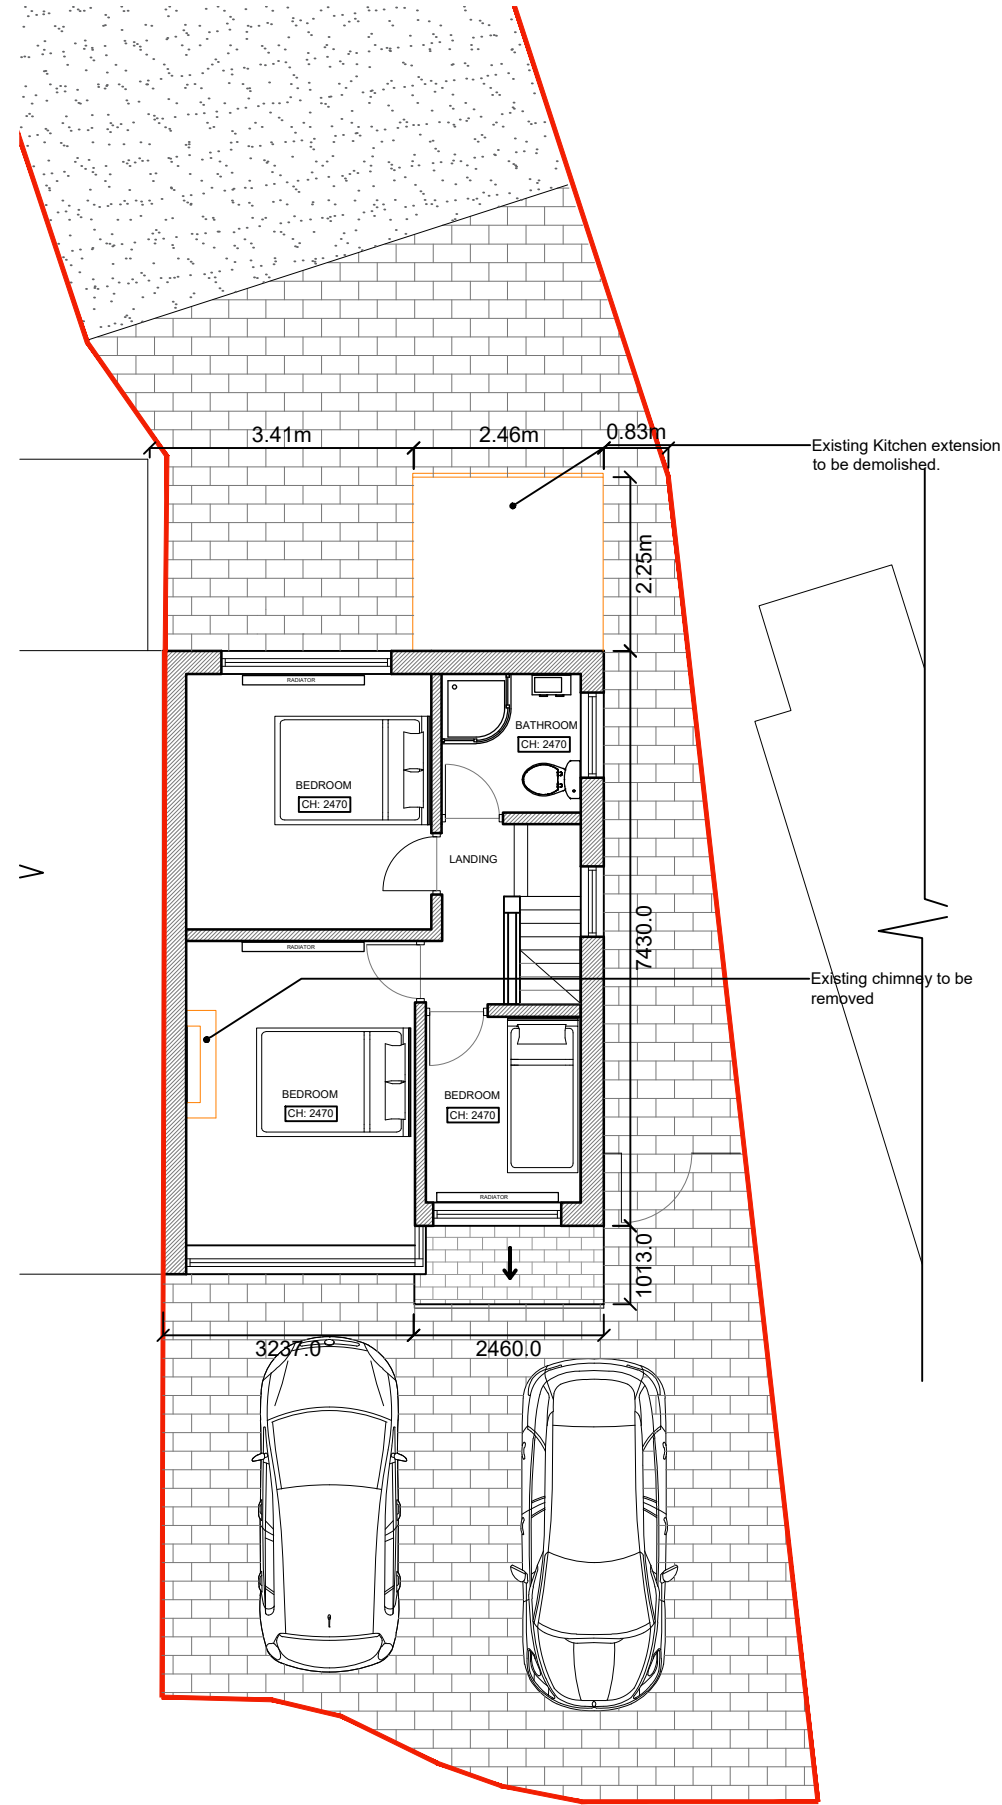

DEMOLITION FIRST FLOOR PLAN SCALE 1:100

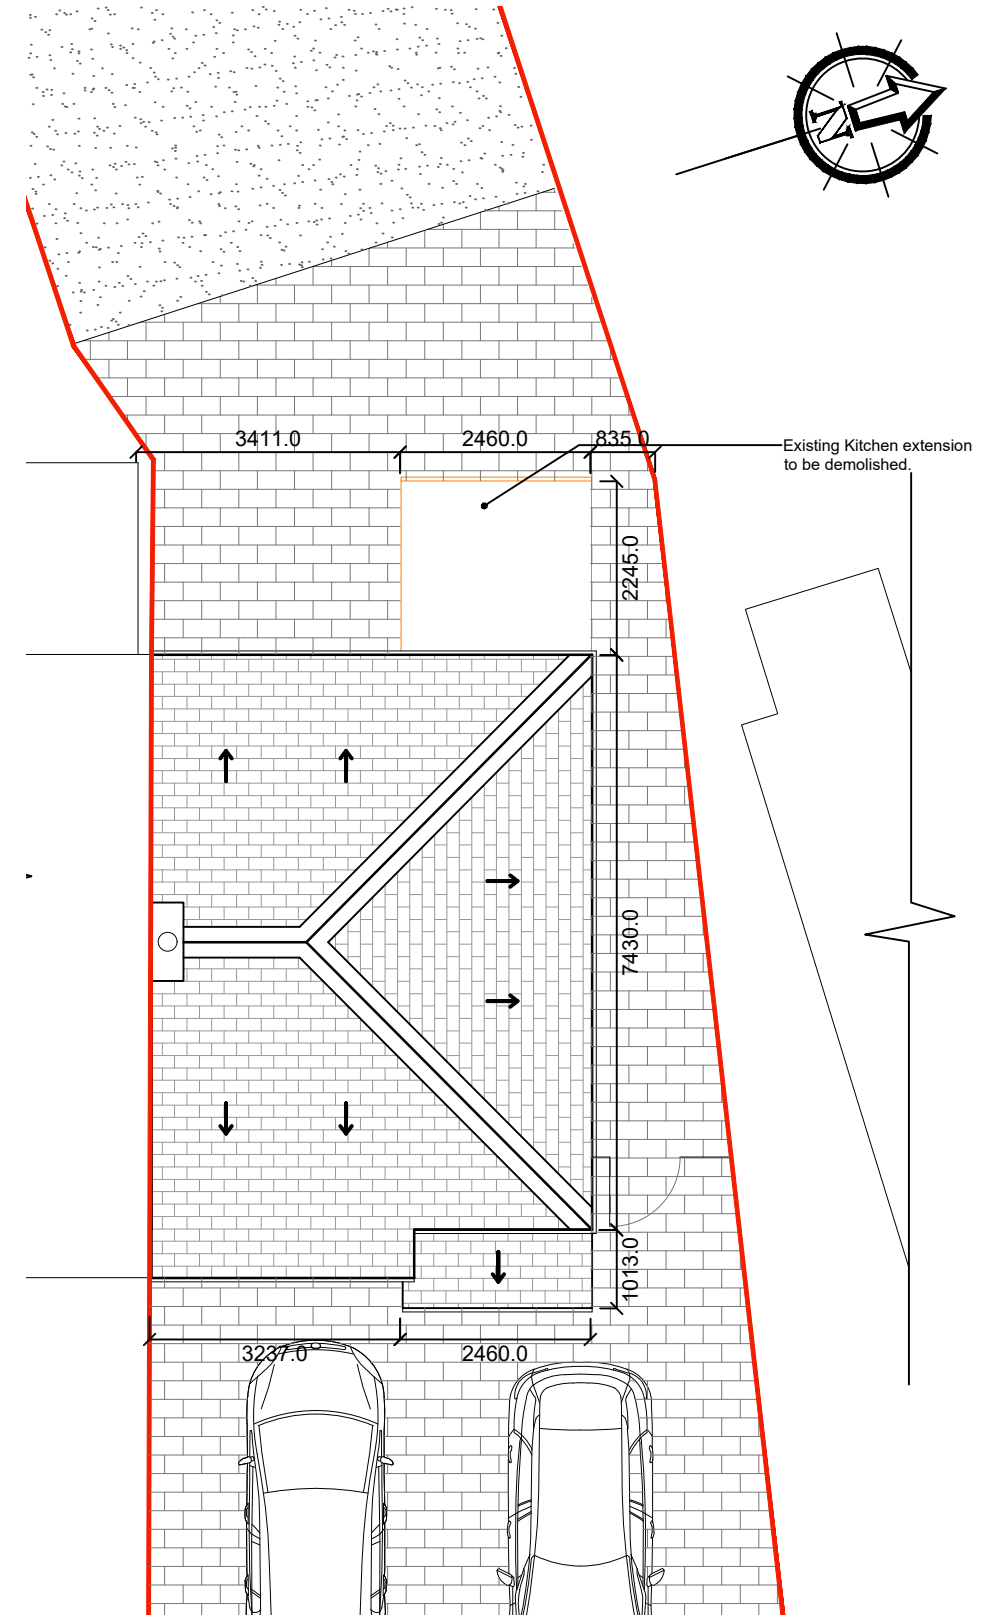

DEMOLITION ROOF PLAN SCALE 1:100

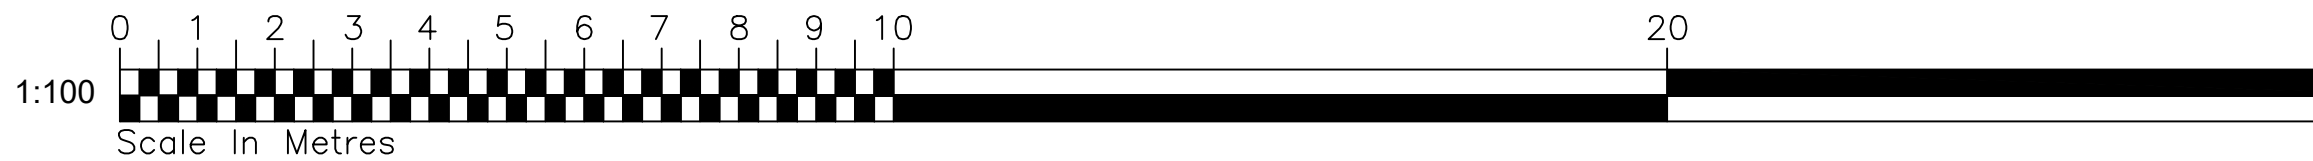

REV.	DATE	DESCRIPTION	DRAWN
CLIENT	MR & MRS SAWLE		
PROJECT	18 WENTWORTH GROVE, LIVERPOOL, L36 4LB PROPOSED EXTENTION & LOFT CONVERSION		
JOB NUMBER:			
DATE	JULY 2022		
SCALE:	1:100 @ A3		
DRAWING	DEMOLITION FLOOR &* ROOF PLANS		
DRAWING. NO. 115 – P04	REVISION		