



Scale 1:100
Issue 4.1




301
FRONT ELEVATION

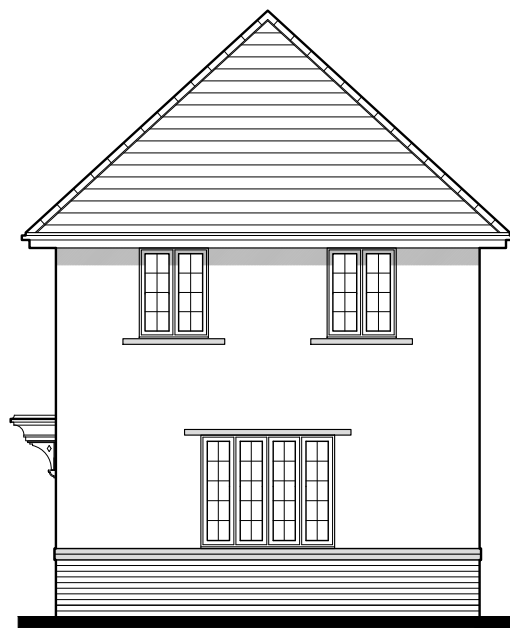


301
SIDE ELEVATION

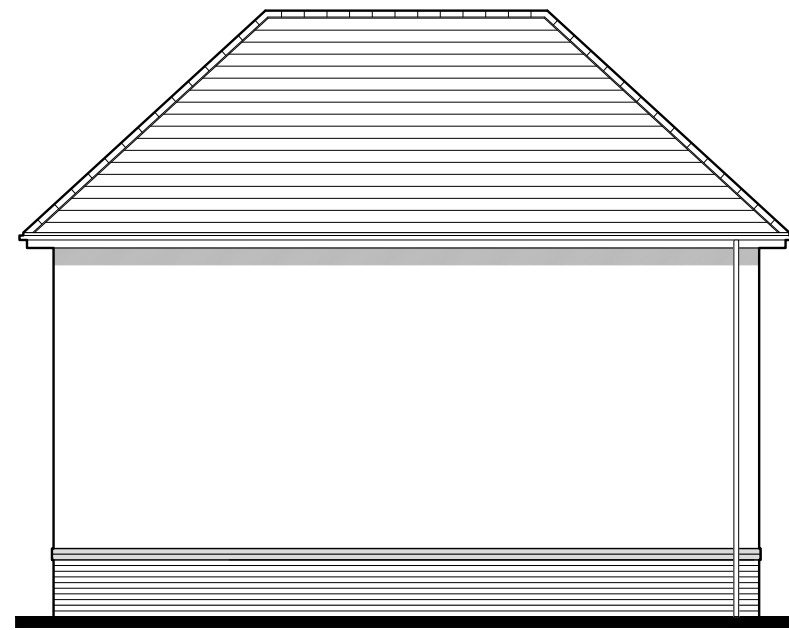


301
REAR ELEVATION

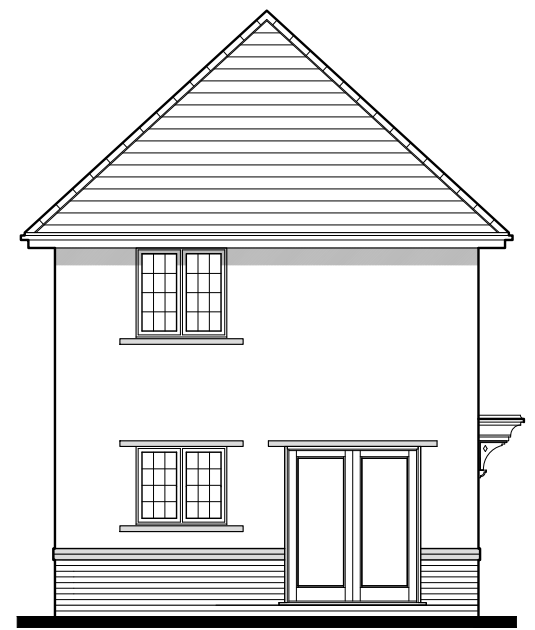

301
SIDE ELEVATION

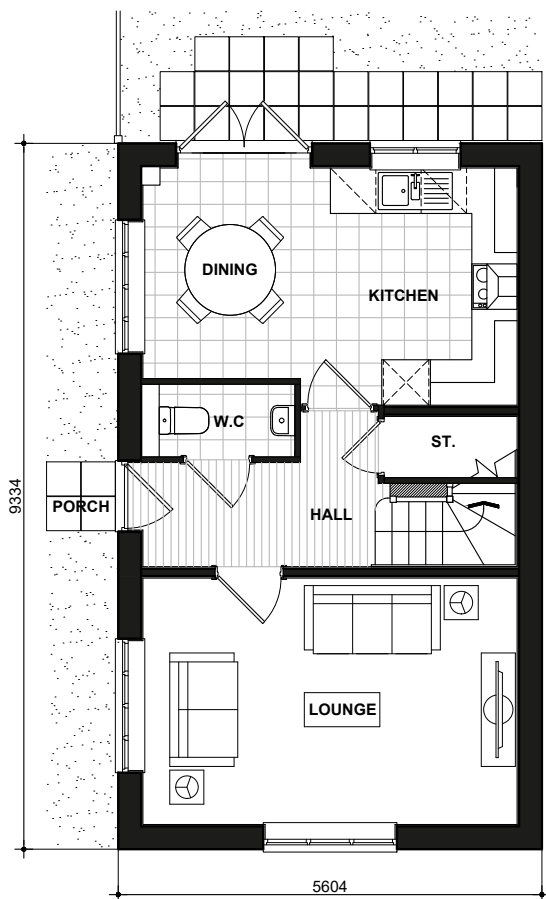

301
GROUND FLOOR PLAN

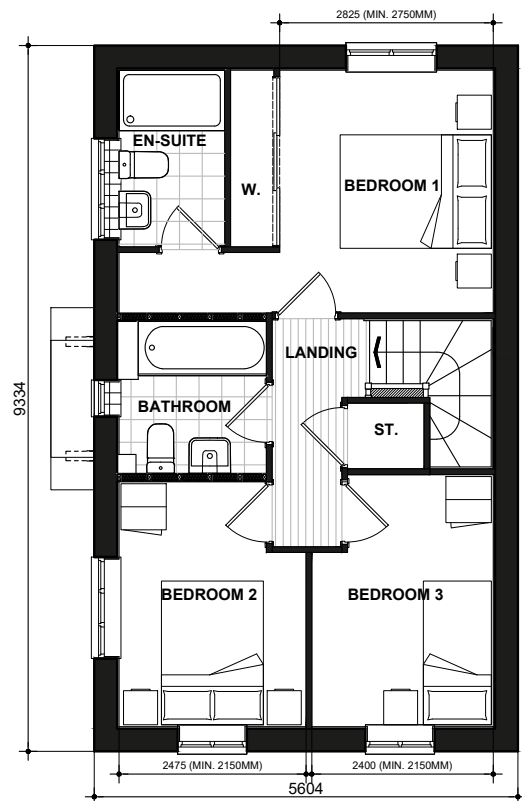

301
FIRST FLOOR PLAN

Lawrence
RENDER
301.PL-02

DATE: JAN 2021
SCALE: 1:100 @ A3
DRAWN: MJE
CHECKED: GPM

REV:
87.30m²
940ft²

BLOOR HOMES