


Scale 1:100
Issue 4.4



384
FRONT ELEVATION

384-1

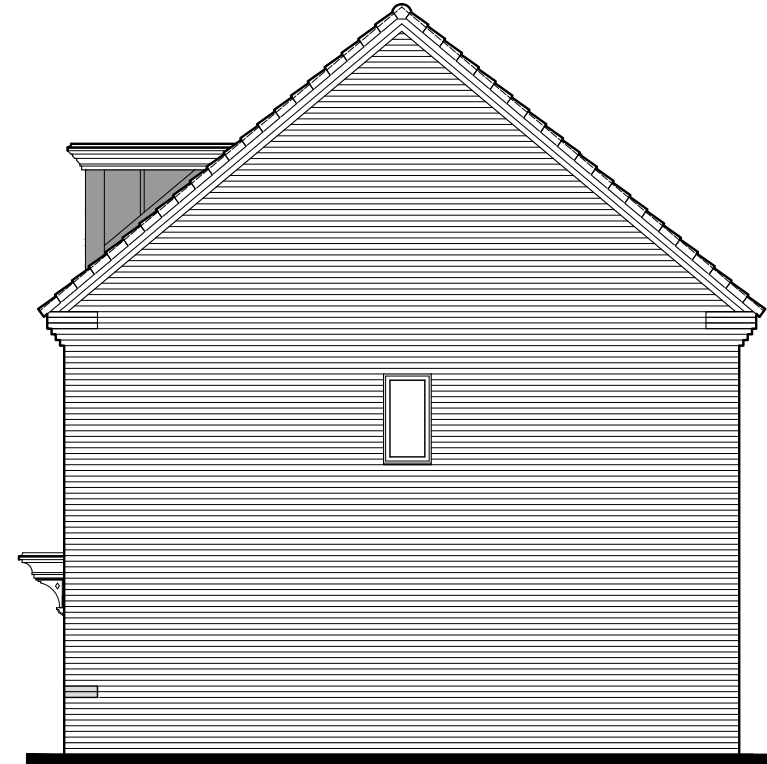


384-1
SIDE ELEVATION



384-1
REAR ELEVATION

384

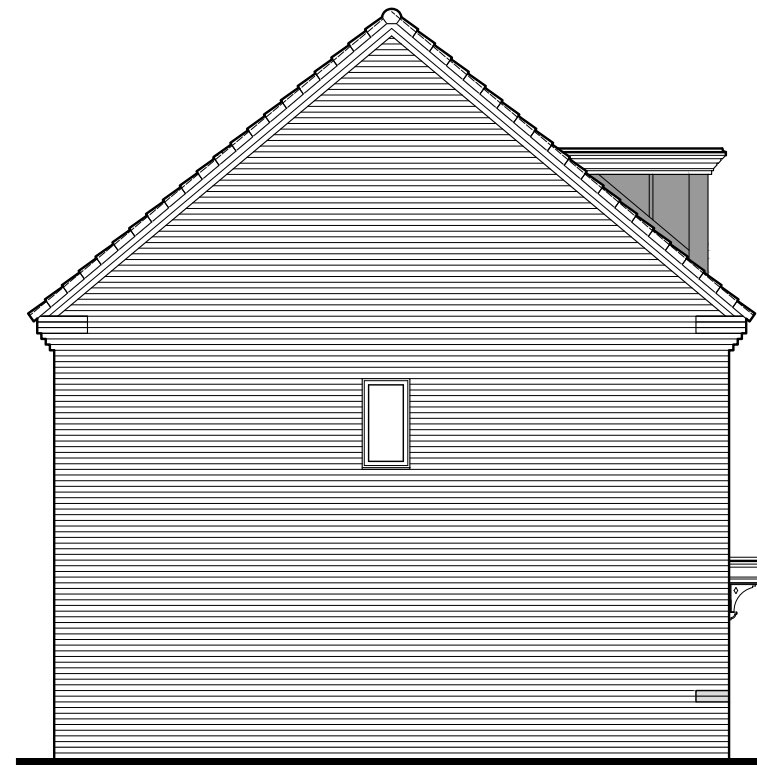


384
SIDE ELEVATION

Makenzie
BRICK
384_384-1.PL-01


DATE: JULY 2019 REV:
SCALE: 1:100 @ A3

DRAWN: SG 97.55m²
CHECKED: GPM 1050ft²

BLOOR HOMES

 


Scale 1:100
Issue 4.4

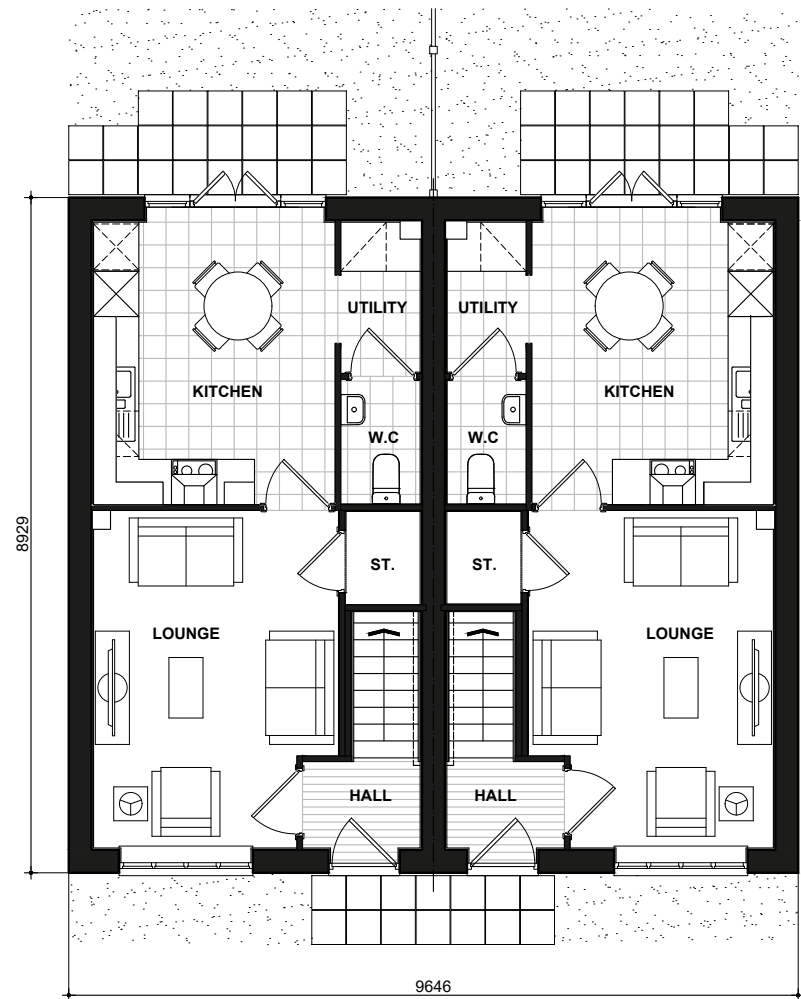


384
GROUND FLOOR PLAN

384-1

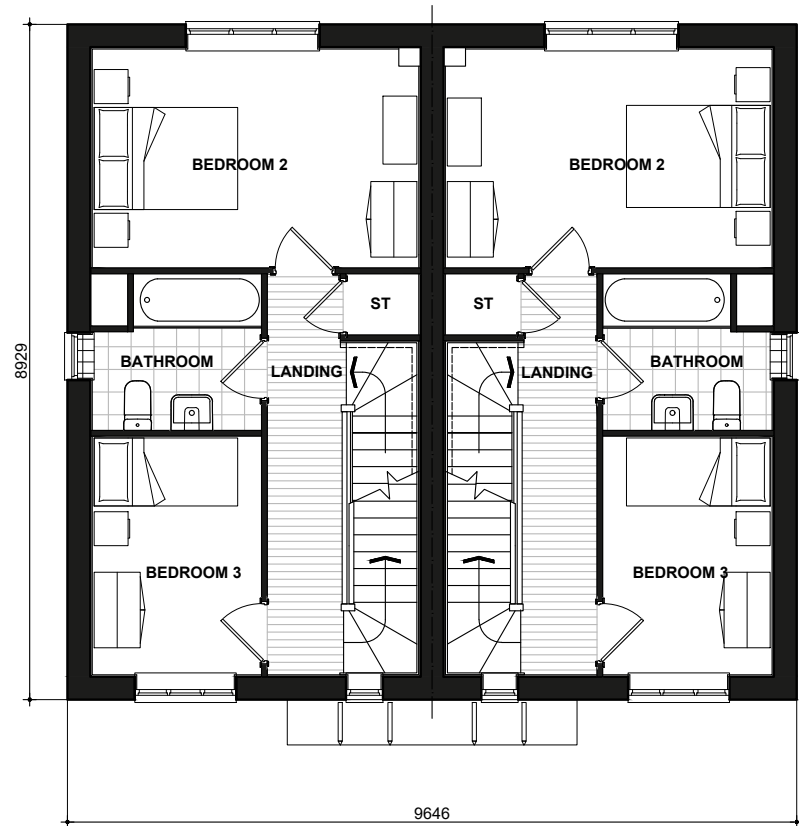

384
FIRST FLOOR PLAN

384-1

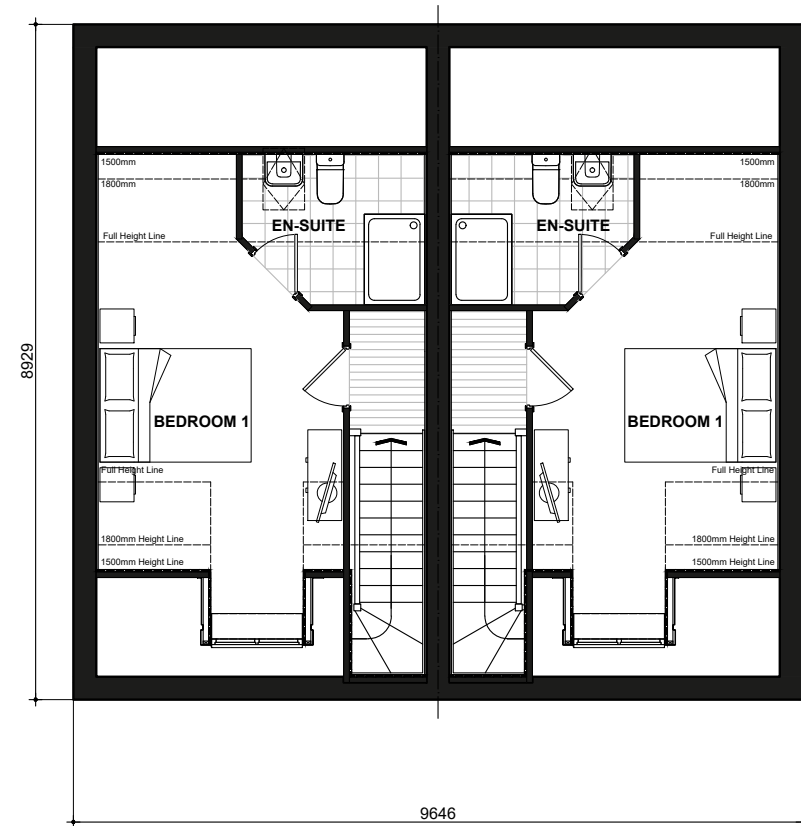

384
SECOND FLOOR PLAN

384-1

Makenzie

384_384-1.PL-05

DATE: JULY 2019 REV:
SCALE: 1:100 @ A3

DRAWN: SG 97.55m²
CHECKED: GPM 1050ft²

BLOOR HOMES