


Scale 1:100
Issue 4.1



FRONT ELEVATION

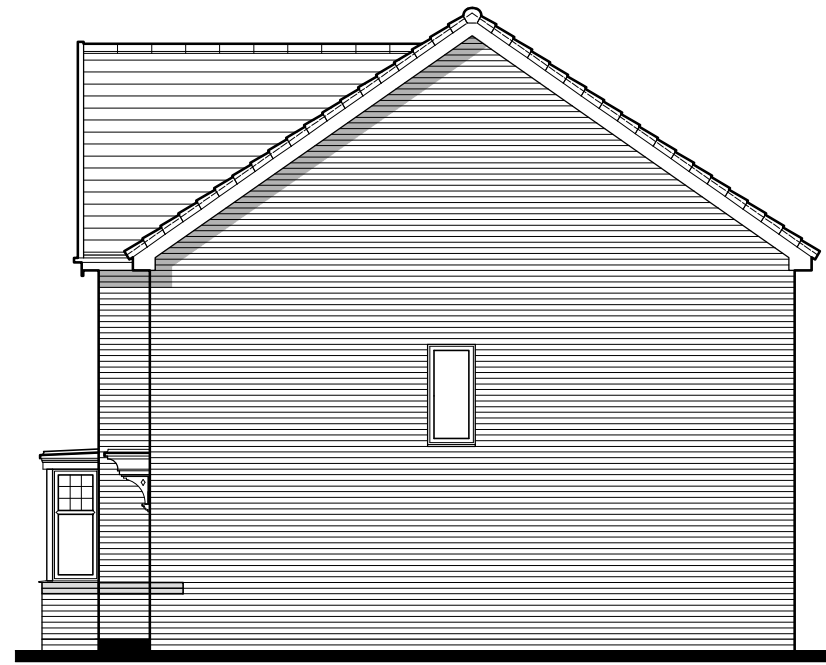

SIDE ELEVATION



REAR ELEVATION



SIDE ELEVATION


Wyatt

BRICK
476.PL-01


DATE: JUNE 2019
SCALE: 1:100 @ A3
DRAWN: KS
CHECKED: GPM

REV:
121.81m²
1311ft²


BLOOR HOMES

 

Scale 1:100
Issue 4.1

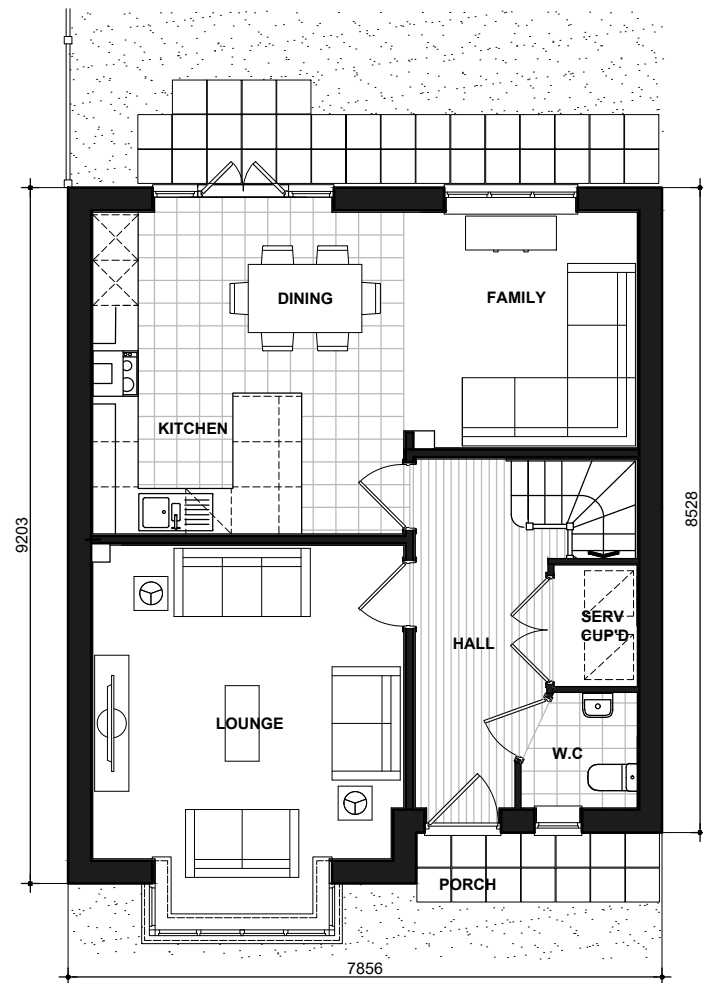

GROUND FLOOR PLAN

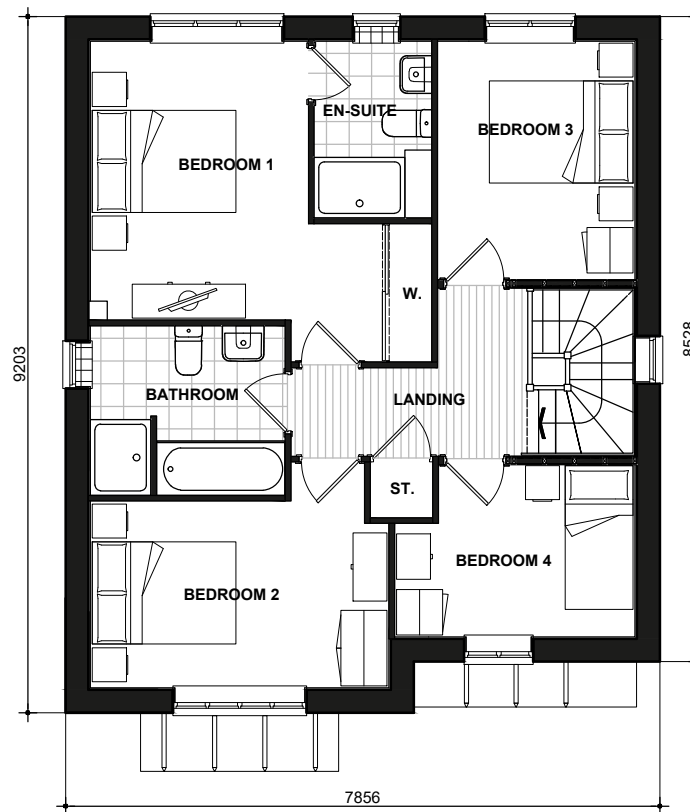

FIRST FLOOR PLAN

Wyatt

FLOOR PLANS

476.PL-06

DATE: JUNE 2019
SCALE: 1:100 @ A3

REV:

DRAWN: KS
CHECKED: GPM

121.81m²
1311ft²

BLOOR HOMES