


Scale 1:100
Issue 4.1



FRONT ELEVATION

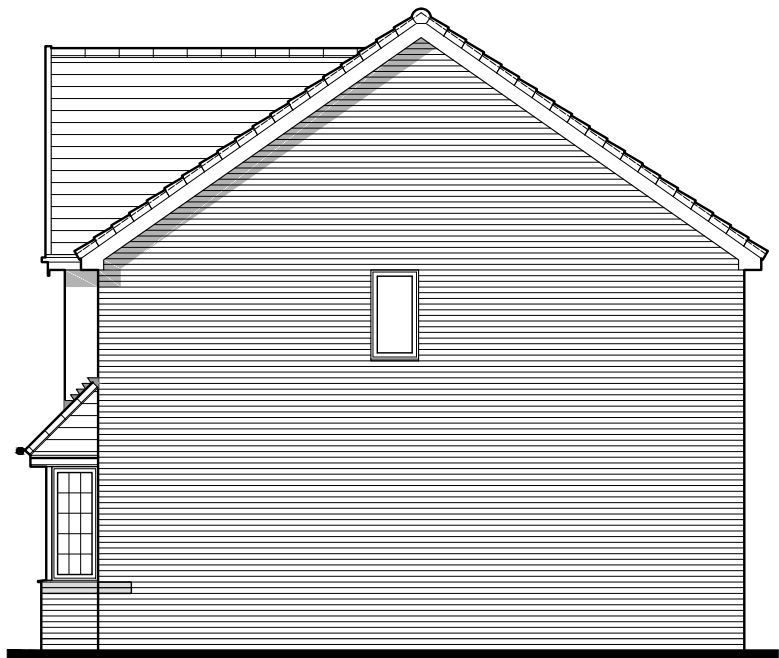

SIDE ELEVATION



REAR ELEVATION



SIDE ELEVATION

Langley

RENDER
489.PL-02


DATE: JULY 2019
SCALE: 1:100 @ A3

REV:


DRAWN: MF
CHECKED: GPM

131.00 m²
1410 ft²


BLOOR HOMES

 

Scale 1:100
Issue 4.1

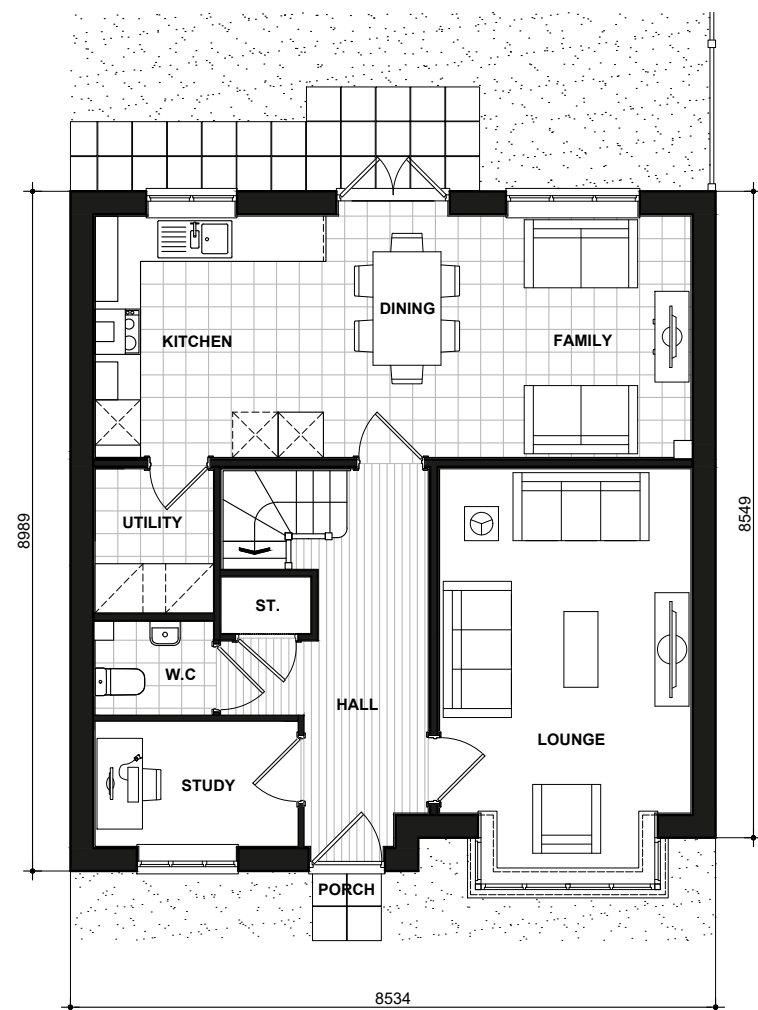

GROUND FLOOR PLAN

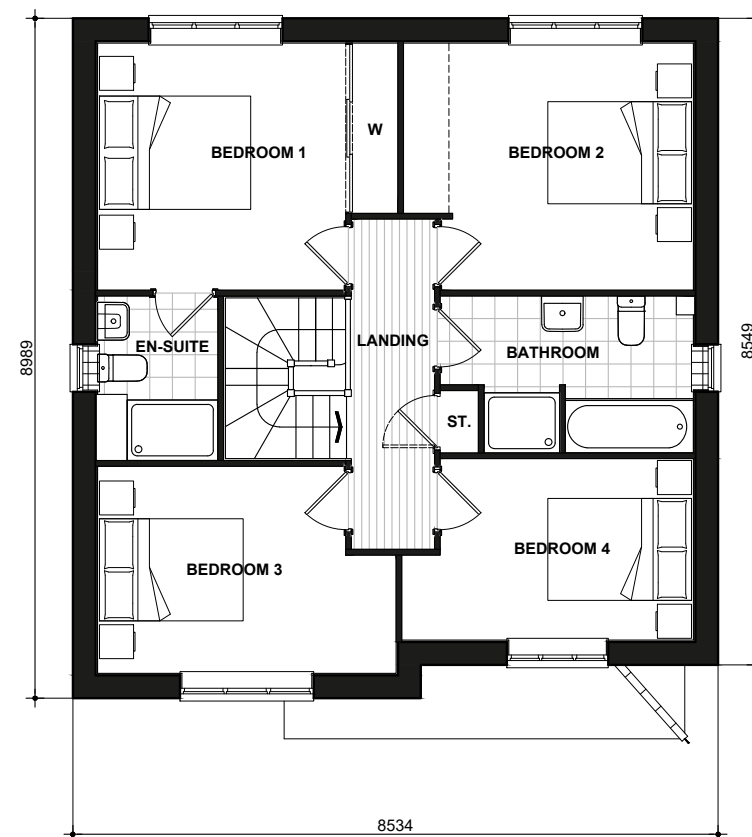

FIRST FLOOR PLAN

Langley

FLOOR PLANS
489.PL-06

DATE: JULY 2019
SCALE: 1:100 @ A3

REV:

DRAWN: MF
CHECKED: GPM

131.00 m²
1410 ft²

BLOOR HOMES