


Scale 1:100
Issue 4.2



FRONT ELEVATION



SIDE ELEVATION

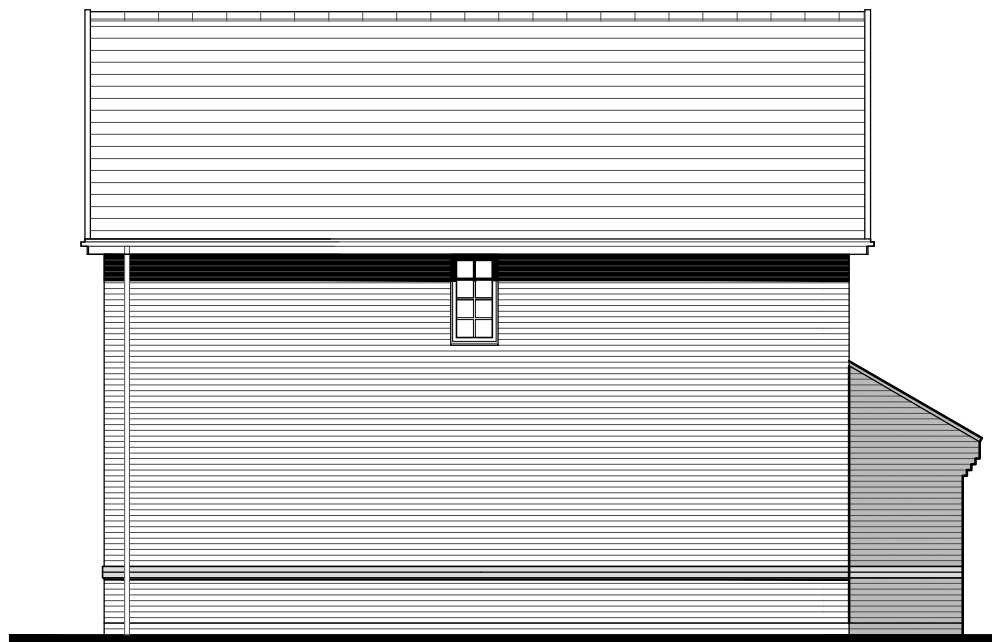

REAR ELEVATION



SIDE ELEVATION

Burns

BRICK
RV201 - 493.PL

DATE: NOV 2020
SCALE: 1:100 @ A3

DRAWN: MF
CHECKED: GPM


REV:

121.67m²
1310ft²

BLOOR HOMES



Scale 1:100
Issue 4.2

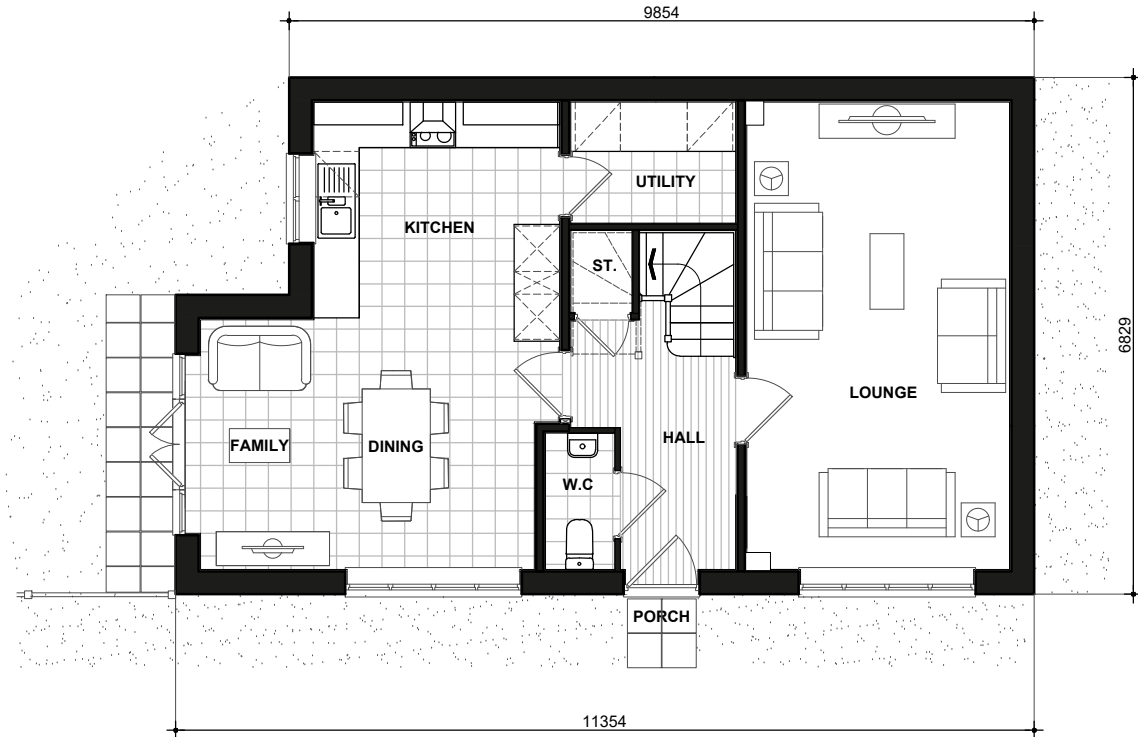

GROUND FLOOR PLAN



FIRST FLOOR PLAN

Burns

FLOOR PLANS

RV201 - 493.PL

DATE: NOV 2020 REV:
SCALE: 1:100 @ A3

DRAWN: MF 121.67m²
CHECKED: GPM 1310ft²

BLOOR HOMES