

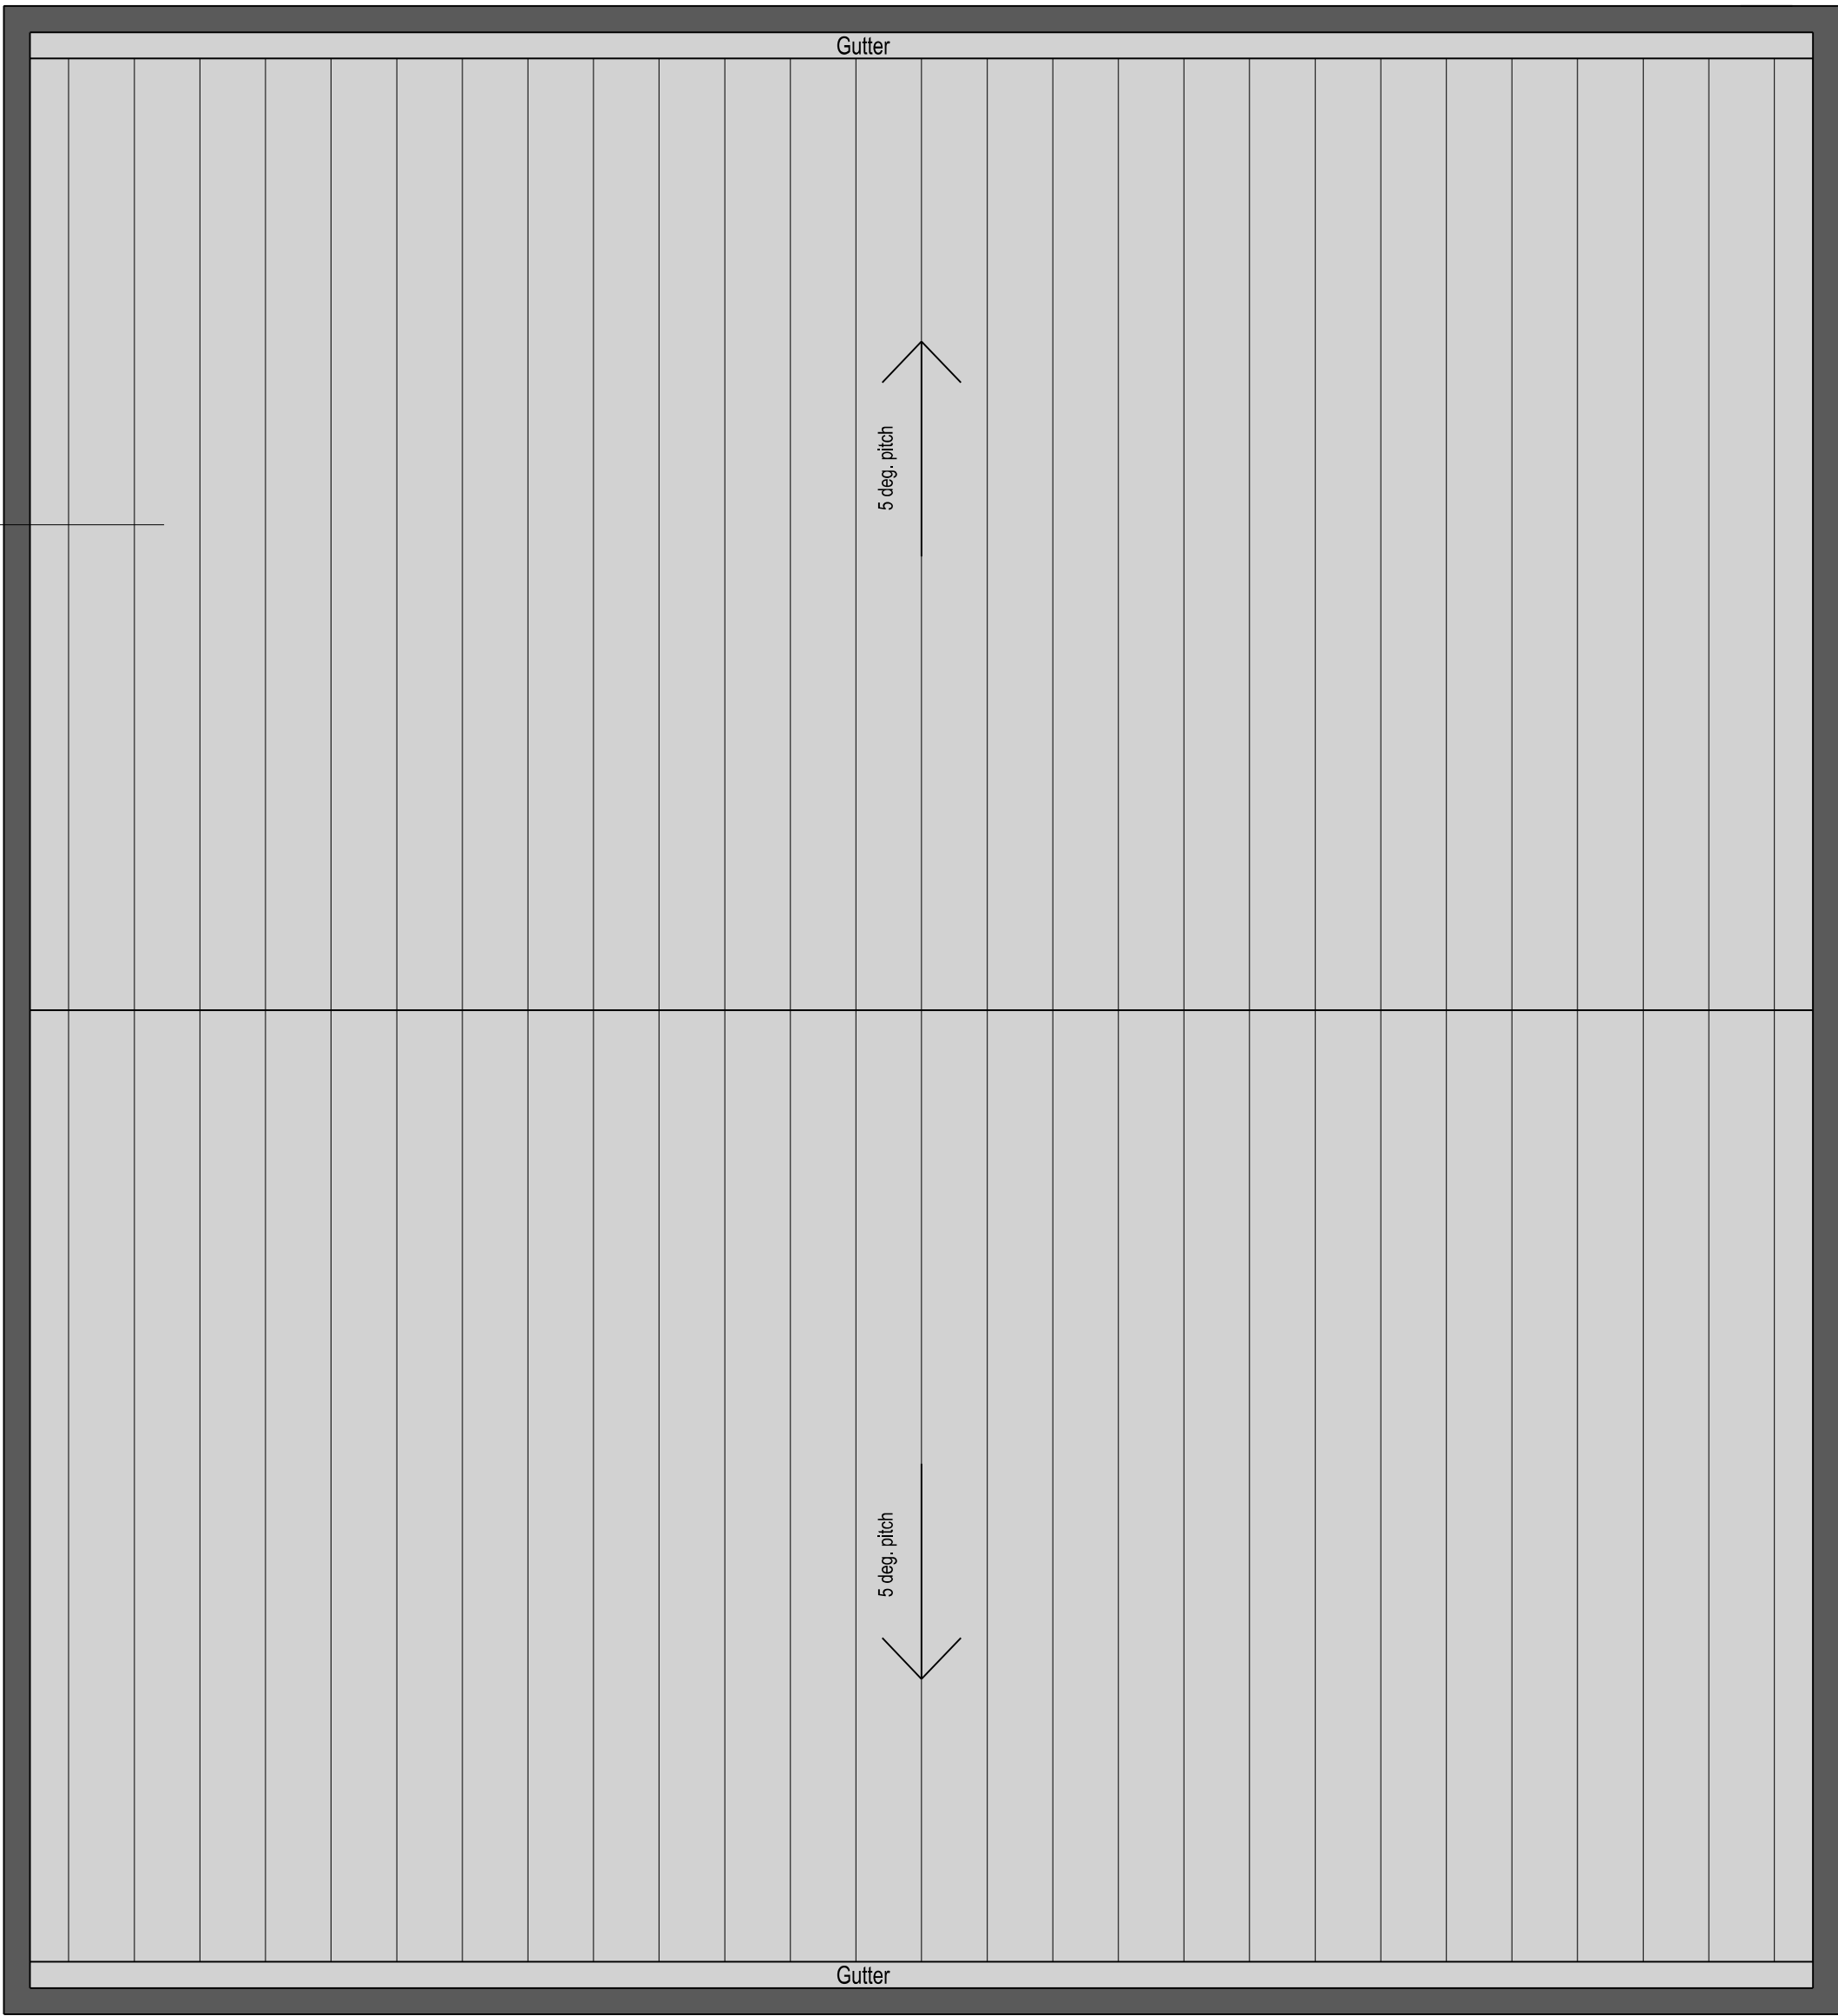


Composite roof panels,
colour to be Goosewing Grey

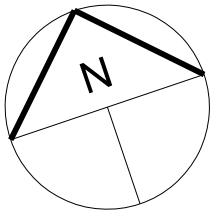

Composite roof panels,
colour to be Goosewing Grey

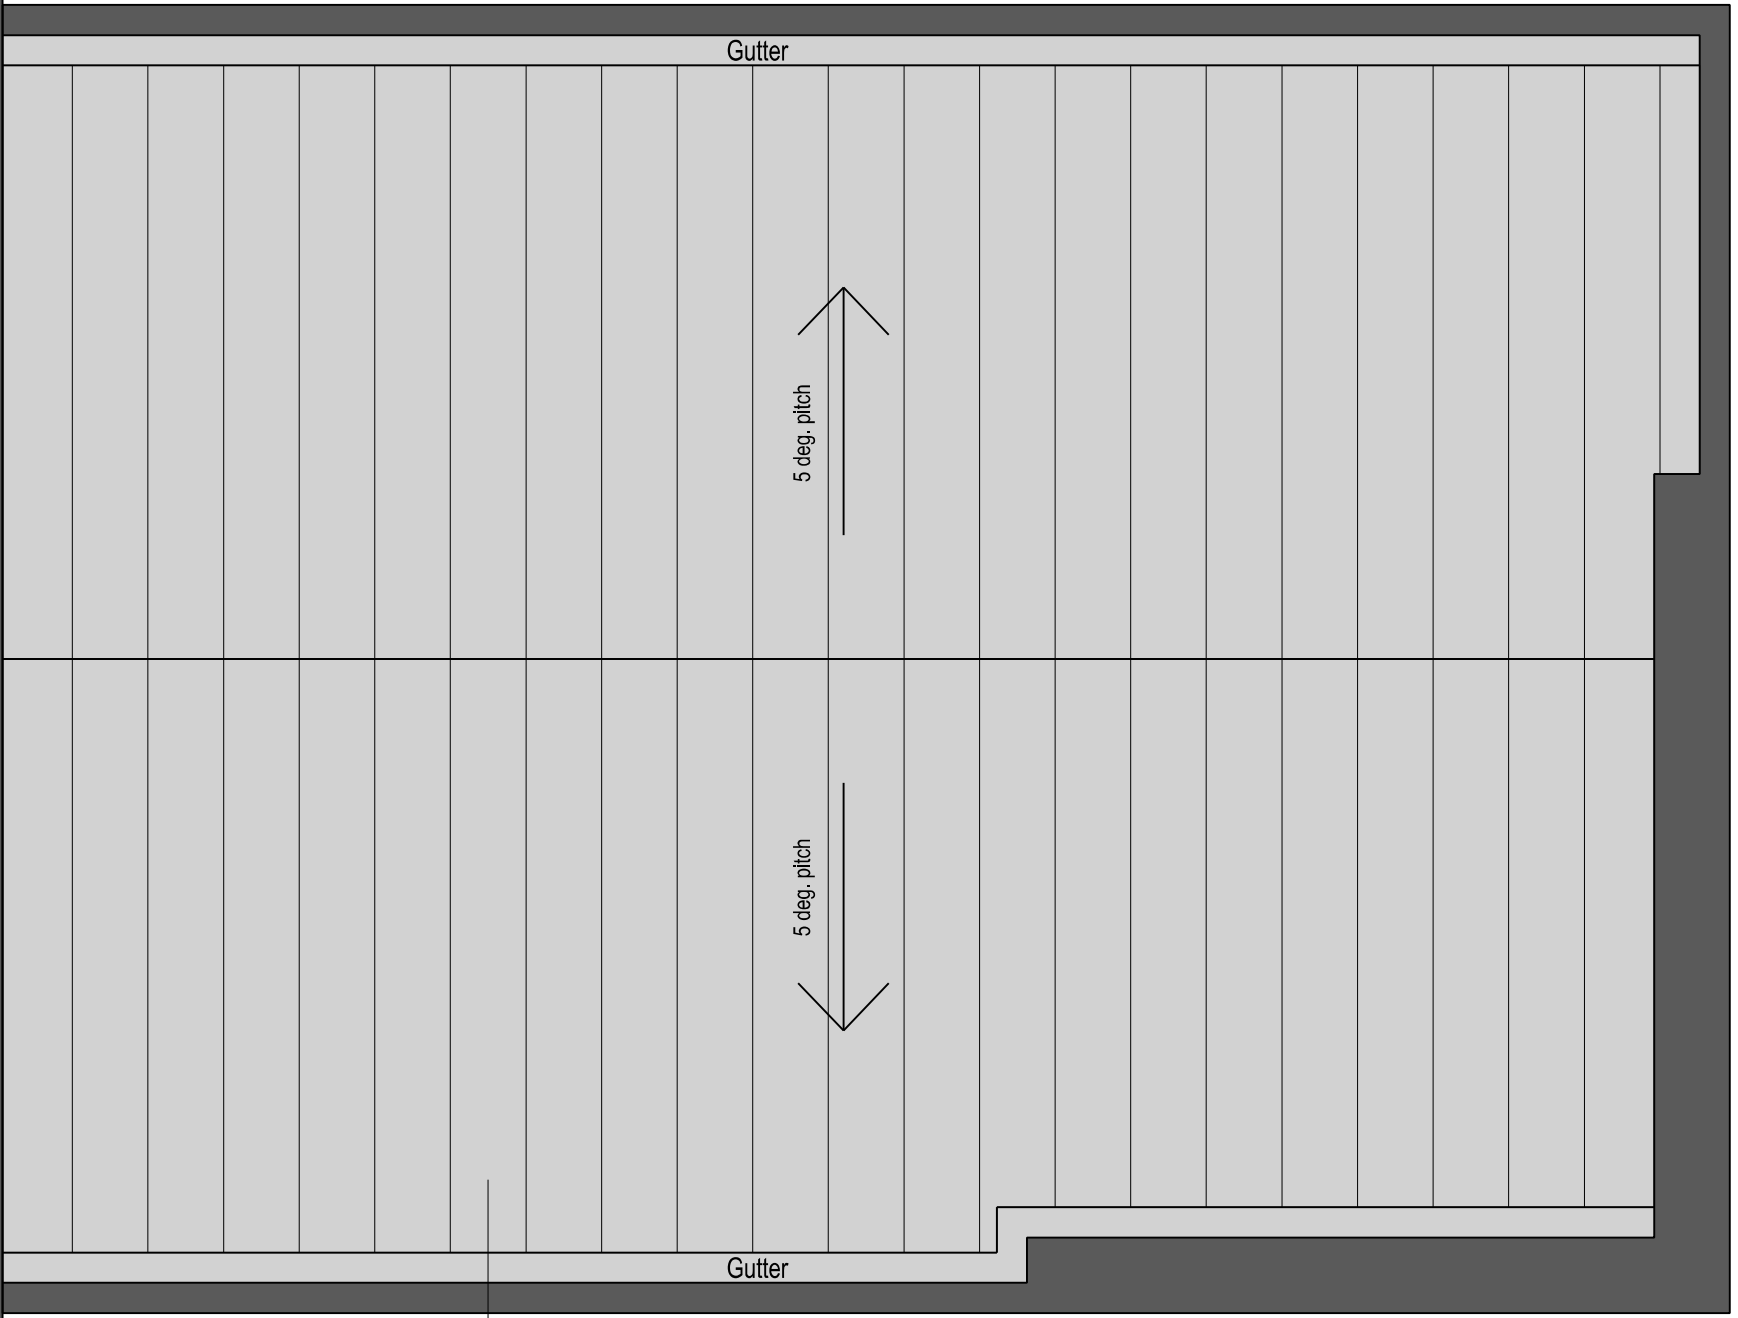

1:100 0m 1m 2m 3m 4m 5m 10m

P2	Do not scale reference omitted	PM	21/05/25
P1	PLANNING ISSUE 1	LOG	29/04/25
No		Prep	Date
Amendments			
All given dimensions are in millimetres Architect to be notified of discrepancies in figured dimensions Contractors must check all dimensions from site This drawing is copyright and is for use on this site only			
Project ACA New Concept Knowsley Lane Liverpool			
Title Proposed Roof Plan			
Job No. 6171	Drawing No. 205		
Amendment:	Scale @A1: 1:100		
P1	P2		
Status PLANNING			
Auth LOG Date April 2025			
TAYLORDESIGN architects			
www.taylor-design.co.uk Nardine House, Station Road, Widnes, Cheshire SK9 1BU T: 01625 528181 E: office@taylor-design.co.uk			
© Taylor Design 2025			