





Reproduced by permission of Ordnance Survey on behalf of the Controller of His Majesty's Stationery Office. All rights reserved. © Crown Copyright licence no. 100022432

SITE AREA PLAN

 

SITE PHOTOGRAPH

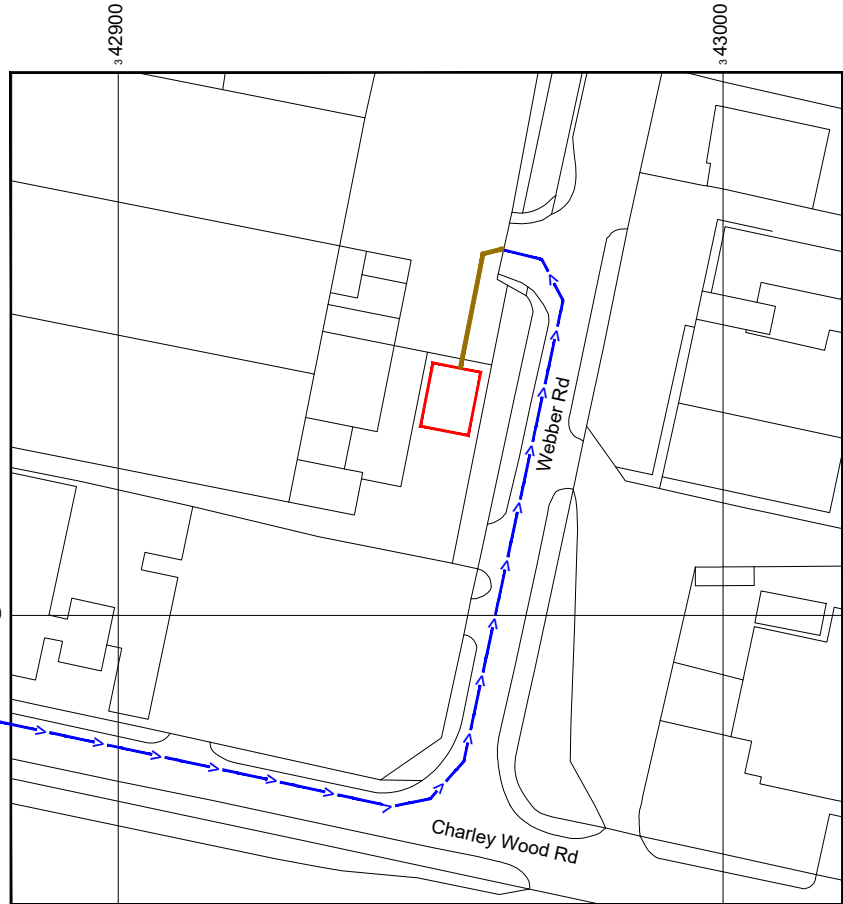


Reproduced by permission of Ordnance Survey on behalf of the Controller of His Majesty's Stationery Office. All rights reserved. © Crown Copyright licence no. 100022432

NGR E: 342954 N: 398335

W3W: shortens.coining.arch

SITE LOCATION PLAN

 

NOTES:

1. ALL DIMENSIONS IN MM UNLESS OTHERWISE NOTED.

Demise:



Access Route To Site:



Access Route:



Master: M003	Project: NTQ	Purpose of Issue: Planning	Issue: C
Date: 26.06.2026	Revision / Upgrade Description: Site relocated.		
Drawn: J.Rossi			
Checked: G.Jennings			
Approved: G.Jennings			
Master: M002	Project: NTQ	Purpose of Issue: Planning	Issue: B
Date: 19.06.2026	Revision / Upgrade Description: Drawings updated following Design Review.		
Drawn: J.Rossi			
Checked: G.Jennings			
Approved: G.Jennings			
Master: M001	Project: NTQ	Purpose of Issue: Planning	Issue: A
Date: 02.06.2026	Revision / Upgrade Description: First Issue		
Drawn: J.Rossi			
Checked: G.Jennings			
Approved: G.Jennings			



Hutchison 3G UK Limited
Green Park, 450 Longwater Avenue
Reading, RG30 3UR
Tel: 01628 765 000
Fax: 01628 765 001
H3G Base Station Information line:
0845 6043000
Available 8am-8pm Monday to Friday



Everything Everywhere
One Braham Street
London
E1 6EE
Tel: 020 7356 5000



Mobile Broadband Network Limited
Sixth Floor, Thames Tower, Station Road, Reading, RG1 1LX



Design Consultant:



WHP Telecoms
Castlevue House,
Calder Island Way, Wakefield
WF2 7AW

Tel: 01925 424 100
e-mail: info@whptelecoms.com


Site Name:	KNOWSLEY INDUSTRIAL PARK		
Site ID:	30003784		
Address:	GLADESWOOD ROAD KNOWSLEY INDUSTRIAL PARK LIVERPOOL L33 7BB		
Title:	002 SITE LOCATION PLAN		
Project:	NTQ (R)		
Purpose of Issue:	GENERAL ARRANGEMENT		
EE Cell ID:	MBNL Cell ID:	H3G Cell ID:	
10102015	KSY128	L2202	
File name:			
KSY128_10102015_L2202_MBNL_NTQ_GAD_C			

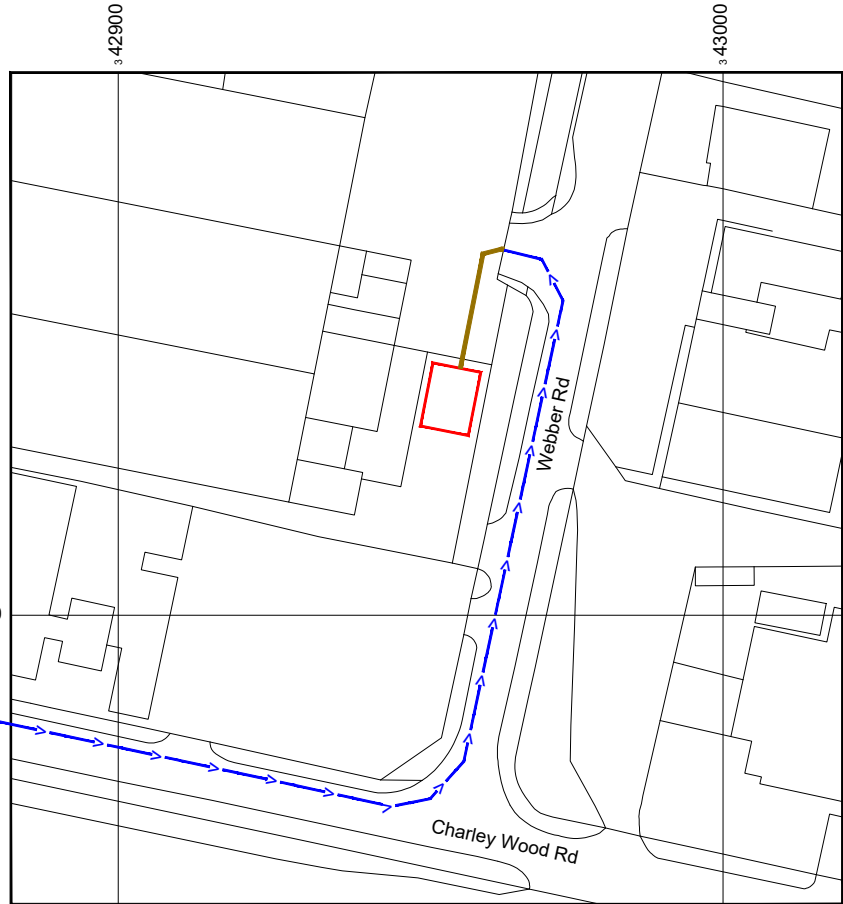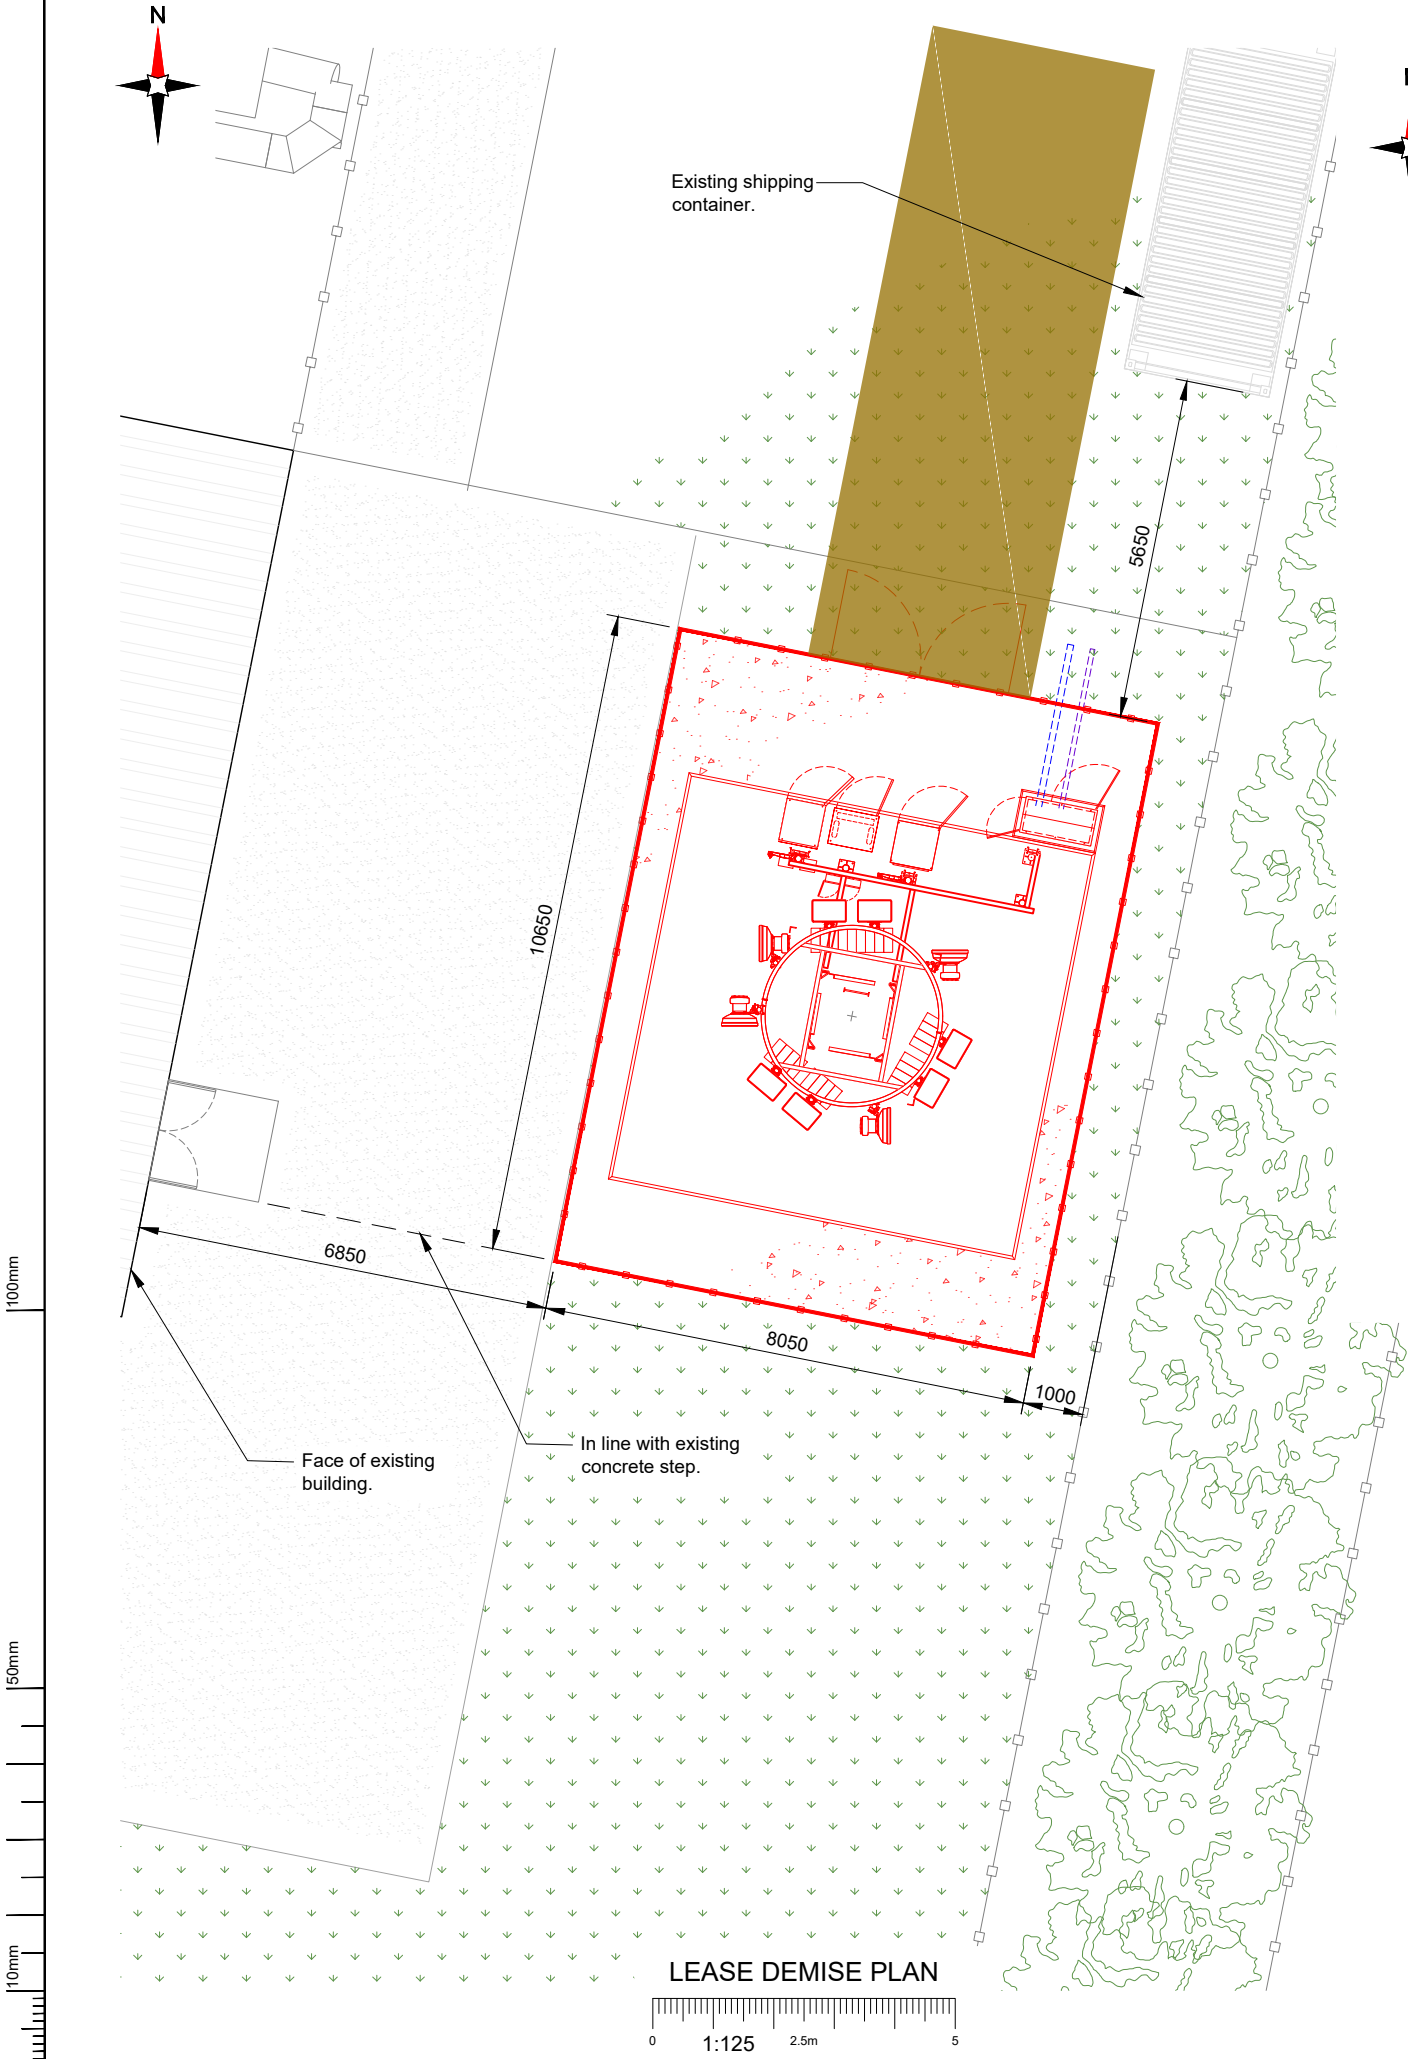


Reproduced by permission of Ordnance Survey on behalf of the Controller of His Majesty's Stationery Office. All rights reserved. © Crown Copyright licence no. 100022432

NGR E: 342954 N: 398335
W3W: shortens.coining.arch

SITE LOCATION PLAN

 

LEASE DEMISE PLAN

 

NEW CODE:
Equipment Demise: Outlined in Red
Access Route: Solid Brown

Master: M003	Project: NTQ	Purpose of Issue: Planning	Issue: C
Date: 26.06.2026	Revision / Upgrade Description: Site relocated.		
Drawn: J. Rossi			
Checked: G. Jennings			
Approved: G. Jennings			
Master: M002	Project: NTQ	Purpose of Issue: Planning	Issue: B
Date: 19.06.2026	Revision / Upgrade Description: Drawings updated following Design Review.		
Drawn: J. Rossi			
Checked: G. Jennings			
Approved: G. Jennings			
Master: M001	Project: NTQ	Purpose of Issue: Planning	Issue: A
Date: 02.06.2026	Revision / Upgrade Description: First Issue		
Drawn: J. Rossi			
Checked: G. Jennings			
Approved: G. Jennings			



Hutchison 3G UK Limited
Green Park, 450 Longwater Avenue
Reading, RG30 3UR
Tel: 01628 765 000
Fax: 01628 765 001
H3G Base Station Information line:
0845 6043000
Available 8am-8pm Monday to Friday



Everything Everywhere
One Braham Street
London
E1 8EE
Tel: 020 7358 5000



Mobile Broadband Network Limited
Sixth Floor, Thames Tower, Station Road, Reading, RG1 1LX

Design Consultant:



WHP Telecoms
Castlevue House,
Calder Island Way, Wakefield
WF2 7AW
Tel: 01925 424 100
e-mail: info@whptelecoms.com

Site Name:	KNOWSLEY INDUSTRIAL PARK		
Site ID:	30003784		
Address:	GLADESWOOD ROAD KNOWSLEY INDUSTRIAL PARK LIVERPOOL L33 7BB		
Title:	004 LEASE DEMISE		
Project:	NTQ (R)		
Purpose of Issue:	GENERAL ARRANGEMENT		
EE Cell ID:	10102015	MBNL Cell ID:	KSY128
		H3G Cell ID:	L2202
File name:	KSY128_10102015_L2202_MBNL_NTQ_GAD_C		



- NOTES:
- ALL DIMENSIONS IN MM UNLESS OTHERWISE NOTED.

Master:	M003		Project:	NTQ		Purpose of Issue:	Planning		Issue:	C	
Date:	26.06.2026		Revision / Upgrade Description: Site relocated.								
Drawn:	J.Rossi										
Checked:	G.Jennings										
Approved:	G.Jennings										
Master:	M002		Project:	NTQ		Purpose of Issue:	Planning		Issue:	B	
Date:	19.06.2026		Revision / Upgrade Description: Drawings updated following Design Review.								
Drawn:	J.Rossi										
Checked:	G.Jennings										
Approved:	G.Jennings										
Master:	M001		Project:	NTQ		Purpose of Issue:	Planning		Issue:	A	
Date:	02.06.2026		Revision / Upgrade Description: First Issue								
Drawn:	J.Rossi										
Checked:	G.Jennings										
Approved:	G.Jennings										



Hutchison 3G UK Limited
Green Park, 450 Longwater Avenue
Reading, RG30 3UR
Tel: 01628 765 000
Fax: 01628 765 001

H3G Base Station Information line:
0845 6043000
Available 8am-8pm Monday to Friday



Everything Everywhere
One Braham Street
London
E1 6EE
Tel: 020 7356 5000

MBNL Mobile Broadband Network Limited
Sixth Floor, Thames Tower, Station Road, Reading, RG1 1LX

Design Consultant:



WHP Telecoms
Castleview House,
Calder Island Way, Wakefield
WF2 7AW
Tel: 01925 424 100
e-mail: info@whptelecoms.com

Site Name: **KNOWSLEY INDUSTRIAL PARK**

Site ID: **30003784**

Address: **GLADESWOOD ROAD
KNOWSLEY INDUSTRIAL PARK
LIVERPOOL
L33 7BB**


Title: **100 EXISTING SITE PLAN**

Project: **NTQ (R)**

Purpose of Issue: **GENERAL ARRANGEMENT**

EE Cell ID:	MBNL Cell ID:	H3G Cell ID:
10102015	KSY128	L2202

File name: **KSY128_10102015_L2202_MBNL_NTQ_GAD_C**

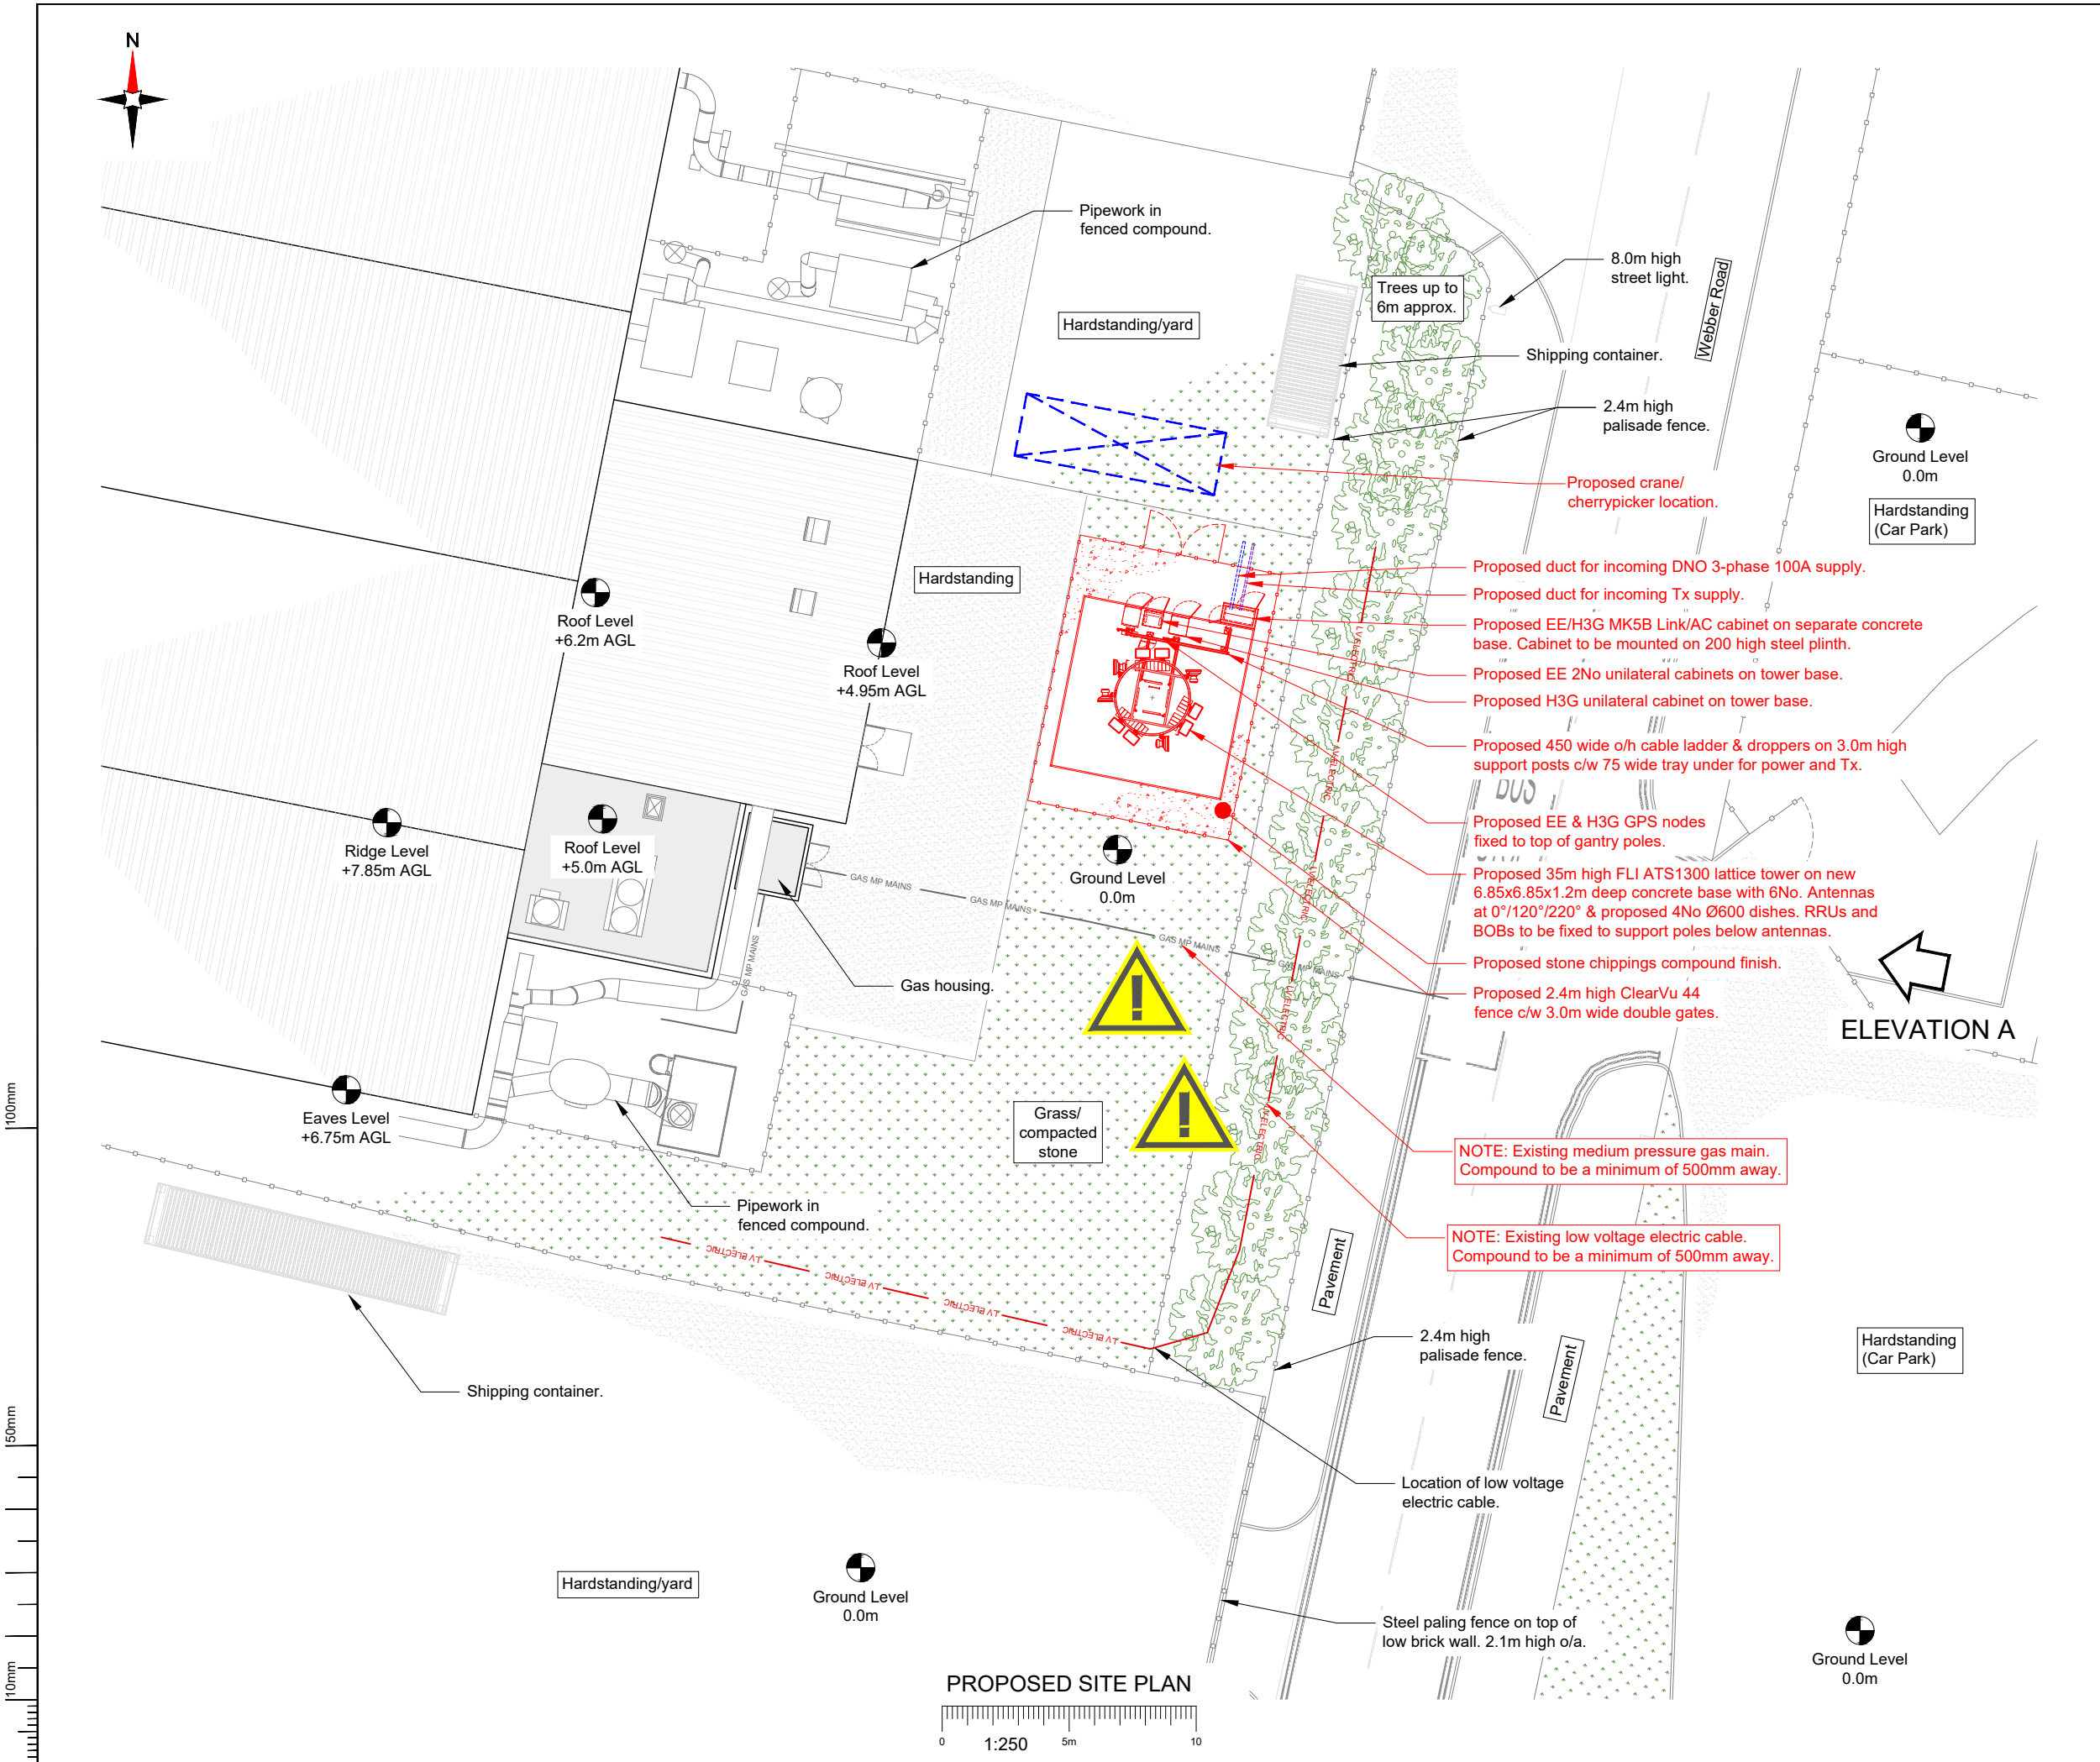

NOTES:

1. ALL DIMENSIONS IN MM UNLESS OTHERWISE NOTED.

Master: M003	Project: NTQ	Purpose of Issue: Planning	Issue: C
Date: 26.06.2026	Revision / Upgrade Description: Site relocated.		
Drawn: J.Rossi	Checked: G.Jennings		
Approved: G.Jennings			

Master: M002	Project: NTQ	Purpose of Issue: Planning	Issue: B
Date: 19.06.2026	Revision / Upgrade Description: Drawings updated following Design Review.		
Drawn: J.Rossi	Checked: G.Jennings		
Approved: G.Jennings			

Master: M001	Project: NTQ	Purpose of Issue: Planning	Issue: A
Date: 02.06.2026	Revision / Upgrade Description: First Issue		
Drawn: J.Rossi	Checked: G.Jennings		
Approved: G.Jennings			

Hutchison 3G UK Limited
Green Park, 450 Longwater Avenue
Reading, RG30 3UR
Tel: 01628 765 000
Fax: 01628 765 001

H3G Base Station Information line:
0845 6043000
Available 8am-8pm Monday to Friday

Everything Everywhere
One Braham Street
London
E1 6EE
Tel: 020 7358 5000

Mobile Broadband Network Limited
Sixth Floor, Thames Tower, Station Road, Reading, RG1 1LX

Design Consultant:

WHP Telecoms
Castlevue House,
Calder Island Way, Wakefield
WF2 7AW
Tel: 01925 424 100
e-mail: info@whptelecoms.com

Site Name:

KNOWSLEY INDUSTRIAL PARK

Site ID:

30003784

Address:

**GLADESWOOD ROAD
KNOWSLEY INDUSTRIAL PARK
LIVERPOOL
L33 7BB**

Title:

150 PROPOSED SITE PLAN

Project:

NTQ (R)


Purpose of Issue:

GENERAL ARRANGEMENT

EE Cell ID: 10102015	MBNL Cell ID: KSY128	H3G Cell ID: L2202
--------------------------------	--------------------------------	------------------------------

File name:

KSY128_10102015_L2202_MBNL_NTQ_GAD_C

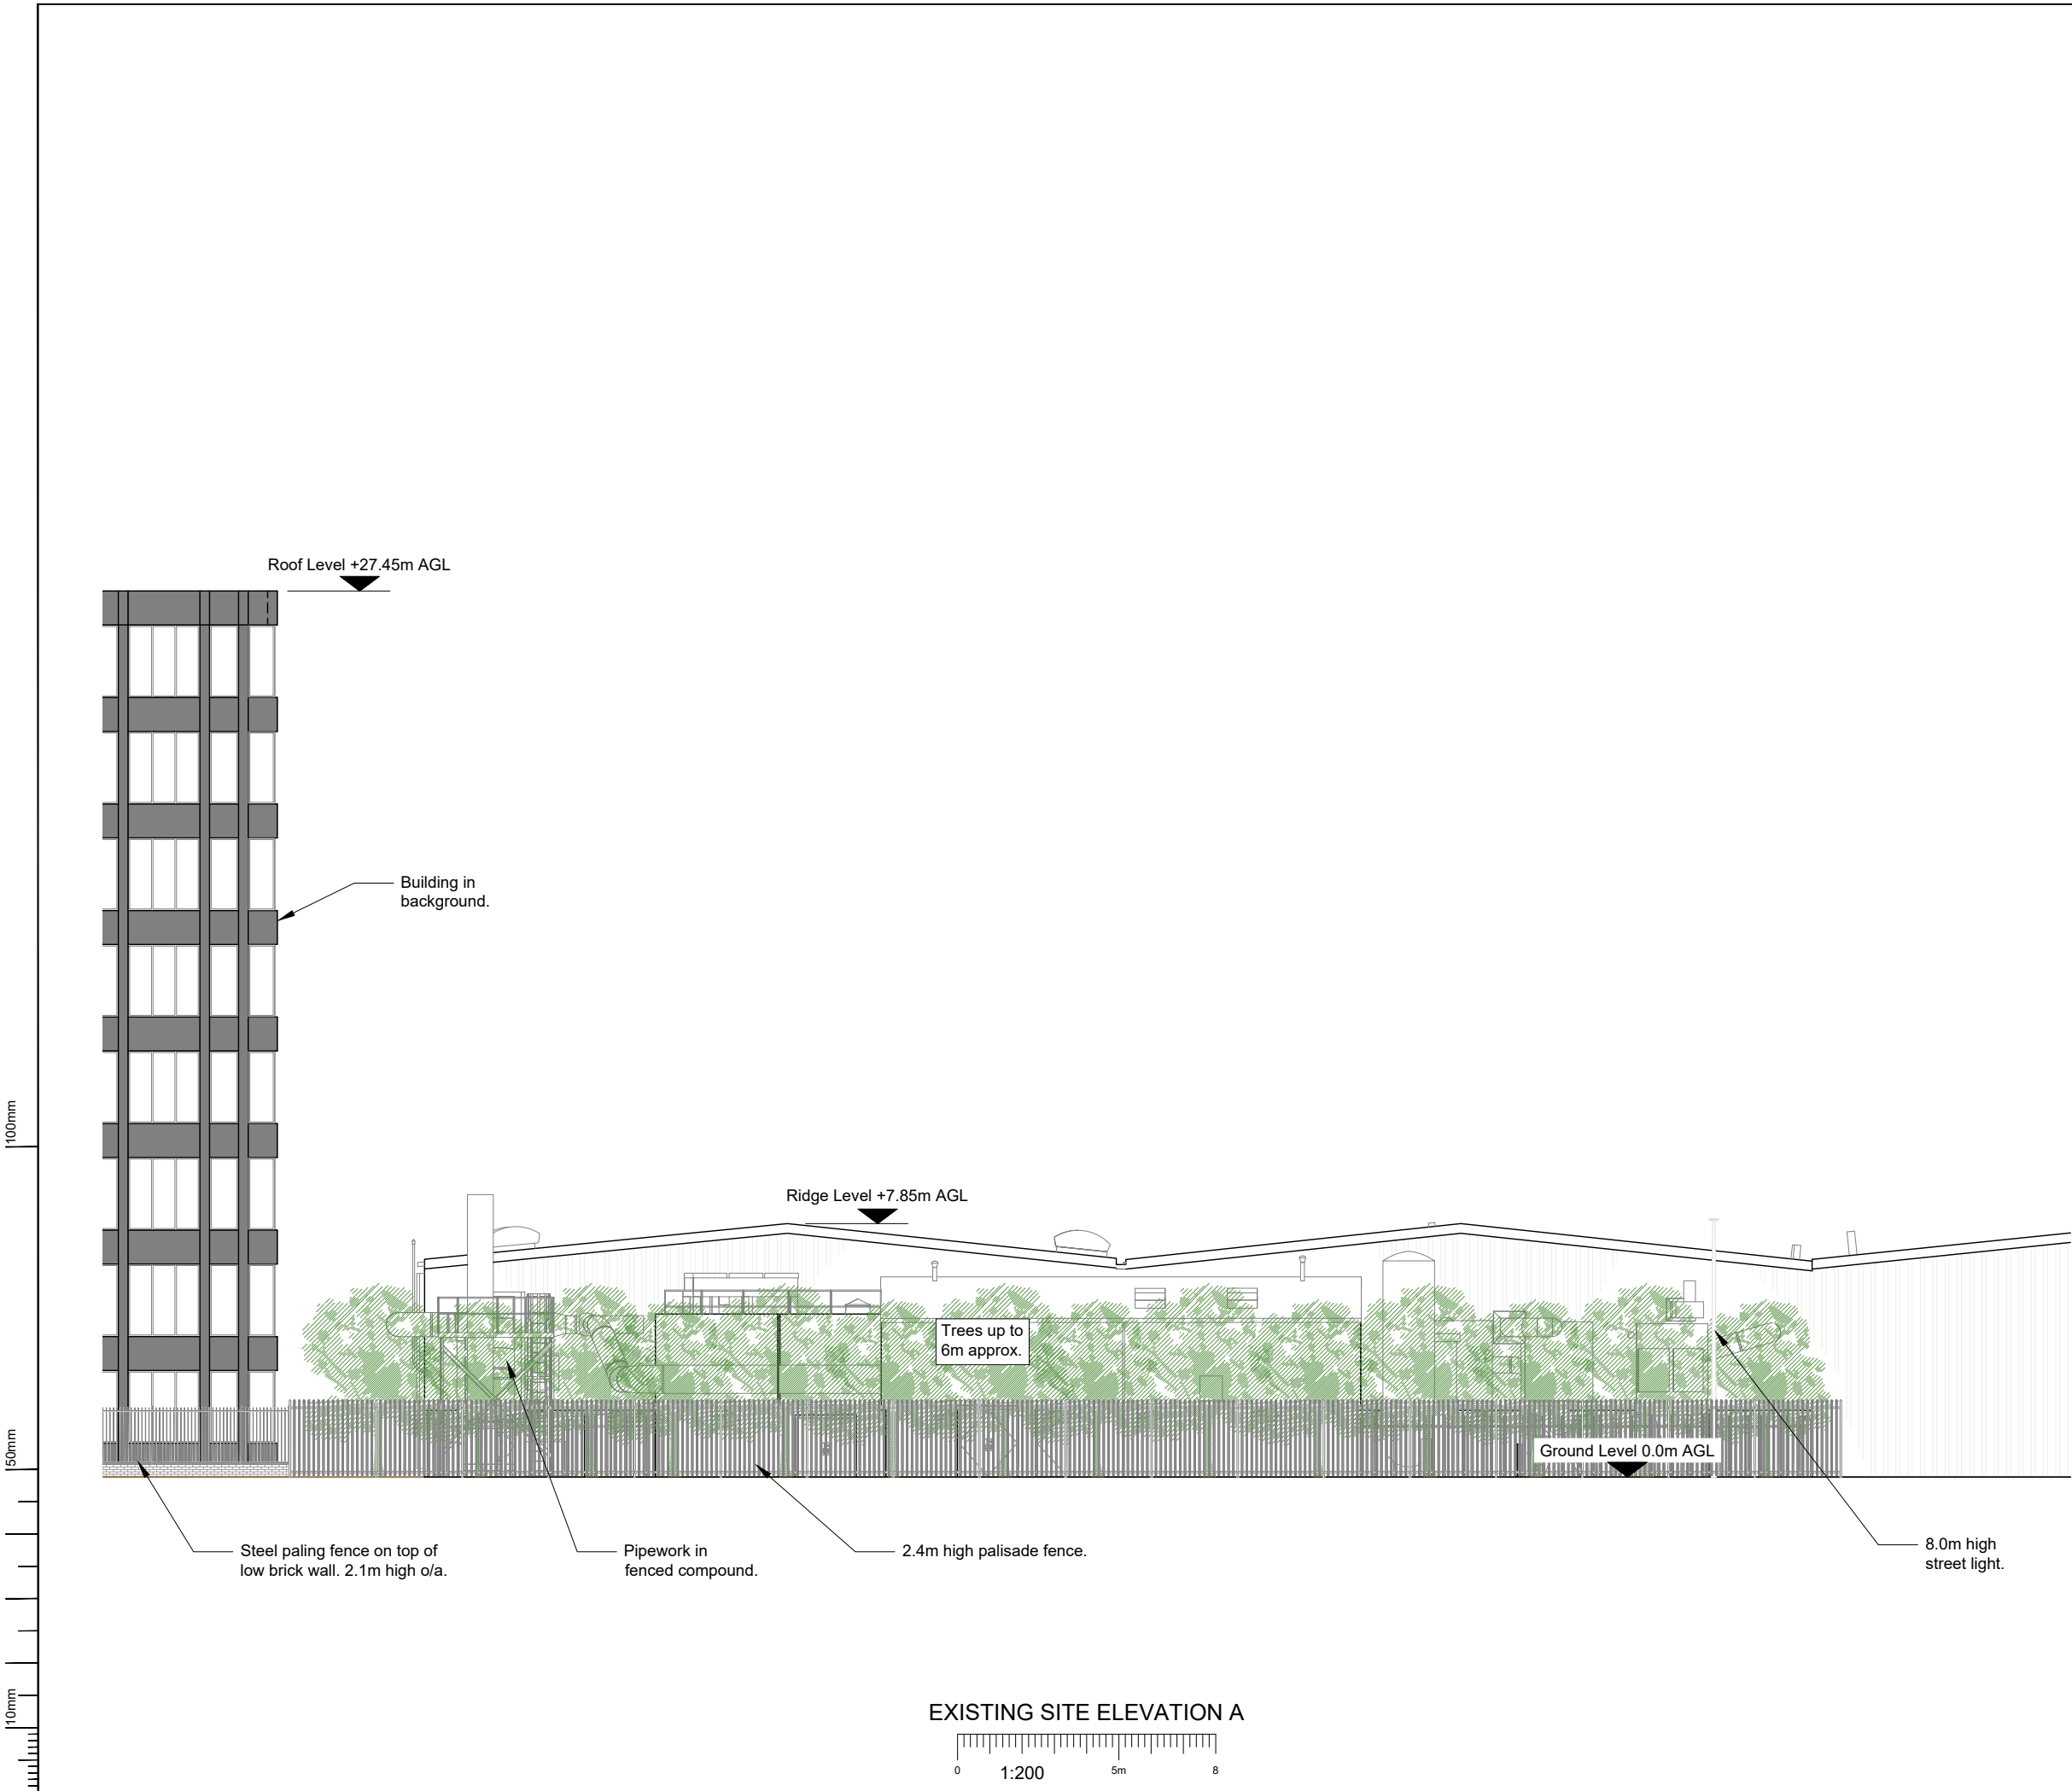

- NOTES:
- ALL DIMENSIONS IN MM UNLESS OTHERWISE NOTED.

Master:	M003	Project:	NTQ	Purpose of Issue:	Planning	Issue:	C
Date:	26.06.2026	Revision / Upgrade Description:					
Drawn:	J.Rossi	Site relocated.					
Checked:	G.Jennings						
Approved:	G.Jennings						
Master:	M002	Project:	NTQ	Purpose of Issue:	Planning	Issue:	B
Date:	19.06.2026	Revision / Upgrade Description:					
Drawn:	J.Rossi	Drawings updated following Design Review.					
Checked:	G.Jennings						
Approved:	G.Jennings						
Master:	M001	Project:	NTQ	Purpose of Issue:	Planning	Issue:	A
Date:	02.06.2026	Revision / Upgrade Description:					
Drawn:	J.Rossi	First Issue					
Checked:	G.Jennings						
Approved:	G.Jennings						



Hutchison 3G UK Limited
Green Park, 450 Longwater Avenue
Reading, RG30 3UR
Tel: 01628 765 000
Fax: 01628 765 001

H3G Base Station Information line:
0845 6043000
Available 8am-8pm Monday to Friday



Everything Everywhere
One Braham Street
London
E1 8EE

Tel: 020 7358 5000



Mobile Broadband Network Limited
Sixth Floor, Thames Tower, Station Road, Reading, RG1 1LX

Design Consultant:




WHP Telecoms
Castleview House,
Calder Island Way, Wakefield
WF2 7AW

Tel: 01925 424 100
e-mail: info@whptelecoms.com

Site Name:			KNOWSLEY INDUSTRIAL PARK		
Site ID:			30003784		
Address:			GLADESWOOD ROAD KNOWSLEY INDUSTRIAL PARK LIVERPOOL L33 7BB		
Title:			200 EXISTING SITE ELEVATION		
Project:			NTQ (R)		
Purpose of Issue:			GENERAL ARRANGEMENT		
EE Cell ID:	MBNL Cell ID:	H3G Cell ID:	10102015	KSY128	L2202
File name:					
KSY128_10102015_L2202_MBNL_NTQ_GAD_C					

100mm
50mm
10mm

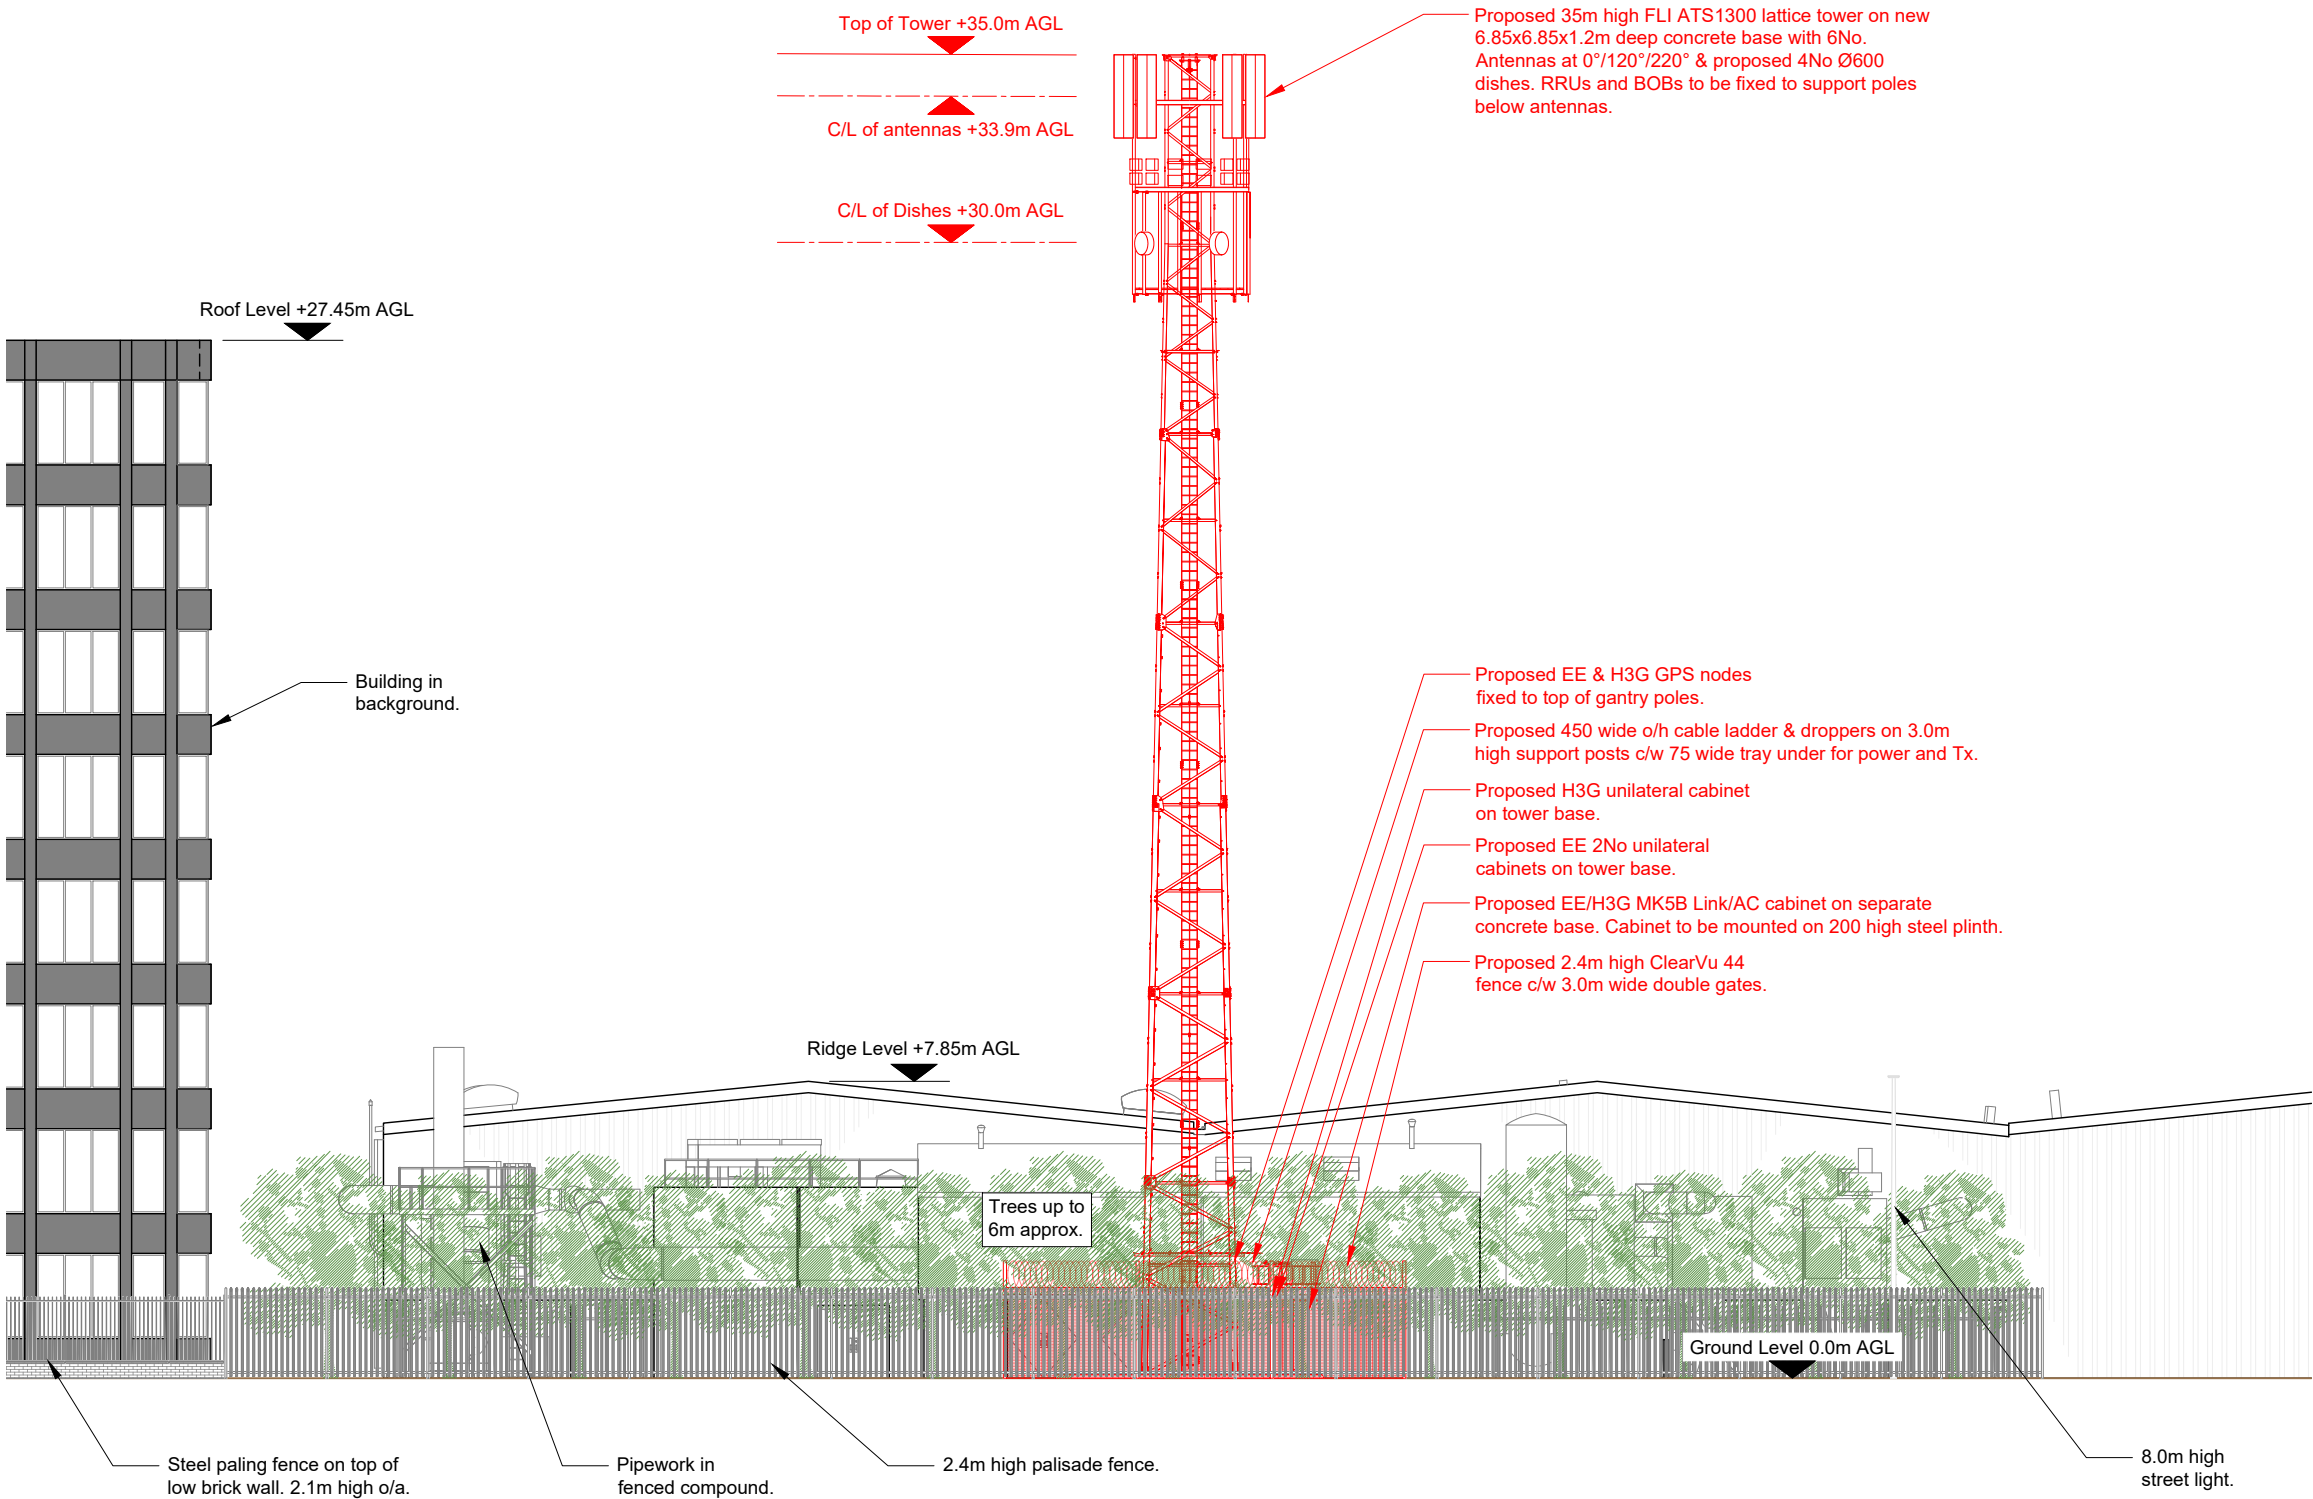

PROPOSED SITE ELEVATION A



- NOTES:
- ALL DIMENSIONS IN MM UNLESS OTHERWISE NOTED.

Master:	M003	Project:	NTQ	Purpose of Issue:	Planning	Issue:	C
Date:	26.06.2026	Revision / Upgrade Description:					
Drawn:	J.Rossi	Site relocated.					
Checked:	G.Jennings						
Approved:	G.Jennings						
Master:	M002	Project:	NTQ	Purpose of Issue:	Planning	Issue:	B
Date:	19.06.2026	Revision / Upgrade Description:					
Drawn:	J.Rossi	Drawings updated following Design Review.					
Checked:	G.Jennings						
Approved:	G.Jennings						
Master:	M001	Project:	NTQ	Purpose of Issue:	Planning	Issue:	A
Date:	02.06.2026	Revision / Upgrade Description:					
Drawn:	J.Rossi	First Issue					
Checked:	G.Jennings						
Approved:	G.Jennings						



Hutchison 3G UK Limited
Green Park, 450 Longwater Avenue
Reading, RG30 3UR
Tel: 01628 765 000
Fax: 01628 765 001

H3G Base Station Information line:
0845 6043000
Available 8am-8pm Monday to Friday



Everything Everywhere
One Braham Street
London
E1 8EE

Tel: 020 7358 5000



Mobile Broadband Network Limited
Sixth Floor, Thames Tower, Station Road, Reading, RG1 1LX

Design Consultant:



WHP Telecoms
Castleview House,
Calder Island Way, Wakefield
WF2 7AW

Tel: 01925 424 100
e-mail: info@whptelecoms.com

Site Name:	KNOWSLEY INDUSTRIAL PARK		
Site ID:	30003784		
Address:	GLADESWOOD ROAD KNOWSLEY INDUSTRIAL PARK LIVERPOOL L33 7BB		
Title:	250 PROPOSED SITE ELEVATION		
Project:	NTQ (R)		
Purpose of Issue:	GENERAL ARRANGEMENT		
EE Cell ID:	10102015	MBNL Cell ID:	KSY128
H3G Cell ID:	L2202		
File name:	KSY128_10102015_L2202_MBNL_NTQ_GAD_C		