


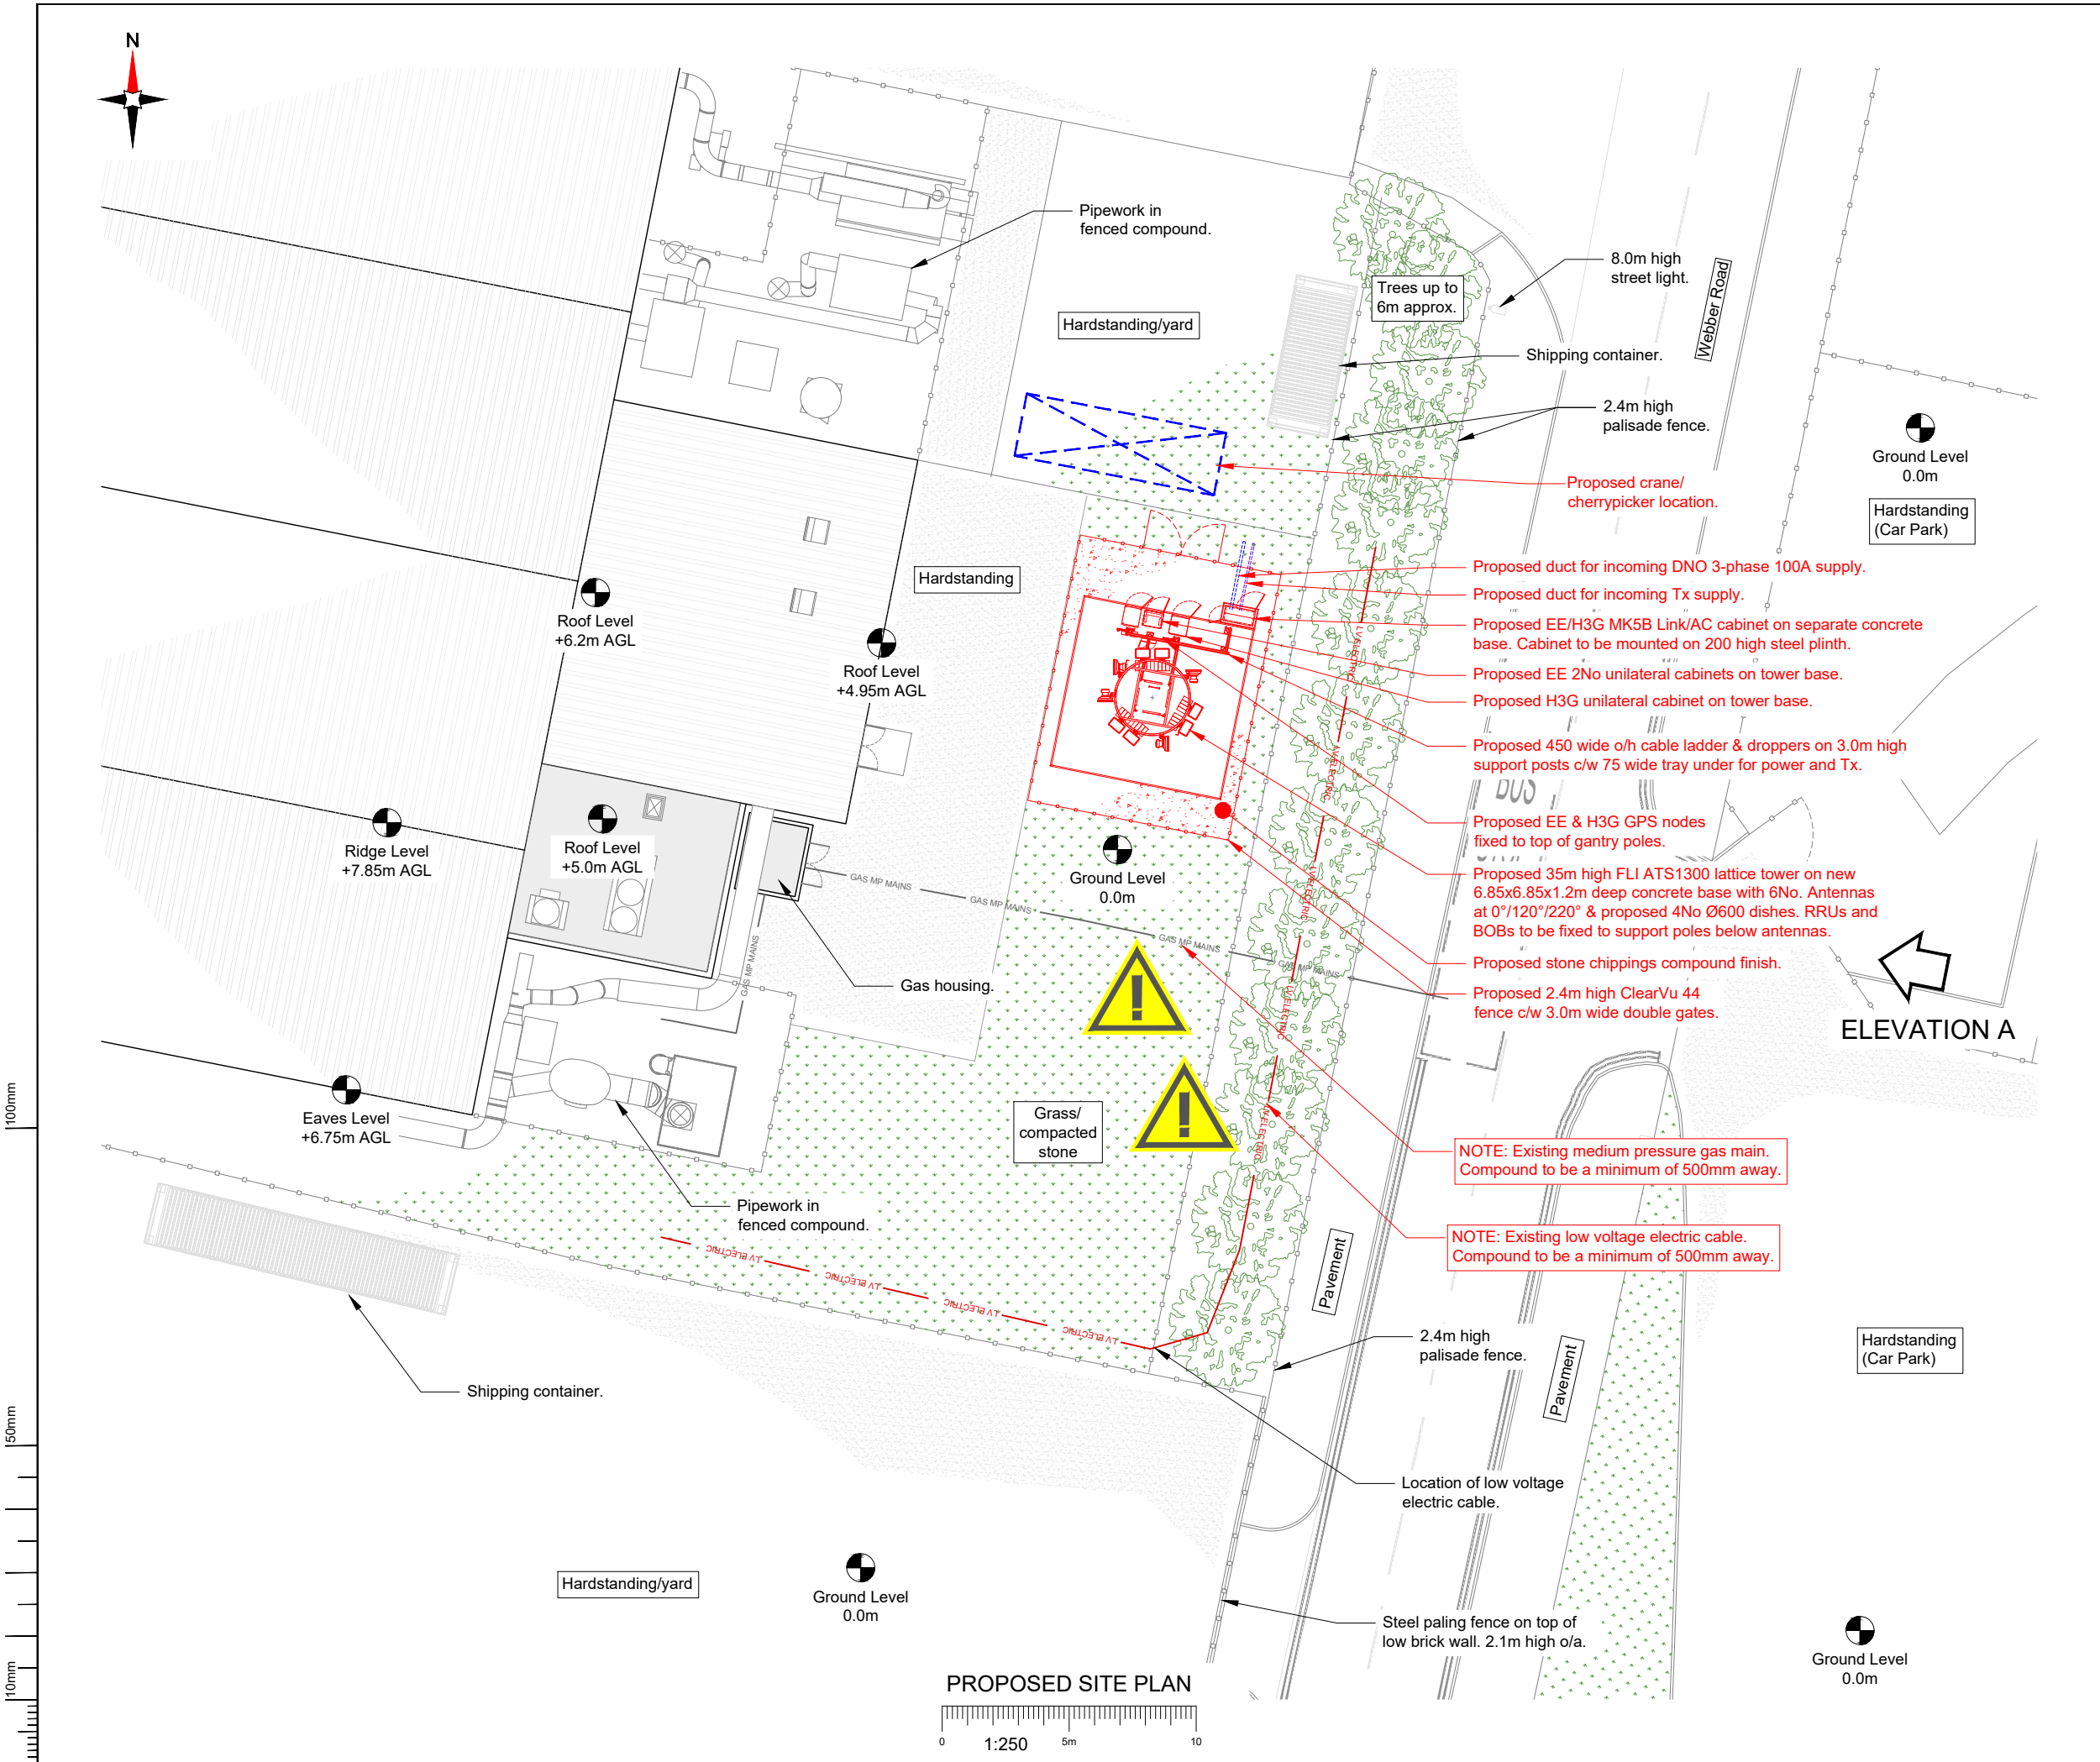

- NOTES:
- ALL DIMENSIONS IN MM UNLESS OTHERWISE NOTED.

Master:	M003	Project:	NTQ	Purpose of Issue:	Planning	Issue:	C
Date:	26.06.2026	Revision / Upgrade Description:	Site relocated.				
Drawn:	J. Rossi	Checked:	G. Jennings	Approved:	G. Jennings		
Master:	M002	Project:	NTQ	Purpose of Issue:	Planning	Issue:	B
Date:	19.06.2026	Revision / Upgrade Description:	Drawings updated following Design Review.				
Drawn:	J. Rossi	Checked:	G. Jennings	Approved:	G. Jennings		
Master:	M001	Project:	NTQ	Purpose of Issue:	Planning	Issue:	A
Date:	02.06.2026	Revision / Upgrade Description:	First Issue				
Drawn:	J. Rossi	Checked:	G. Jennings	Approved:	G. Jennings		



Hutchison 3G UK Limited
Green Park, 450 Longwater Avenue
Reading, RG30 3UR
Tel: 01628 765 000
Fax: 01628 765 001



Everything Everywhere
One Braham Street
London
E1 6EE
Tel: 020 7358 5000



Mobile Broadband Network Limited
Sixth Floor, Thames Tower, Station Road, Reading, RG1 1LX

Design Consultant:



WHP Telecoms
Castleview House,
Calder Island Way, Wakefield
WF2 7AW

Tel: 01925 424 100
e-mail: info@whptelecoms.com

Site Name:	KNOWSLEY INDUSTRIAL PARK		
Site ID:	30003784		
Address:	GLADESWOOD ROAD KNOWSLEY INDUSTRIAL PARK LIVERPOOL L33 7BB		
Title:	150 PROPOSED SITE PLAN		
Project:	NTQ (R)		
Purpose of Issue:	GENERAL ARRANGEMENT		
EE Cell ID:	MBNL Cell ID:	H3G Cell ID:	
10102015	KSY128	L2202	
File name:			
KSY128_10102015_L2202_MBNL_NTQ_GAD_C			