


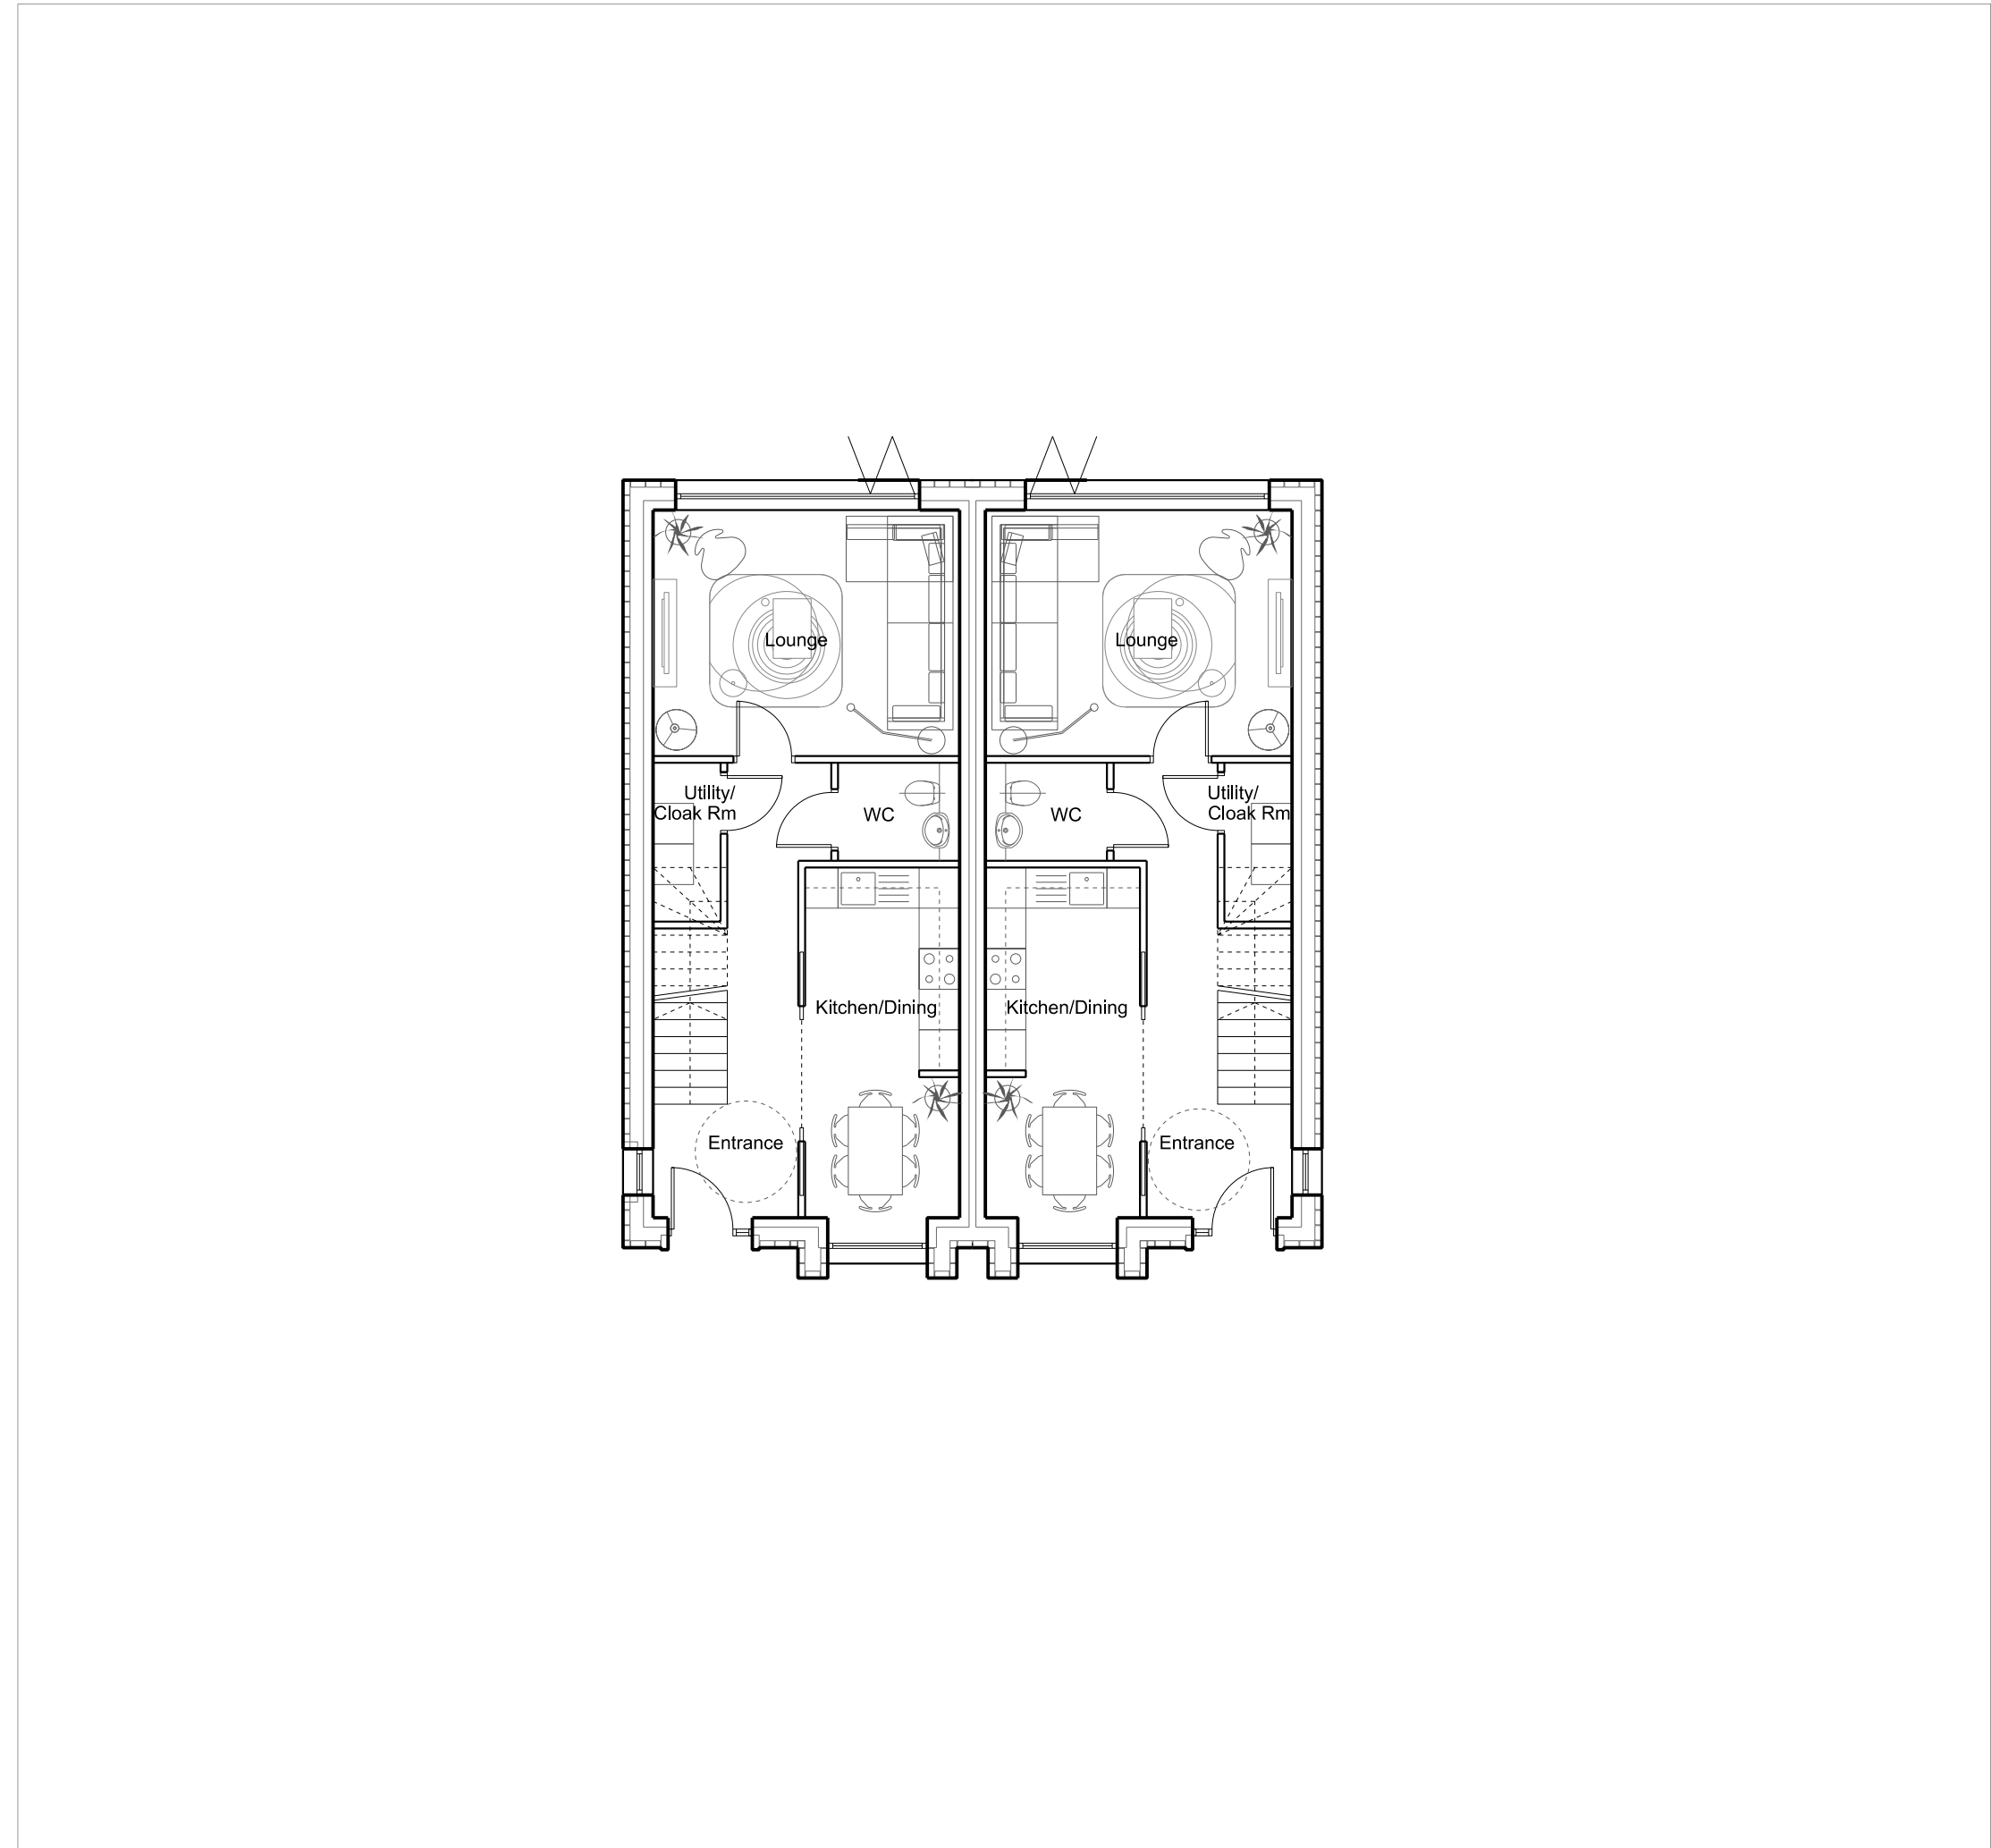

Notes

This document is © Falconer Chester Hall Limited.
All drawing measurements shall not be obtained by scaling. Any discrepancies on this document to be immediately reported to the Architect. Verify all dimensions and levels prior to construction. This Document shall be read in conjunction with related documents, specifications and associated models.



KEY PLAN



P02	05.12.23	RB	RB	Client details amended
P01	17.08.23	RB	RB	First Issue
Rev:	Date:	By:	Chk By:	Rev Note:

FALCONER
CHESTER
HALL

FCH

London | Liverpool | Manchester | www.fcharchitects.com | +44(0)151 243 5800

Project Title				Rev
Okell Drive, Knowsley				
Client				P02
Gormac Developments Ltd				
Drawing Title				Drawn By
Proposed Ground Floor Plan- Block A				
Drawing No.				RB
P23036-FCH-BA-00-DR-A-1300				
Status	Issue suitable for:	Date	Scale	Checked By
S2	Information	09.04.23		
Job No.	Drawing Stage	Scale	1:100 @ A3	RB
P23-036	Planning			