



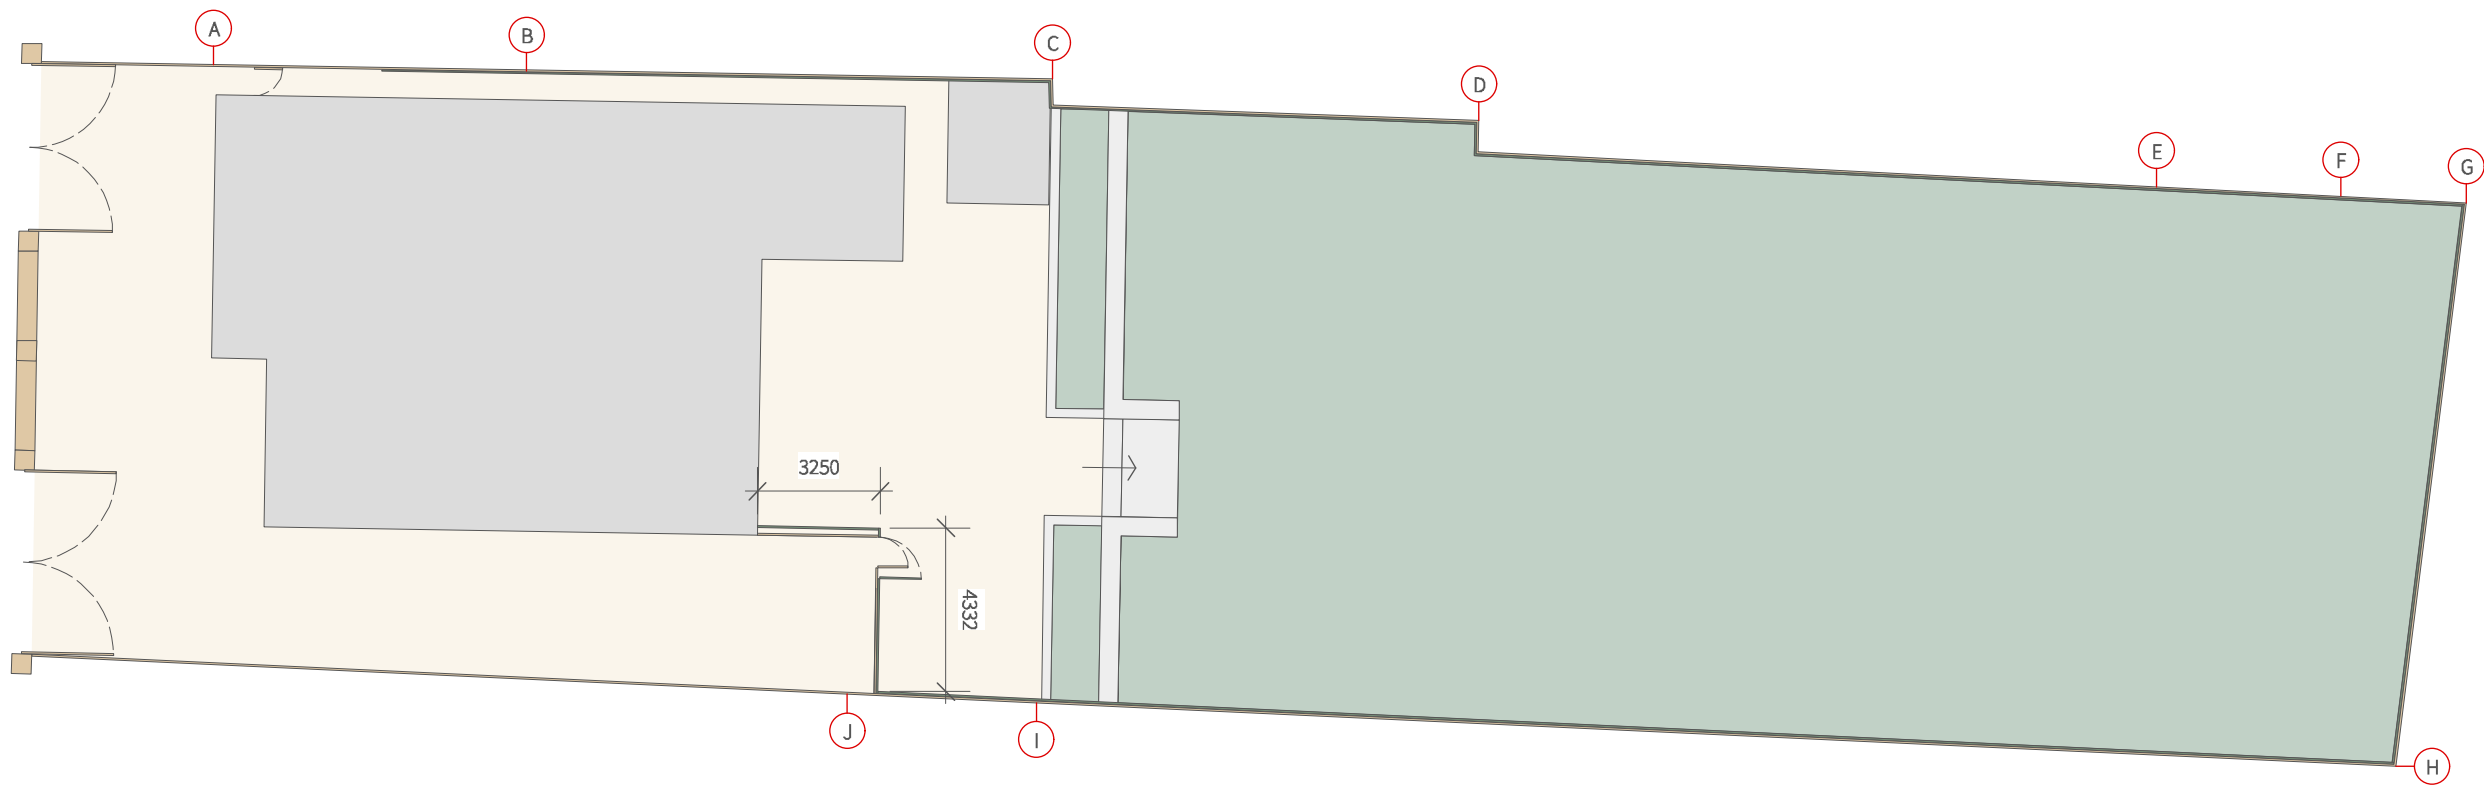

Boundary Treatment Schedule:

- A-B**
Existing timber panel and concrete post fence with upper timber trellis, backed with metal mesh fence (metal fence on owners face).
- B-C**
Existing timber panel and concrete post fence, backed with metal mesh fence (metal fence on owners face). Upper timber trellis proposed to match A-B.
- C-D**
Existing timber panel and concrete post fence, backed with metal mesh fence (metal fence on owners face). Mesh fence reduced to 2m, 400mm timber trellis added above.
- D-E**
Existing timber panel and concrete post fence, backed with metal mesh fence (metal fence on owners face). Additional screening vegetation proposed. Mesh fence reduced to 2m, 400mm timber trellis added above.
- E-F**
Existing timber panel and concrete post fence, backed with metal mesh fence (metal fence on owners face). Additional screening vegetation proposed. Mesh fence reduced to 2m, 400mm timber trellis added above.

- F-G**
Existing timber panel and concrete post fence, backed with metal mesh fence (metal fence on owners face). Upper metal mesh fence to be reduced by circa 500mm.
- G-H**
Existing metal mesh fence, heavily screened with vegetation (metal fence on owners face).
- H-I**
Existing metal mesh fence, heavily screened with vegetation (metal fence on owners face).
- I-J**
Existing timber panel and concrete post fence, backed with metal mesh fence (metal fence on owners face). Additional screening vegetation proposed.

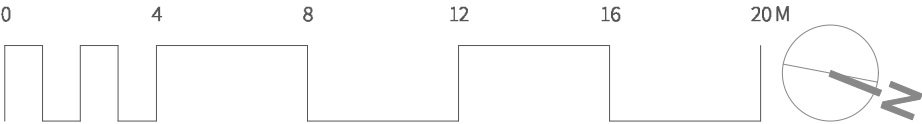

Project:	9 Higher Road
Client:	R. Chopra
Drawing Title:	Proposed Site Plan
Drawing no:	9HR-002
Status:	RIBA Stage 3 - Statutory Approval
Scale:	1:200 @ A3
Date:	13.06.2023
Issue:	Revision B
Drawn:	DK