






Proposed Front Elevation




Proposed Side Elevation

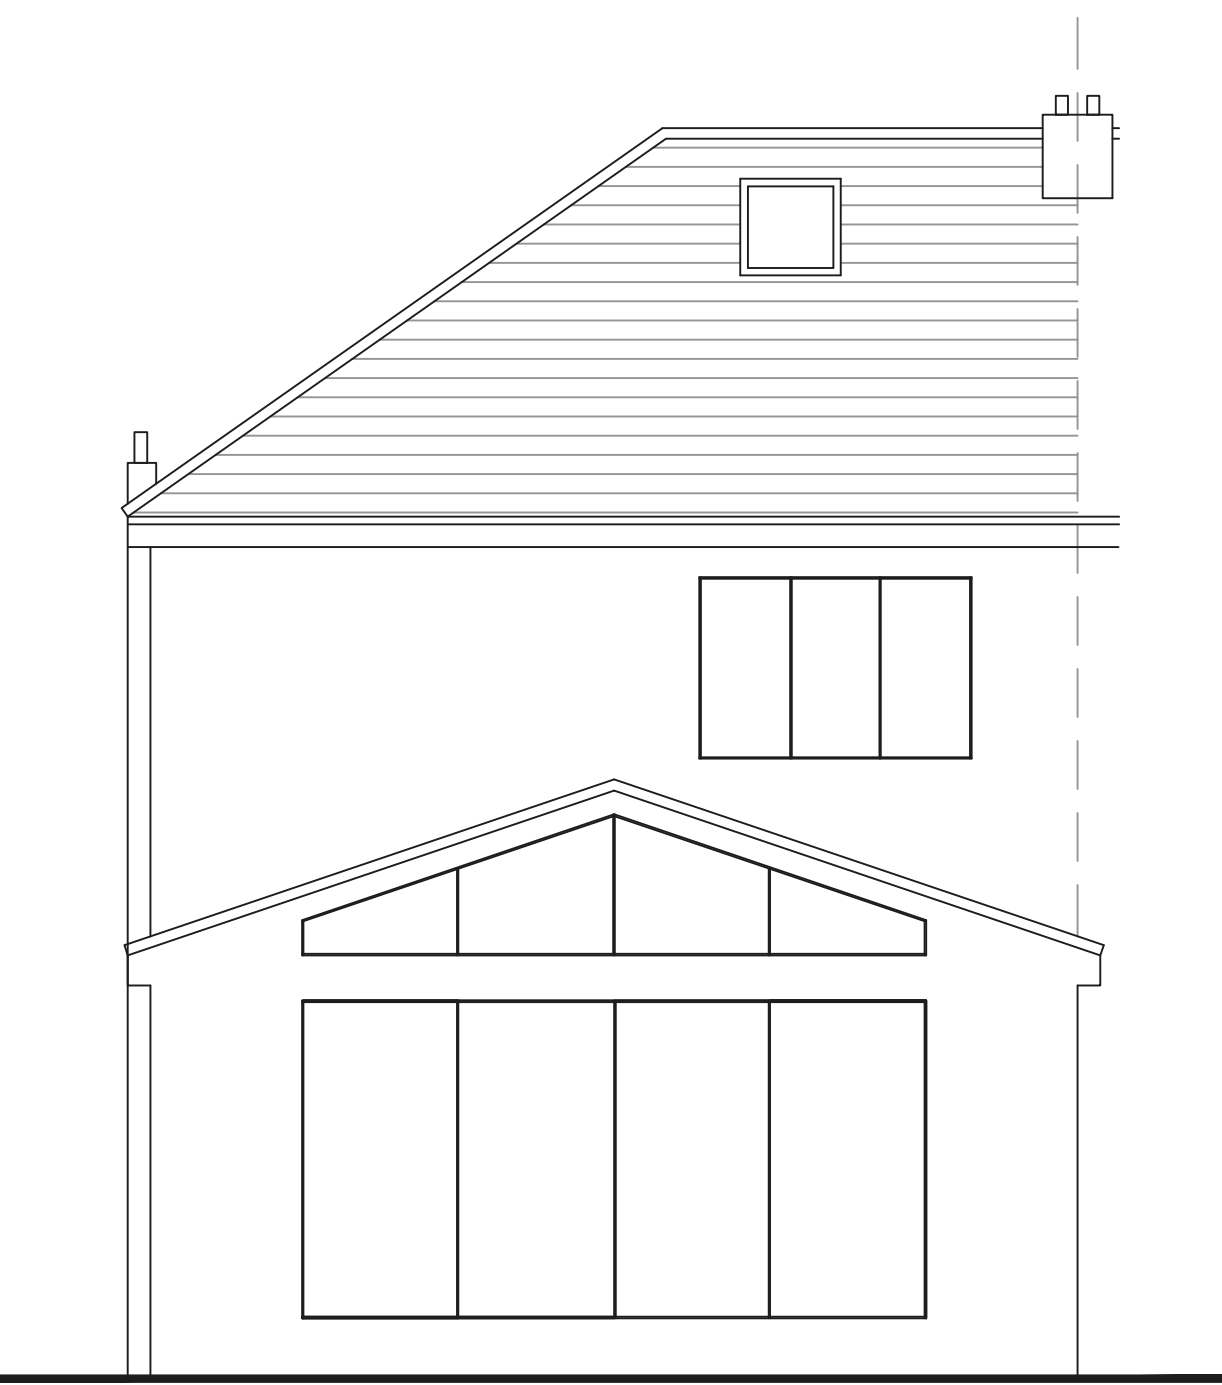

Proposed Rear Elevation

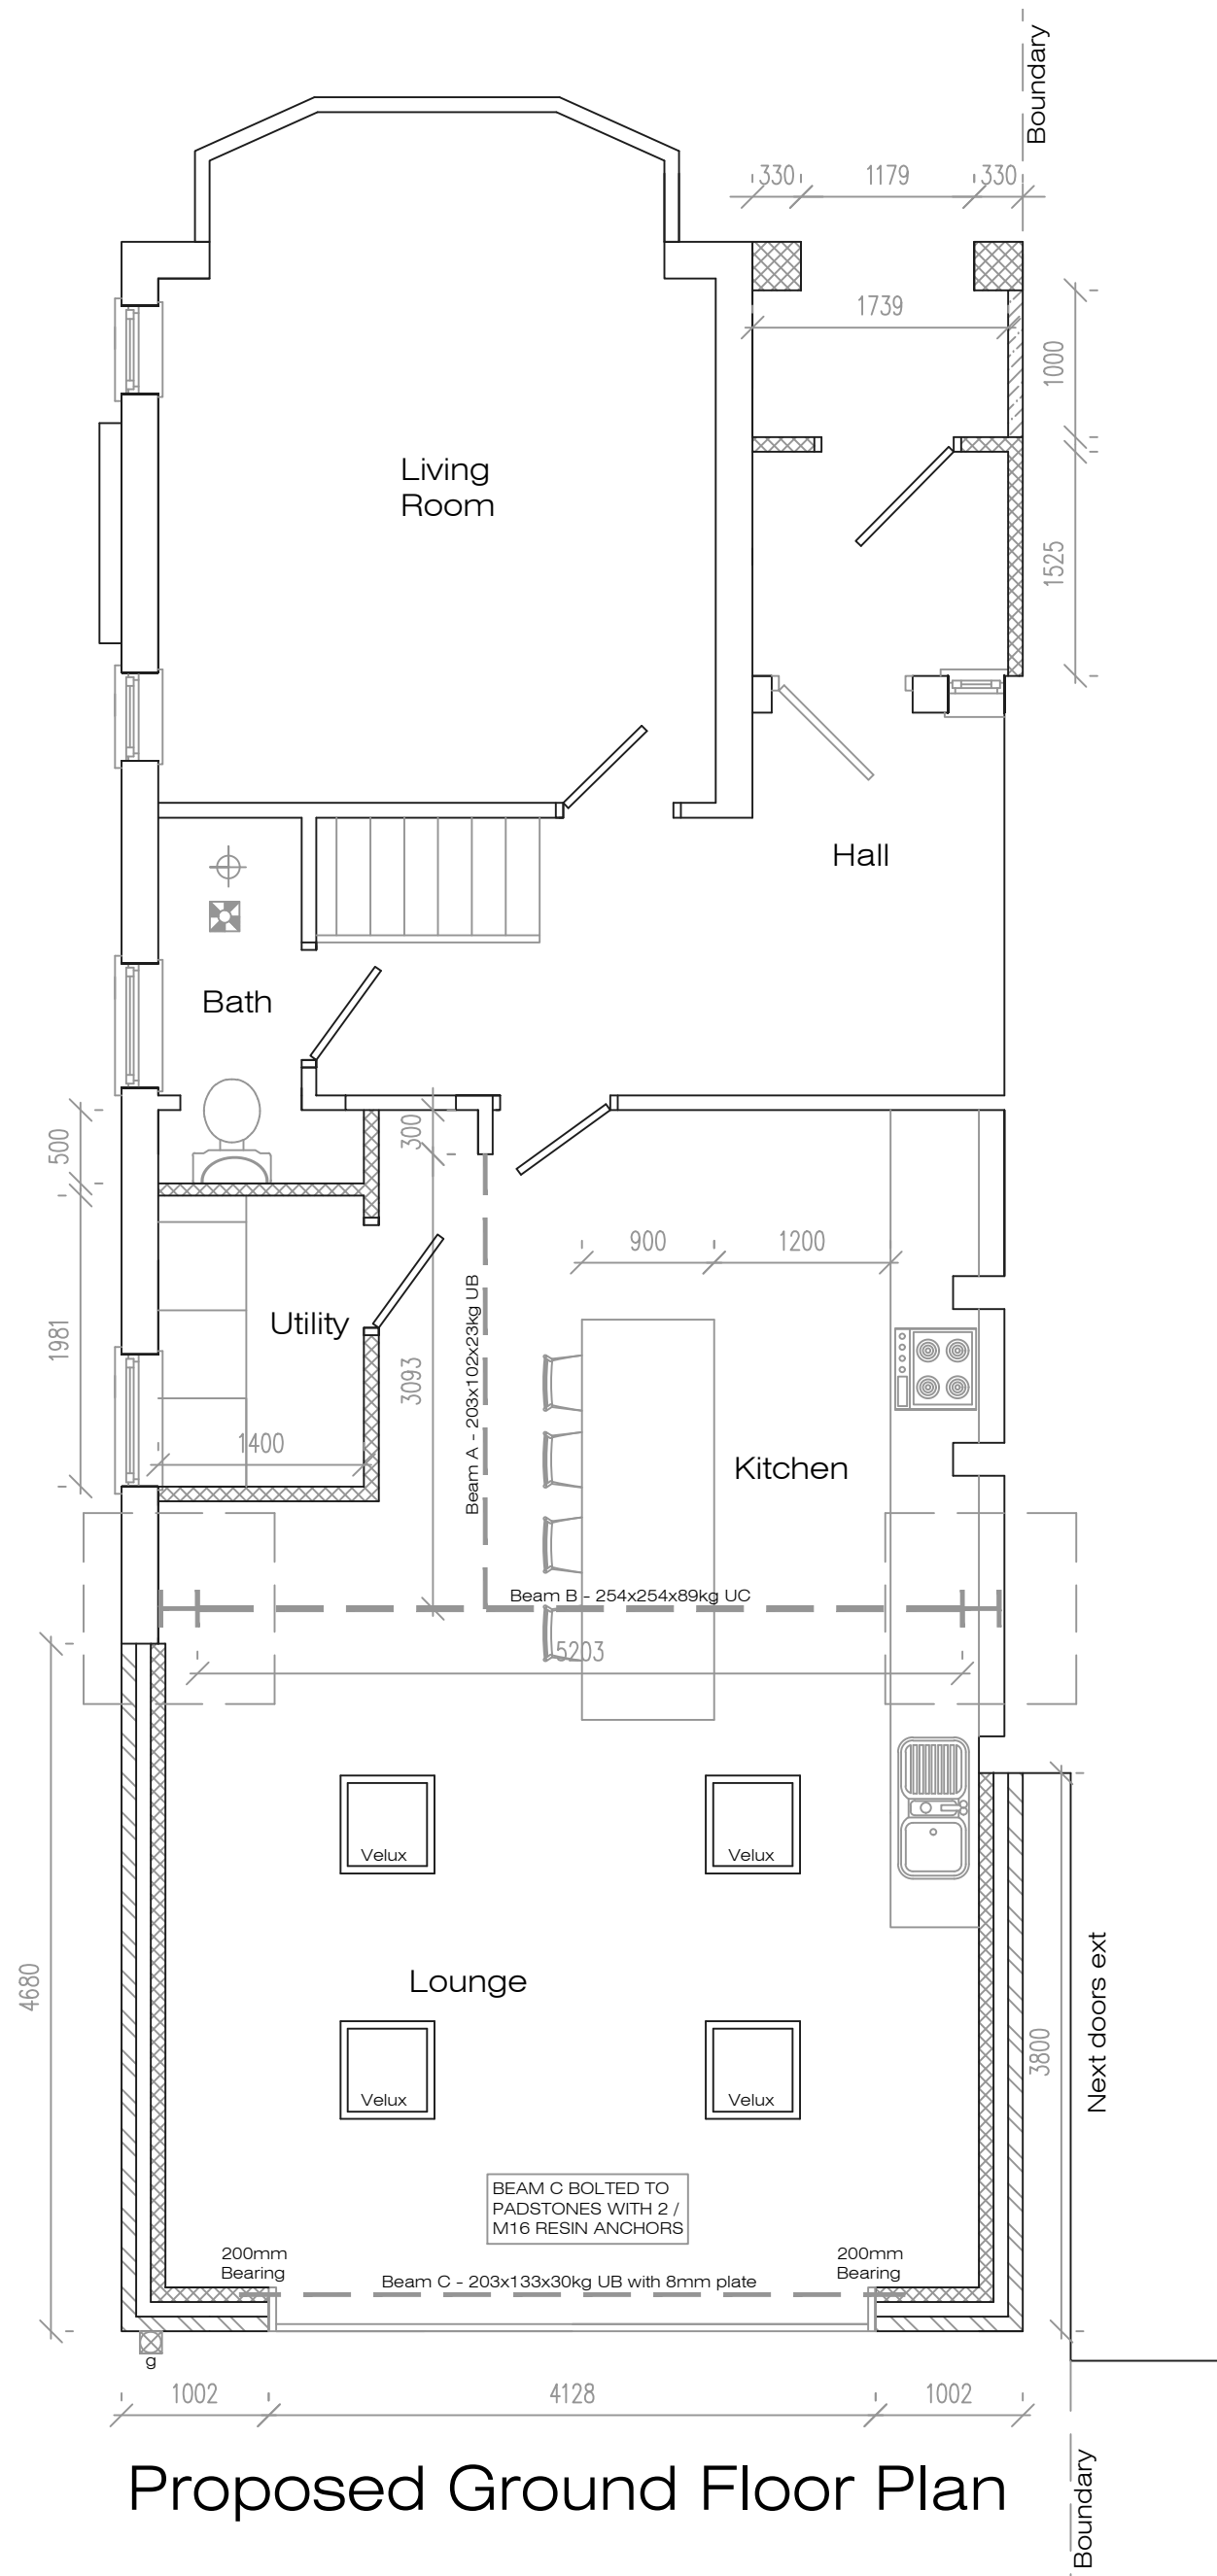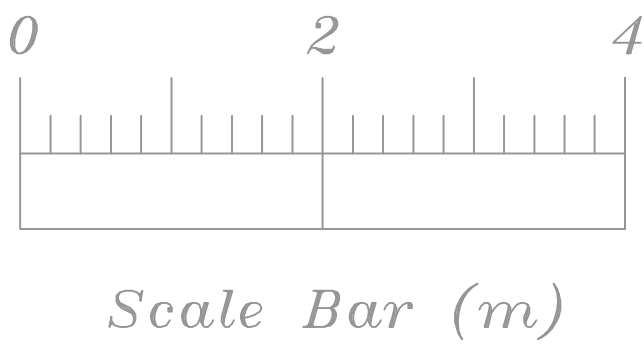

Proposed Ground Floor Plan

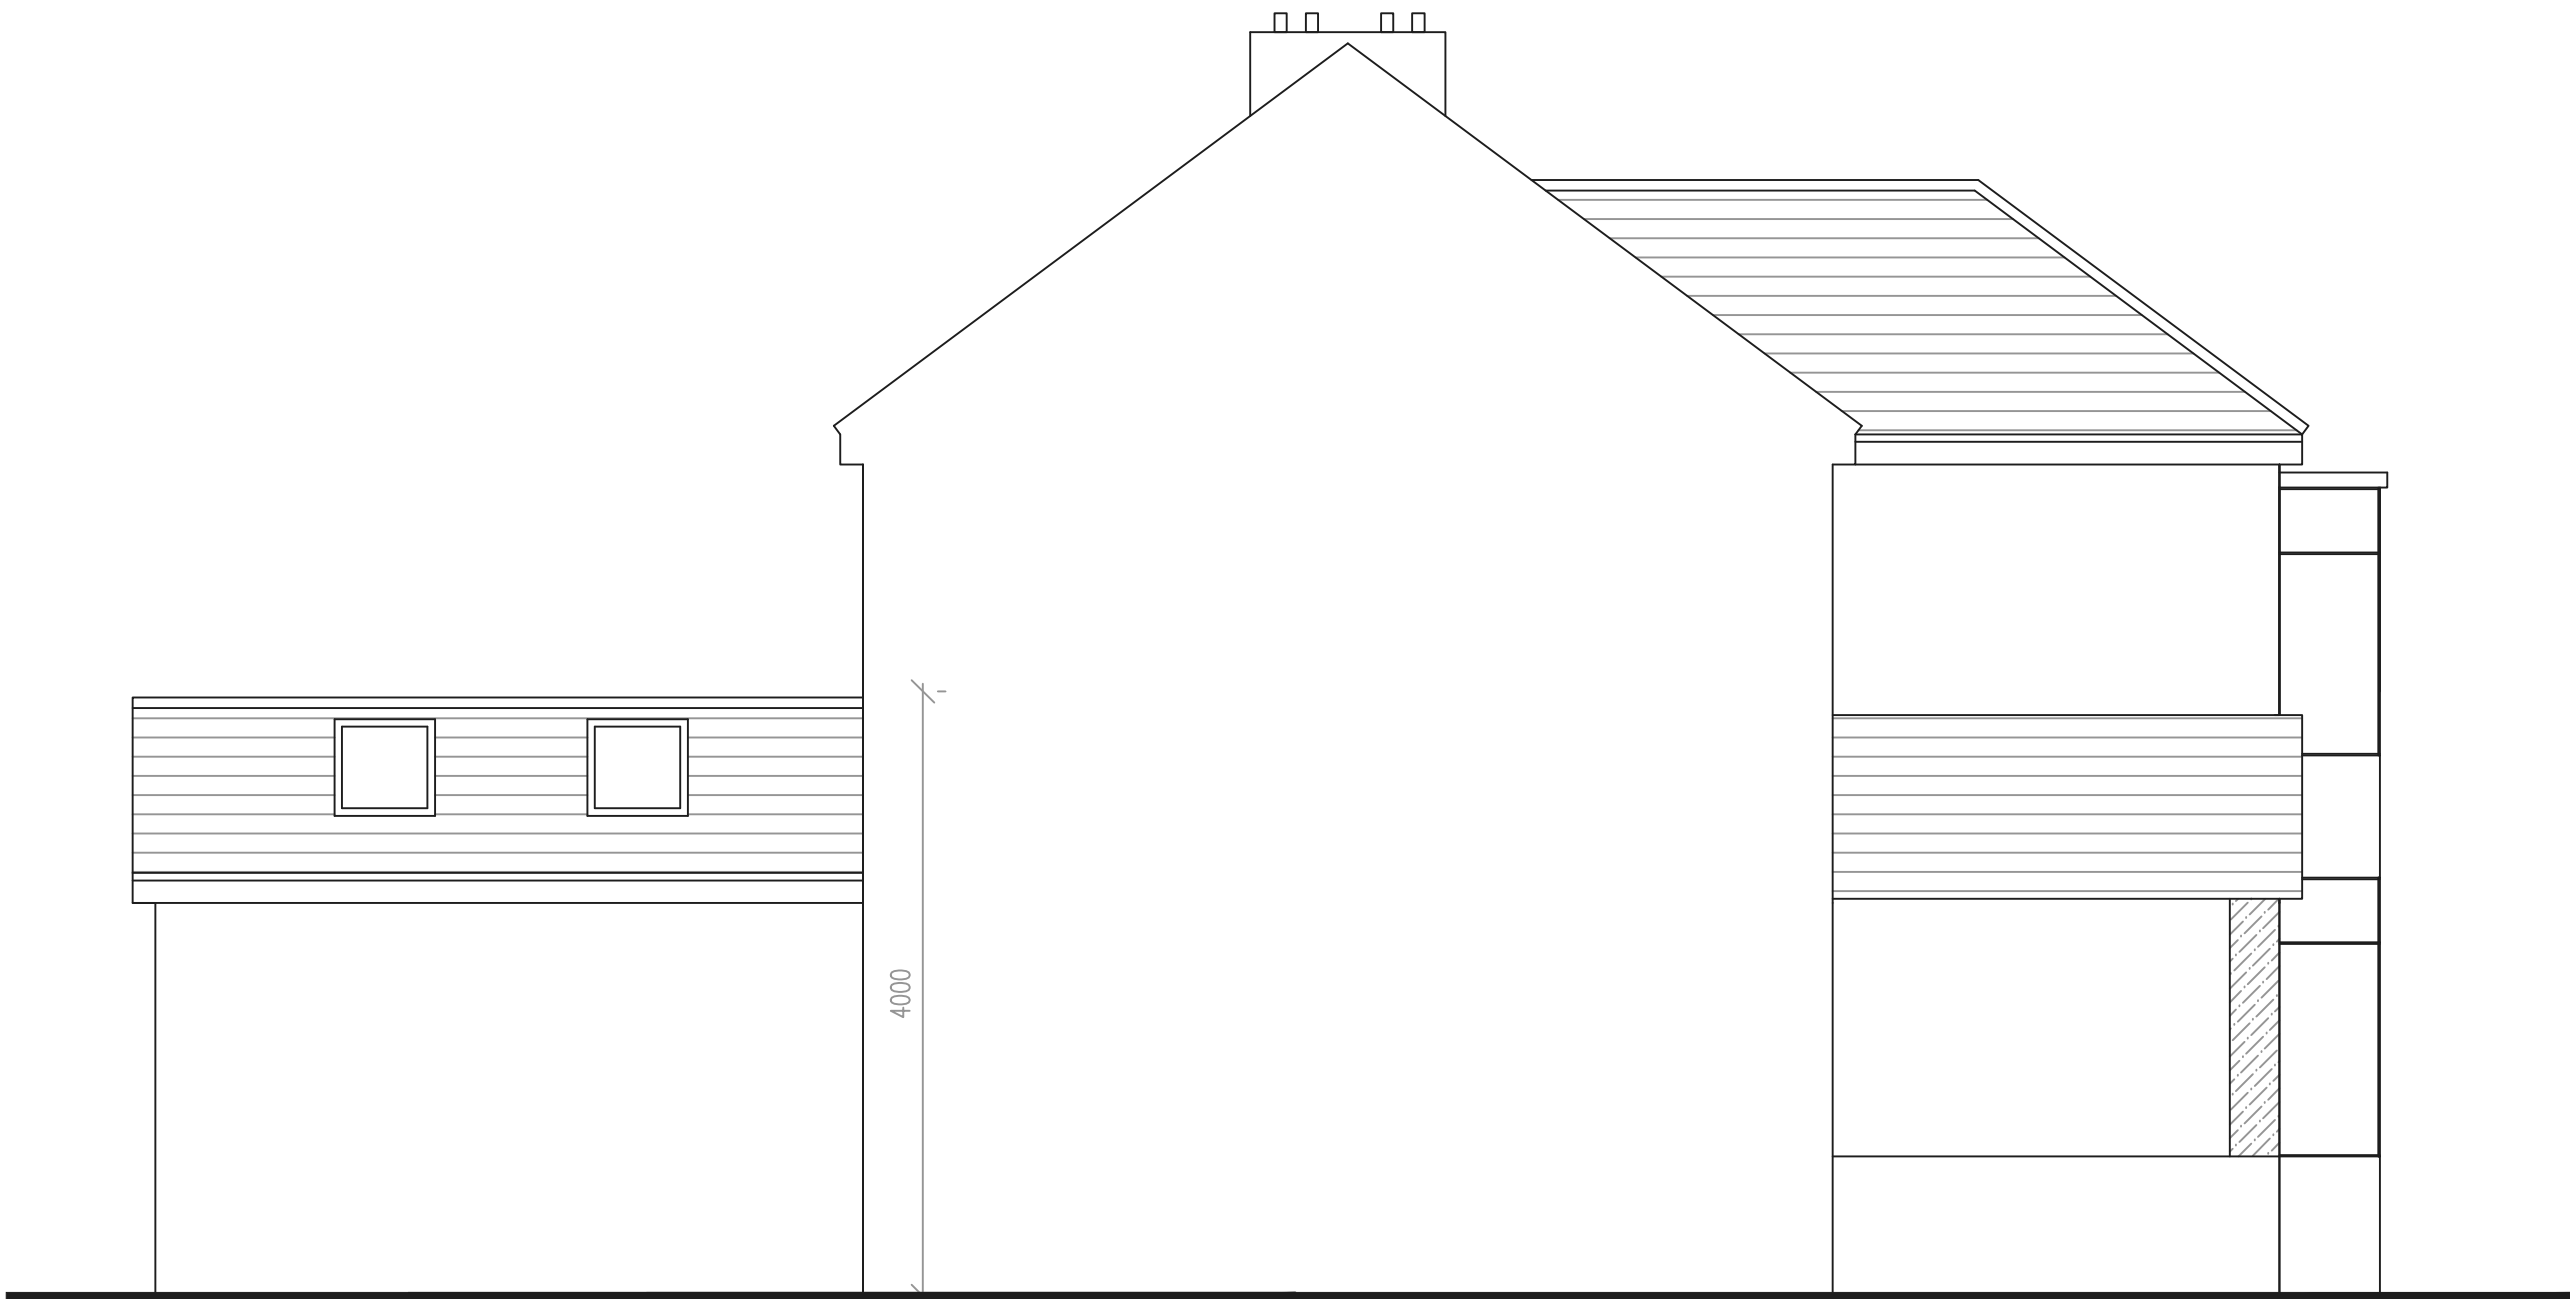

Proposed Other Side Elevation

Address				
3 Yew Tree Road, L25				
Job Title				
Single storey rear extension and porch to front				
Drawing title				
Proposed Plans				
Chkd	Appvd	date	scale	Dwg No.
		Feb '26	1:50 @ A1	002