




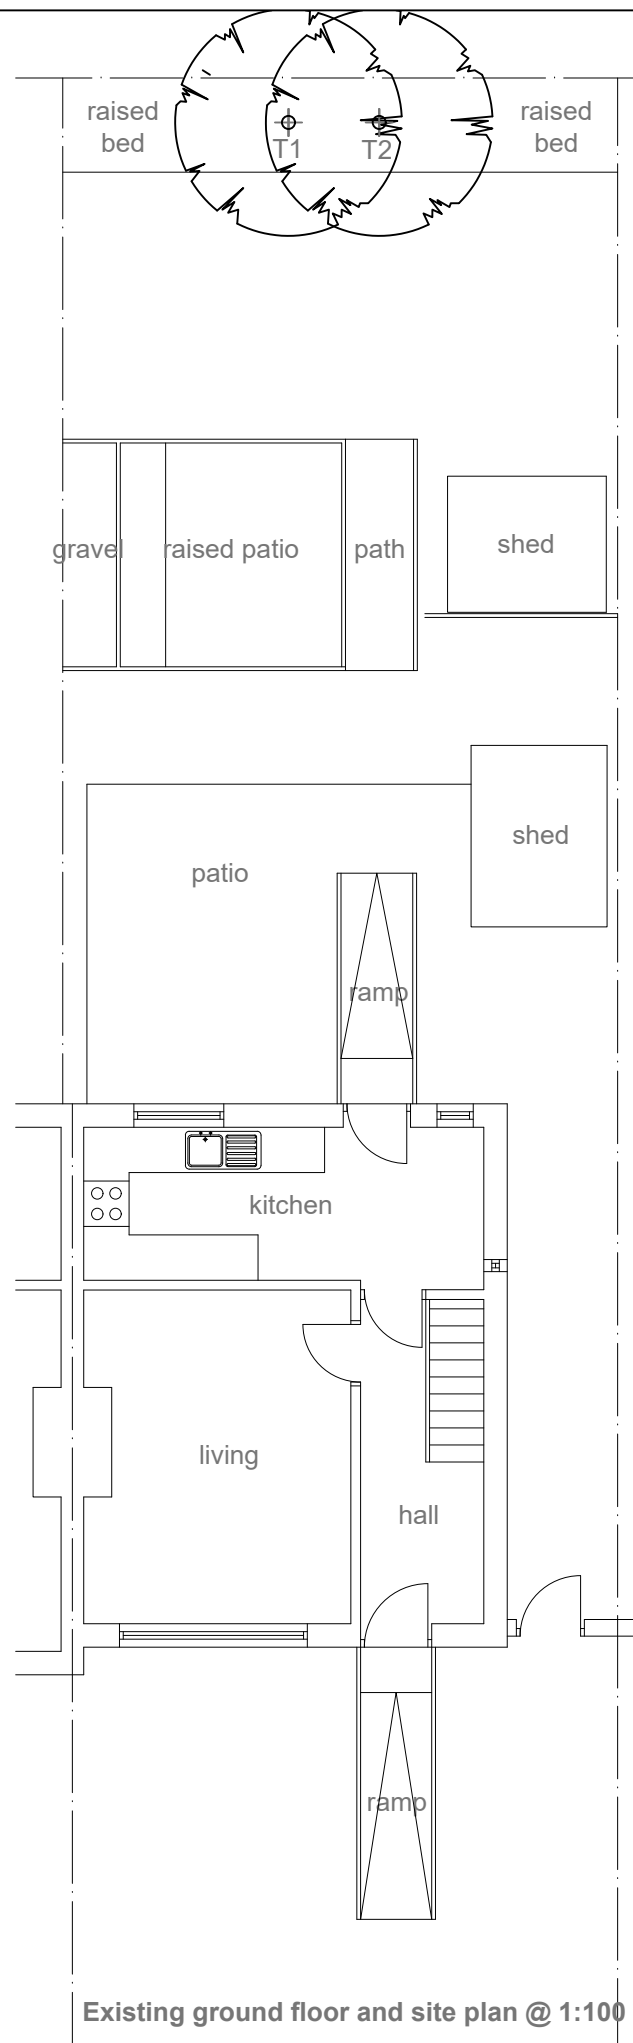

Existing rear elevation @ 1:100 scale

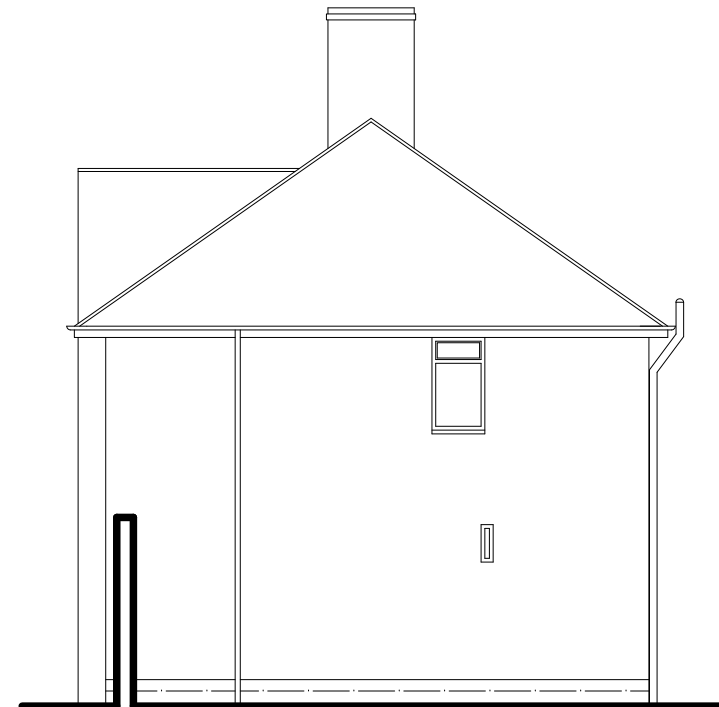

Existing side (south) elevation @ 1:100 scale

 

Location Plan @ 1:1250 scale



Project:

PROPOSED SINGLE STOREY REAR
BEDROOM AND SHOWER ROOM
EXTENSION

at:

70 BARKBETH ROAD
HUYTON, L36 3TX

for:

MRS McCLELLAN

EXISTING LAYOUT & LOCATION PLAN

Scale: 1:100 & 1:1250 Date: January 2026

Drawing Number:
2025876-01

Revision: