

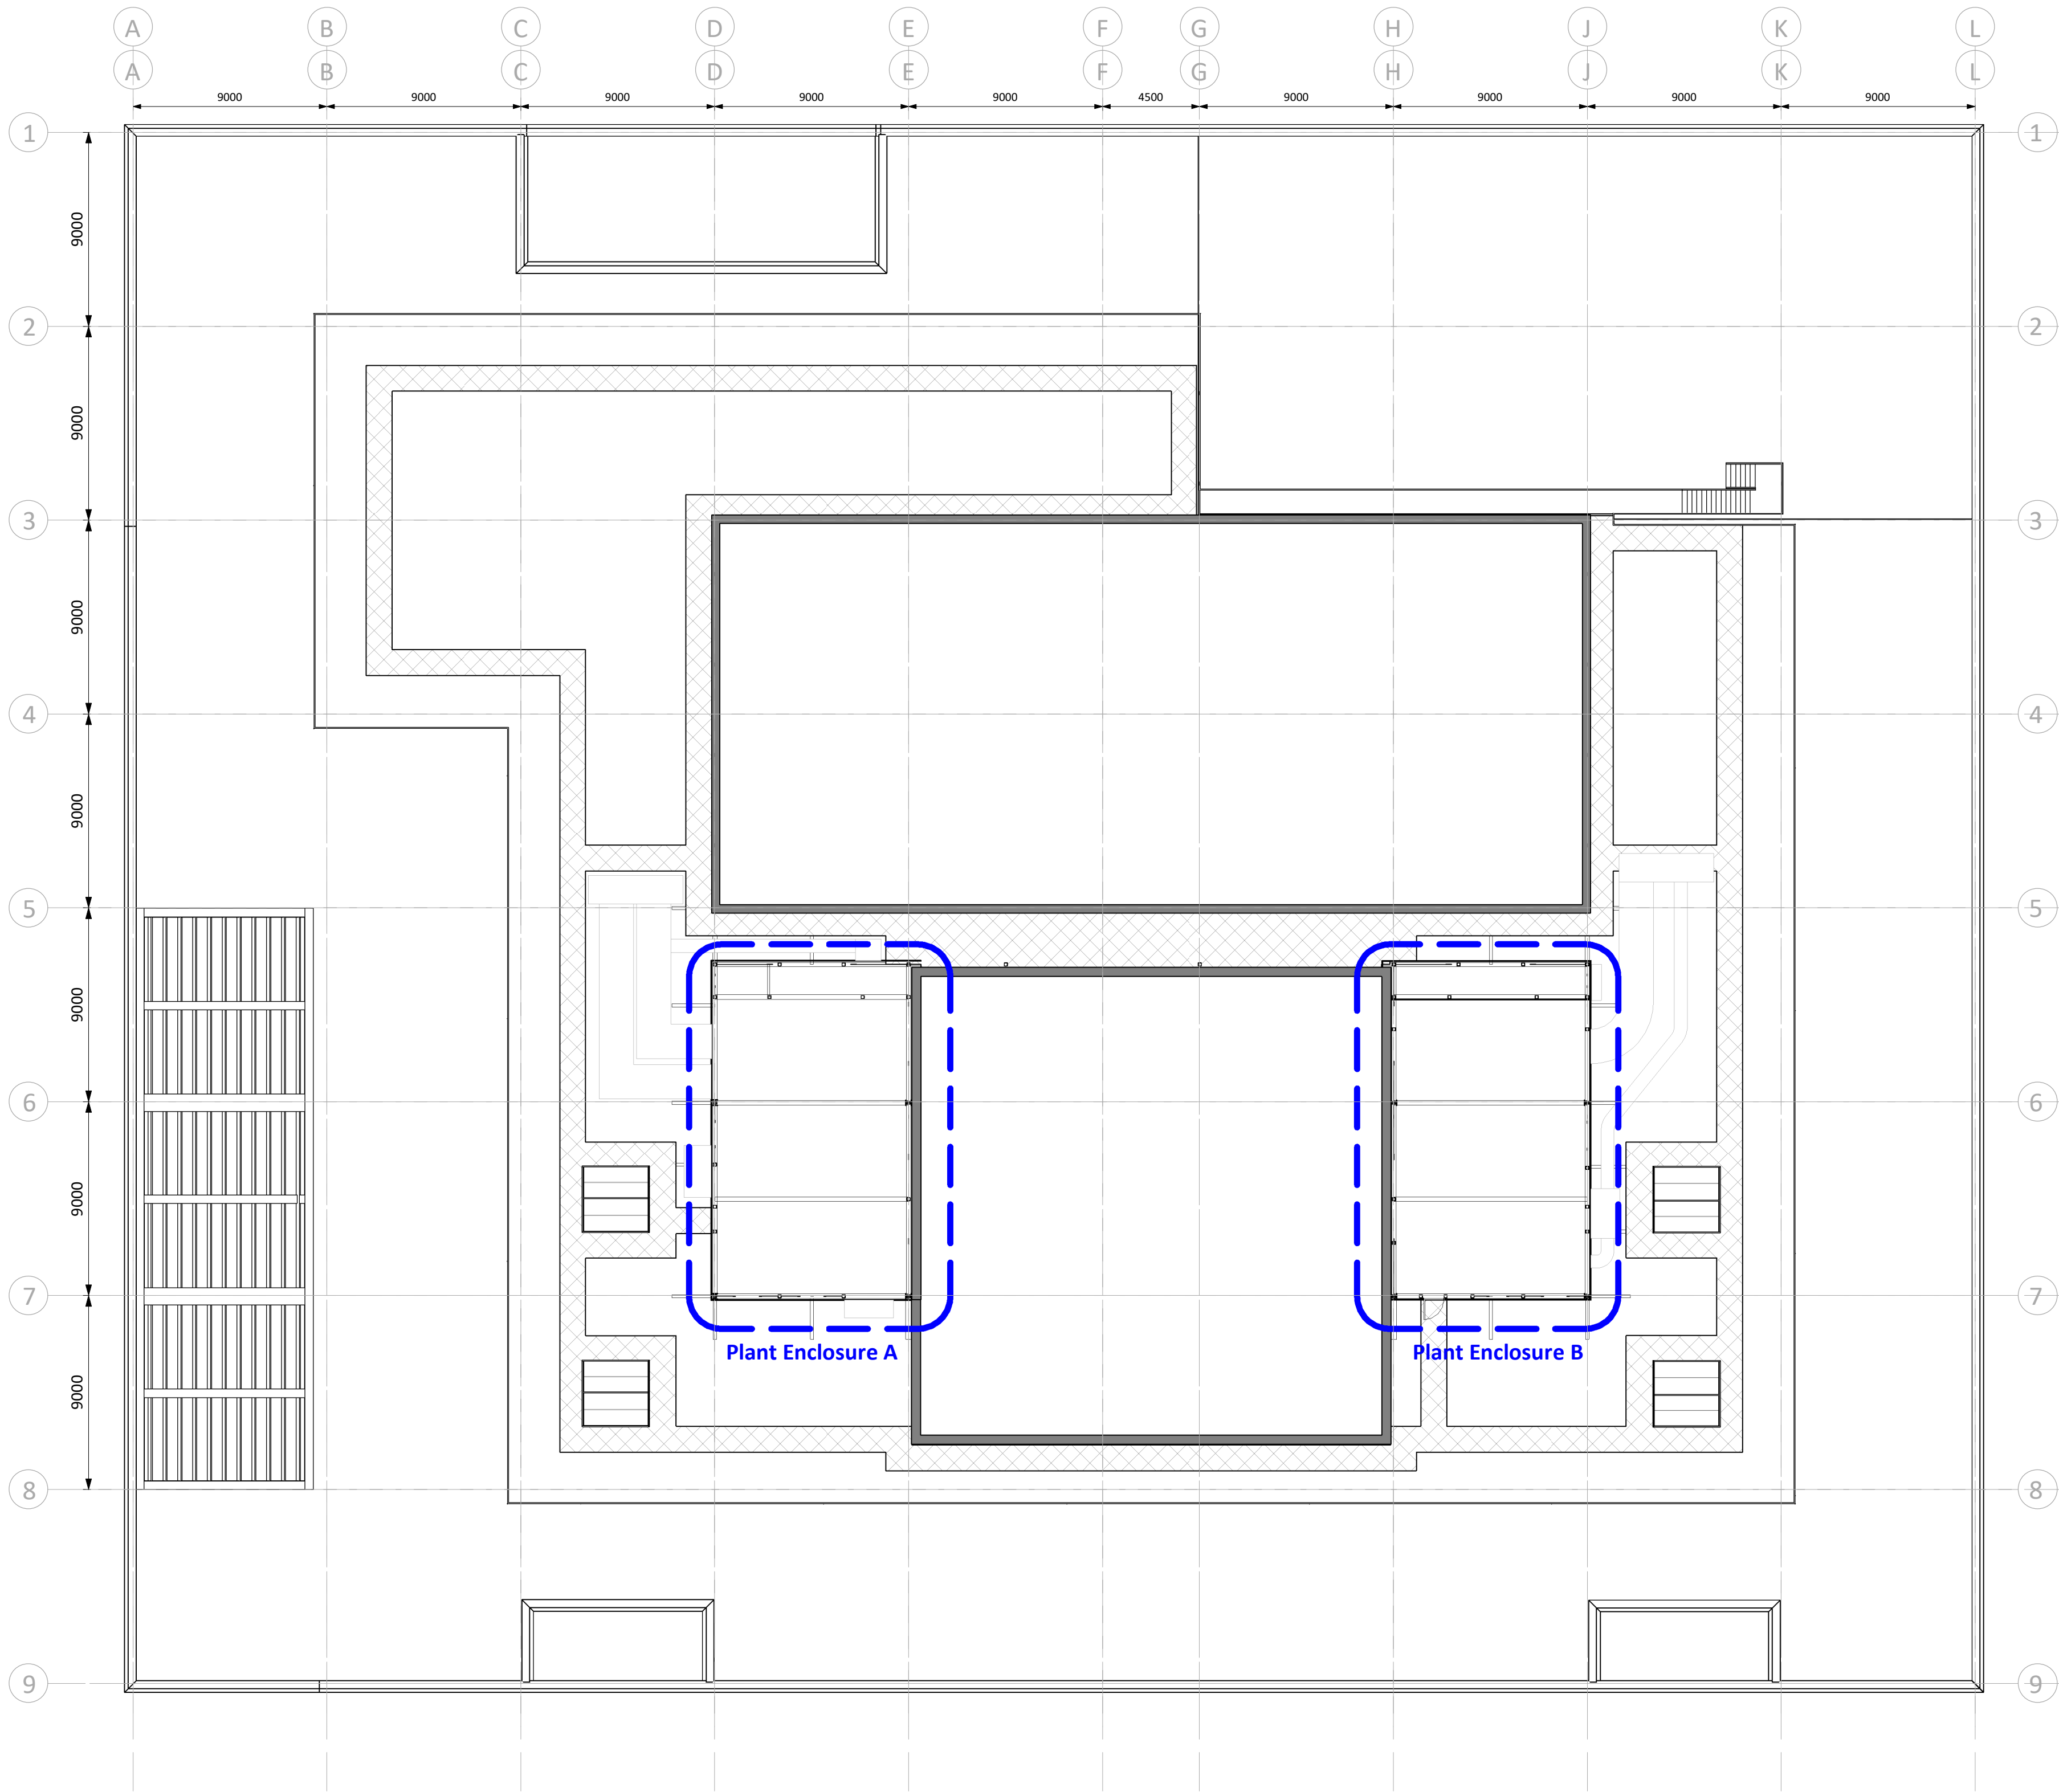


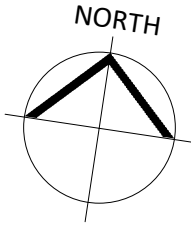

Existing Roof Plan
1 : 200

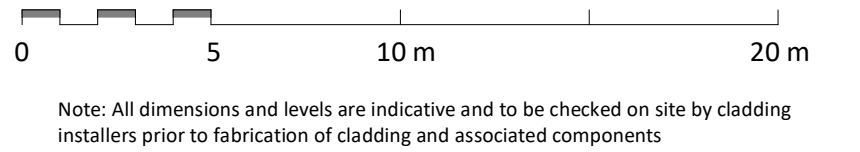

PL	PL06	26/06/2026	Planning re-submission
S2	P08	15/05/2026	First Issue
STATUS	REV	DATE	DESCRIPTION
CLIENT			
			REVISED BY MGL
			CHECKED BY AMW
			ORIGINATOR NO 156164

CONSULTANT
STRIDE TREGLOWN
www.stridetreglown.com © Stride Treglown Limited 2020_
PROJECT
LC7, St Edmund Arrowsmith Catholic
Academy
Cumber Lane, Whiston, Prescot L35 2XG

DRAWING TITLE
Existing - Roof Plan

STATUS CODE	SCALE
PL : Planning Issue	As indicated@A1
DRAWING USAGE: <i>Planning</i>	
PROJECT - ORIGINATOR - VOLUME - LEVEL - TYPE - ROLE - CLASS - NUMBER	STATUS _ REVISION
156164-STL-RF-03-DR-A-10100	PL_PL06