
 


- Plant Roof
- Main Roof
- Plant Enclosures

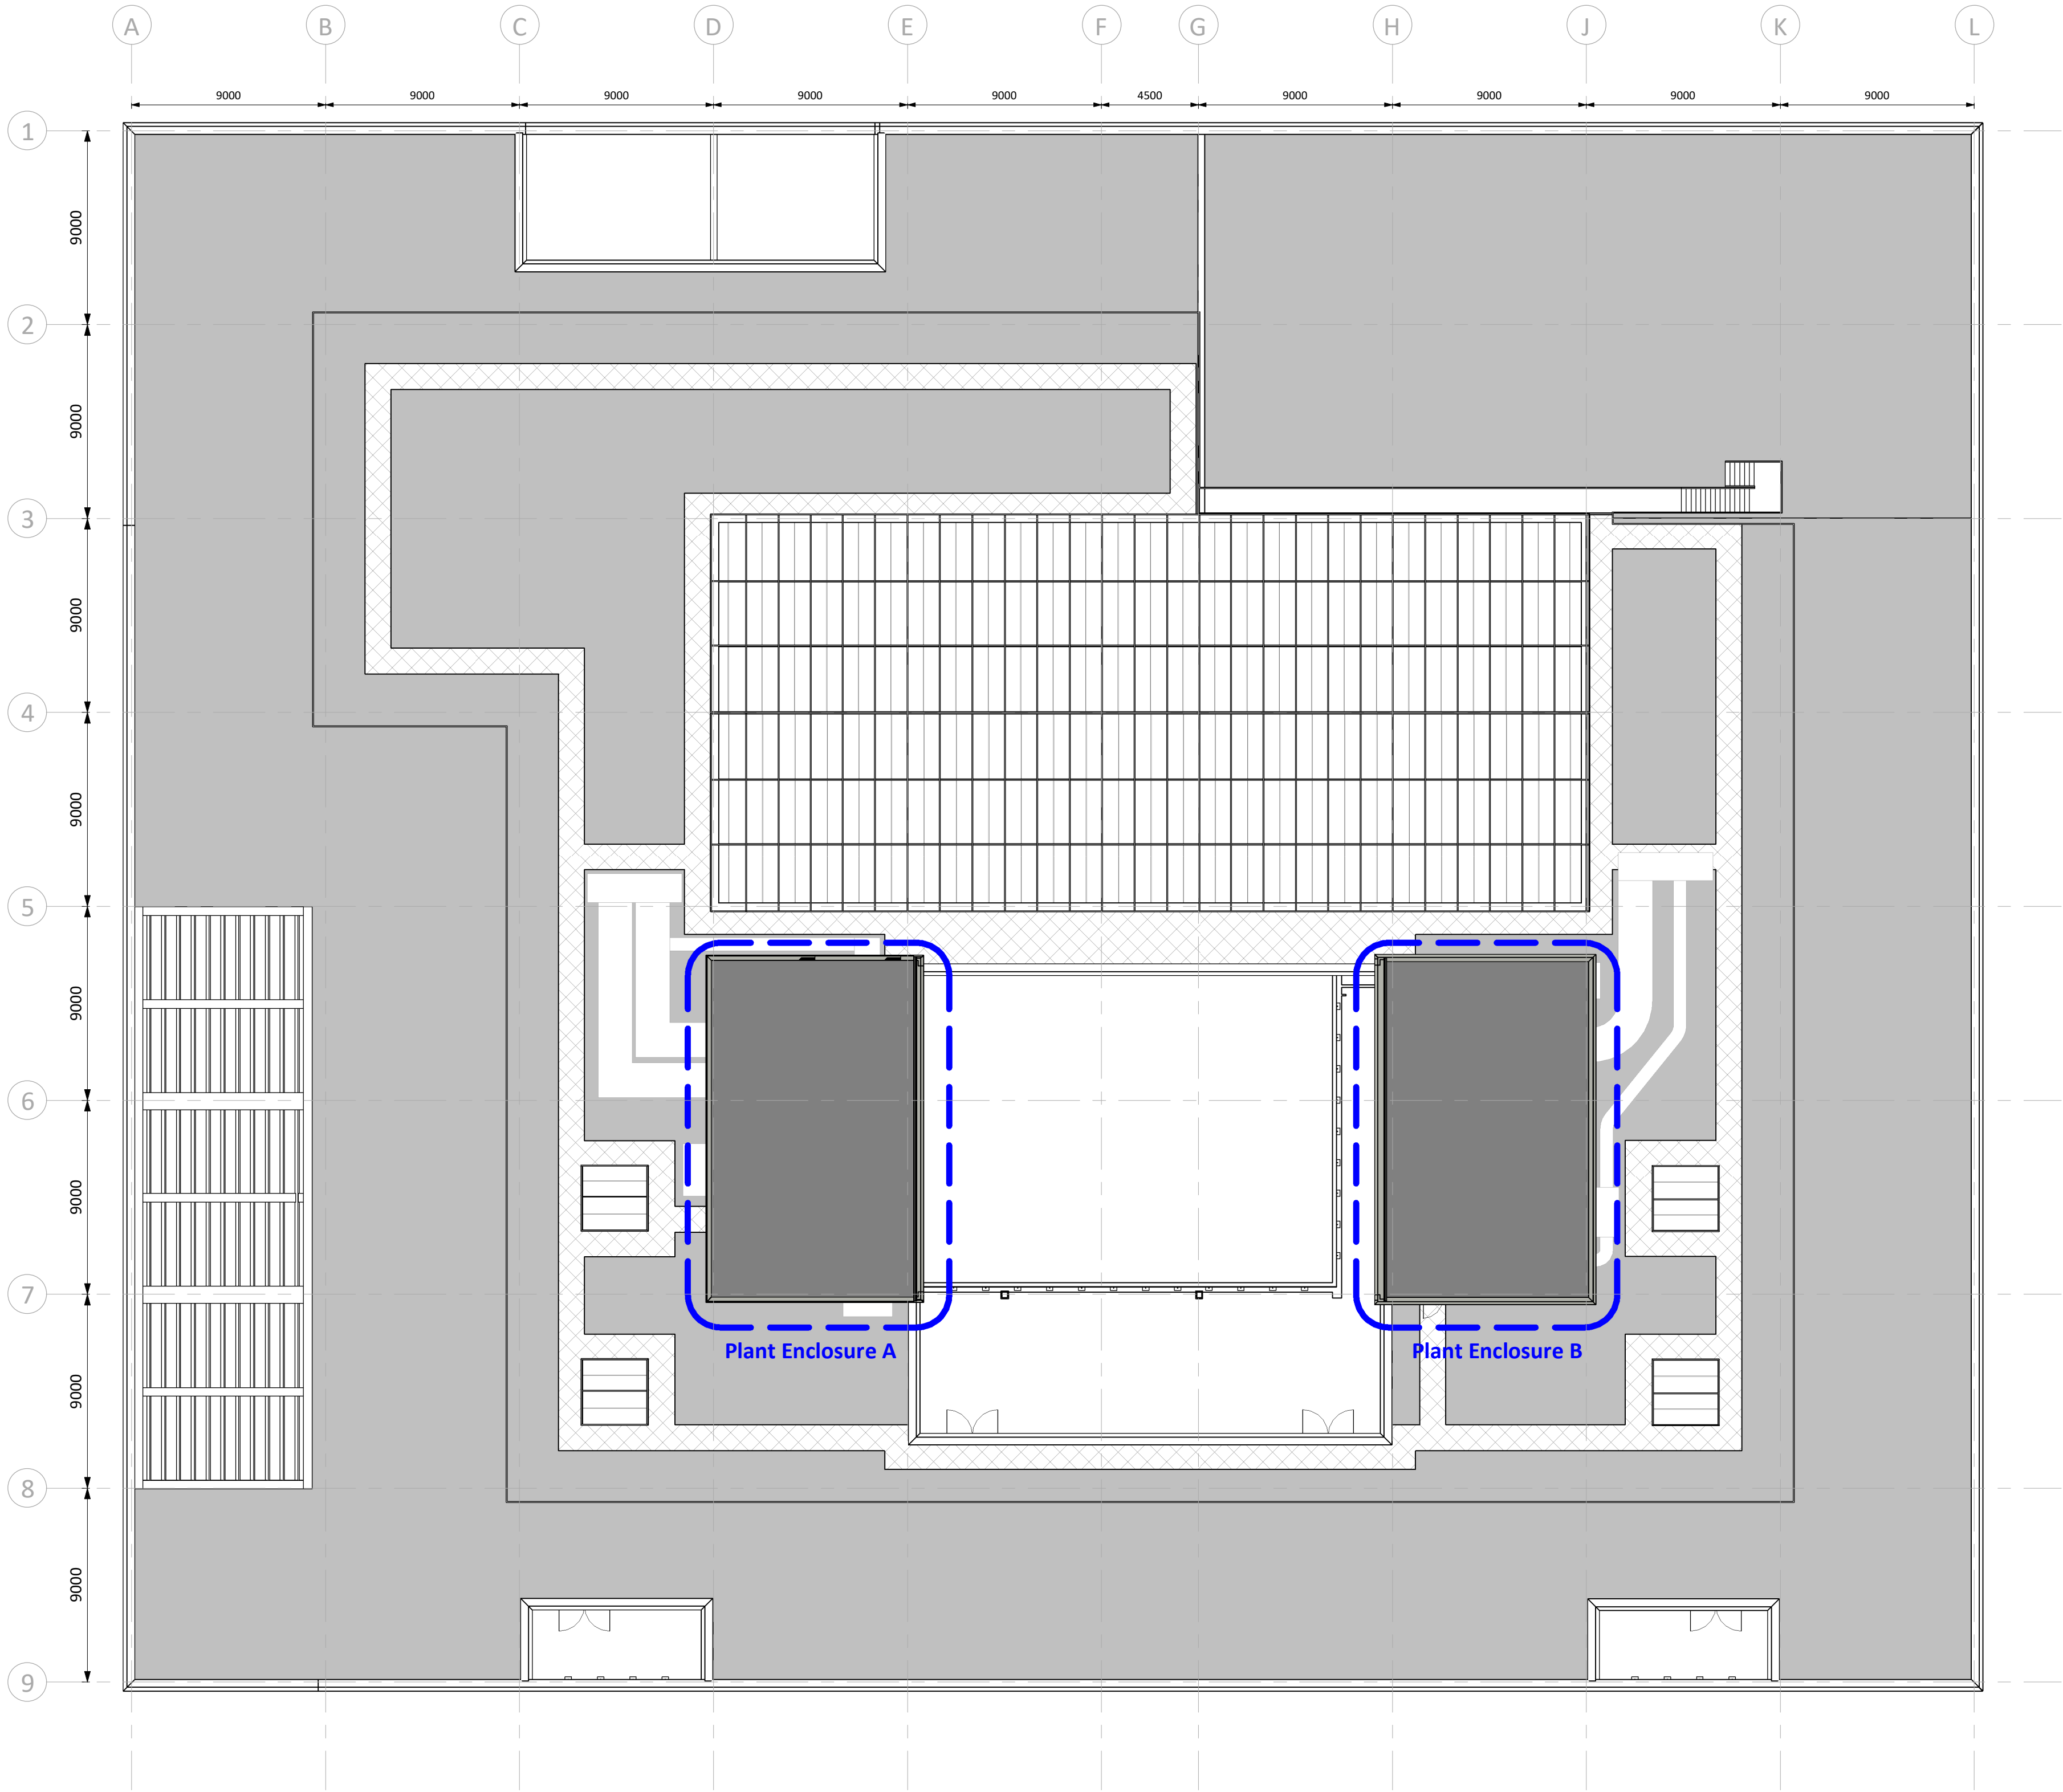

Note: All dimensions and levels are indicative and to be checked on site by cladding installers prior to fabrication of cladding and associated components

PL	PL06	26/06/2026	Planning re-submission
S2	P08	15/05/2026	First Issue
STATUS	REV	DATE	DESCRIPTION
CLIENT			
			REVISED BY
			MGL
			CHECKED BY
			AMW
			ORIGINATOR NO
			156164

CONSULTANT
STRIDE TREGLOWN
www.stridetreglown.com © Stride Treglown Limited 2020_
PROJECT
LC7, St Edmund Arrowsmith Catholic
Academy
Cumber Lane, Whiston, Prescot L35 2XG

DRAWING TITLE
Proposed - Roof Plan

STATUS CODE	SCALE
PL : Planning Issue	As indicated@A1
DRAWING USAGE: <i>Planning</i>	
PROJECT - ORIGINATOR - VOLUME - LEVEL - TYPE - ROLE - CLASS - NUMBER	STATUS - REVISION
156164-STL-RF-03-DR-A-10101	PL_PL06

Proposed - Roof Plan
1 : 200