 
 
 


Elevation Key


- 


1 - NaturAL-X Brick Slip Cladding System.
H92/120 Type C
- 


2 - VariAL-CF3 Aluminium Cladding System.
H92/120 Type D
- 


3 - Curtain Walling -
Satin Anodised Aluminium - RAL 7011
- 

4 - Window Infil Panels -
Horizontal Timber Boarding
- 

 5 - Vertical Timber Cladding
- 

 6 - Wall - Pressed Zinc Panel System
- 

 7 - Steel Security Doorset
- 

 
8 - Steel Profile Screening to Rooftop plant areas
32mm Plastisol Sheeting
Colour BS10A05 - Profile Code C32-1000
- 

8a - Steel Profile Additional Screening to Rooftop
plant areas 34mm Asymmetrical Trapazoidal
Plastisol Sheeting Colour RAL 7038 - Profile
Code 34-1000
- 

9 - Glass Balustrade
- 

10 - Smoke Vent

These elevations have been produced for illustration purpose only and are subject to further detailed coordination with specialist suppliers to establish the support system including structure, fixing details, interfaces, reveals etc

 

PL	PL06	26/06/2026	Planning re-submission	REVISED BY
S2	P02	16/06/2023	Issued for proof of concept	MGL
	P01	19/05/2023	First issue for client presentation	CHECKED BY
				AMW
				ORIGINATOR NO
				156164


CONSULTANT
STRIDE TREGLOWN
www.stridetreglown.com © Stride Treglown Limited 2020
PROJECT
LC7, St Edmund Arrowsmith Catholic Academy
Cumber Lane, Whiston, Prescot L35 2XG

DRAWING TITLE
Proposed Elevations - Coloured - Option 2

STATUS CODE	PL : Planning Issue	SCALE	As indicated@A1
DRAWING USAGE:	Planning		
PROJECT - ORIGINATOR - VOLUME - LEVEL - TYPE - ROLE - CLASS - NUMBER	156164-STL-XX-ZZ-DR-A-20704	STATUS _ REVISION	PL_PL06



1 Proposed South Elevation
1 : 200

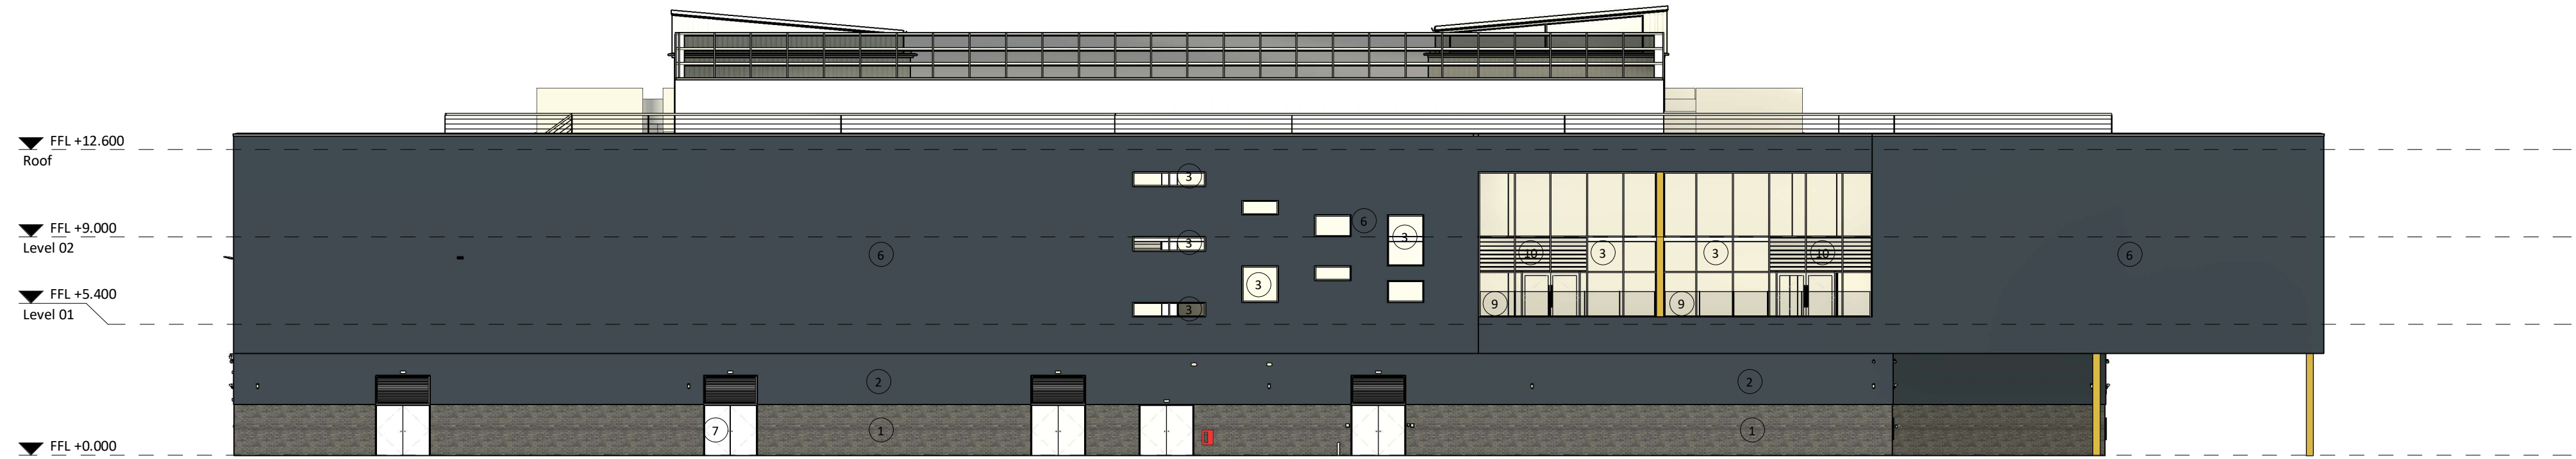

3 Proposed North Elevation
1 : 200



2 Proposed East Elevation
1 : 200



4 Proposed West Elevation
1 : 200

