 
 
 



Elevation Key


- 

Brickwork - Dark Brick Dark Mortar
- 


Curtain Walling -  
Satin Anodised Aluminium - RAL 7011
- 


Window Infil Panels -  
Horizontal Timber Boarding
- 

 
Horizontal Timber Cladding
- 

 Wall - Pressed Zinc Panel System
- 

Steel Security Doorset
- 

 Steel Profile Screening to Rooftop plant areas  
32mm Plastisol Sheeting  
Colour BS10A05 - Profile Code C32-1000
- 

 
Glass Balustrade
- 

 Smoke Vent
- 

Temporary weather protection following previous  
remedial works to install cavity fire barriers to be  
removed and replaced with new cladding systems

Area of remedial works following previous site  
investigations to be removed. Balfour Beatty to reconfirm.

Note: All dimensions and levels are indicative and to be checked on site by cladding  
installers prior to fabrication of cladding and associated components

 

|    |      |            |                                     |
|----|------|------------|-------------------------------------|
| PL | PL06 | 26/06/2026 | Planning re-submission              |
| PL | PL03 | 25/10/2023 | 25/10/2023                          |
| S2 | P02  | 16/06/2023 | Issued for proof of concept         |
|    | P01  | 19/05/2023 | First issue for client presentation |

| STATUS | REV | DATE | DESCRIPTION | REVISED BY |
|--------|-----|------|-------------|------------|
| CLIENT |     |      |             | MGL        |

**Balfour Beatty**

CONSULTANT

**STRIDE TREGLOWN**  
www.stridetreglown.com © Stride Treglown Limited 2020

PROJECT  
LC7, St Edmund Arrowsmith Catholic  
Academy  
Cumber Lane, Whiston, Prescot L35 2XG

DRAWING TITLE  
Existing Elevations


STATUS CODE SCALE

PL : Planning Issue As indicated@A1


DRAWING USAGE: *Planning*

PROJECT - ORIGINATOR - VOLUME - LEVEL - TYPE - ROLE - CLASS - NUMBER STATUS \_ REVISION


156164-STL-XX-ZZ-DR-A-E2702 PL\_PL06

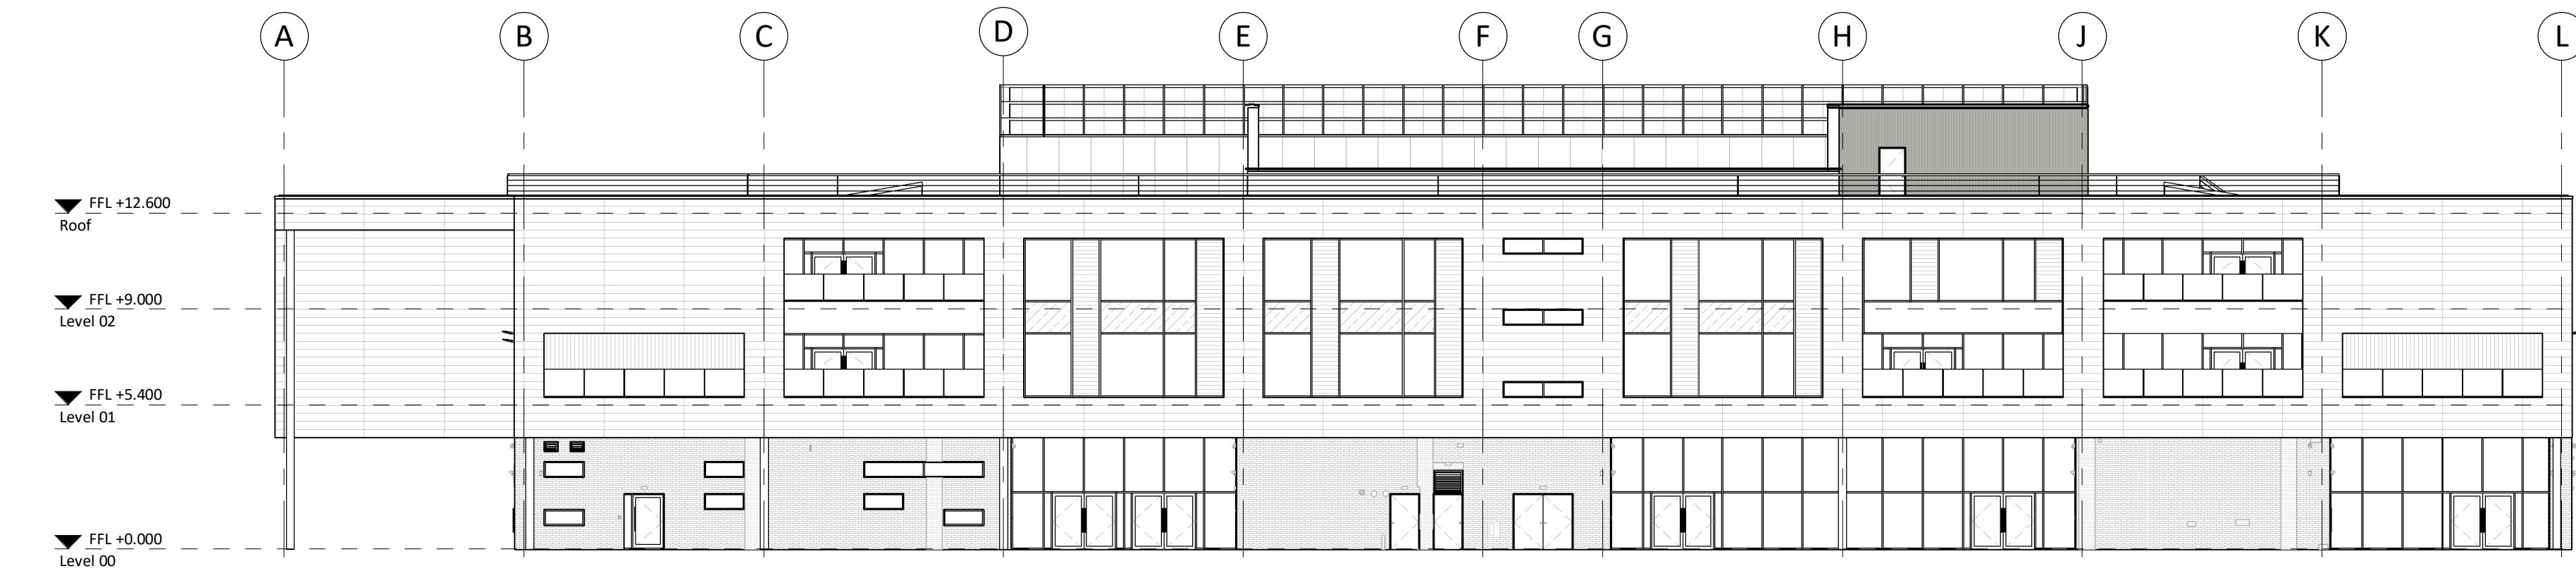

1 Existing South Elevation Copy 1  
1 : 200

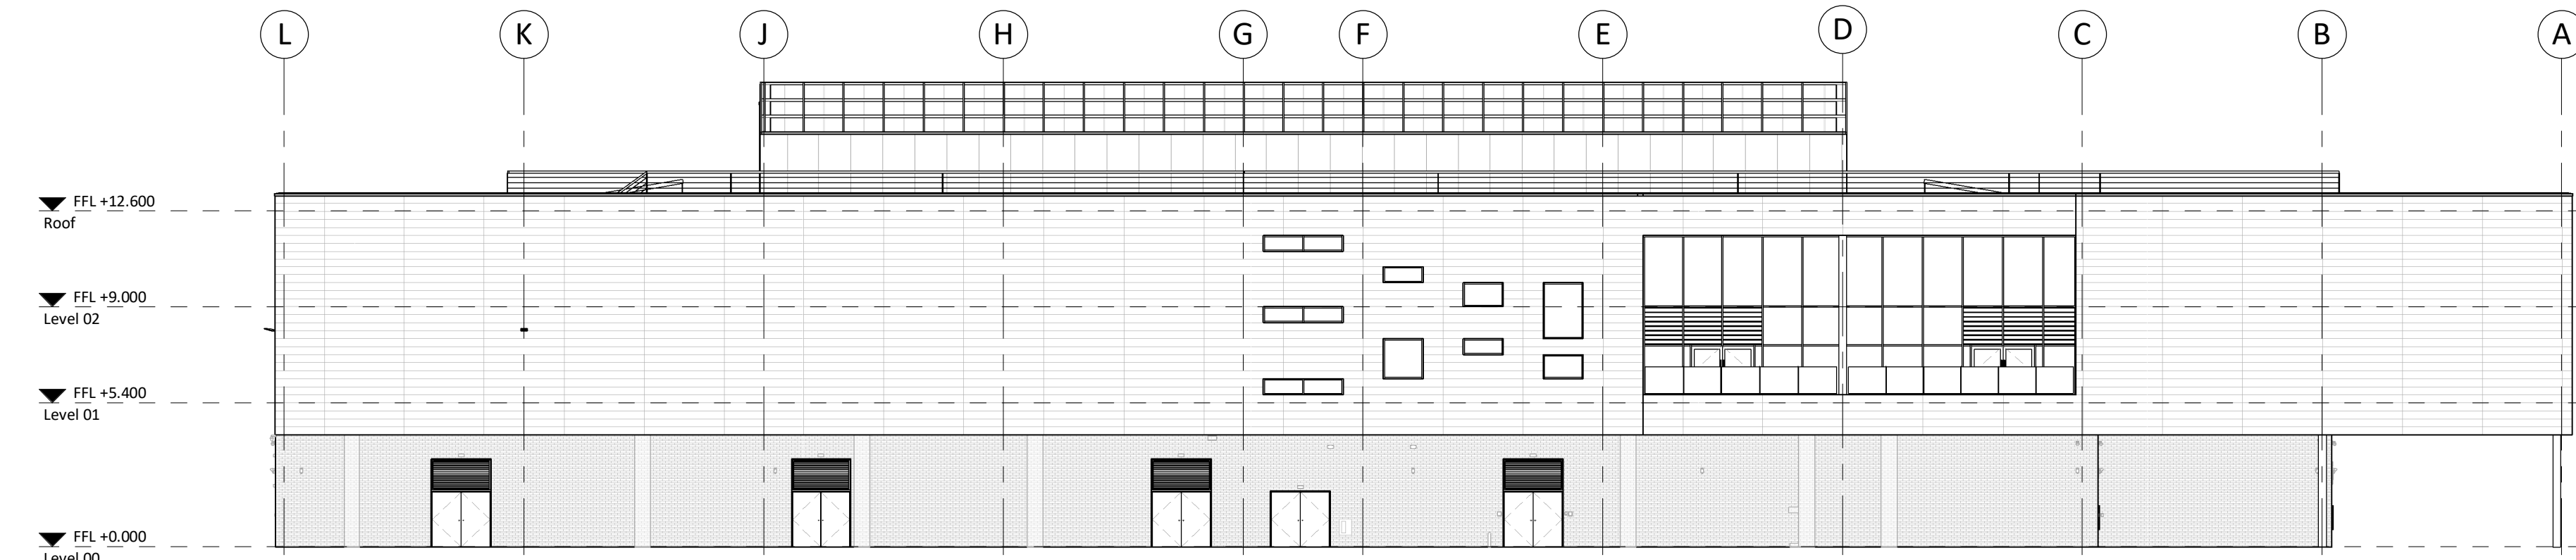


3 Existing North Elevation Copy 1  
1 : 200

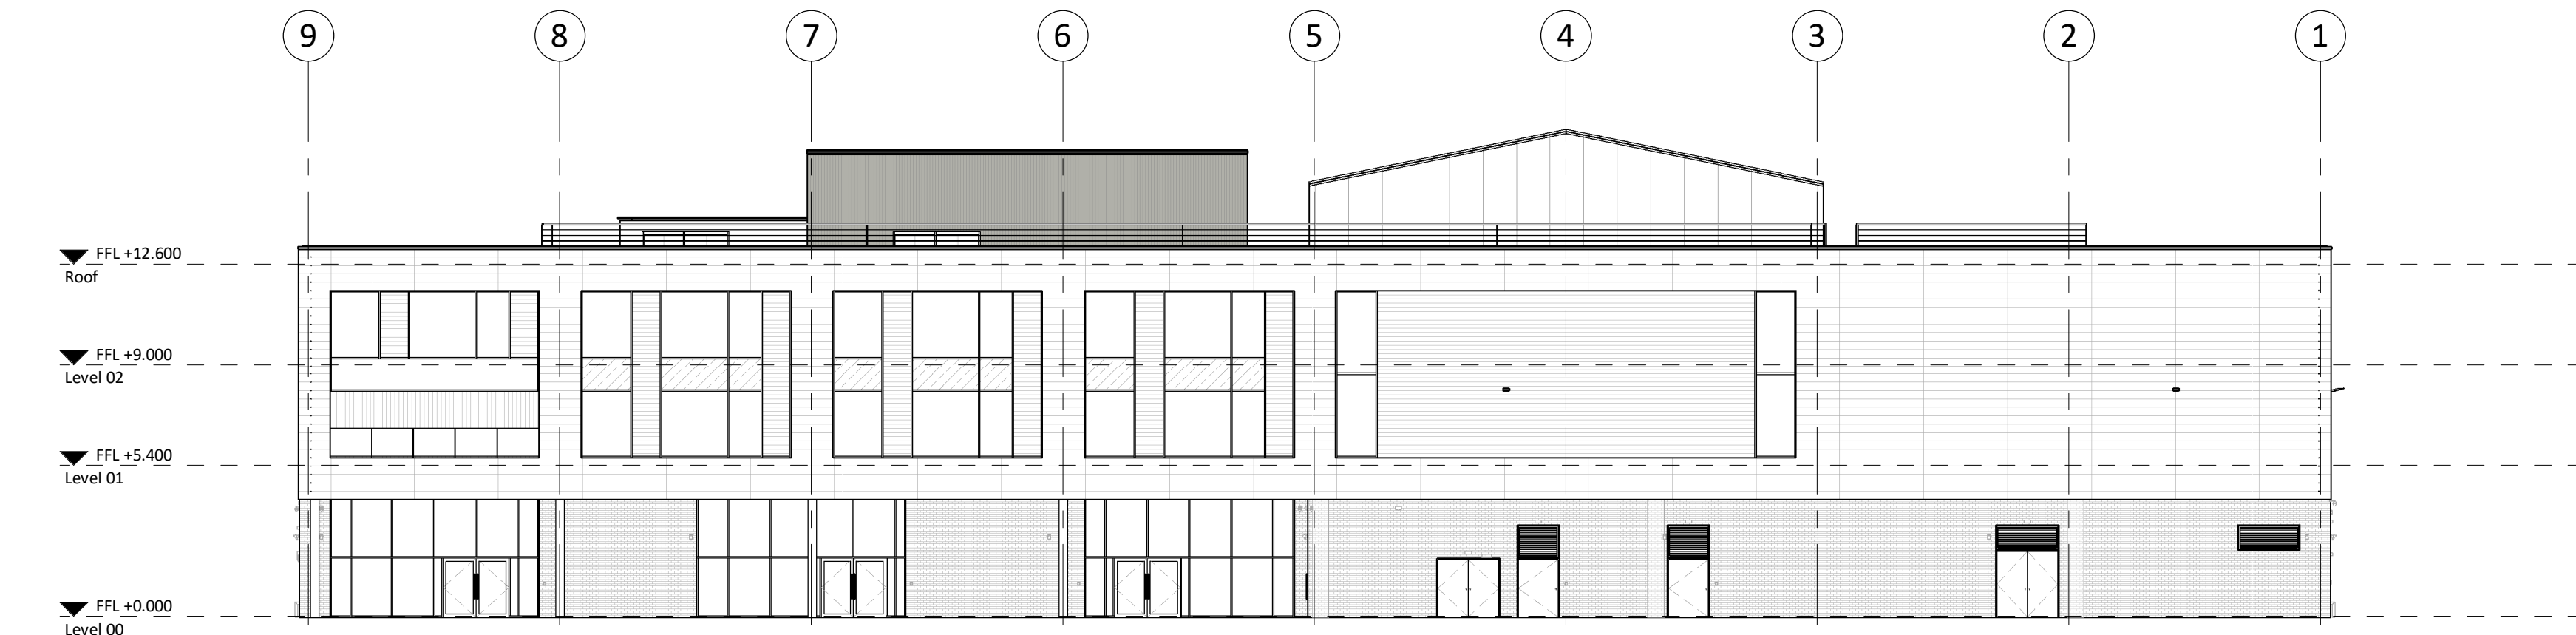

2 Existing East Elevation Copy 2  
1 : 200



4 Existing West Elevation Copy 1  
1 : 200

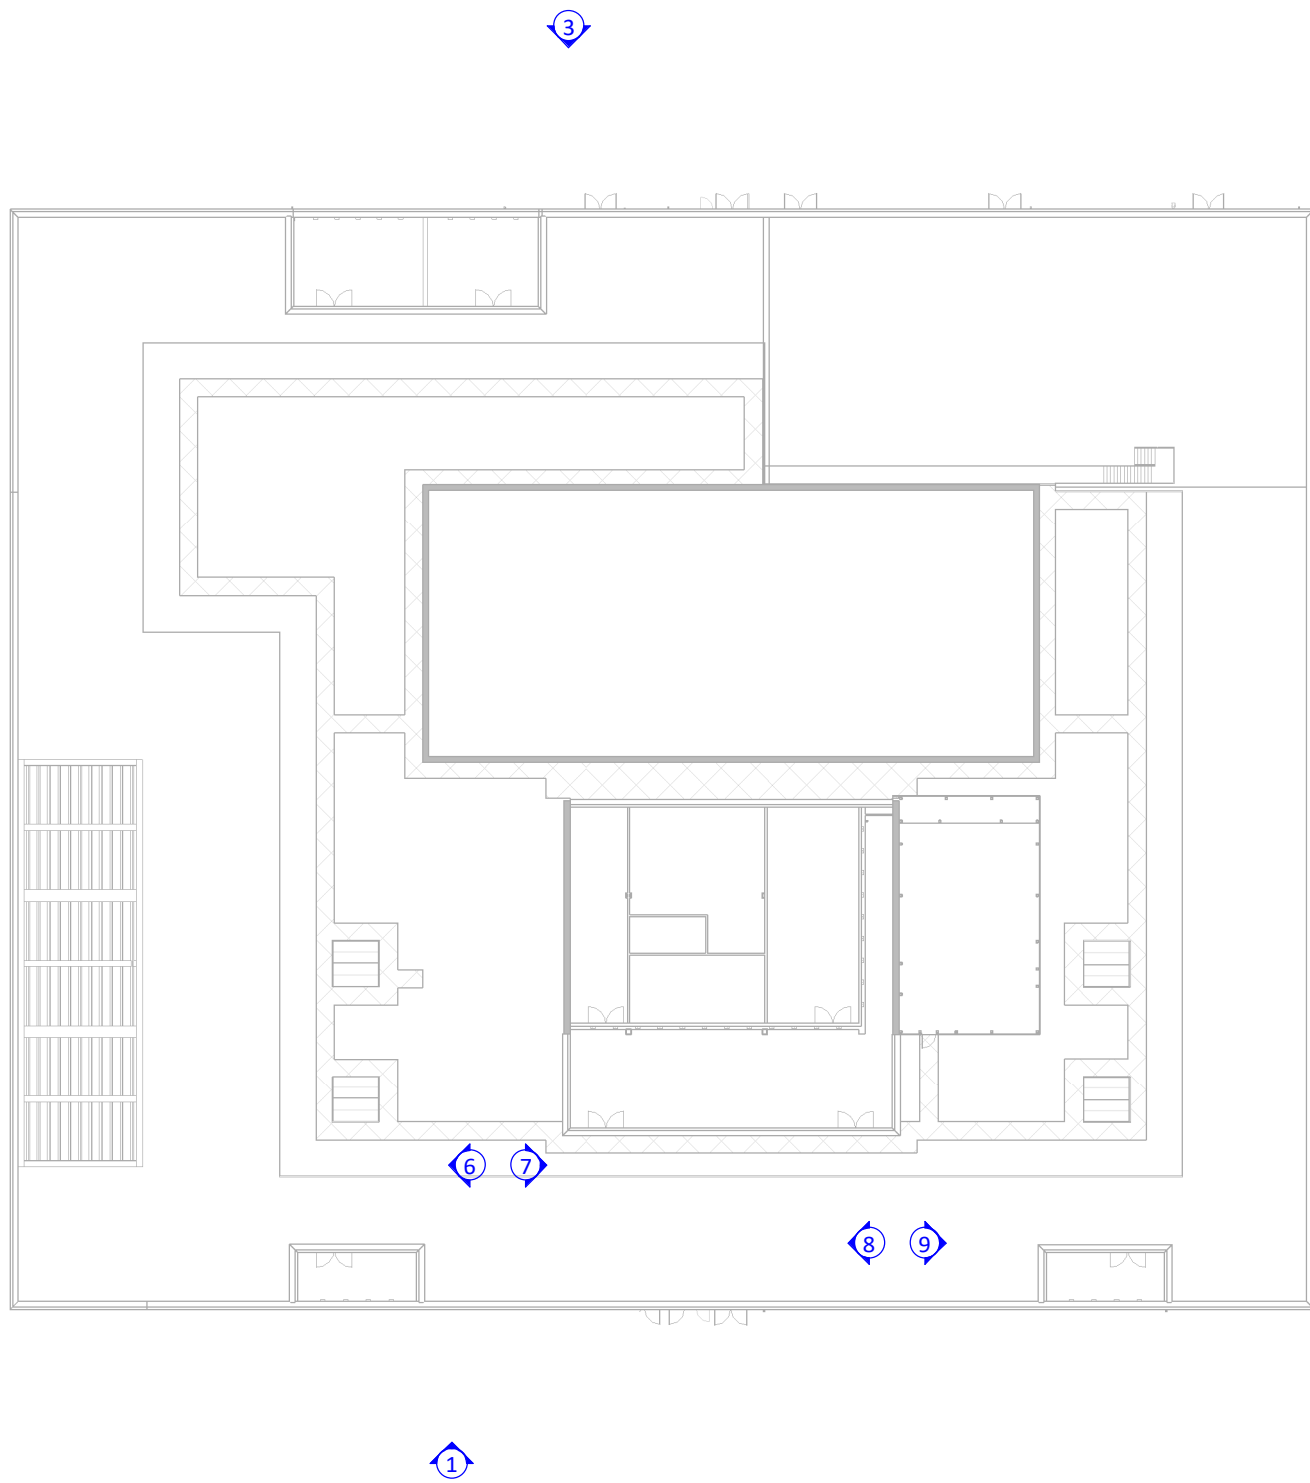

2

1