




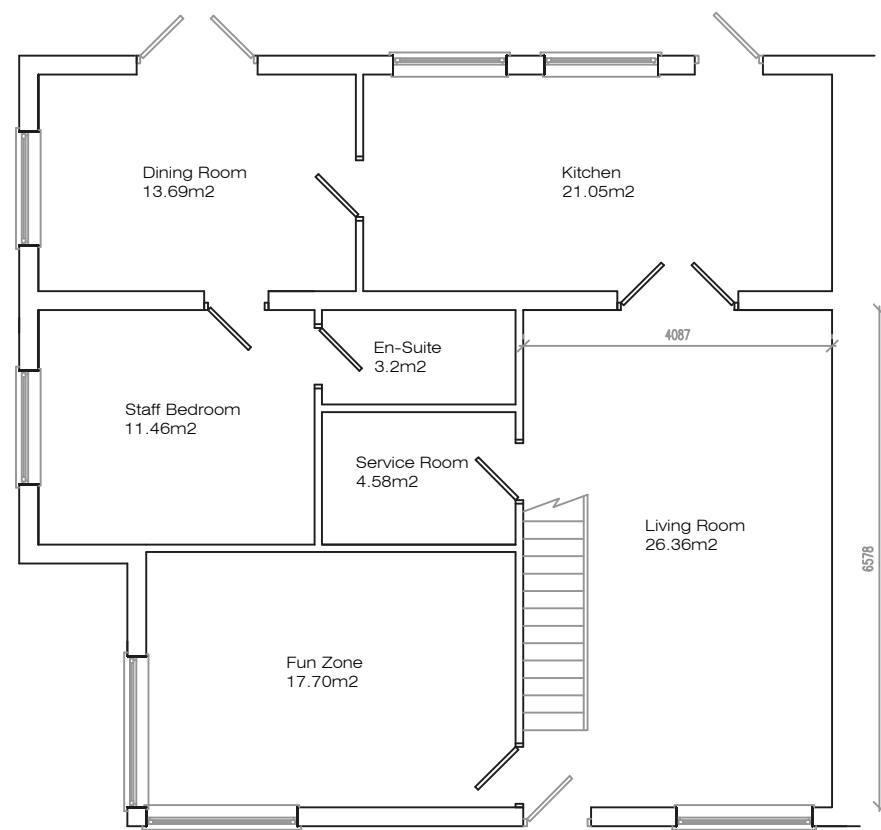

Proposed Ground Floor Plan

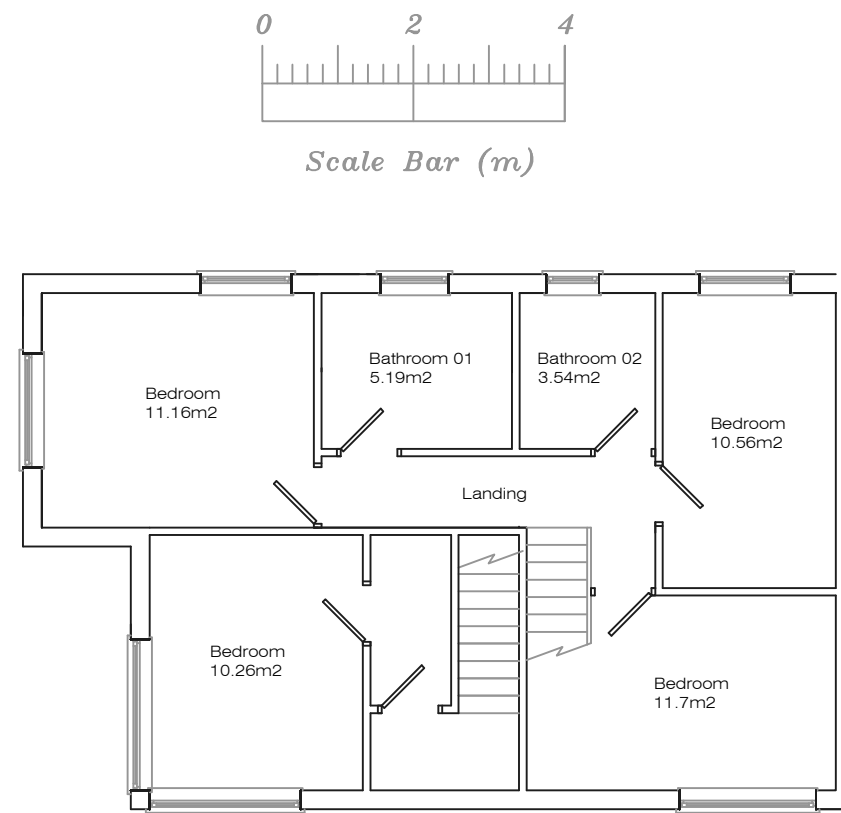

Proposed First Floor Plan

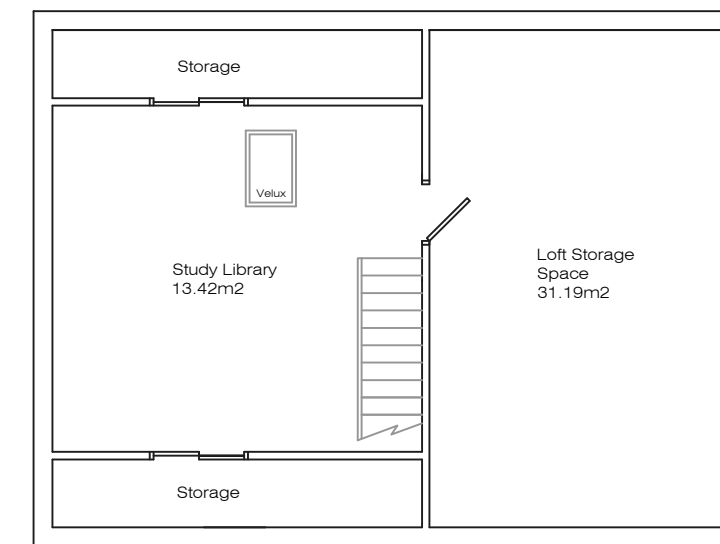

Proposed Second Floor Plan

Address 35 Greenes Road, L35				
Job Title Change of use from C3 into C2 (Children's care home)				
Drawing title Proposed Plans				
Chkd	Appvd	date Feb '26	scale 1:100 @ A2	Dwg No. 002