



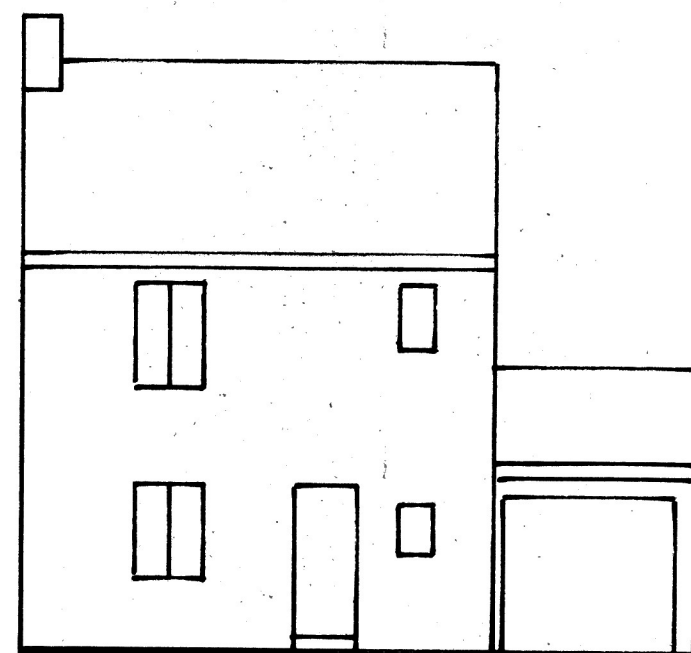


EXISTING FRONT ELEVATION

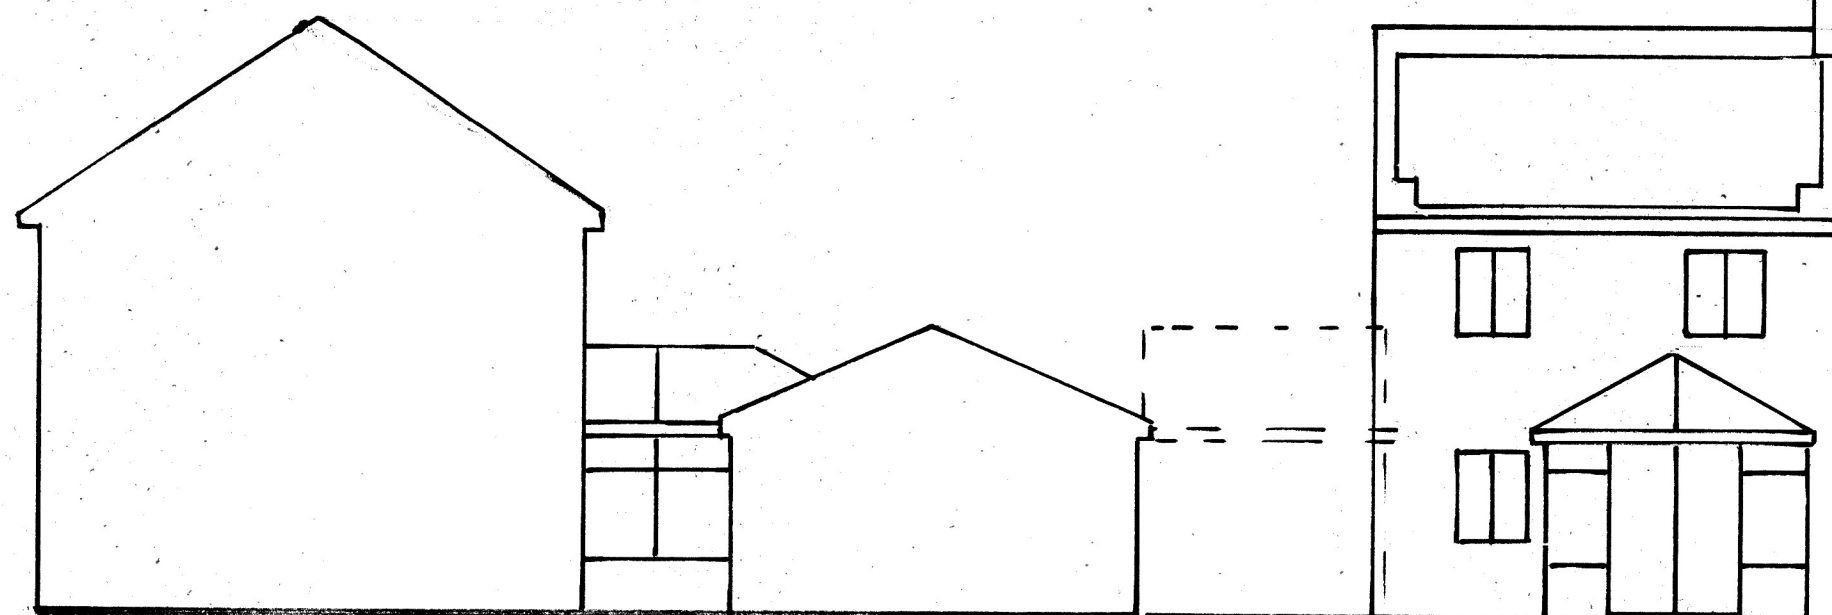



EXISTING SIDE ELEVATION

EXISTING REAR ELEVATION


0 1 2 3 4 5
1:100

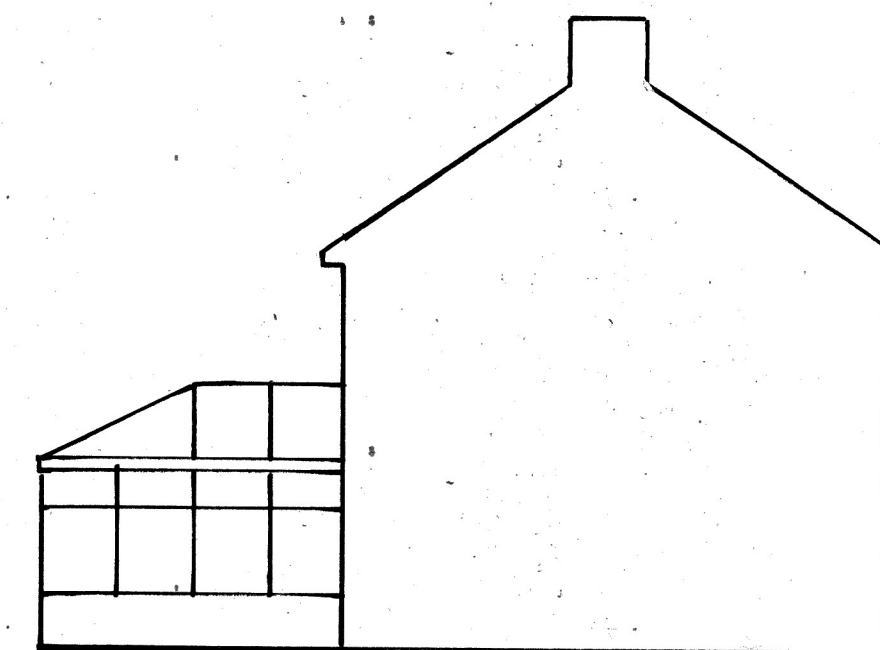

EXISTING SIDE ELEVATION

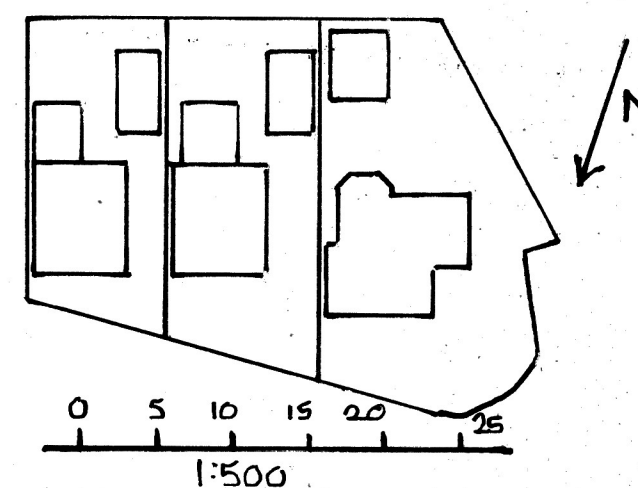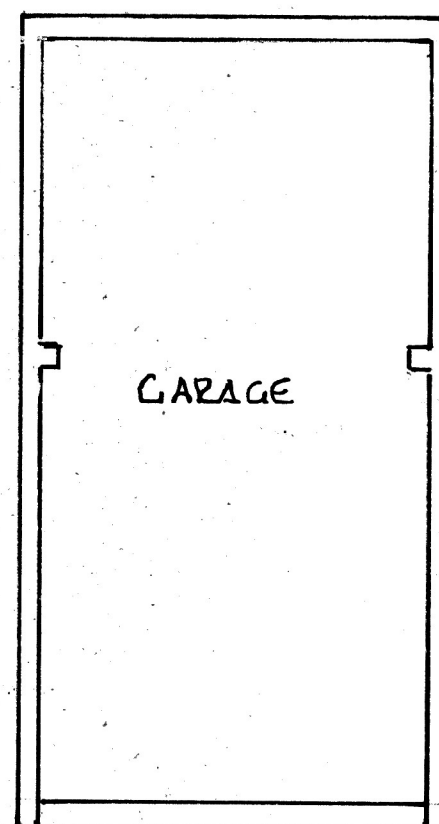


SITE/BLOCK PLAN

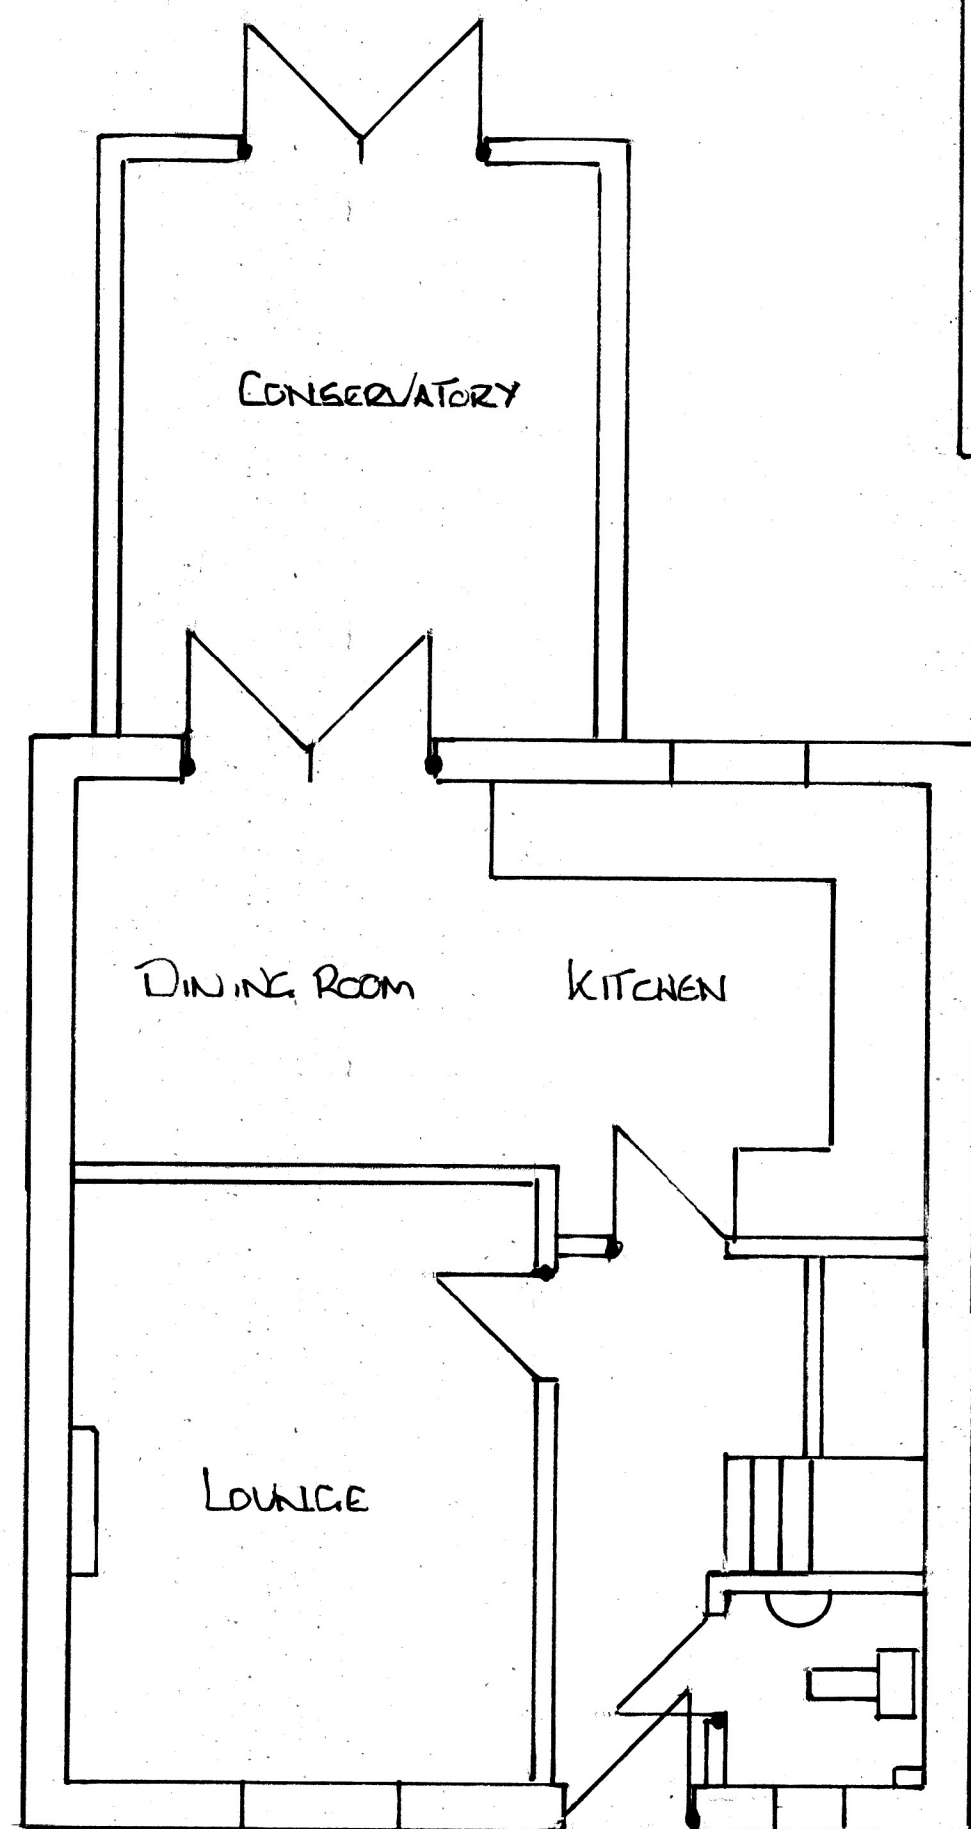

EXISTING GROUND FLOOR PLAN

0 1 2 3 4
1:50

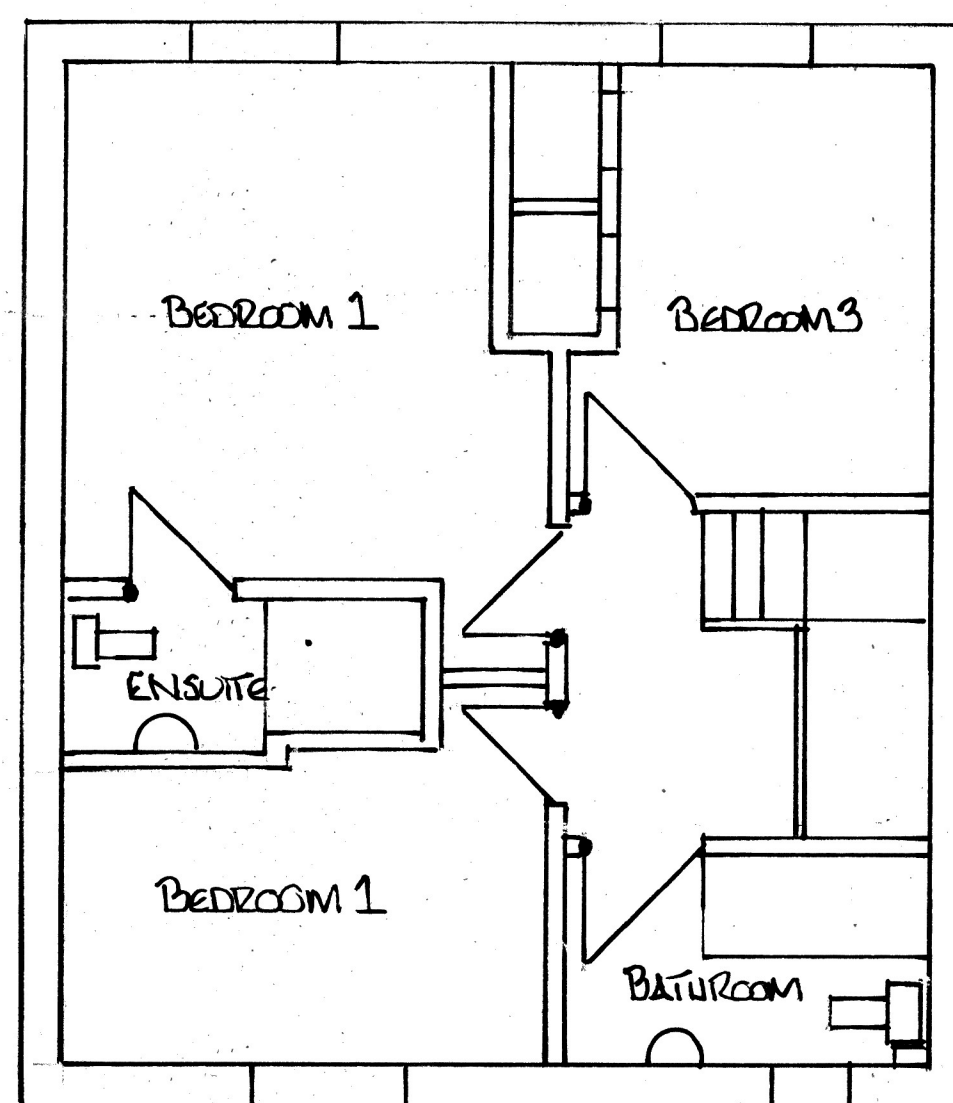

EXISTING FIRST FLOOR PLAN

NO CHANGE TO FLOOR PLANS OR FLOOR LAYOUTS

ADDRESS: 23 YOXALL DRIVE, L33 4HS

PROPOSAL: EXISTING ELEVATIONS AND FLOOR PLANS.

SCALE: 1:50; FLOOR PLANS.
1:100, EXISTING ELEVATIONS.
1:500 EXISTING SITE/BLOCK PLAN.
DRAWING NO 1