


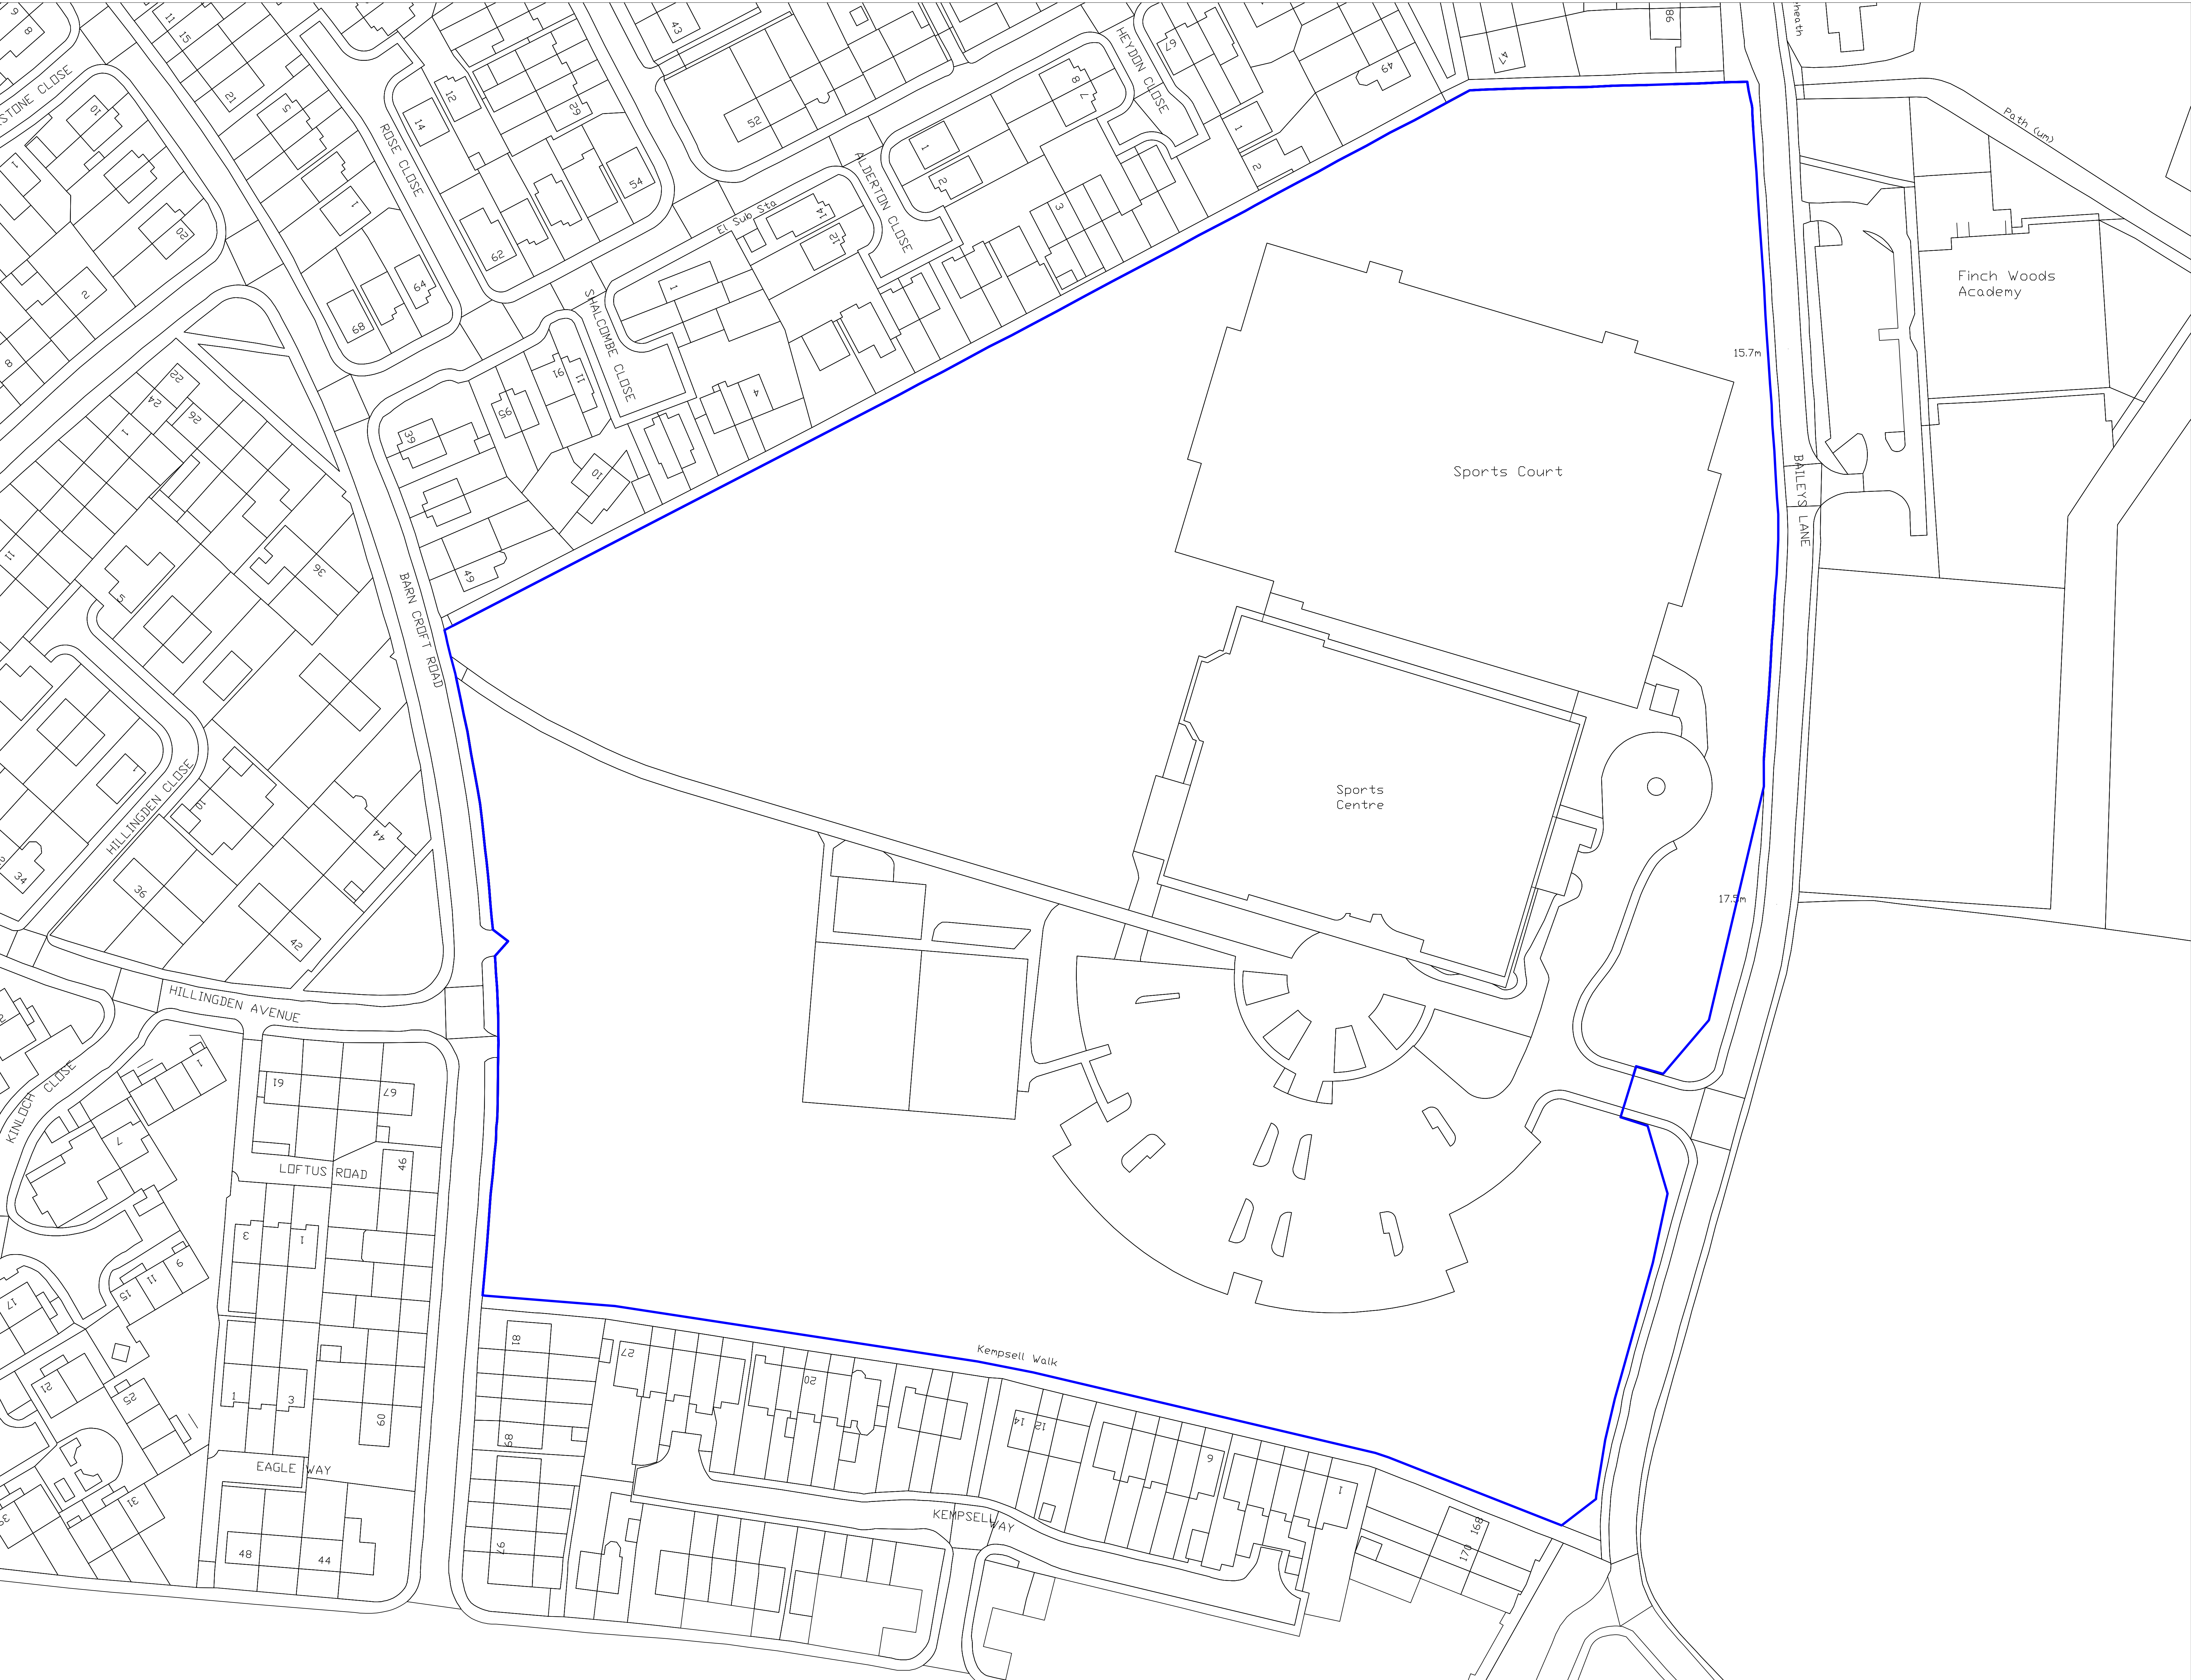

OFFICE ADDRESS

KNOWSLEY METROPOLITAN BOROUGH COUNCIL
Borough Council, Archway Road,
Barnsley,
South Yorkshire,
S10 2NS

PROJECT SITE ADDRESS DETAILS

Halewood Leisure Centre
Barnsley
South Yorkshire
S10 2NS

PROJECT

Installation of a new electrical substation to support the new low-carbon heating system

TITLE

Existing Site Plan
Planning Drawing

Original Size	Scale	Designed	Drawn	Checked	Authorised
A3	1:500				
		Date	Date	Date	Date

Project No.	Office	Drawing No.	Rev
	KNB/C		1