


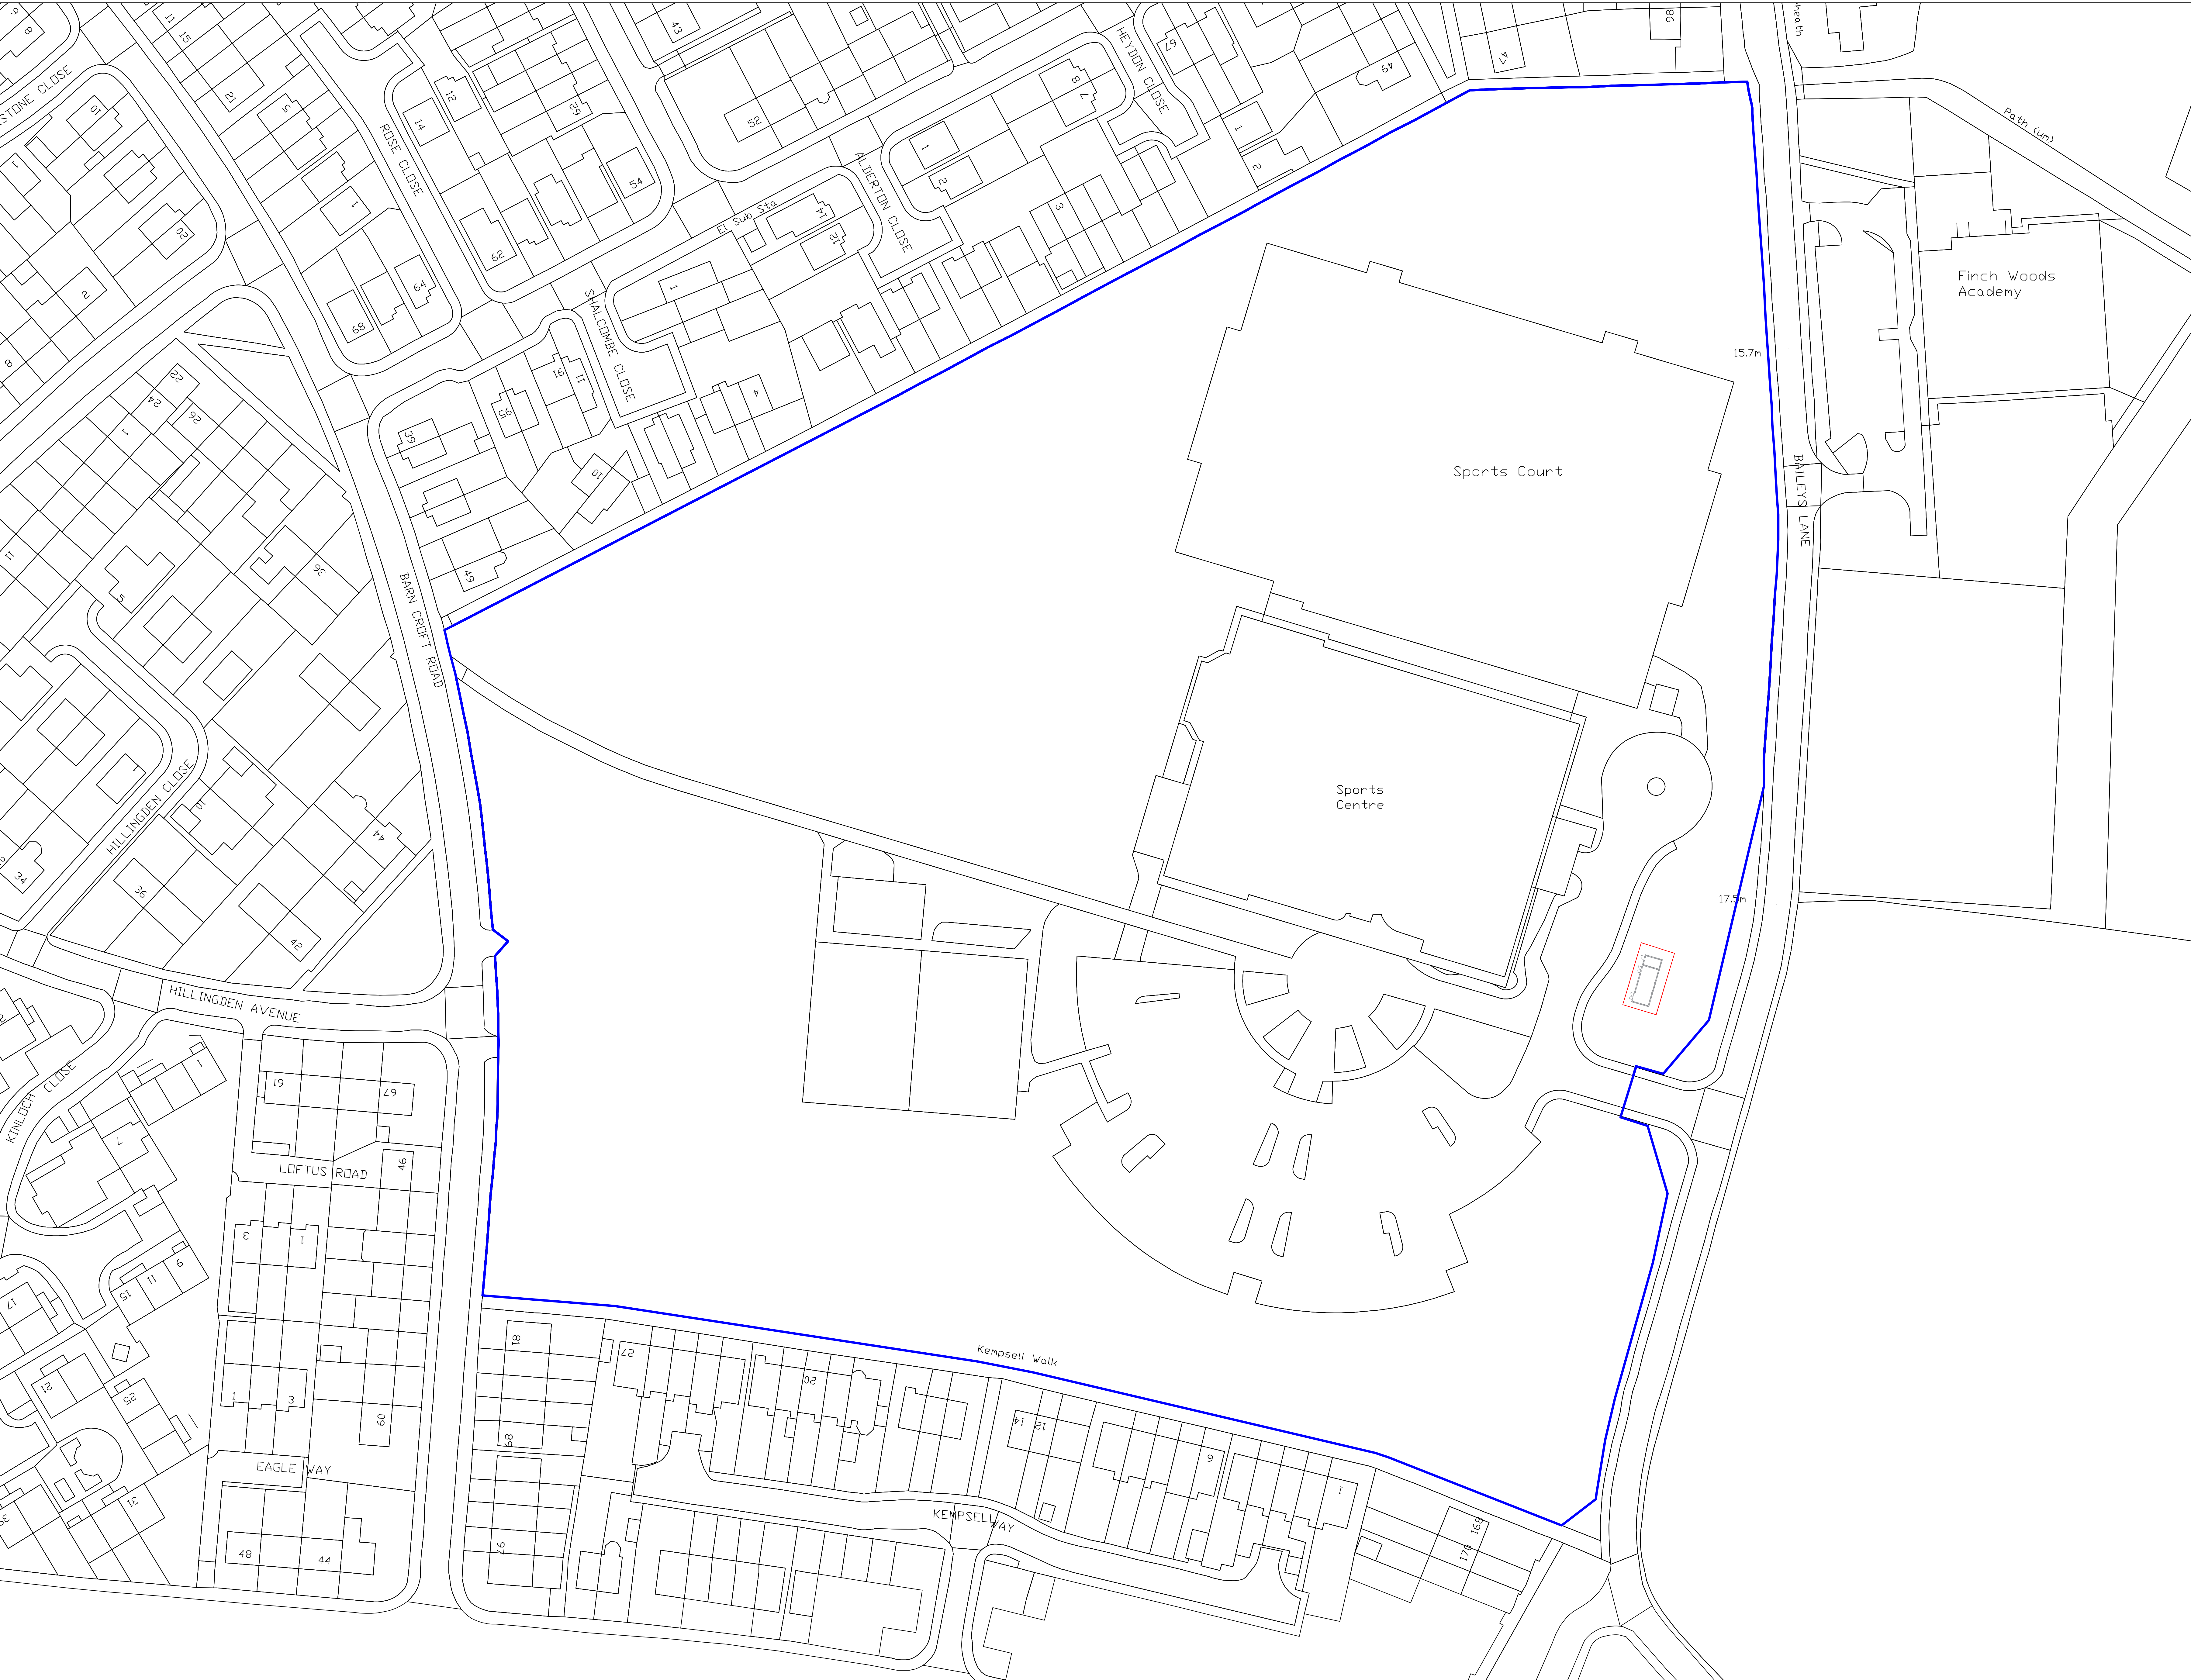

OFFICE ADDRESS

KNOWNSLEY METROPOLITAN BOROUGH COUNCIL
Brimley Municipal, Arbury Road,
Brimley,
Knowsley,
Merseyside
L35 9EY

PROJECT SITE ADDRESS DETAILS

Halewood Leisure Centre
Brimley Lane
Halewood
Merseyside
L35 9EY

PROJECT

Installation of a new electrical substation to support the new low-carbon heating system

TITLE

Proposed Site Plan
Planning Drawing

Original Size	Scale	Designed	Drawn	Checked	Authorised
A3	1:500	Date	Date	Date	Date

Project No.	Office	Drawing No.	Rev
	KNMBC		6