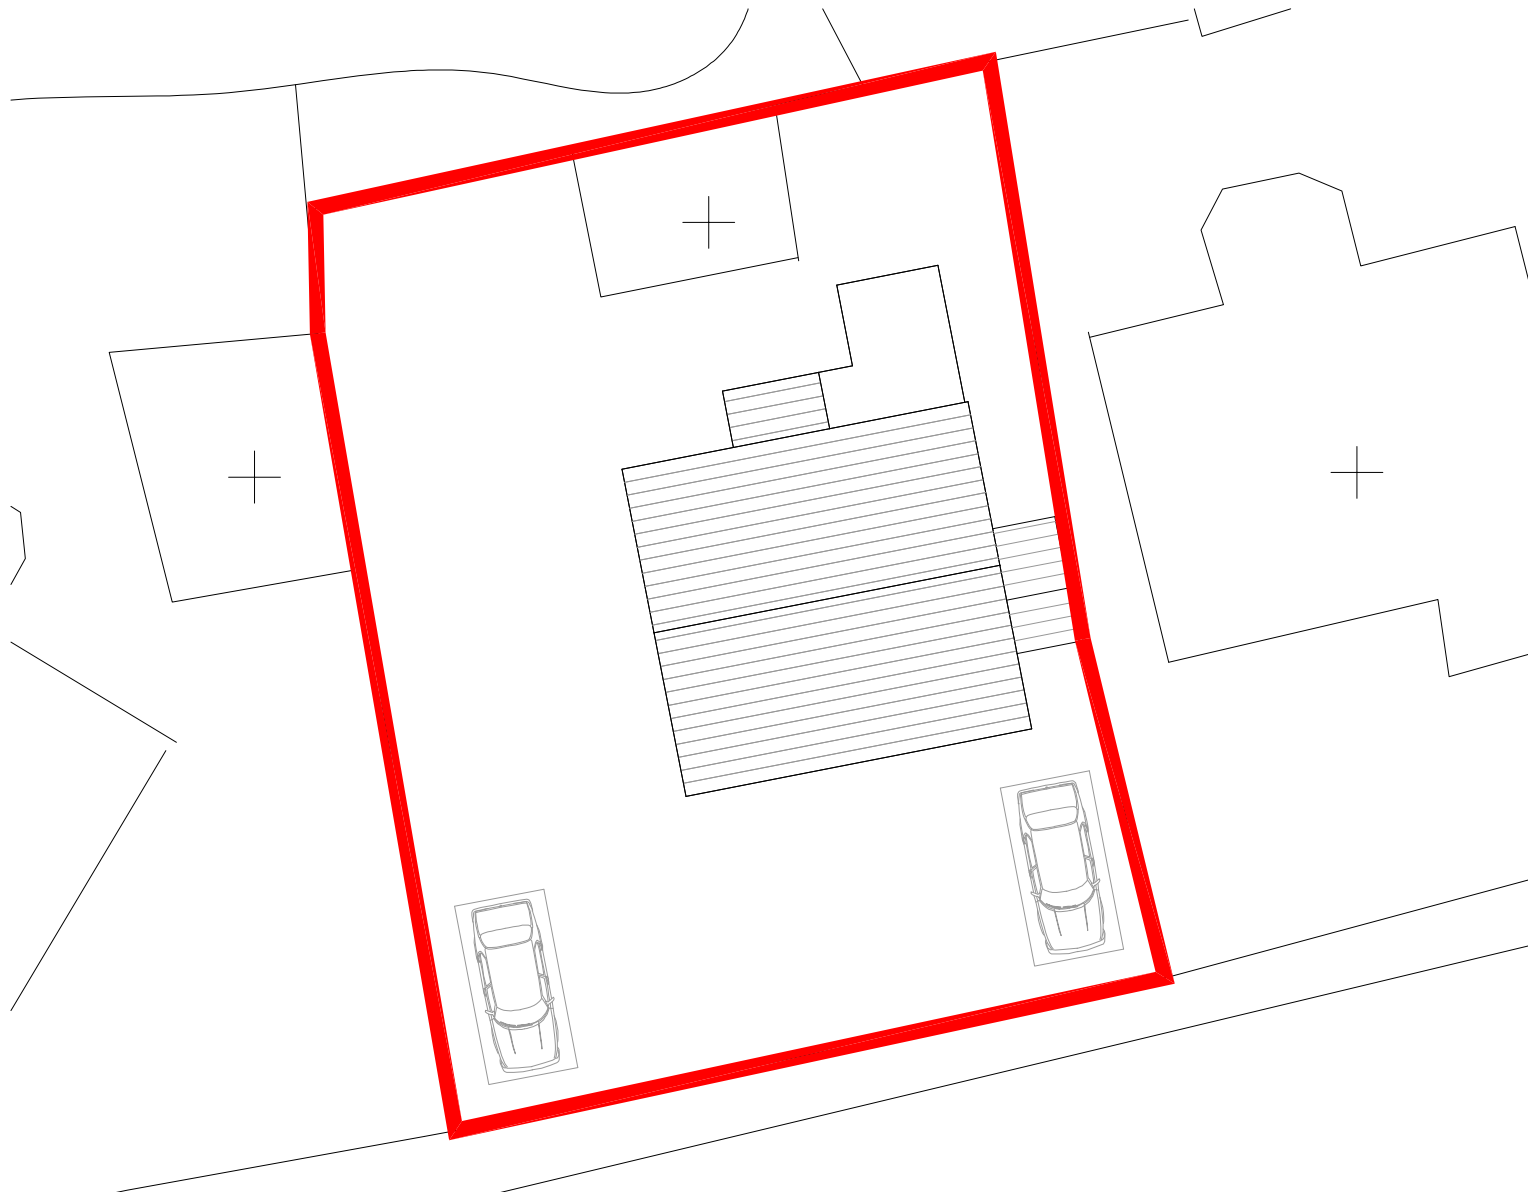


DWG No. WA8 5QH/495/03	
TITLE Proposed Block Plan, Roof Plan & Site Plan	
PROJECT Proposed Development to 495 Hillside Farm Cranton Road Widnes WA8 5QH	
CLIENT Mrs. S. Sanderson	
DATE	18/08/2026
SCALE AT A4	1 : 200
PRO-TECH  ARCHITECTURE 20 Elstree Court Widnes WA8 3EP Telephone 0151 420 7895	