




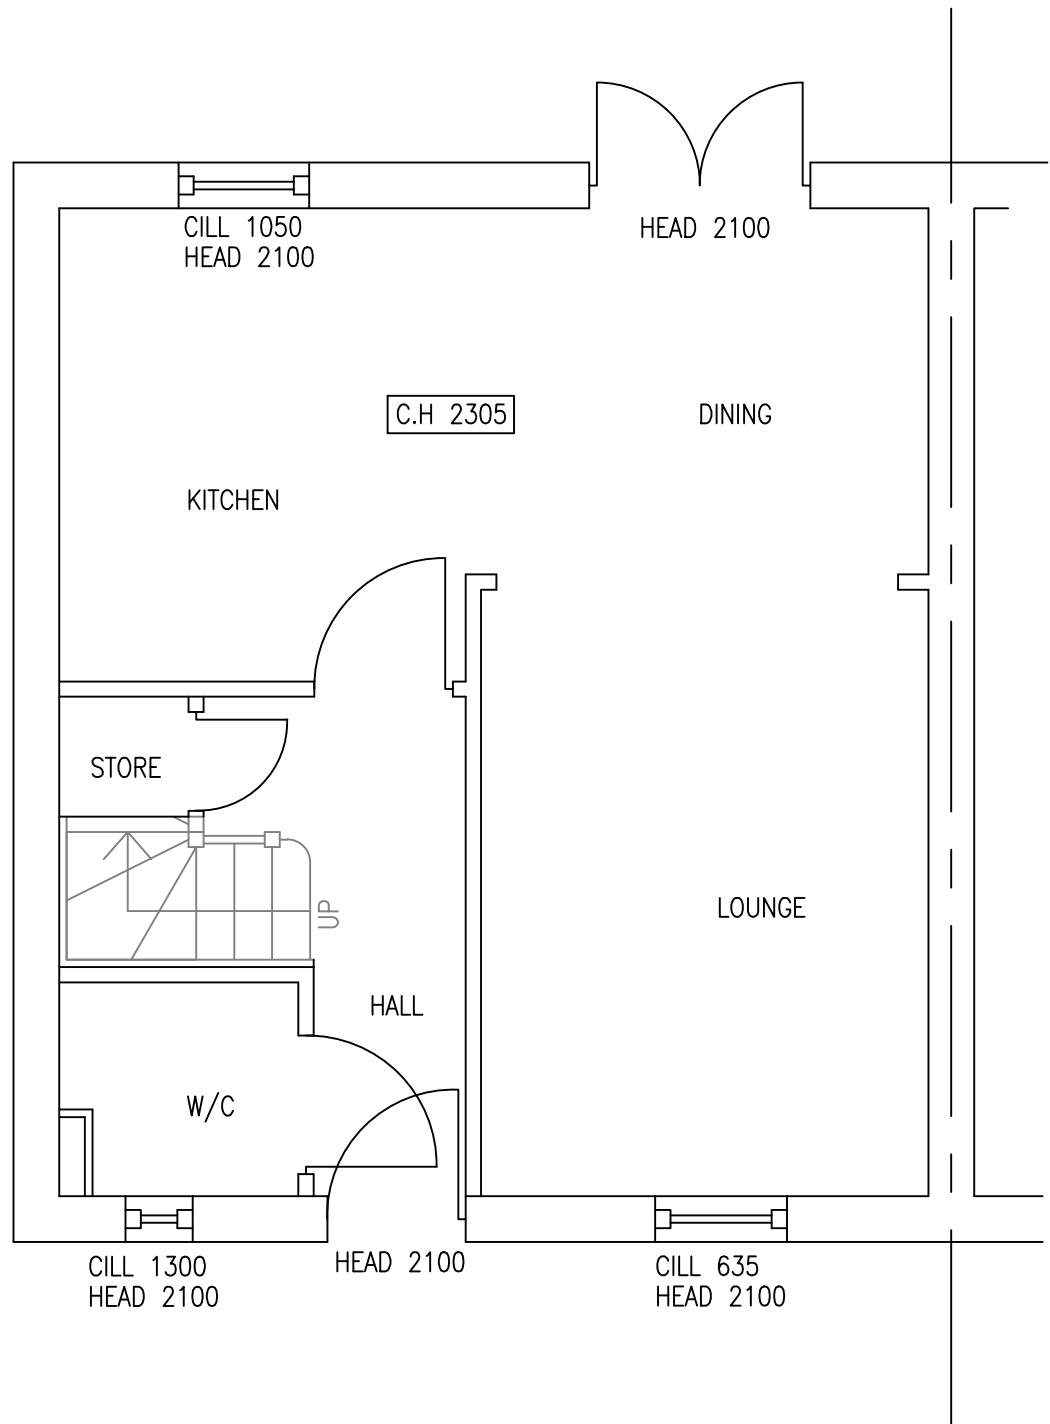

GROUND FLOOR PLAN.

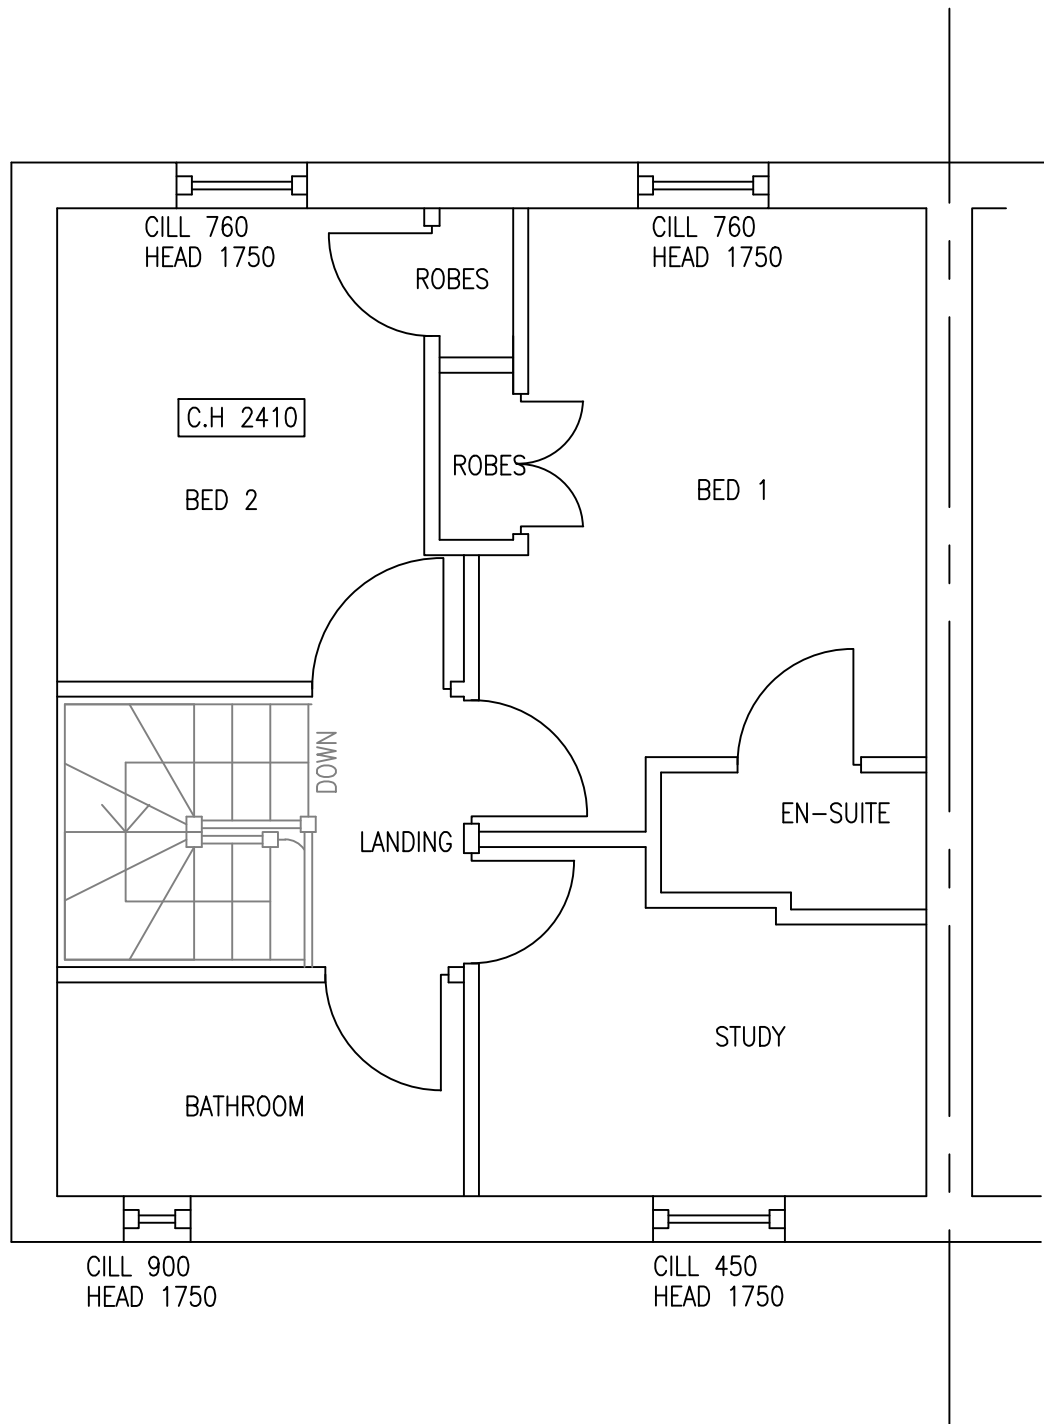


FIRST FLOOR PLAN.

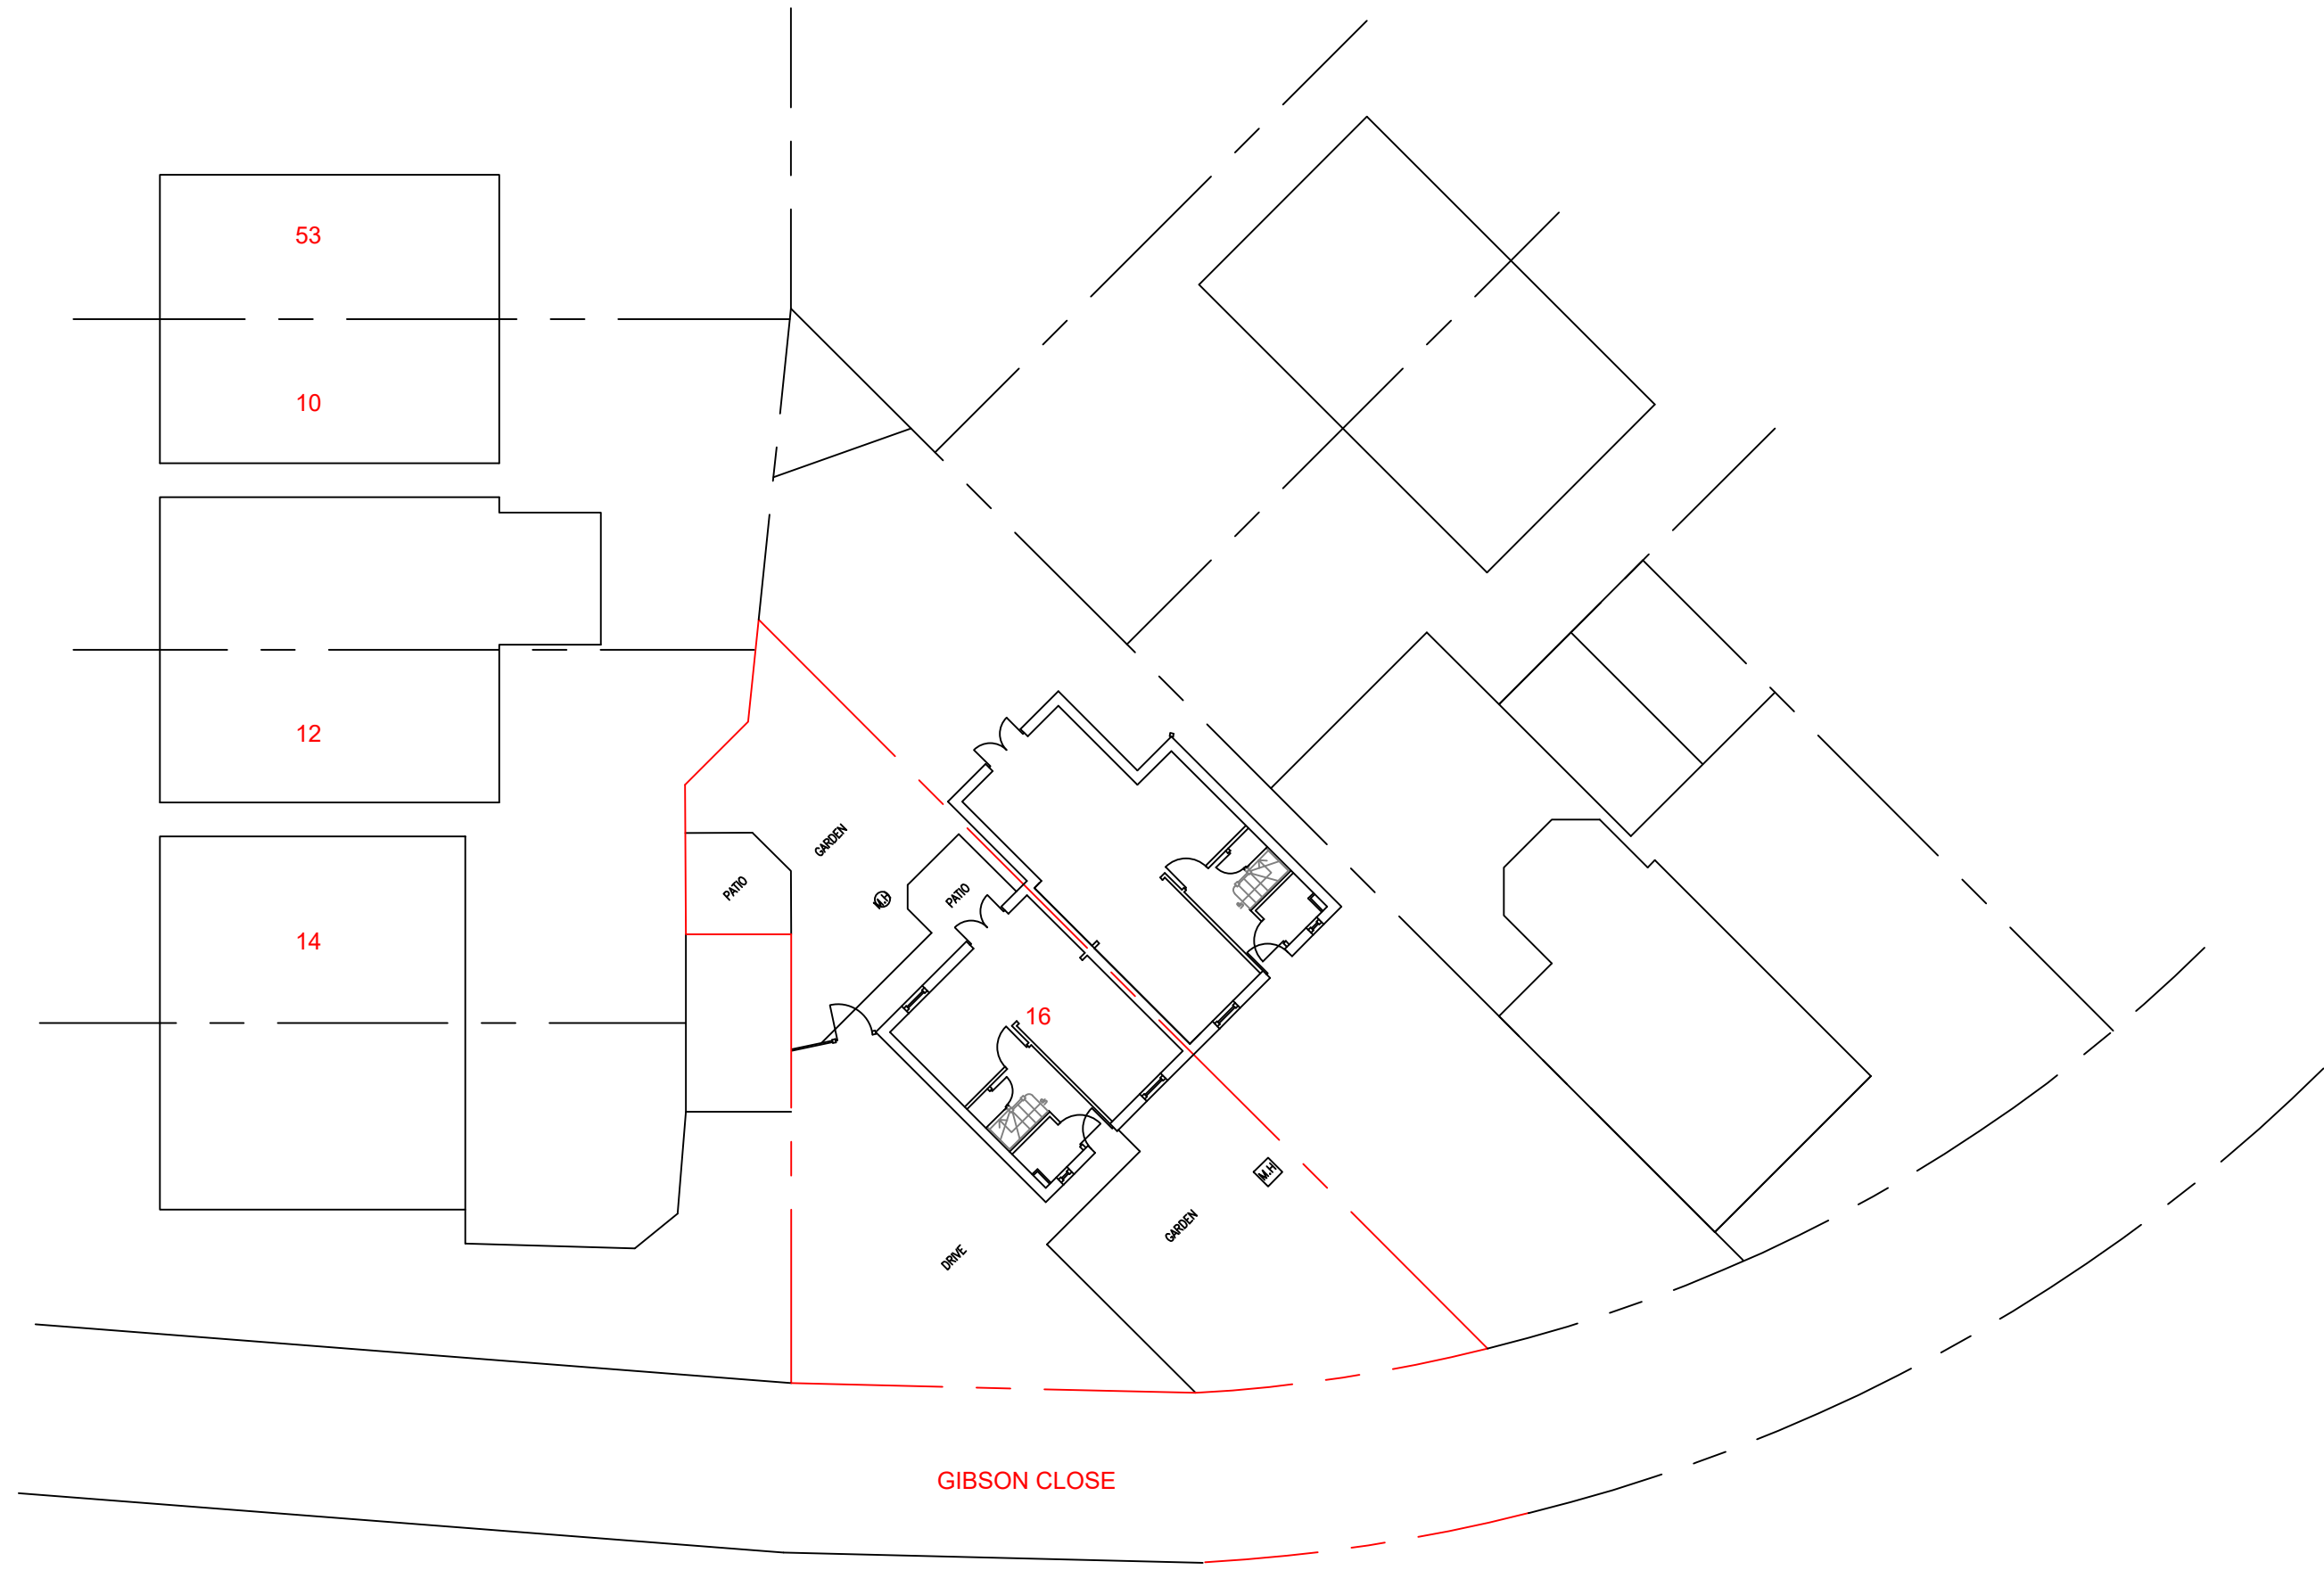


SITE PLAN. (1:100)




FRONT ELEVATION.

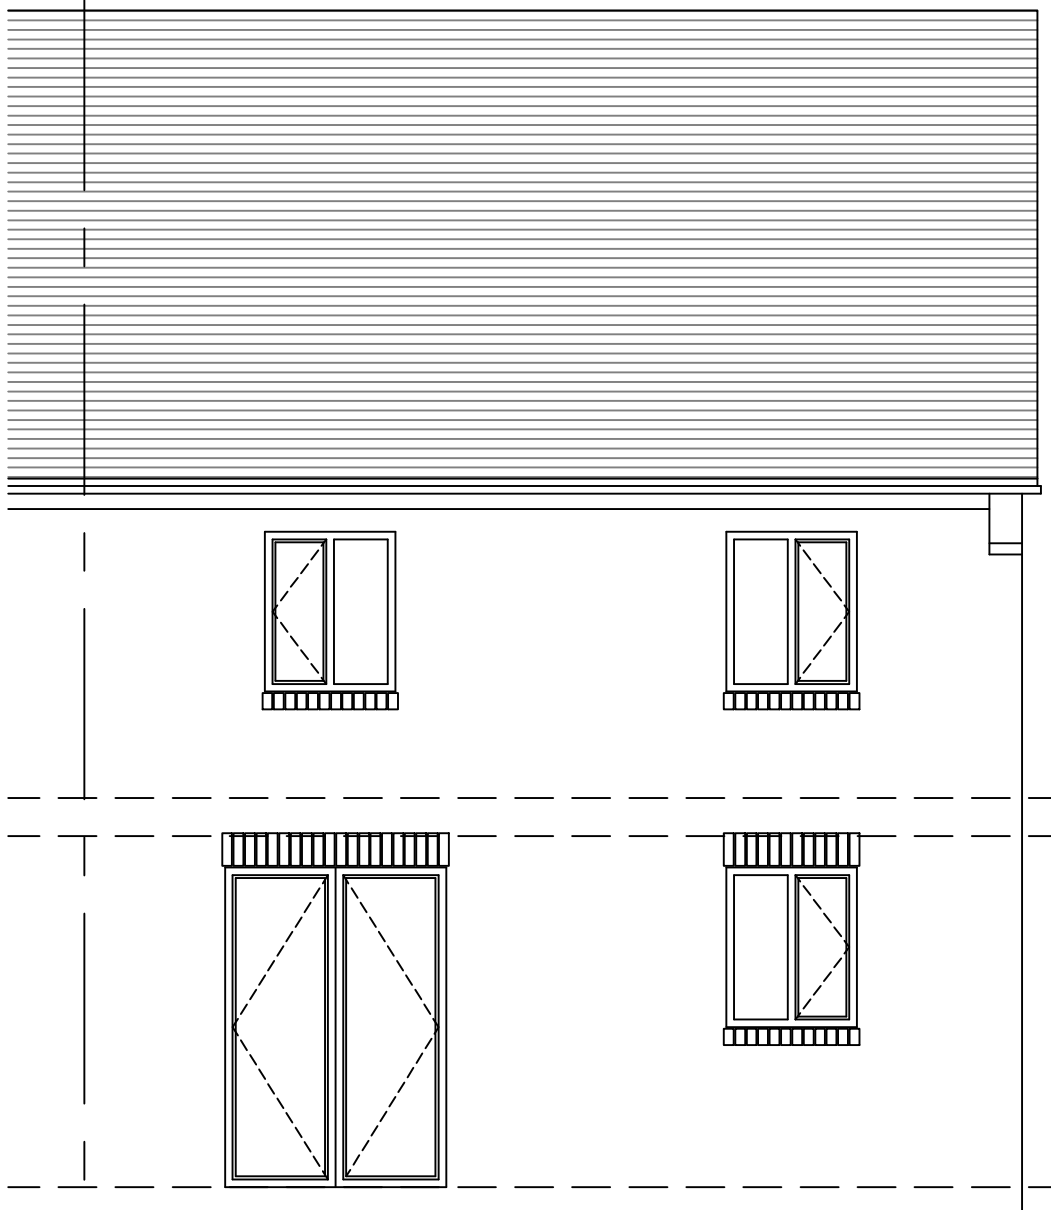


REAR ELEVATION.

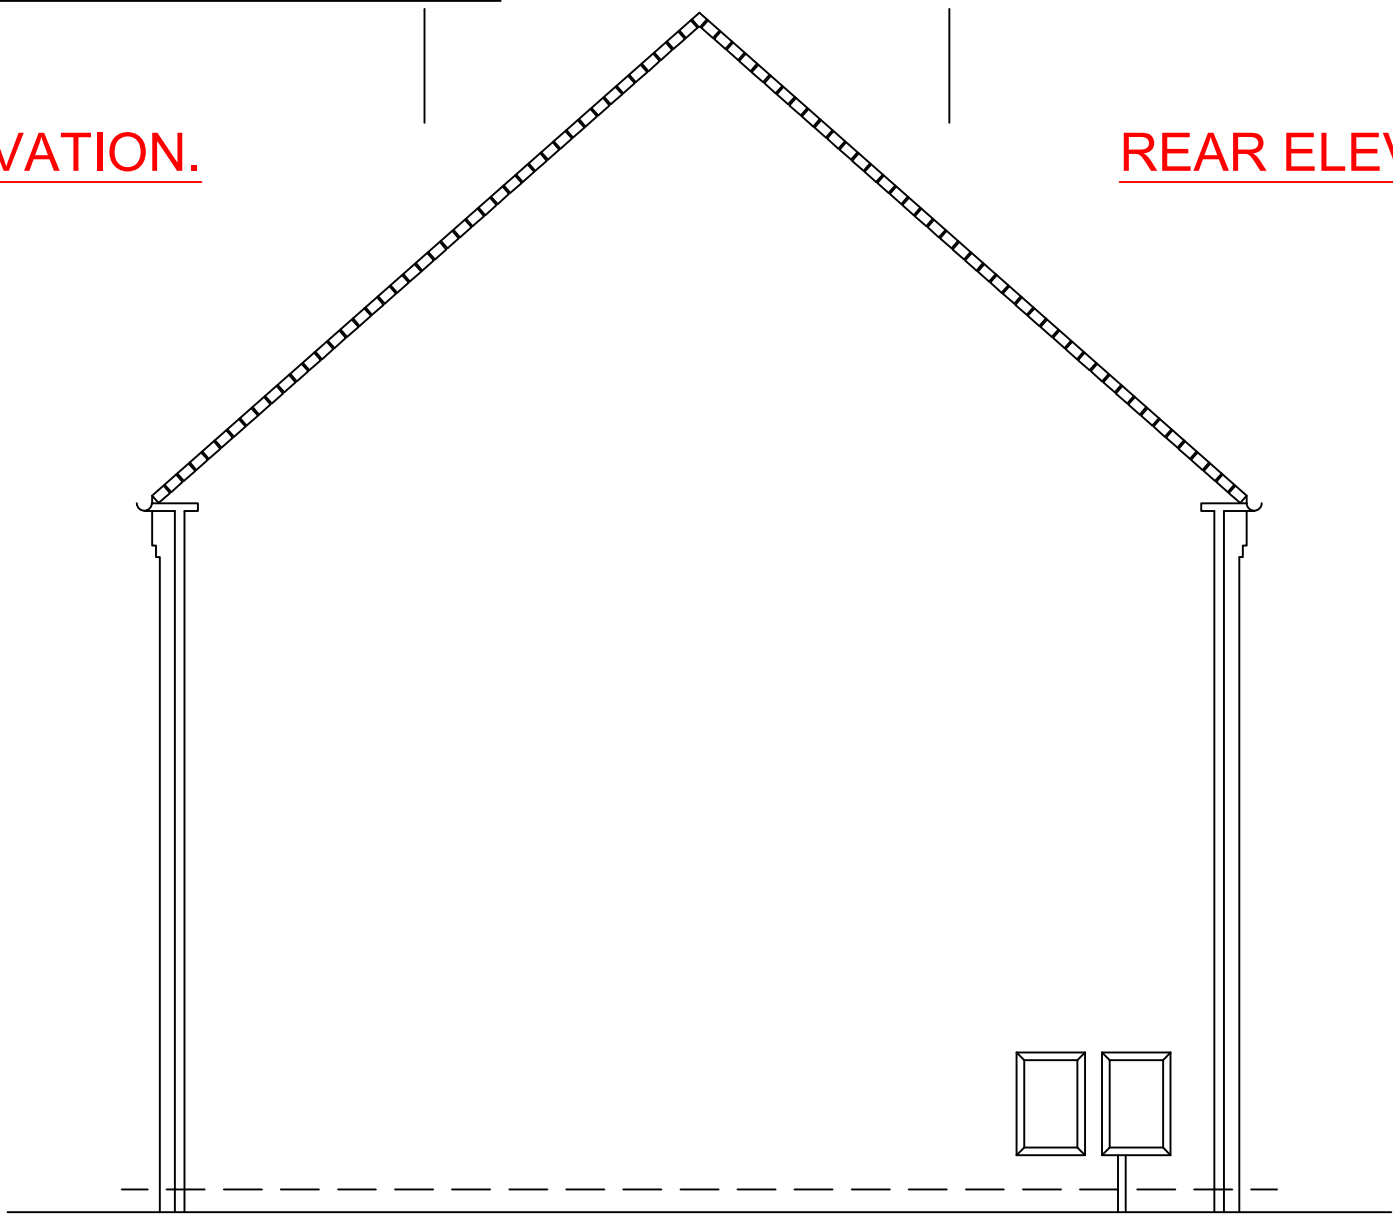

SIDE ELEVATION.

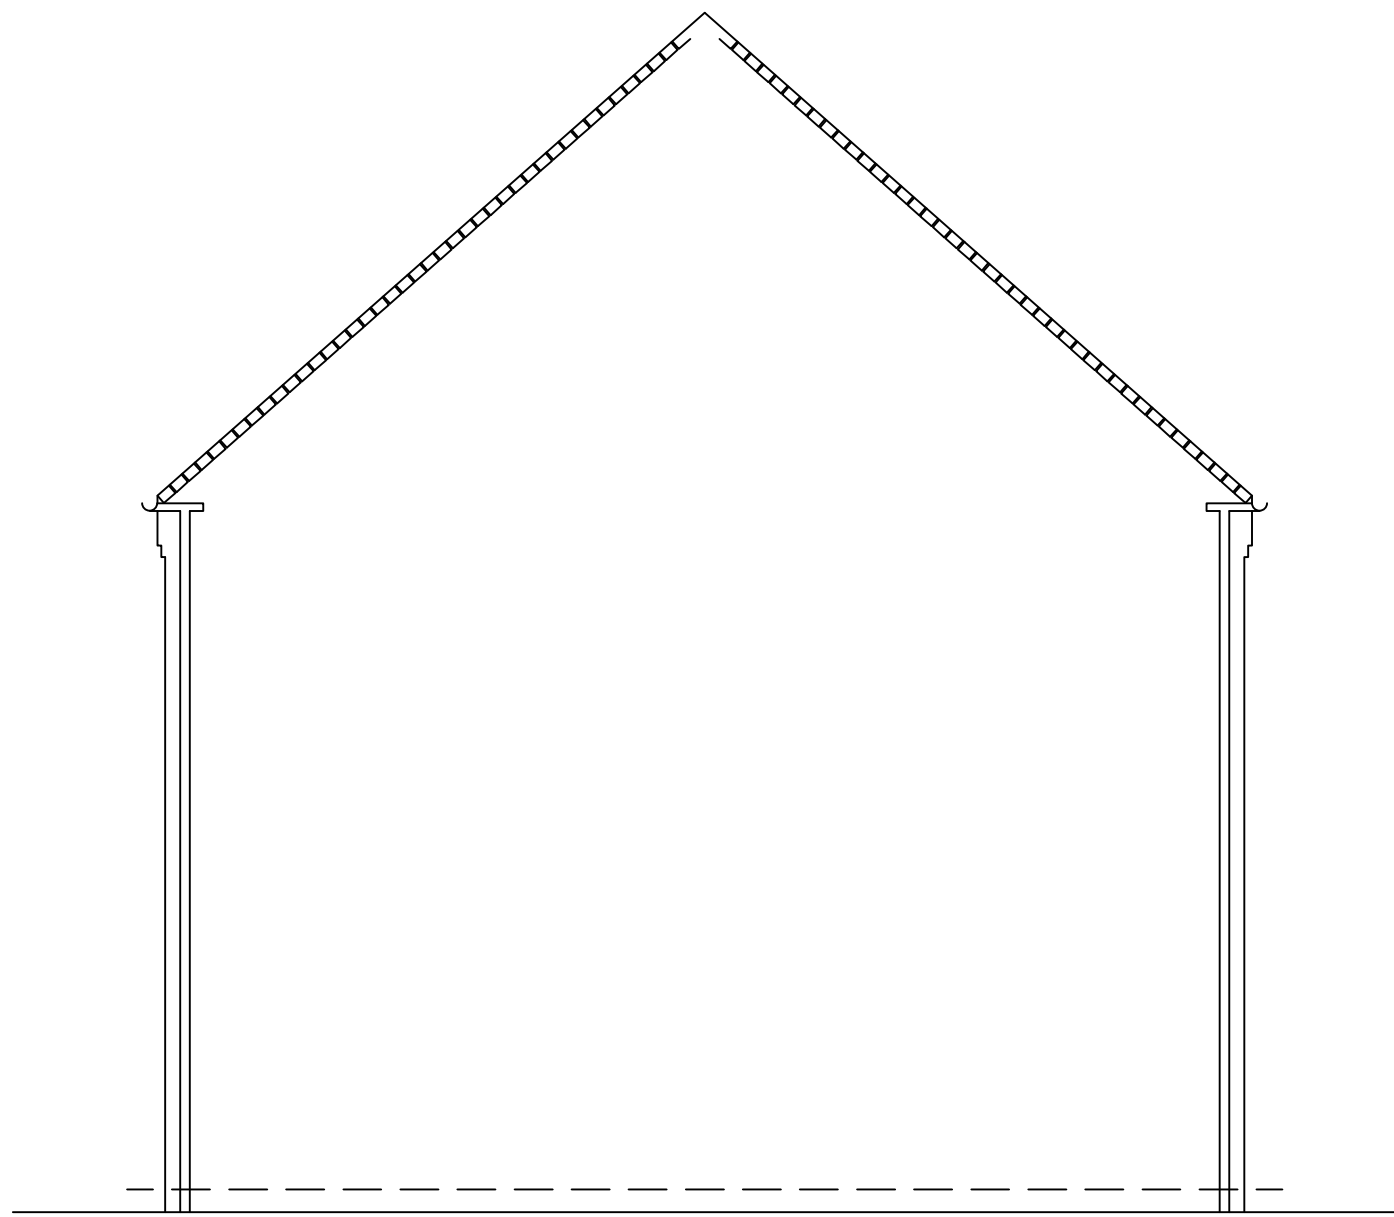

SIDE ELEVATION.

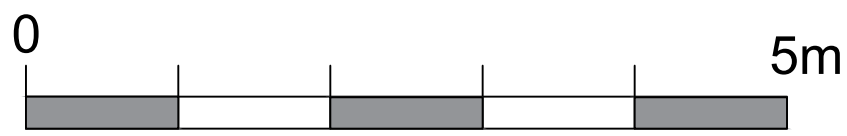

SCALE

Rev B Site plan updated. 20/04/22  
Rev A Drawing updated inline with planners comments. 16/03/22  
Revisions.

Client.  
Mrs. DANIELLE ANDREWS.

Drawing Title.  
EXISTING PLANS & ELEVATIONS.

**REDFORD  
CONSTRUCTION**  
CONCEPT TO COMPLETION  
11 OLD NURSERY FOLD, HARWOOD, BL2 3RZ  
Mob: 07791127133 Email: ryan@redfordconstruction.co.uk  
Mob: 07791121584 Email: stuart@redfordconstruction.co.uk

SCALE: 1:50 DATE: FEB 22  
DRAWN: R.M. CHECKED: N.T

CONTRACT No: RC1096 DRAWING No: 1B

PROPOSED SIDE & REAR EXTENSION AT 16 GIBSON CLOSE, KIRKBY, LIVERPOOL. L33 4BB