

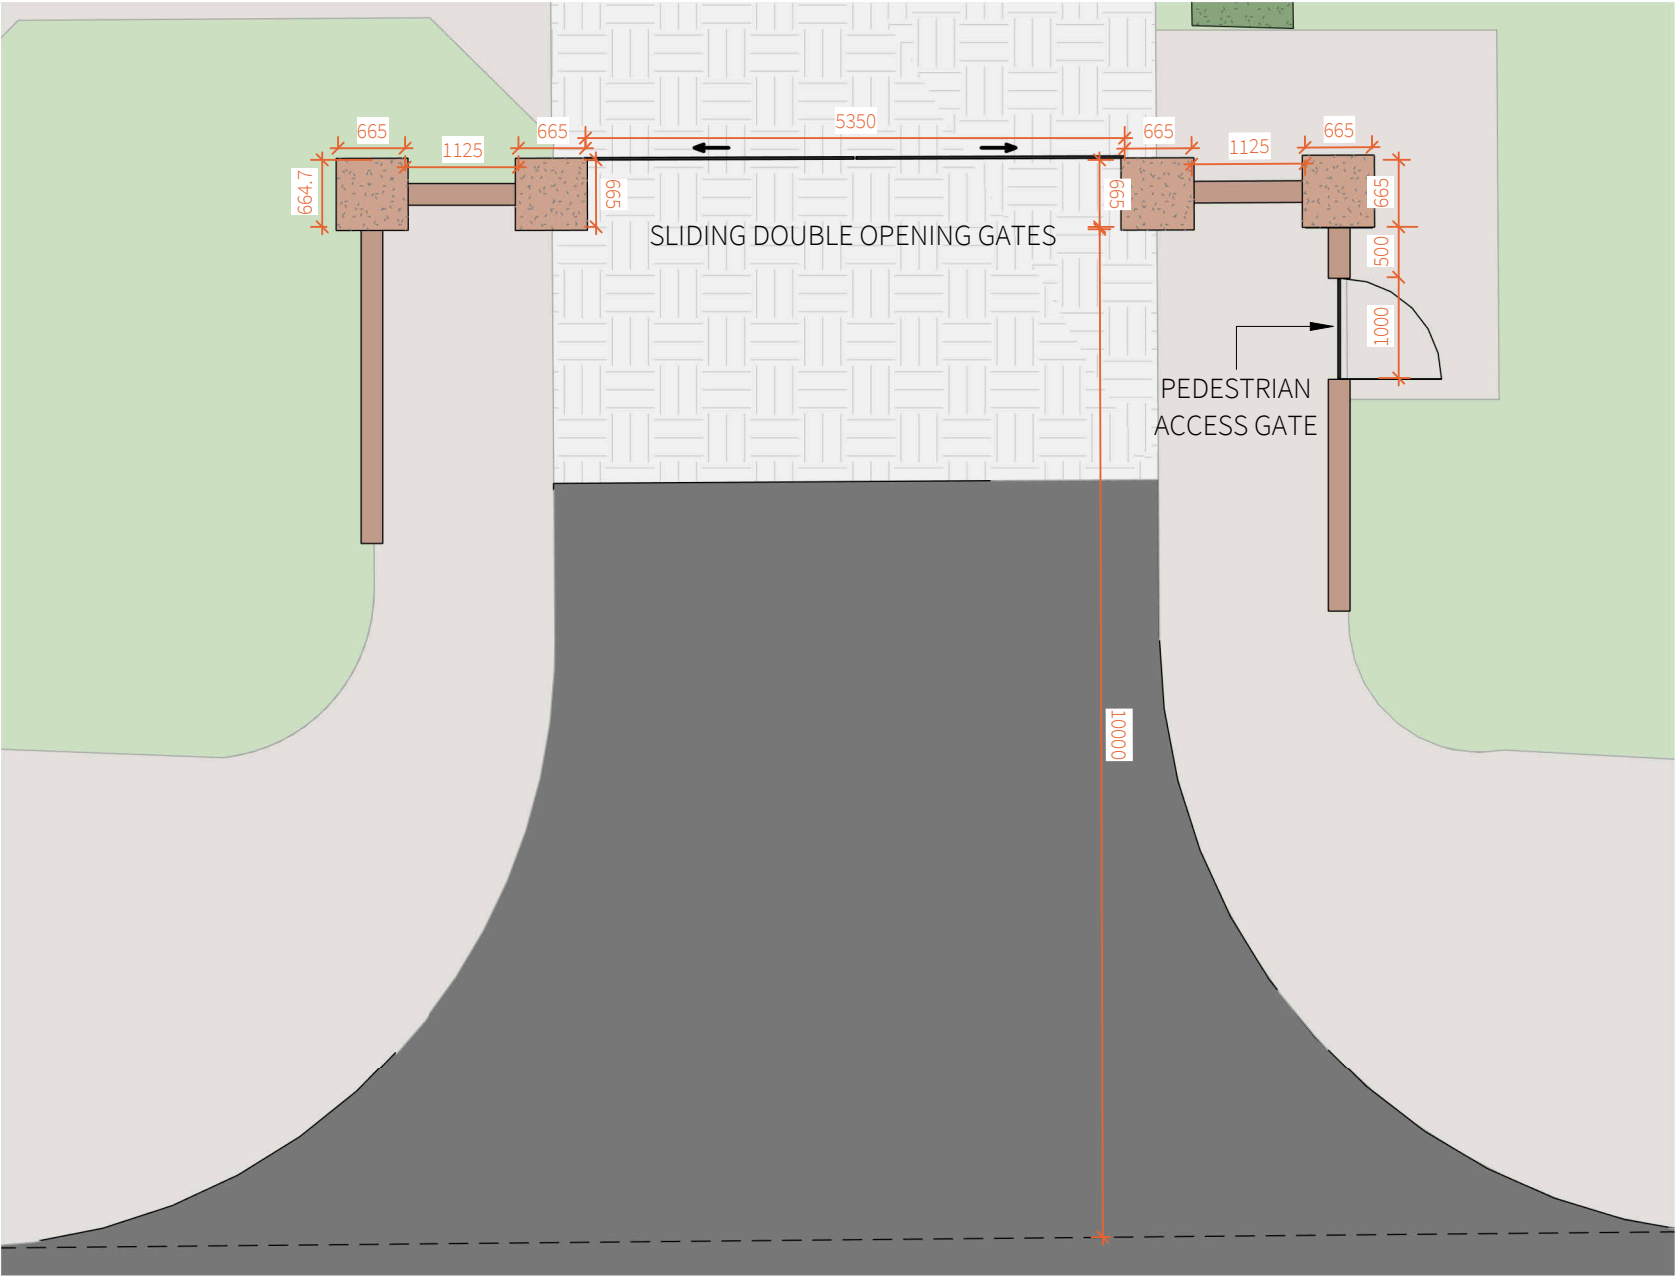


Drawing Scale 1:50 @ A3

1 **ENTRANCE WALL & GATE - PLAN**
1 : 75

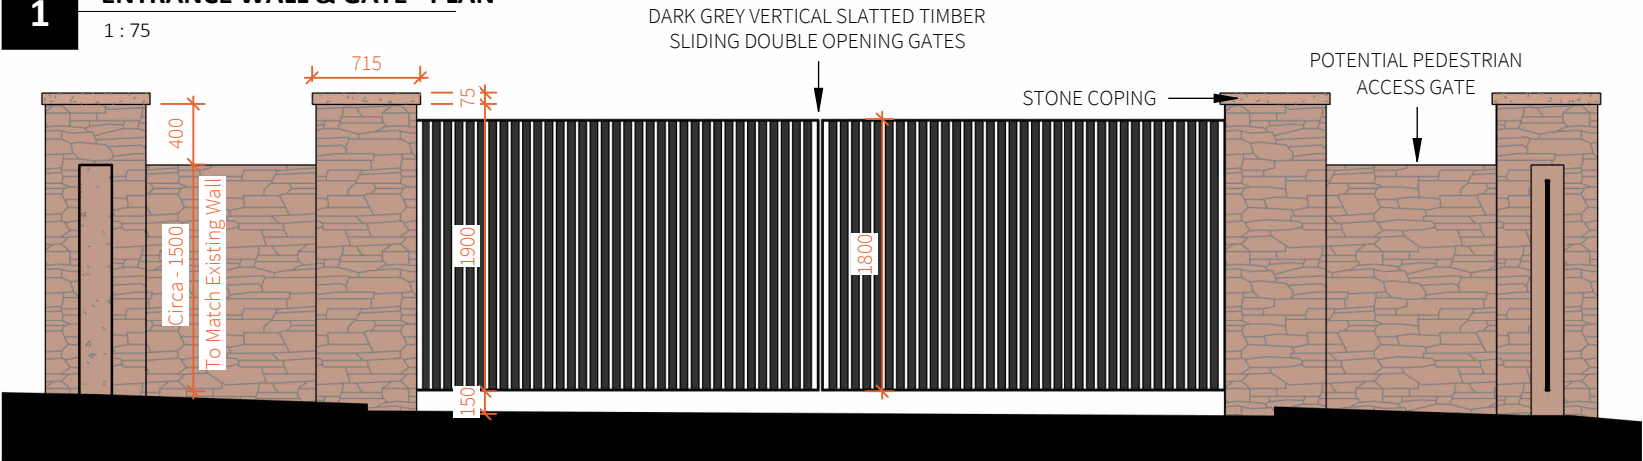

2 **FRONT ELEVATION**
1 : 50

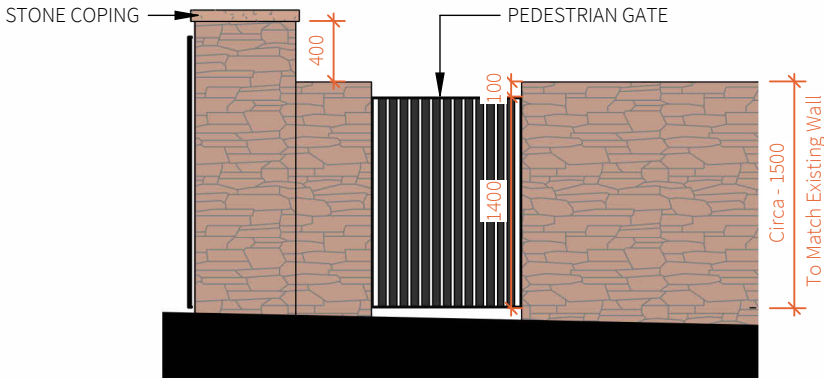

3 **SIDE ELEVATION**
1 : 50

Four Architects Limited (11613893)
Note:
This drawing is copyright.
Do not scale dimensions from drawings.
All dimensions must be checked on site by
contractor or suitable qualified individual.
Contractor to report any discrepancies, errors
or omissions prior to commencing work.

Project Title:
Gerrards Lane

Location:
HALEWOOD

Drawing title:
ENTRANCE WALL & GATE

Status:
PRELIMINARY

Scale:
As indicated

Job Number:
21-002

Drawing Number:
FA-DR-03-105

Date:
26/04/2023

Revision:
P1

F

Four
Architects

113 Portland Street, Manchester, M1 6DW
Tel. 01614707969 Email. info@fourarchitects.co.uk