


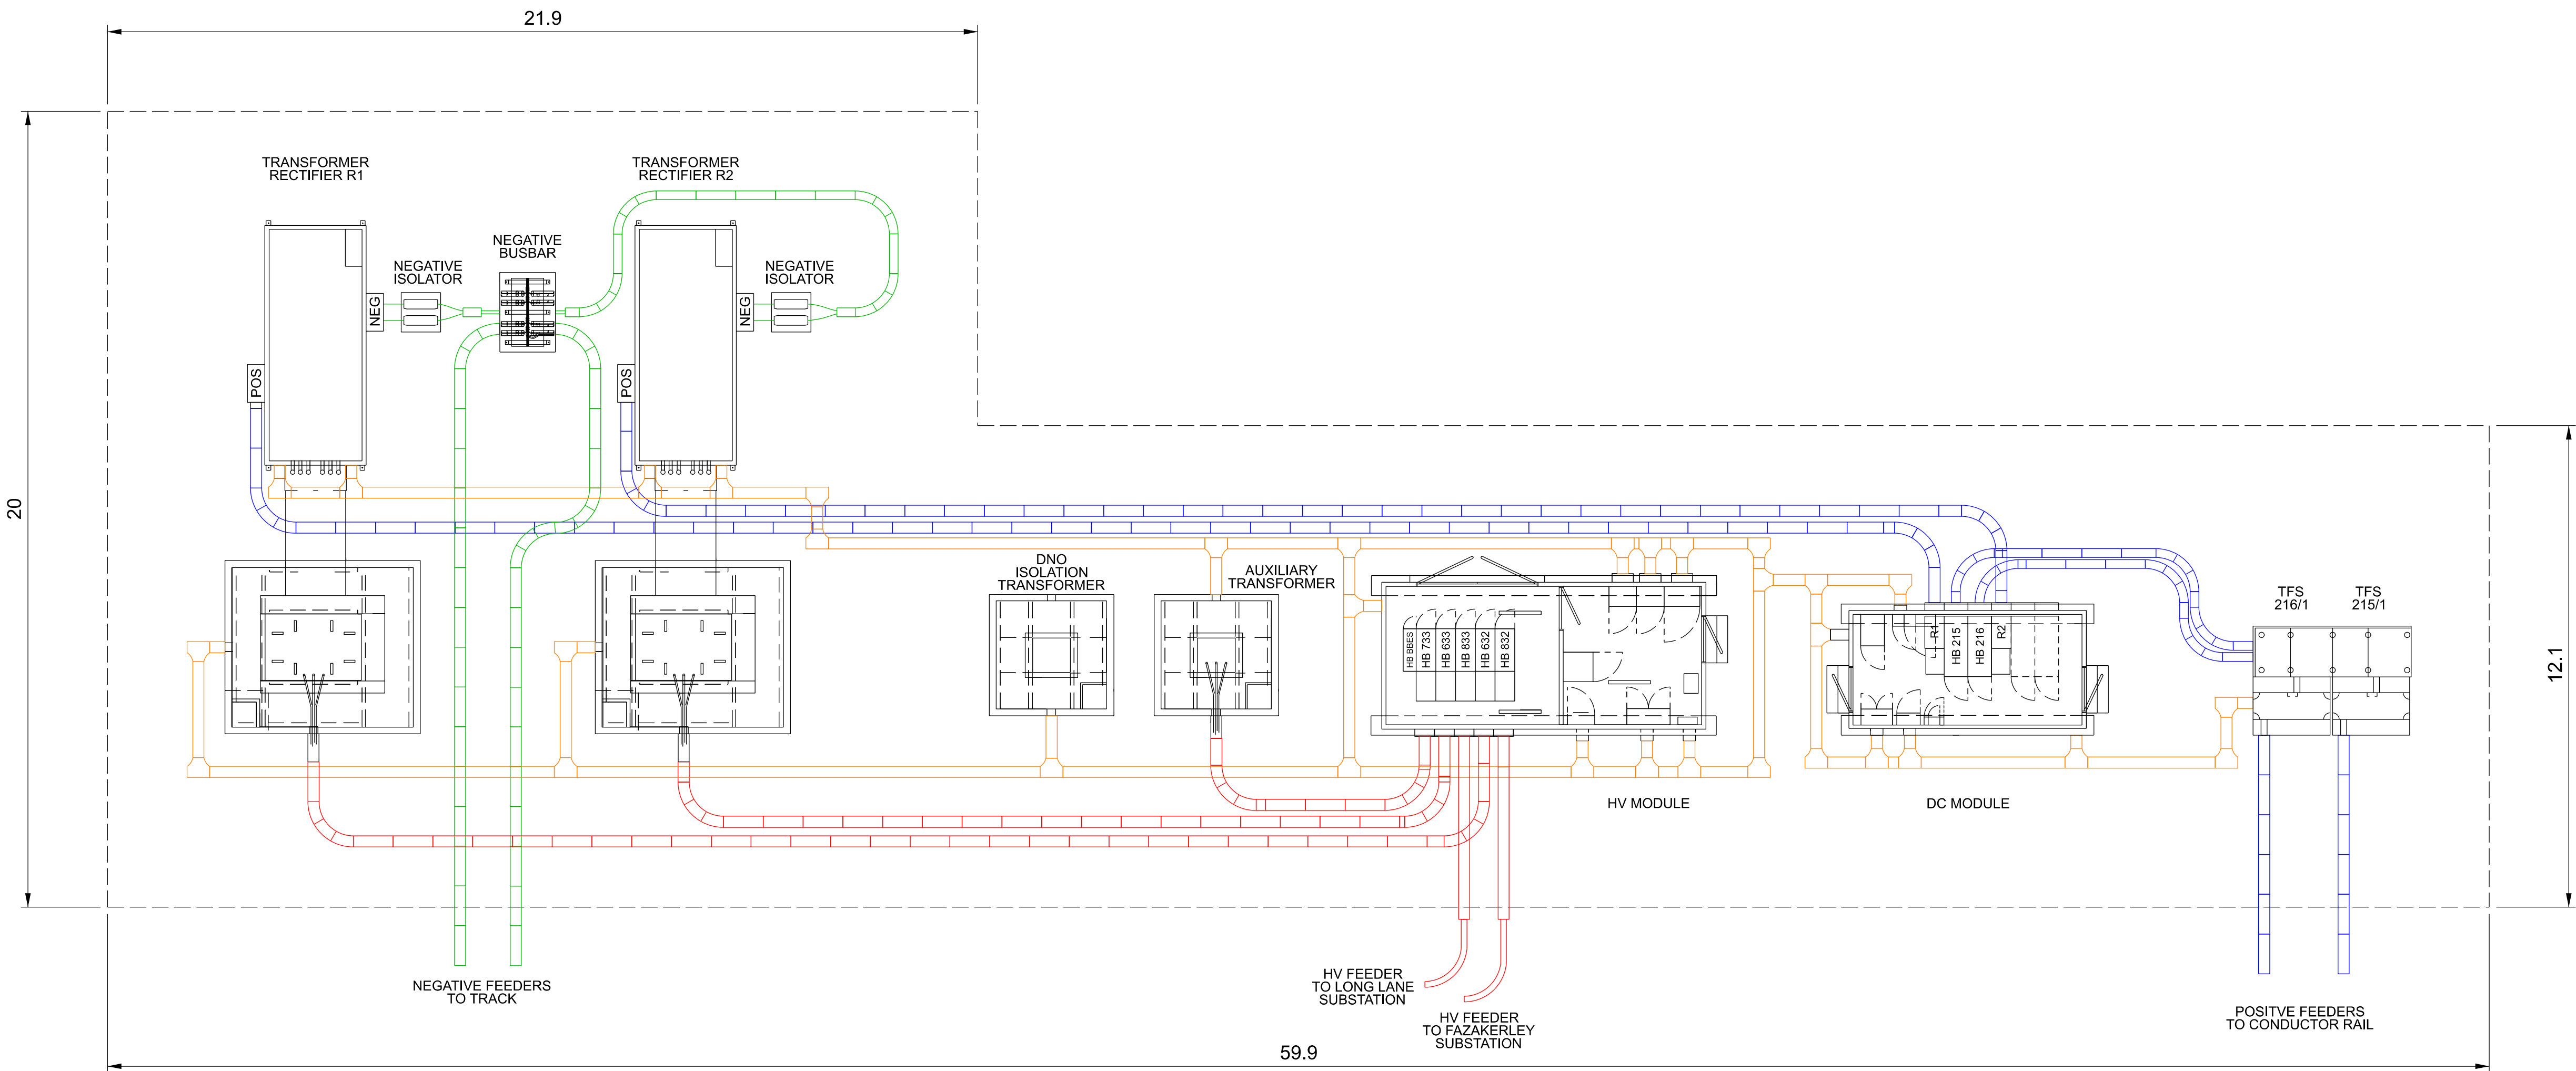

GENERAL NOTES:

1. DO NOT SCALE FROM THIS DRAWING.

2. DIMENSIONS ARE IN METRES UNLESS SPECIFIED OTHERWISE.

P3	19-08-21	JK	EB	EC
Issue	Date	By	Chkd	Appd

ARUP

3 Piccadilly Place
Manchester M1 3NB
Tel +44 161 228 2331
www.arup.com


Applicant
Network Rail

Job Title
**170248 Headbolt Lane New Station
Grip 4**

**Figure 2.9: Substation General
Arrangement**

Scale at A3
Not to scale

Job No 276736-00	Drawing Status Issue	Issue P3
Drawing No 276736/2.9		

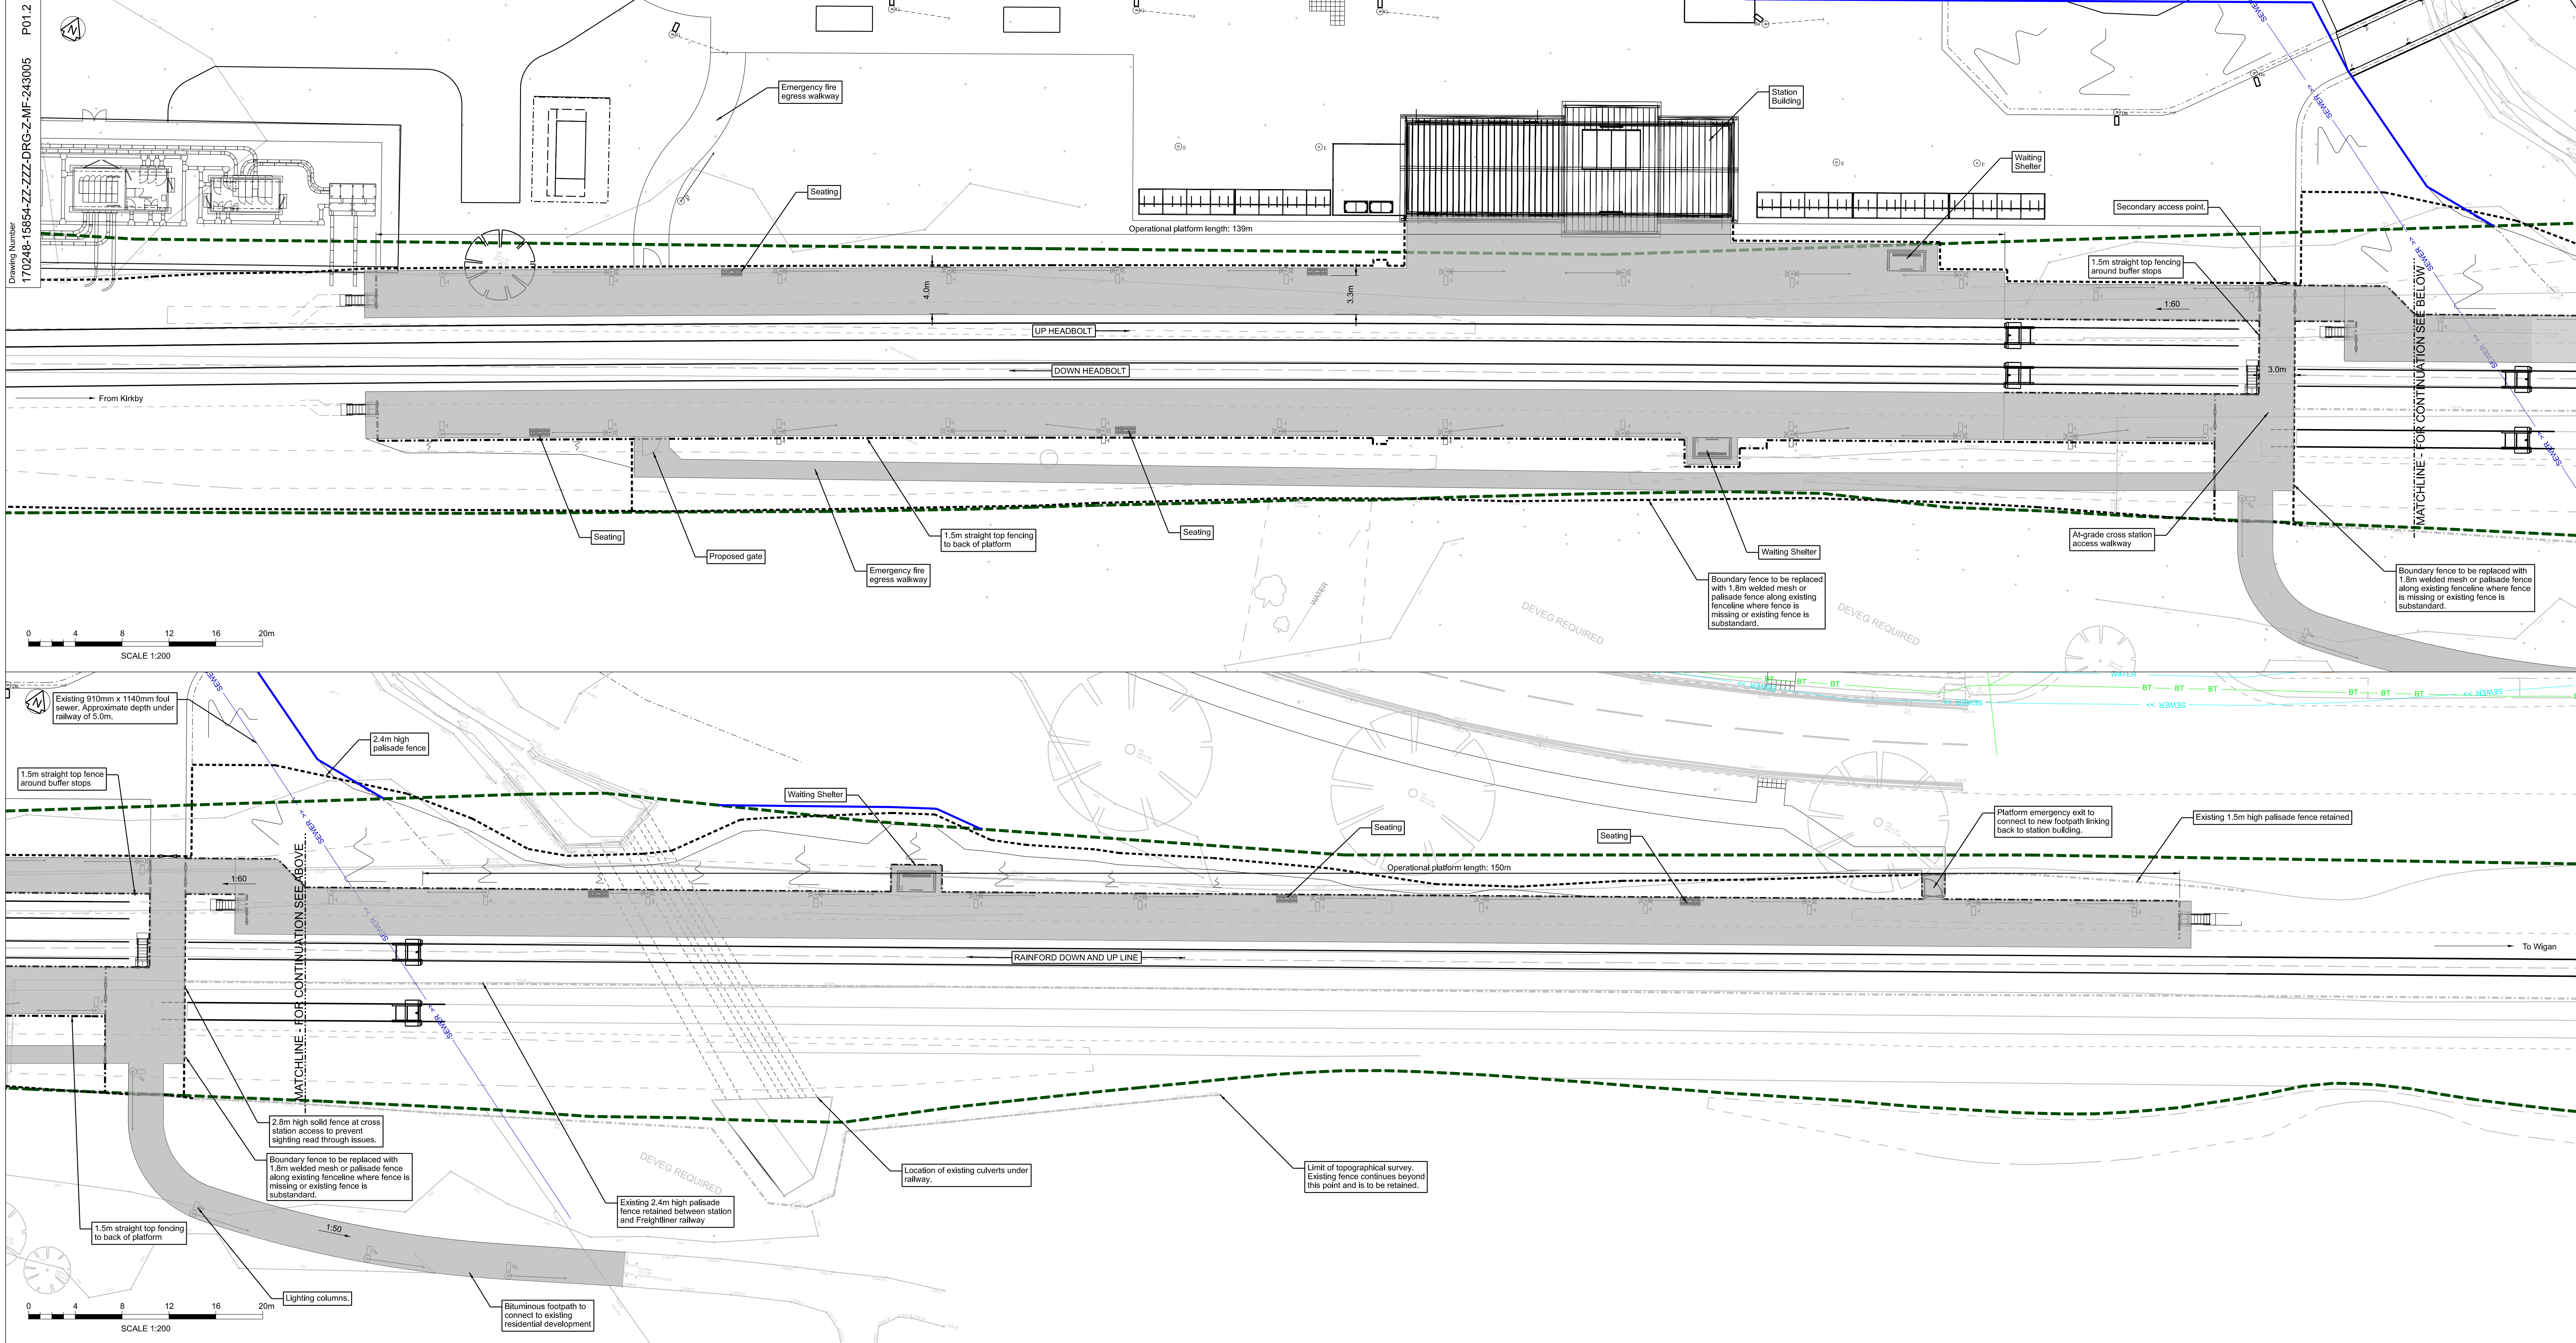

Legend/Notes

1. Do not scale from this drawing.
2. All dimensions are in metres unless stated otherwise.
3. All levels are in metres above Ordnance Datum.

Key:

- Proposed Platform Extents
- Proposed Palisade Fencing (Height as noted)
- Proposed 1.5m Straight Top Fencing
- Proposed Lighting Column and Fall Direction (5m)
- Proposed CCTV Mast and fall direction (4.5m)
- Existing Network Rail Ownership Boundary
- Proposed Network Rail Ownership boundary alteration

P3	19-08-21	JK	EB	EC
Issue	Date	By	Chkd	Appd

ARUP

3 Piccadilly Place
Manchester M1 3BN
Tel +44 161 228 2331
www.arup.com


Applicant
Network Rail

Job Title
**170248 Headbolt Lane New Station
GRIP 4**


Figure 2.10: Platform General Arrangement

Scale at A3
As Shown

Job No 276736-00	Drawing Status Issue
Drawing No 276736/2.10	Issue P3

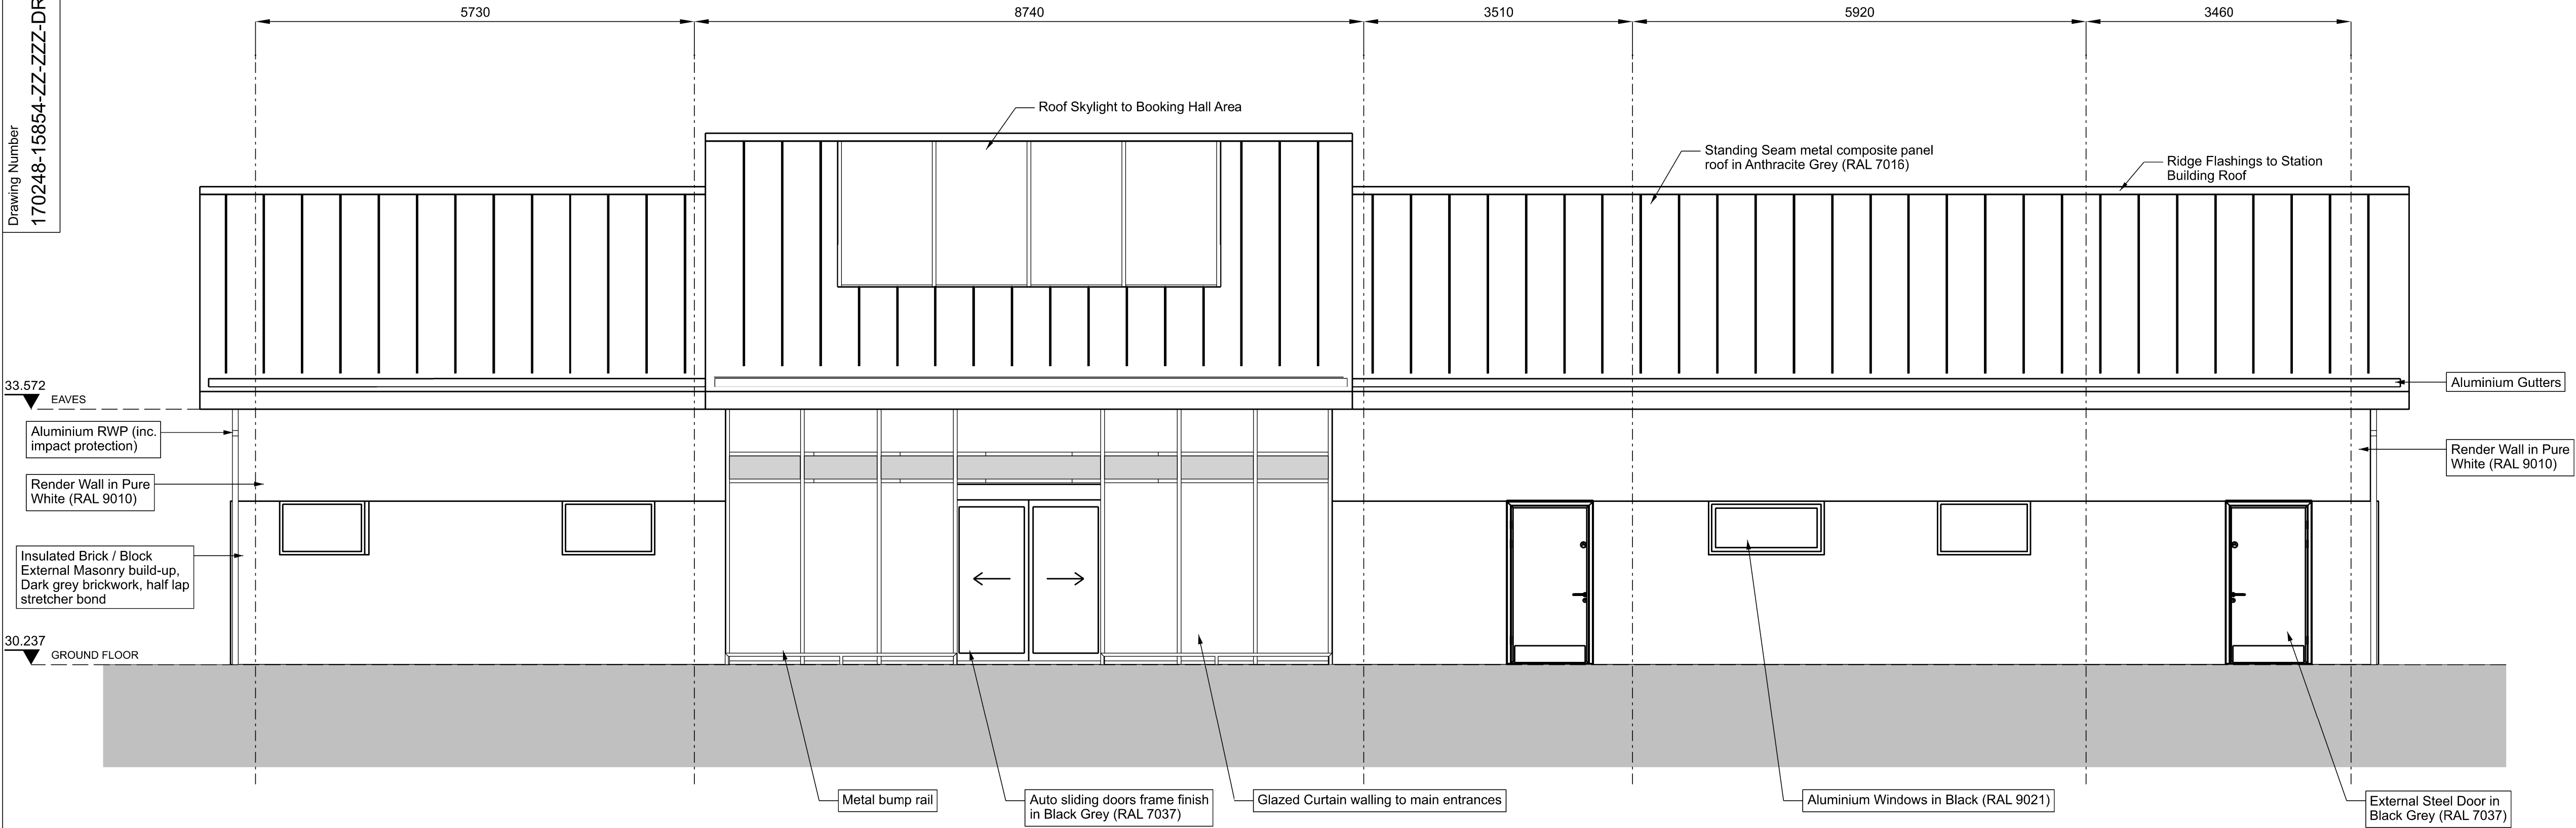

1 Proposed Station North Elevation
013020 1:50

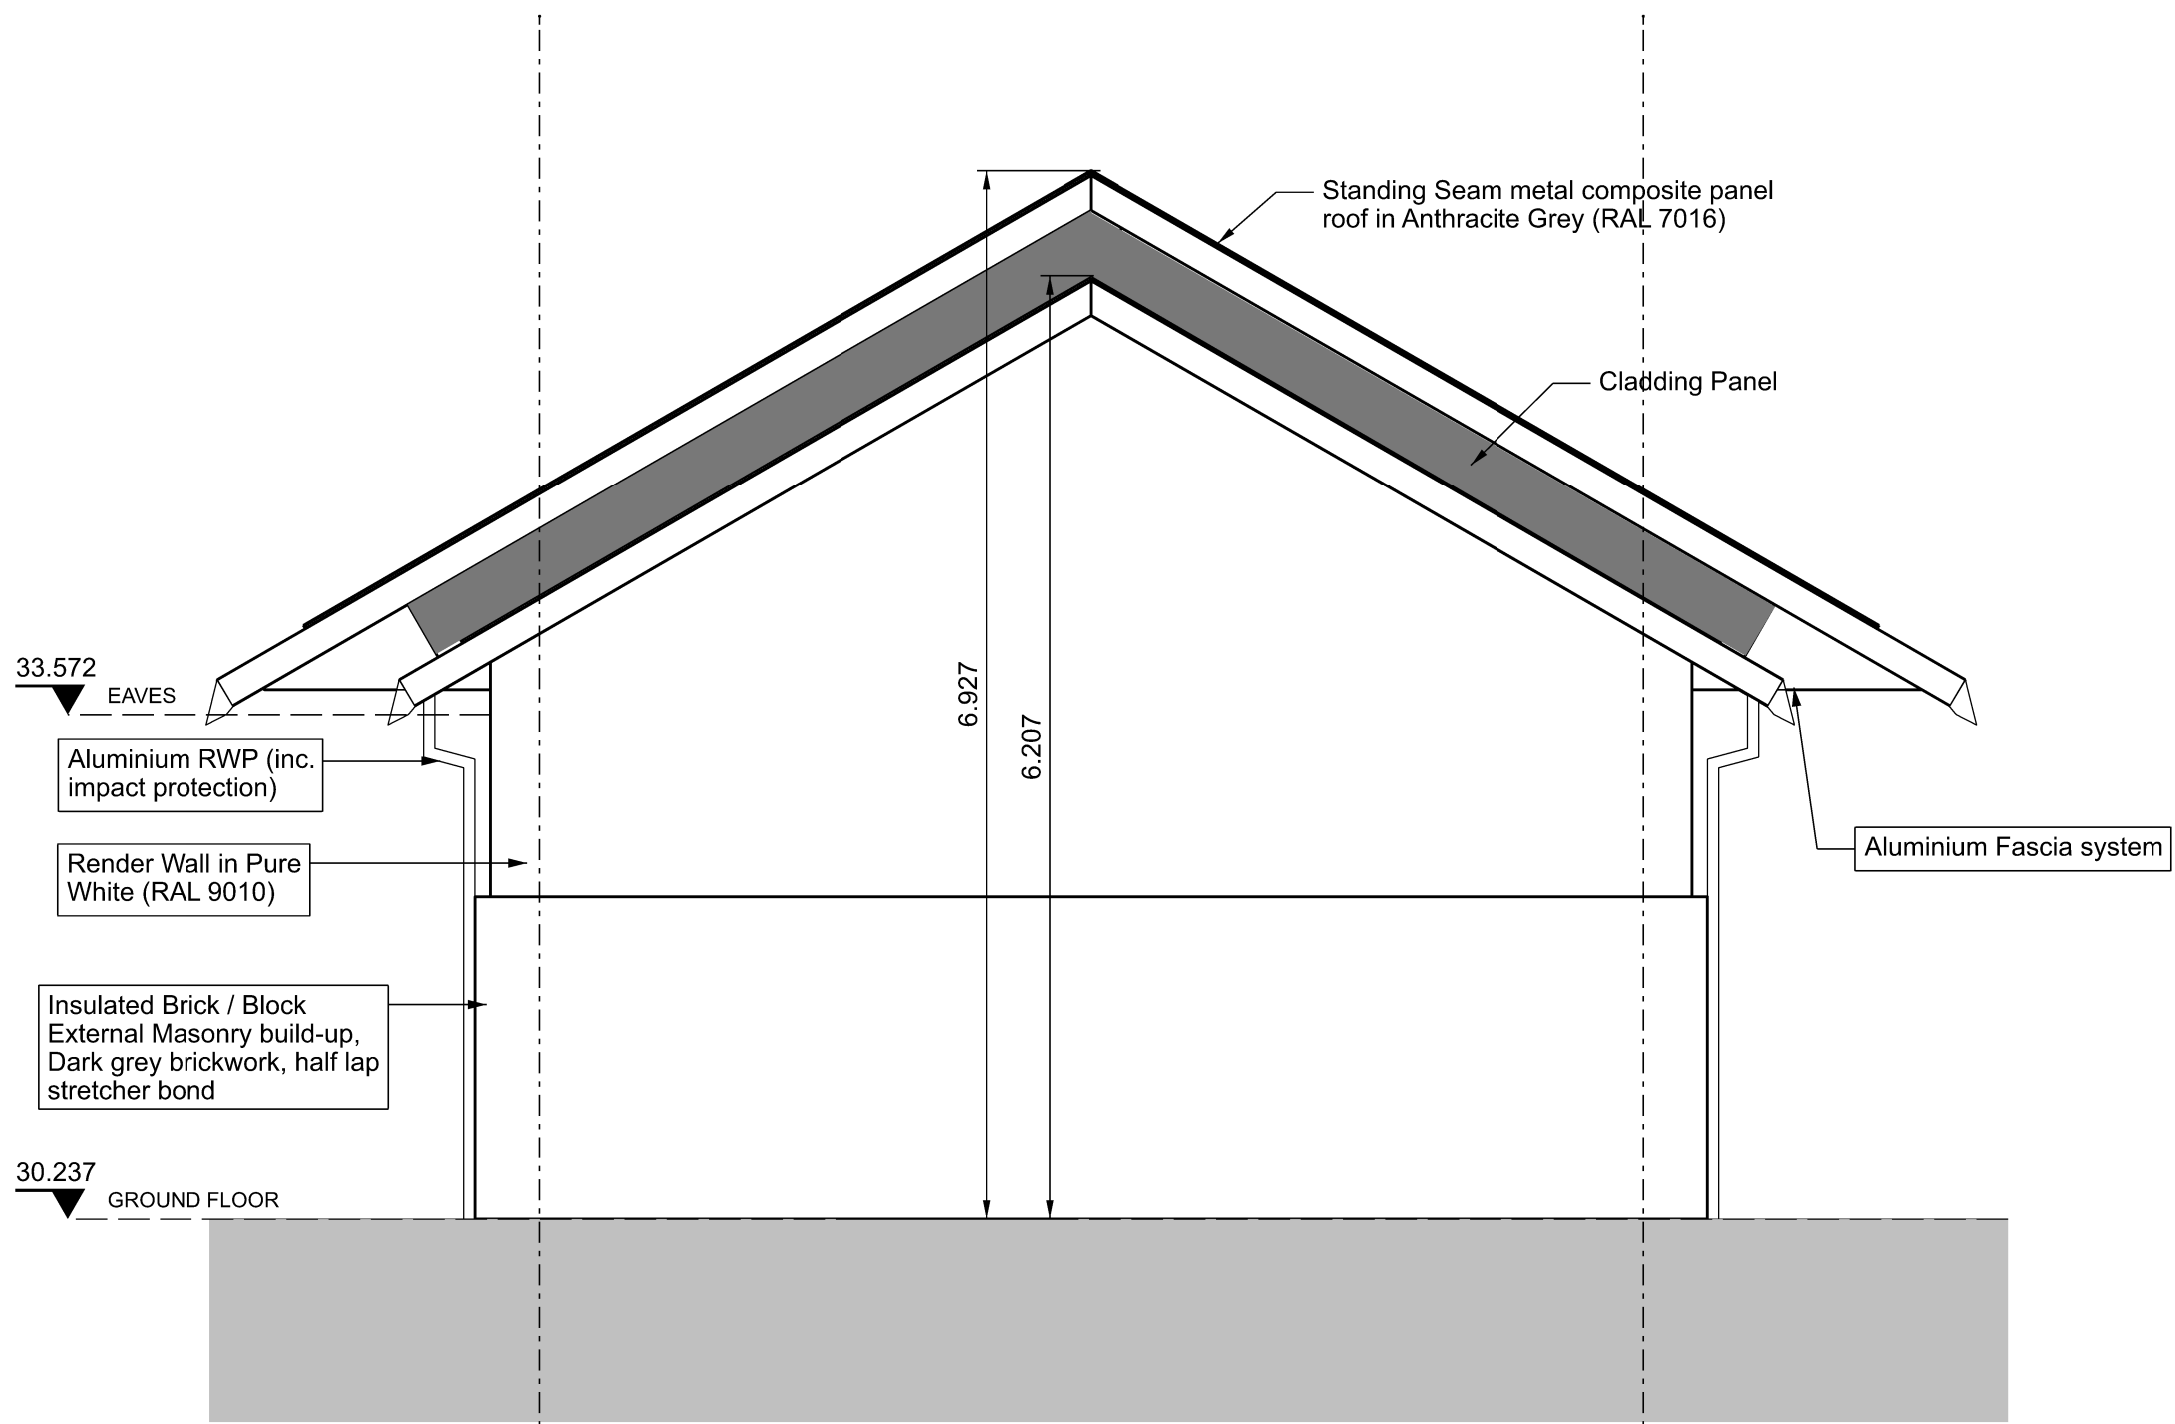

2 Proposed Station East Elevation
013020 1:50

Legend/Notes

P3	19-/08-21	JK	EB	EC
----	-----------	----	----	----

Issue	Date	By	Chkd	Appd
-------	------	----	------	------

ARUP

3 Piccadilly Place
Manchester M1 3NB
Tel +44 161 228 2331
www.arup.com

Applicant

Network Rail

Job Title

170248 Headbolt Lane New Station
Grip 4

Figure 2.11a: Proposed Station
External General Arrangement 1 of 2

Scale at A3


1:200

Job No
276736-00


Drawing Status
Issue

Drawing No
276736-11a

Issue
P3

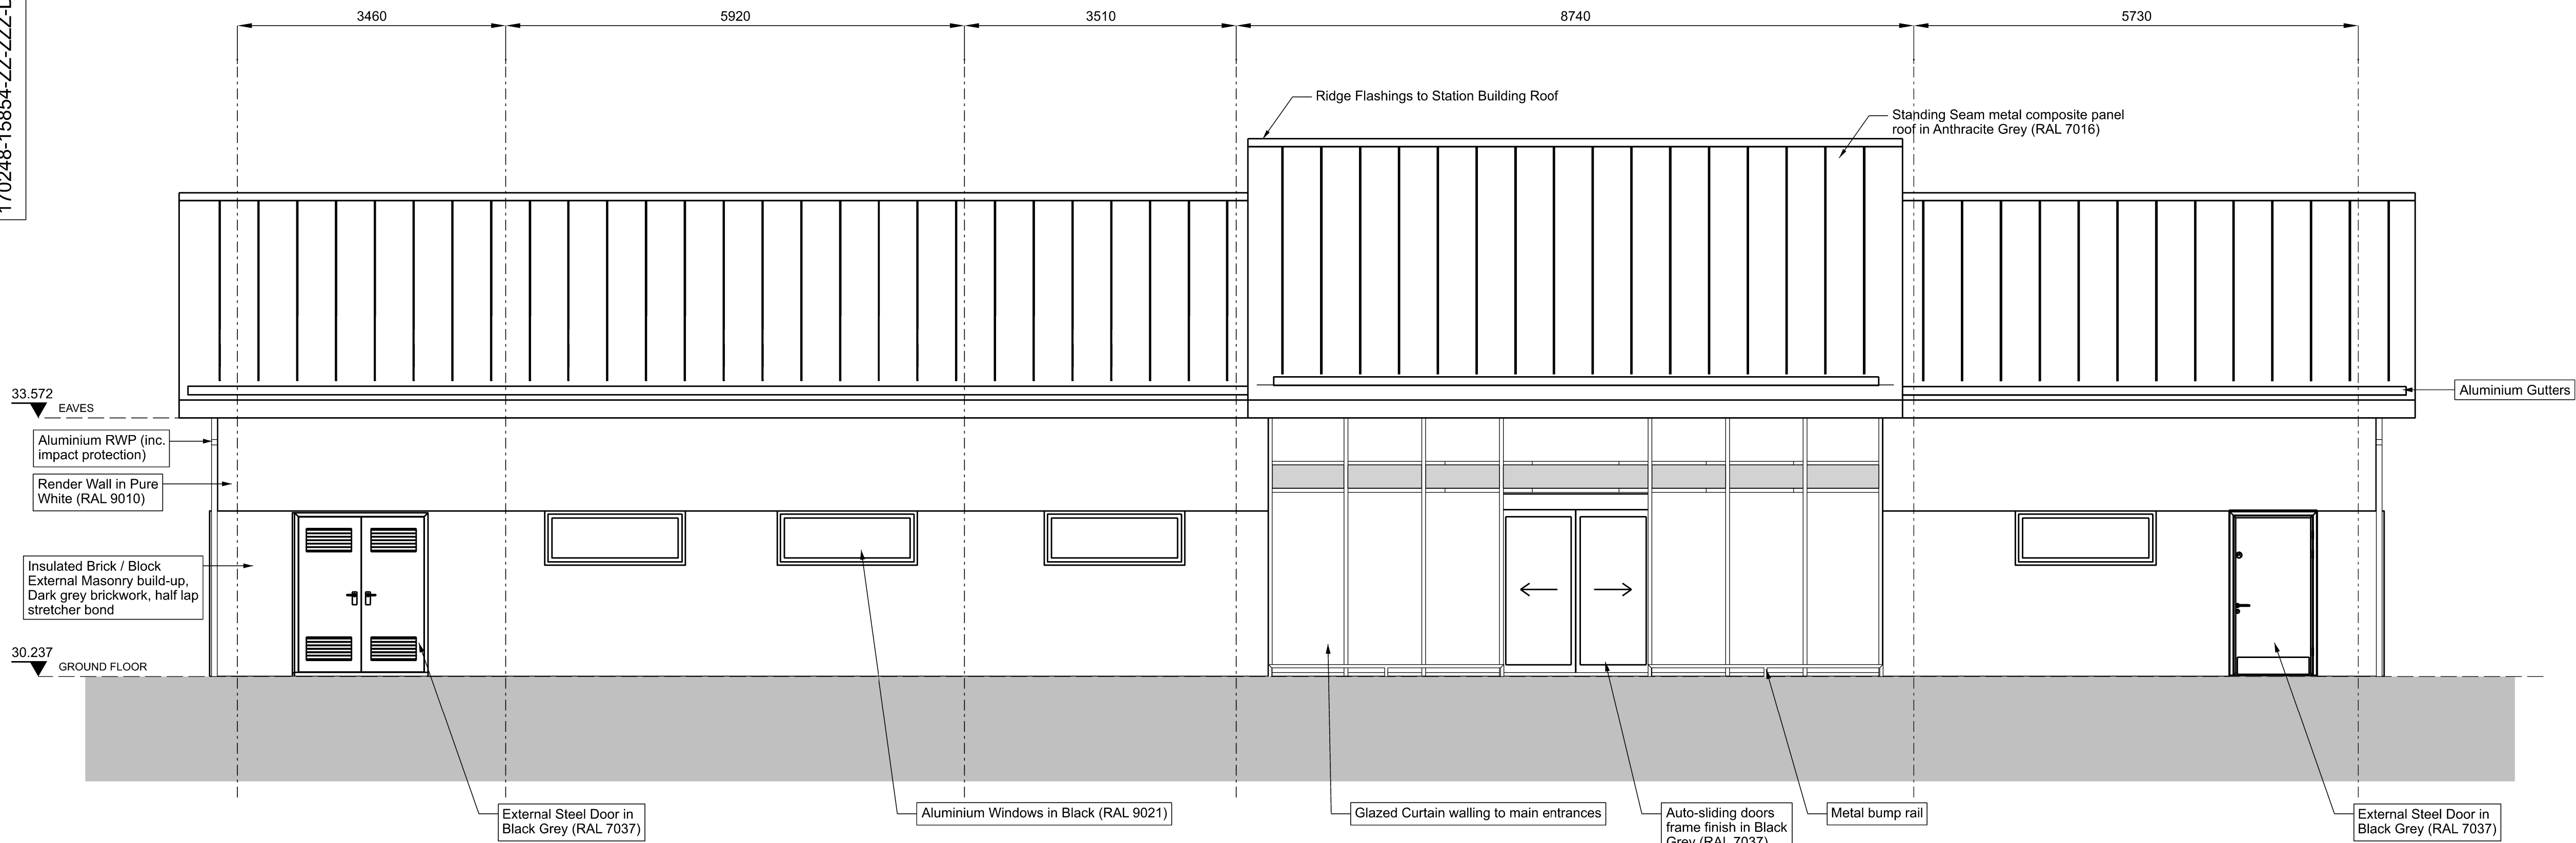

1 Proposed Station South Elevation
013021 1:50

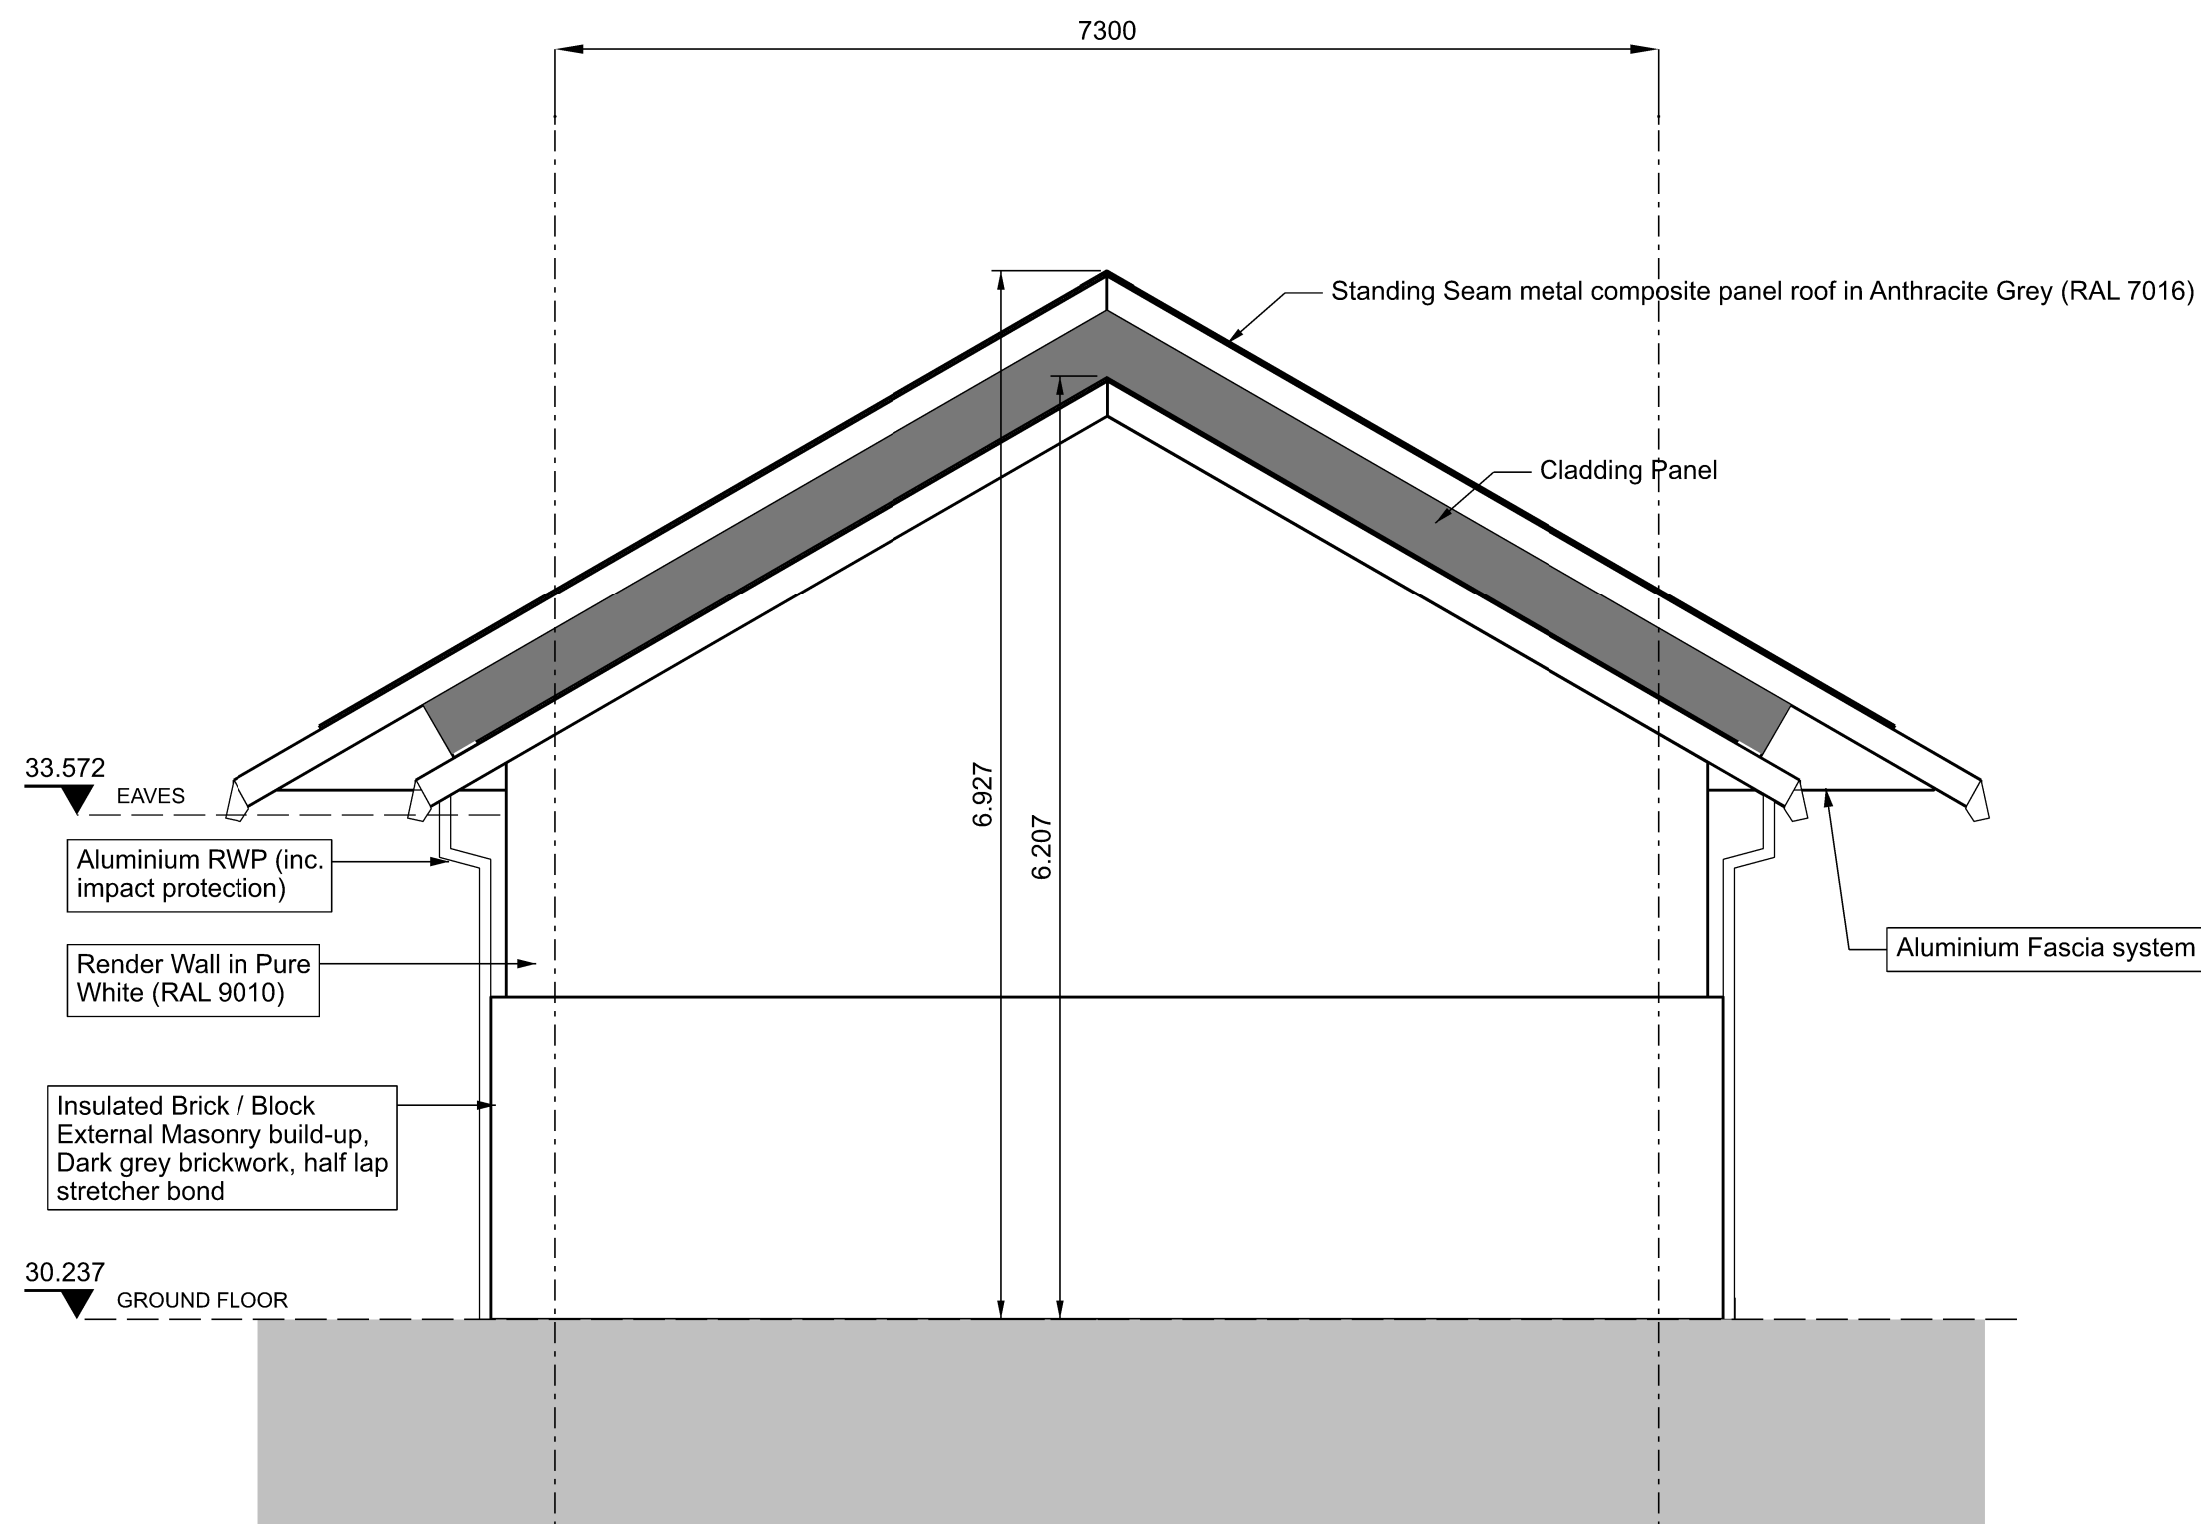

2 Proposed Station West Elevation
013021 1:50

Legend/Notes

P3	19-/08-21	JK	EB	EC
----	-----------	----	----	----

Issue	Date	By	Chkd	Appd
-------	------	----	------	------

ARUP

3 Piccadilly Place
Manchester M1 3NB
Tel +44 161 228 2331
www.arup.com

Applicant

Network Rail

Job Title

170248 Headbolt Lane New Station
Grip 4



Figure 2.11b: Proposed Station
External General Arrangement 2 of 2

Scale at A3


1:200

Job No 276736-00	Drawing Status Issue
---------------------	-------------------------

Drawing No 276736-11b	Issue P3
--------------------------	-------------

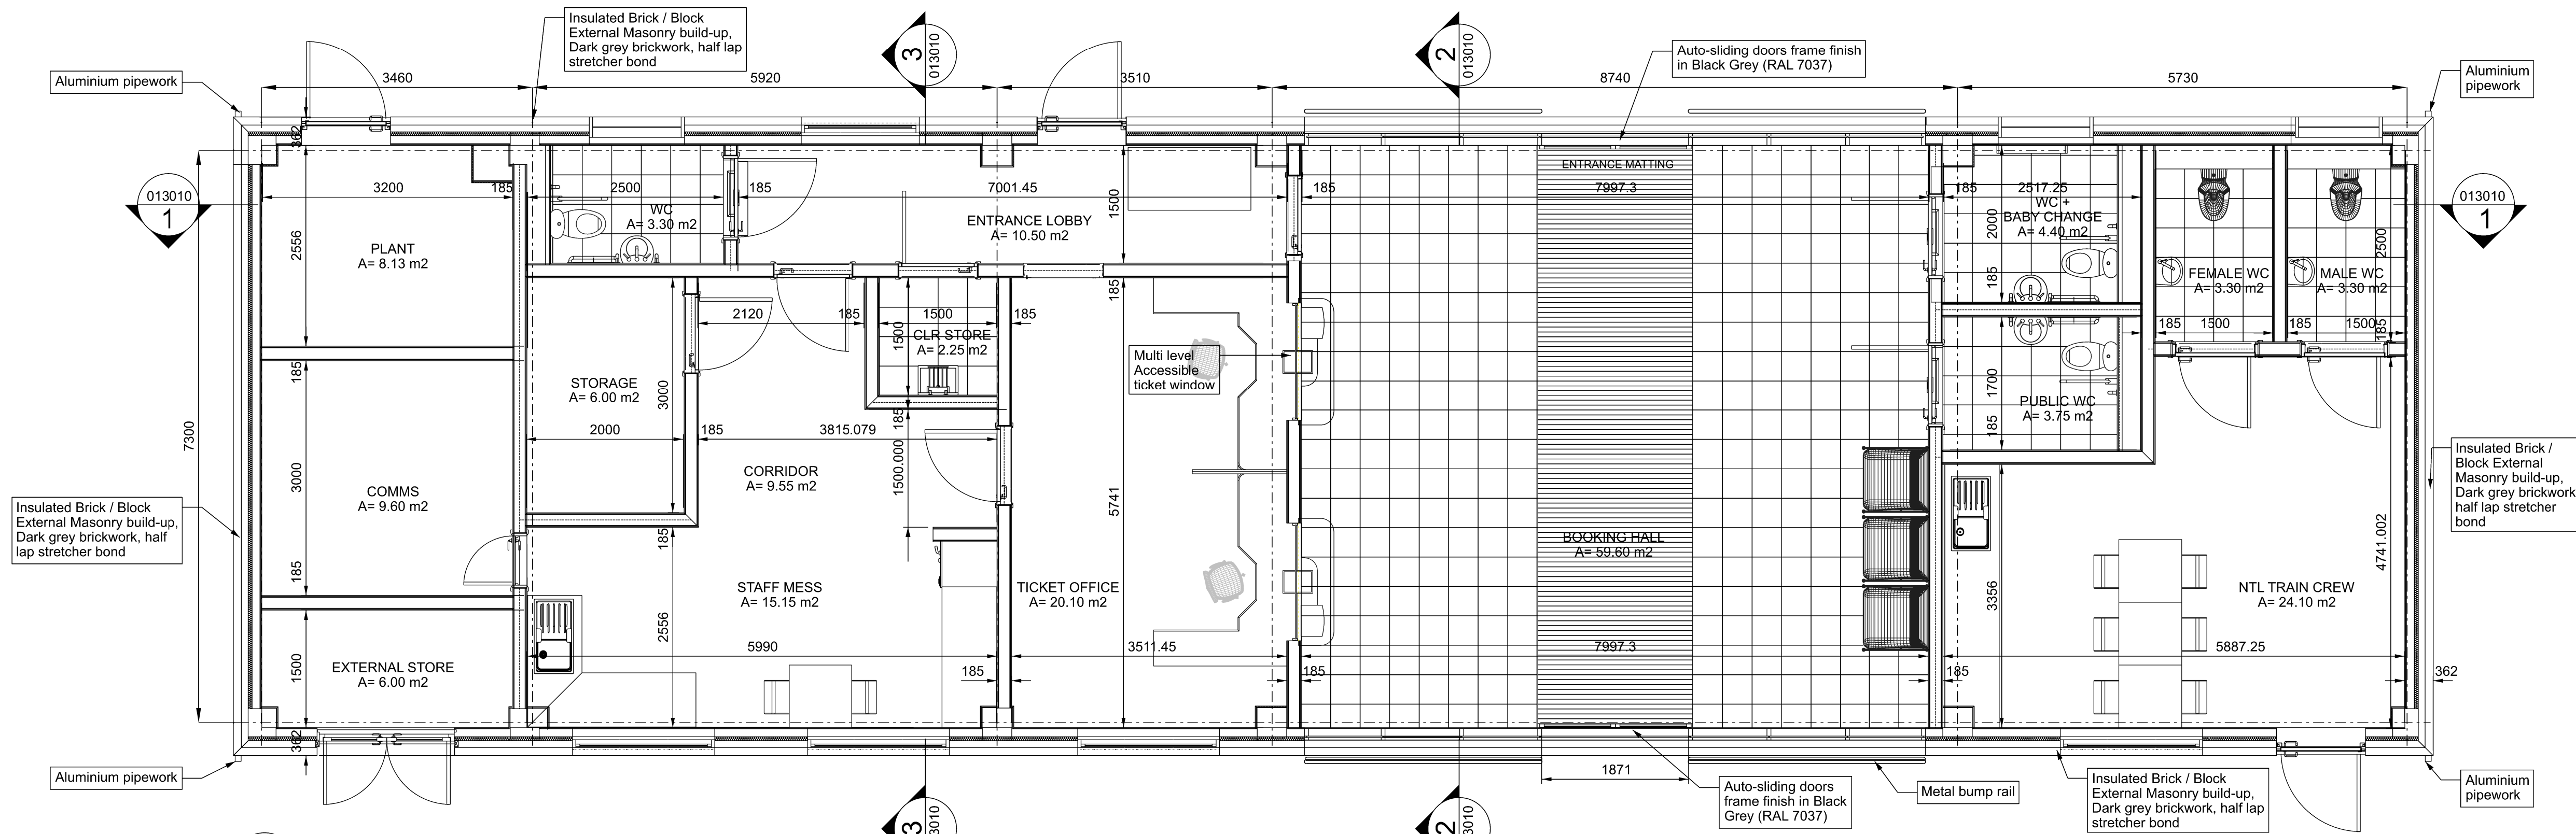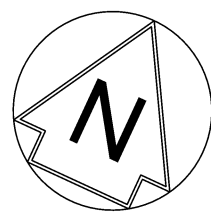

1 Proposed Station Level GA Floor Plan
1:50

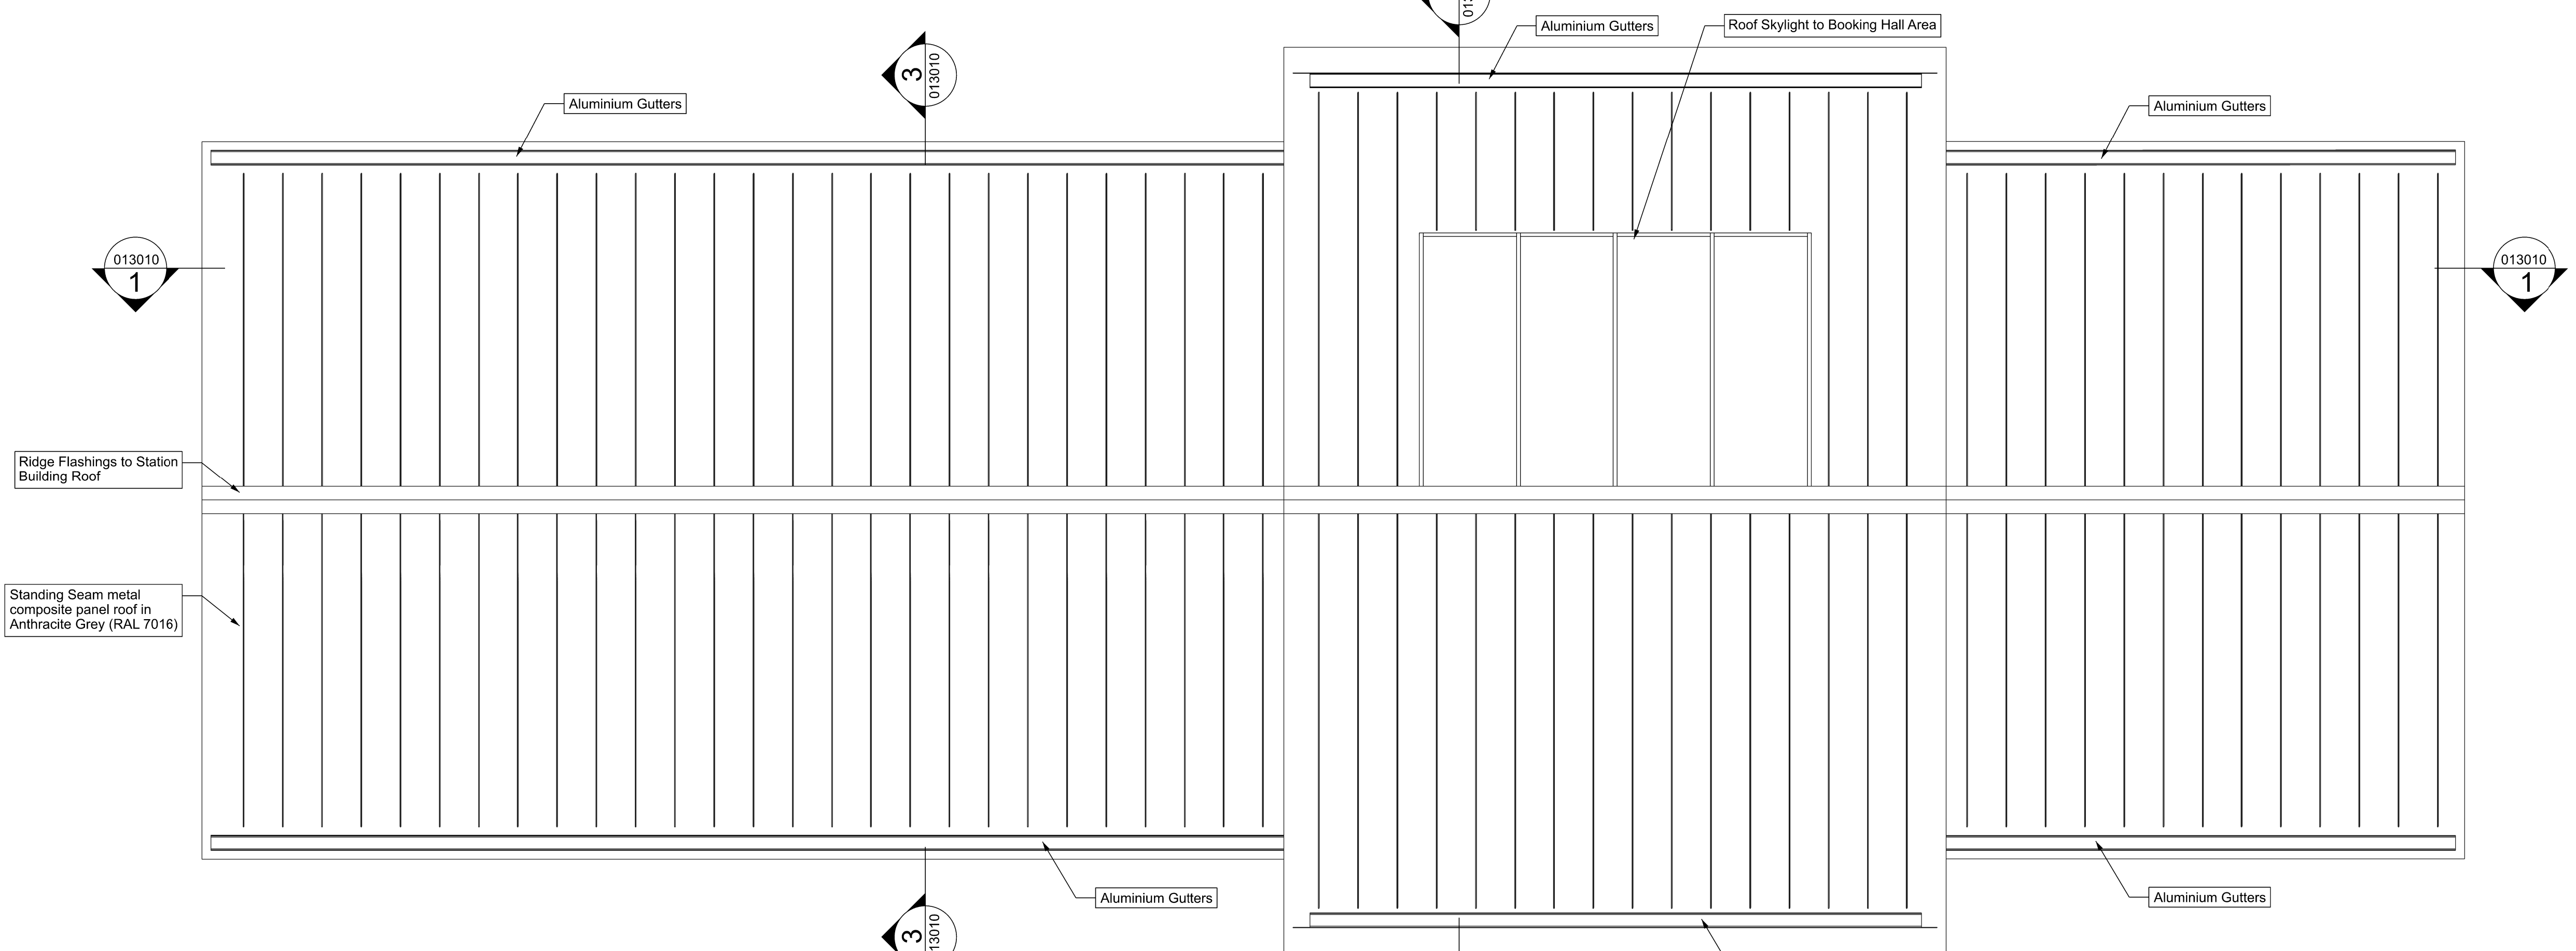

2 Proposed Station Roof Plan
1:50

Legend/Notes

P3	19-/08-21	JK	EB	EC
Issue	Date	By	Chkd	Appd

ARUP

3 Piccadilly Place
Manchester M1 3NB
Tel +44 161 228 2331
www.arup.com

Applicant

Network Rail

Job Title

170248 Headbolt Lane New Station
Grip 4

Figure 2.12: Proposed Station
Internal General Arrangement

Scale at A3

1:200

Job No
276736-00

Drawing Status
Issue

Drawing No

276736-12

Issue

P3