


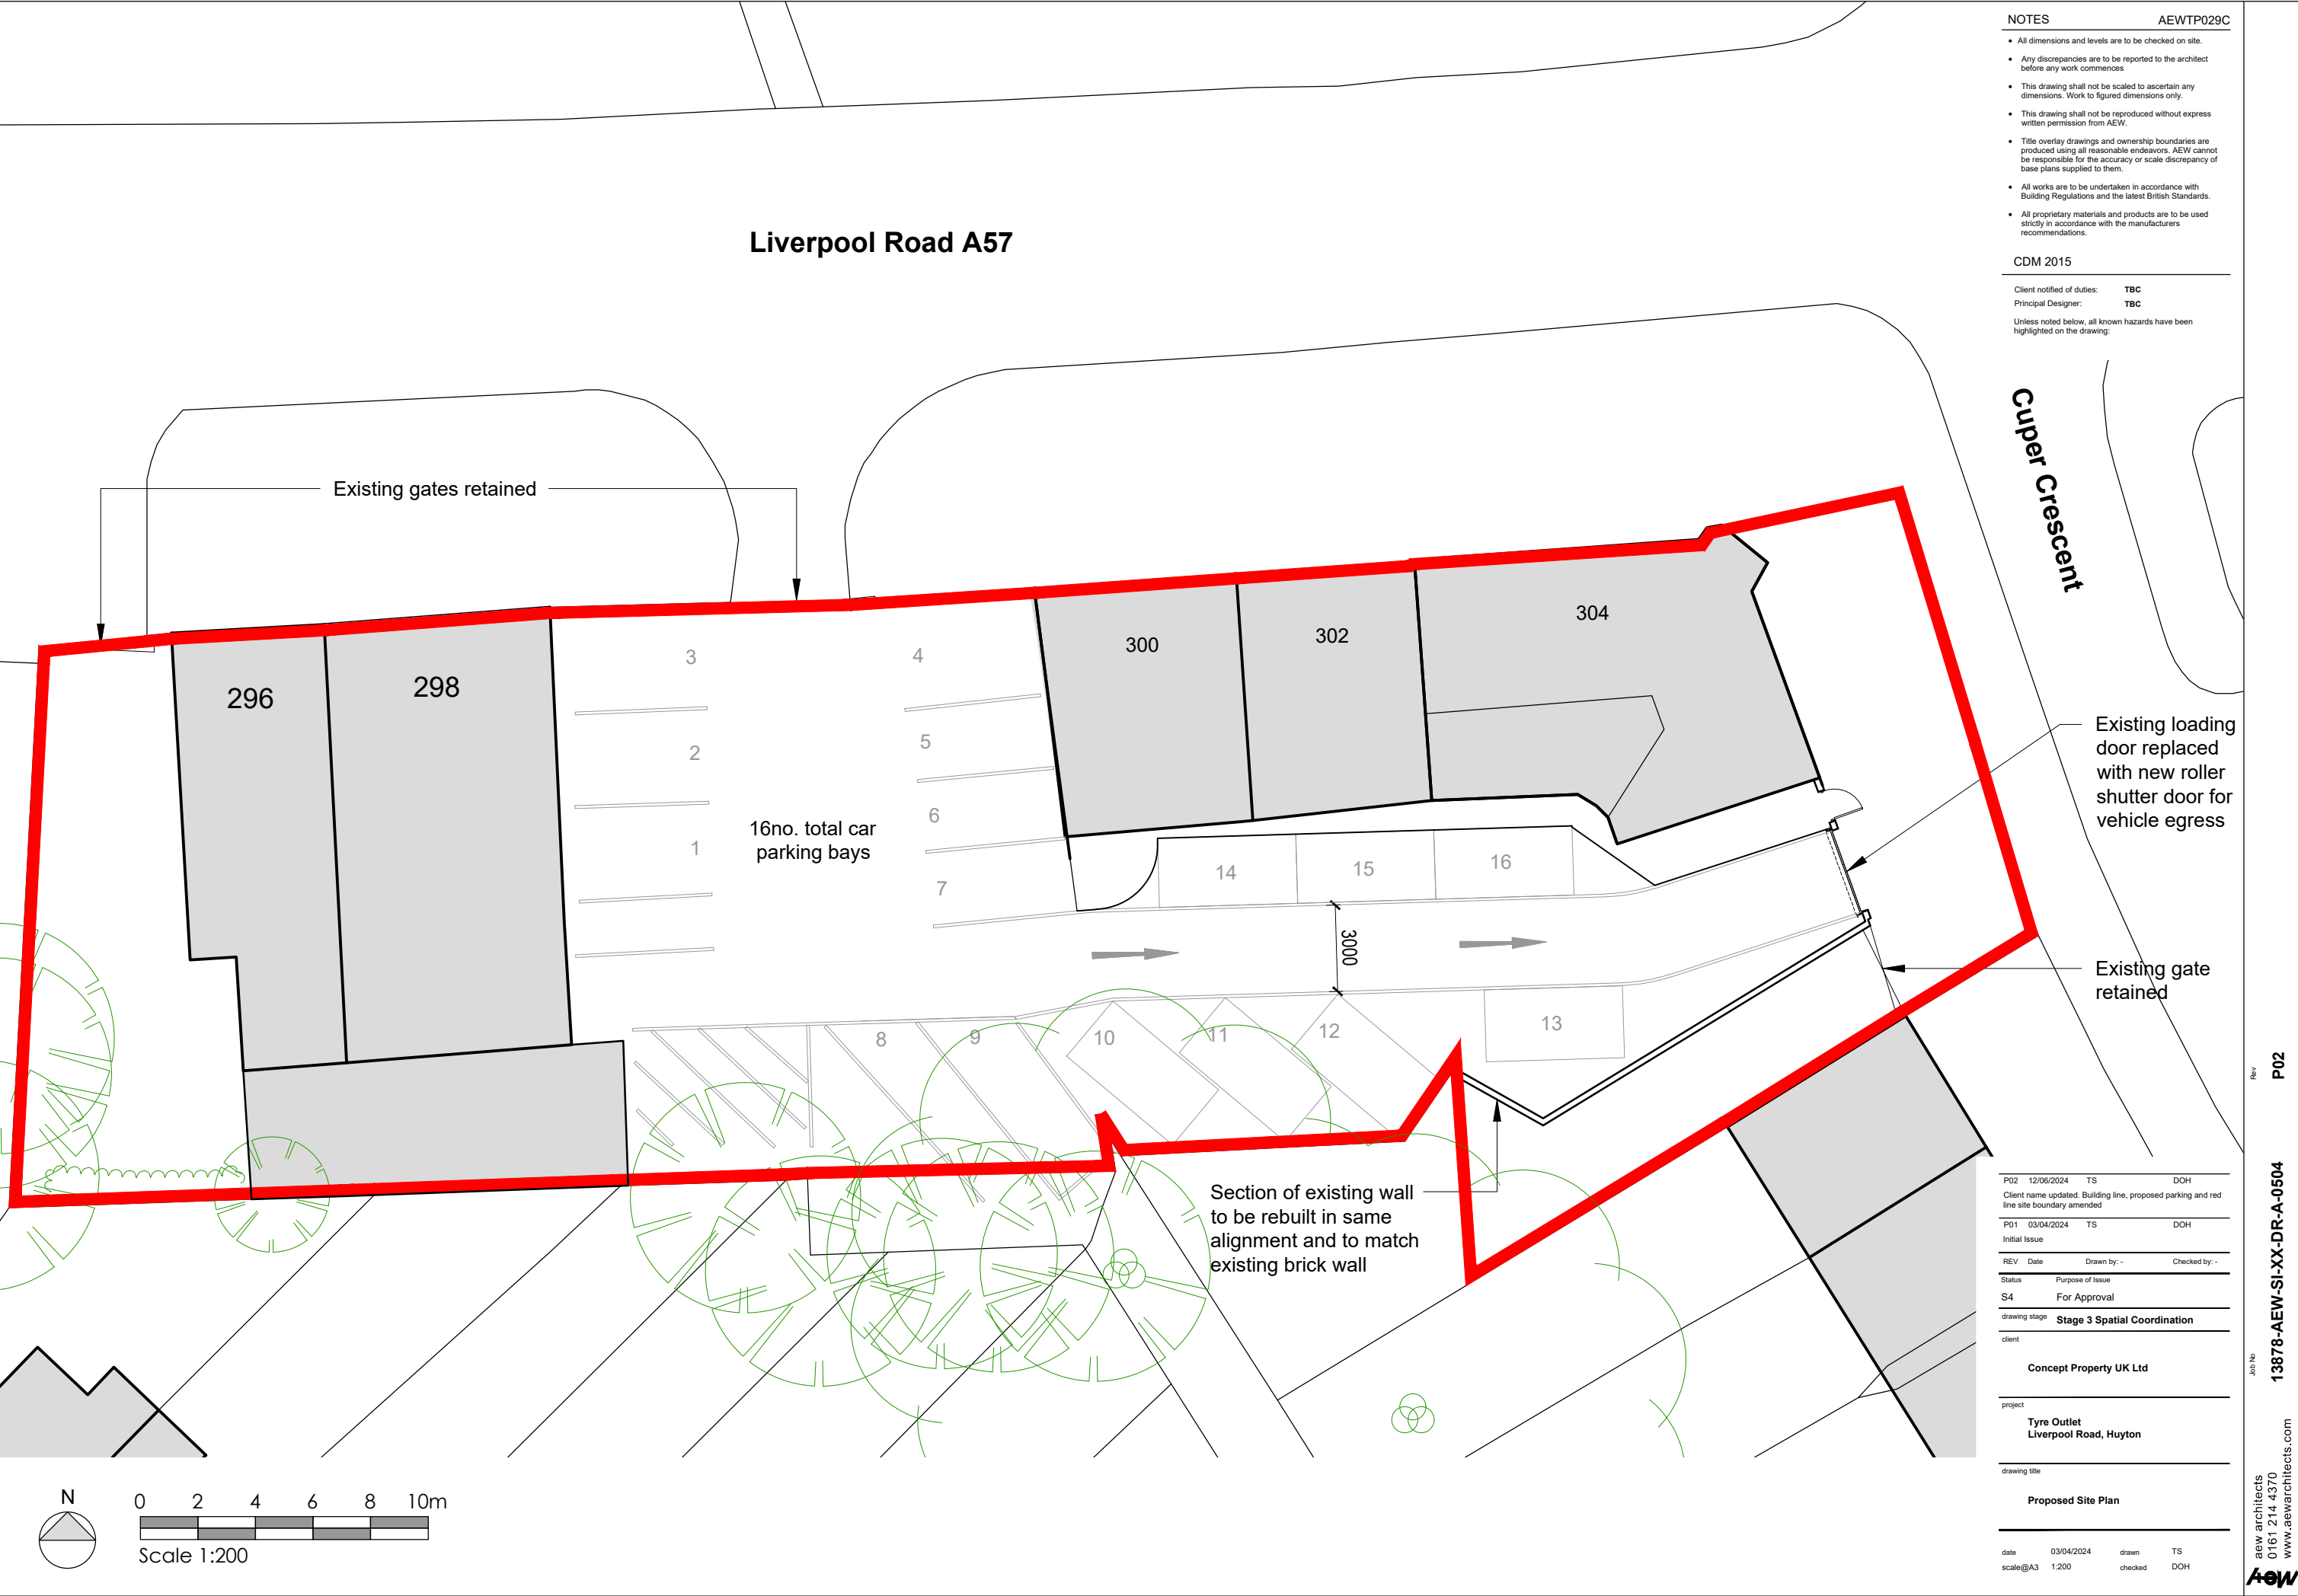

NOTES AEWTP029C

- All dimensions and levels are to be checked on site.
- Any discrepancies are to be reported to the architect before any work commences
- This drawing shall not be scaled to ascertain any dimensions. Work to figured dimensions only.
- This drawing shall not be reproduced without express written permission from AEW.
- Title overlay drawings and ownership boundaries are produced using all reasonable endeavors. AEW cannot be responsible for the accuracy or scale discrepancy of base plans supplied to them.
- All works are to be undertaken in accordance with Building Regulations and the latest British Standards.
- All proprietary materials and products are to be used strictly in accordance with the manufacturers recommendations.

CDM 2015

Client notified of duties: TBC
Principal Designer: TBC

Unless noted below, all known hazards have been highlighted on the drawing:

Cuper Crescent

Existing loading door replaced with new roller shutter door for vehicle egress

Existing gate retained

Section of existing wall to be rebuilt in same alignment and to match existing brick wall

P02	12/06/2024	TS	DOH
Client name updated. Building line, proposed parking and red line site boundary amended			
P01	03/04/2024	TS	DOH
Initial Issue			
REV	Date	Drawn by: -	Checked by: -
Status		Purpose of Issue	
S4	For Approval		
Drawing stage		Stage 3 Spatial Coordination	
Client			
Concept Property UK Ltd			
Project			
Tyre Outlet Liverpool Road, Huyton			
Drawing title			
Proposed Site Plan			
Date	03/04/2024	Drawn	TS
Scale@A3	1:200	Checked	DOH

Rev

P02

13878-AEW-SI-XX-DR-A-0504

Job No

aew architects
0161 214 4370
www.aewarchitects.com

AEW

AEW Reference Number 00000