

NOTES


- All dimensions and levels are to be checked on site.
- Any discrepancies are to be reported to the architect before any work commences
- This drawing shall not be scaled to ascertain any dimensions. Work to figured dimensions only.
- This drawing shall not be reproduced without express written permission from AEW.
- Title overlay drawings and ownership boundaries are produced using all reasonable endeavors. AEW cannot be responsible for the accuracy or scale discrepancy of base plans supplied to them.
- All works are to be undertaken in accordance with Building Regulations and the latest British Standards.
- All proprietary materials and products are to be used strictly in accordance with the manufacturers recommendations.

CDM 2015


Client notified of duties: **CDM_PD_Date**Principal Designer: **CDM_PD_Name**

Unless noted below, all known hazards have been highlighted on the drawing.


Existing and proposed elevations shown indicatively only based on limited OS data and site survey.

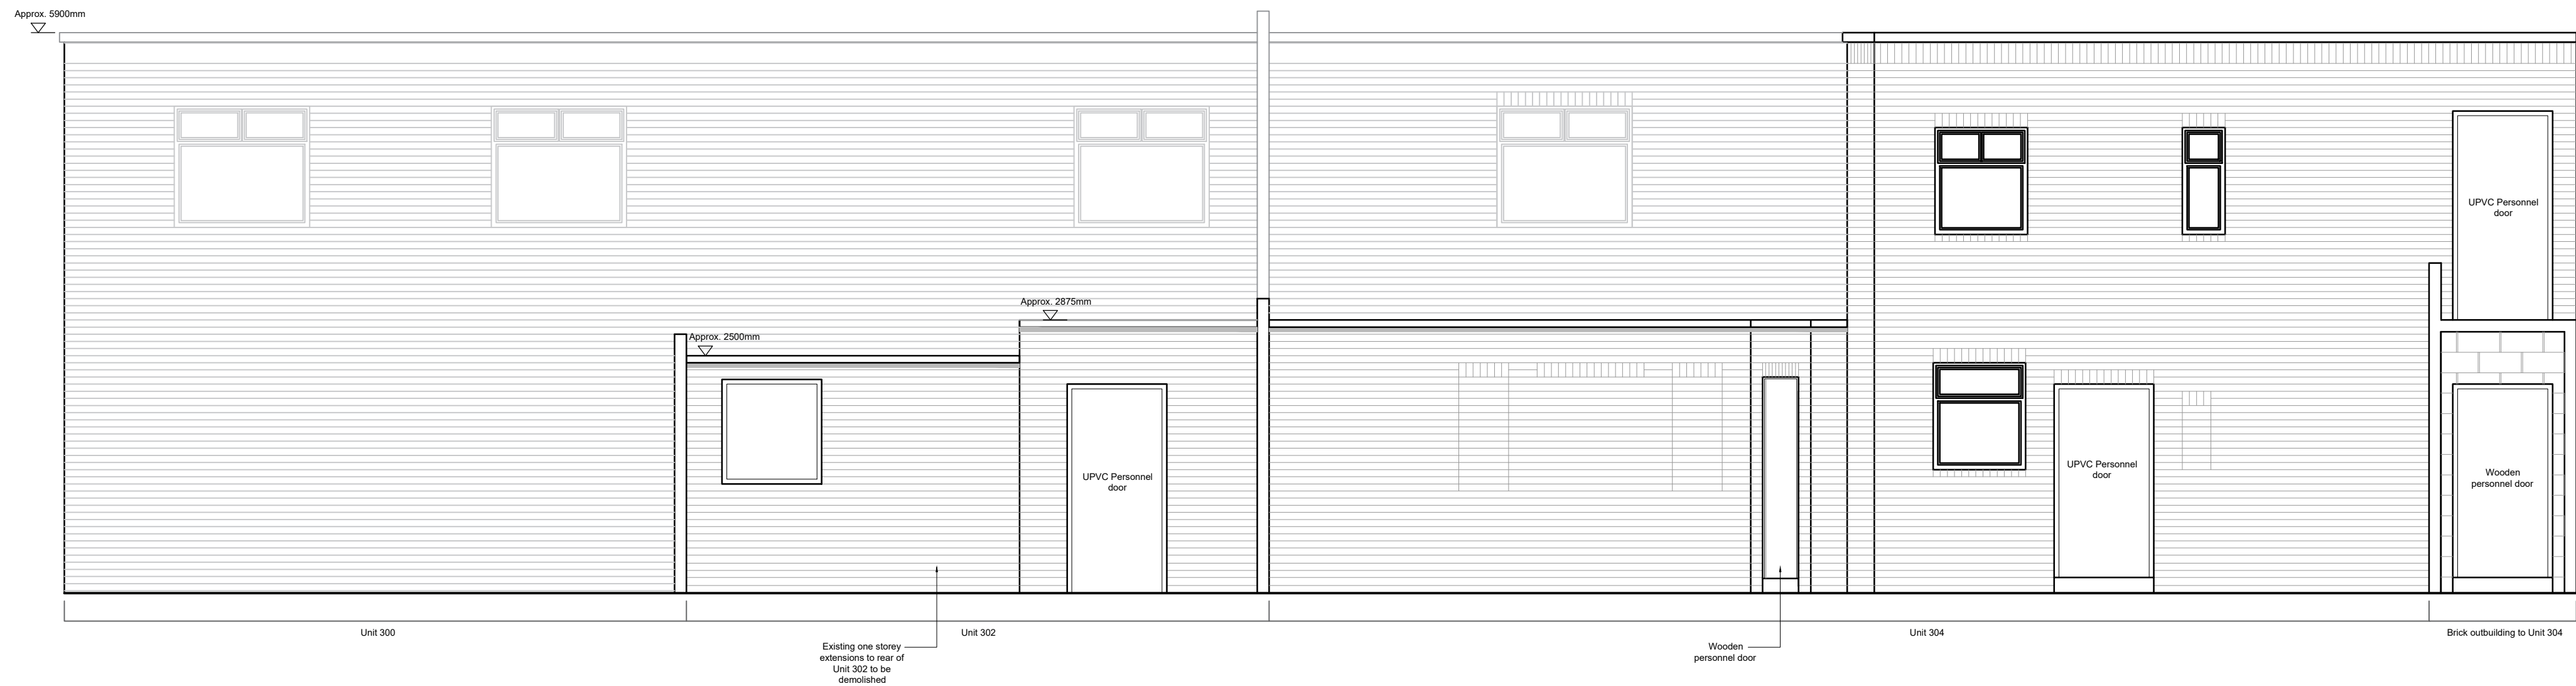

Existing South Elevation

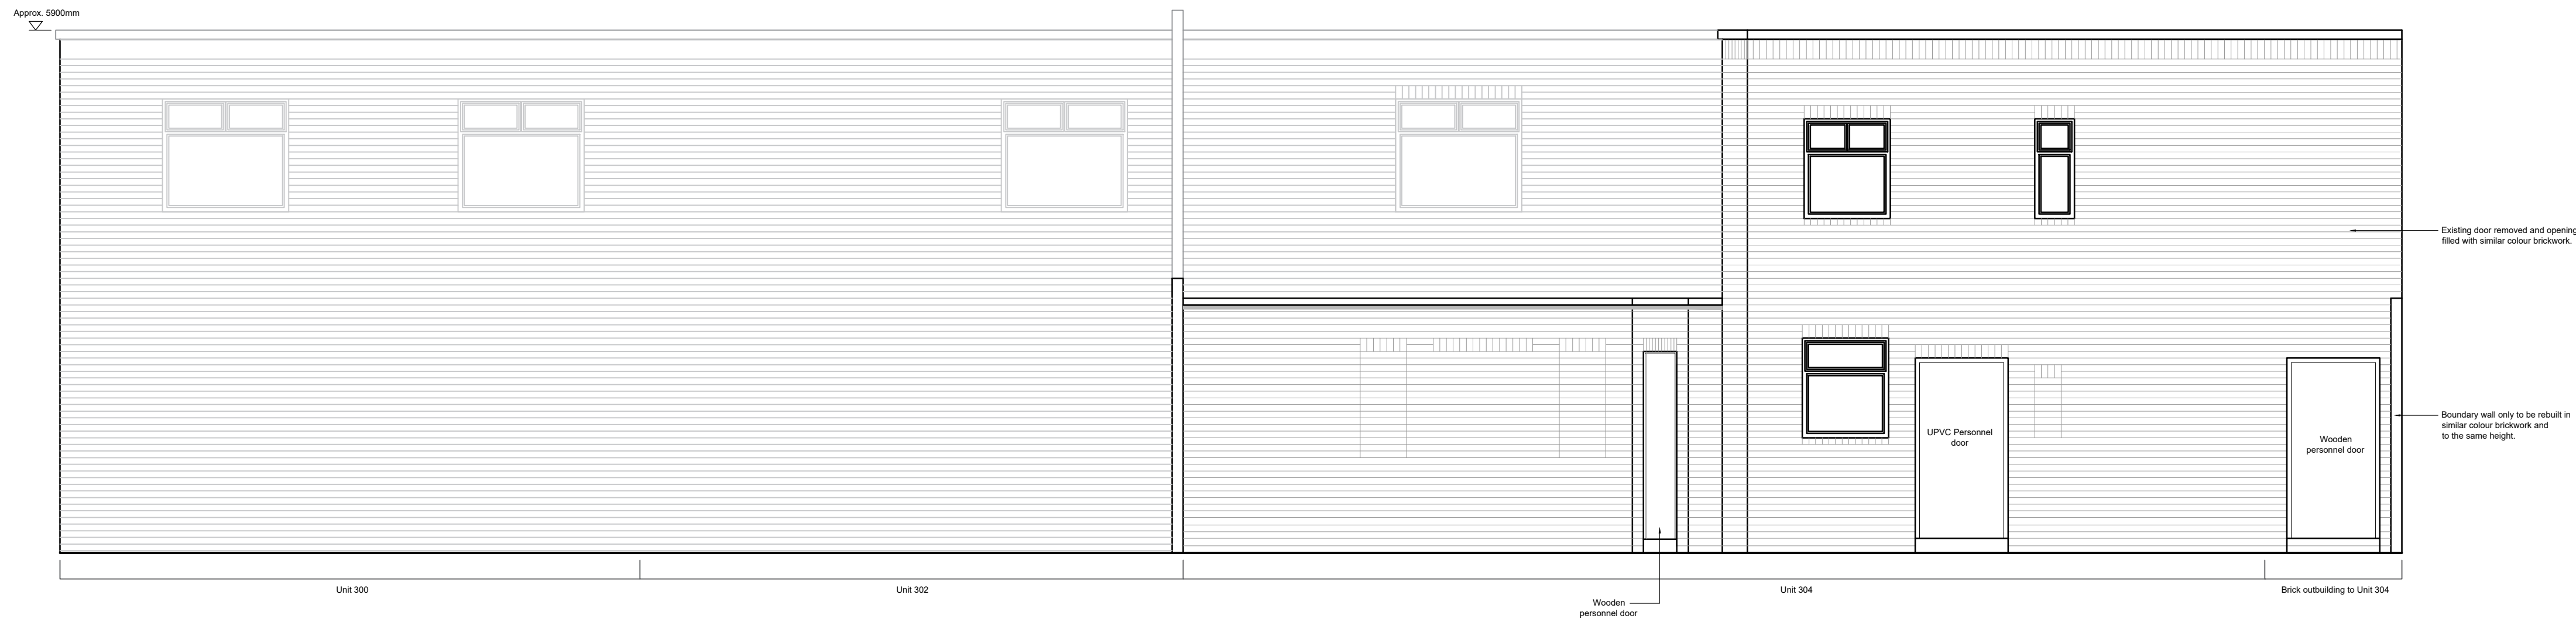

Proposed South Elevation

 

0 0.5 1.0 1.5 2.0 2.5m
Scale 1:50

P02	14/06/2024	MB	DOH
Demolished wall amended			
P01	12/06/2024	MB	DOH
Initial Issue			
REV	Date	Drawn by: -	Checked by: -
Status	Purpose of Issue		
S4	For Approval		
drawing stage	Stage 3 Spatial Coordination		
client			

Concept Property UK Ltd

project
Tyre Outlet
Liverpool Road, Huytondrawing title
Existing and Proposed Site Elevations
(Sheet 02)

date	12/06/2024	drawn	MB
scale@A1	1:50	checked	DOH

Rev
P02Job No
13878-AEW-SI-XX-DR-A-0506aew architects
0161 214 4370
www.aewarchitects.com
AEW