

NOTES

ALL DIMENSIONS ARE TO BE CHECKED ON SITE

ANY DISCREPANCIES ARE TO BE REPORTED TO THE ARCHITECT BEFORE ANY WORK COMMENCES


THIS DRAWING SHALL NOT BE REPRODUCED WITHOUT EXPRESS WRITTEN PERMISSION FROM THE CREATOR.

READ IN CONJUNCTION WITH ALL RELEVANT DETAILS, SPECIFICATIONS, CONSULTANTS, SPECIALISTS AND SUBCONTRACTORS DRAWINGS / SPECIFICATIONS

GROUND FLOOR LEVEL (DATUM)
▽ +00.000

EXTENSION - PLANNING PERMISSION 21/00152/FUL

1 EXISTING REAR ELEVATION
1:50

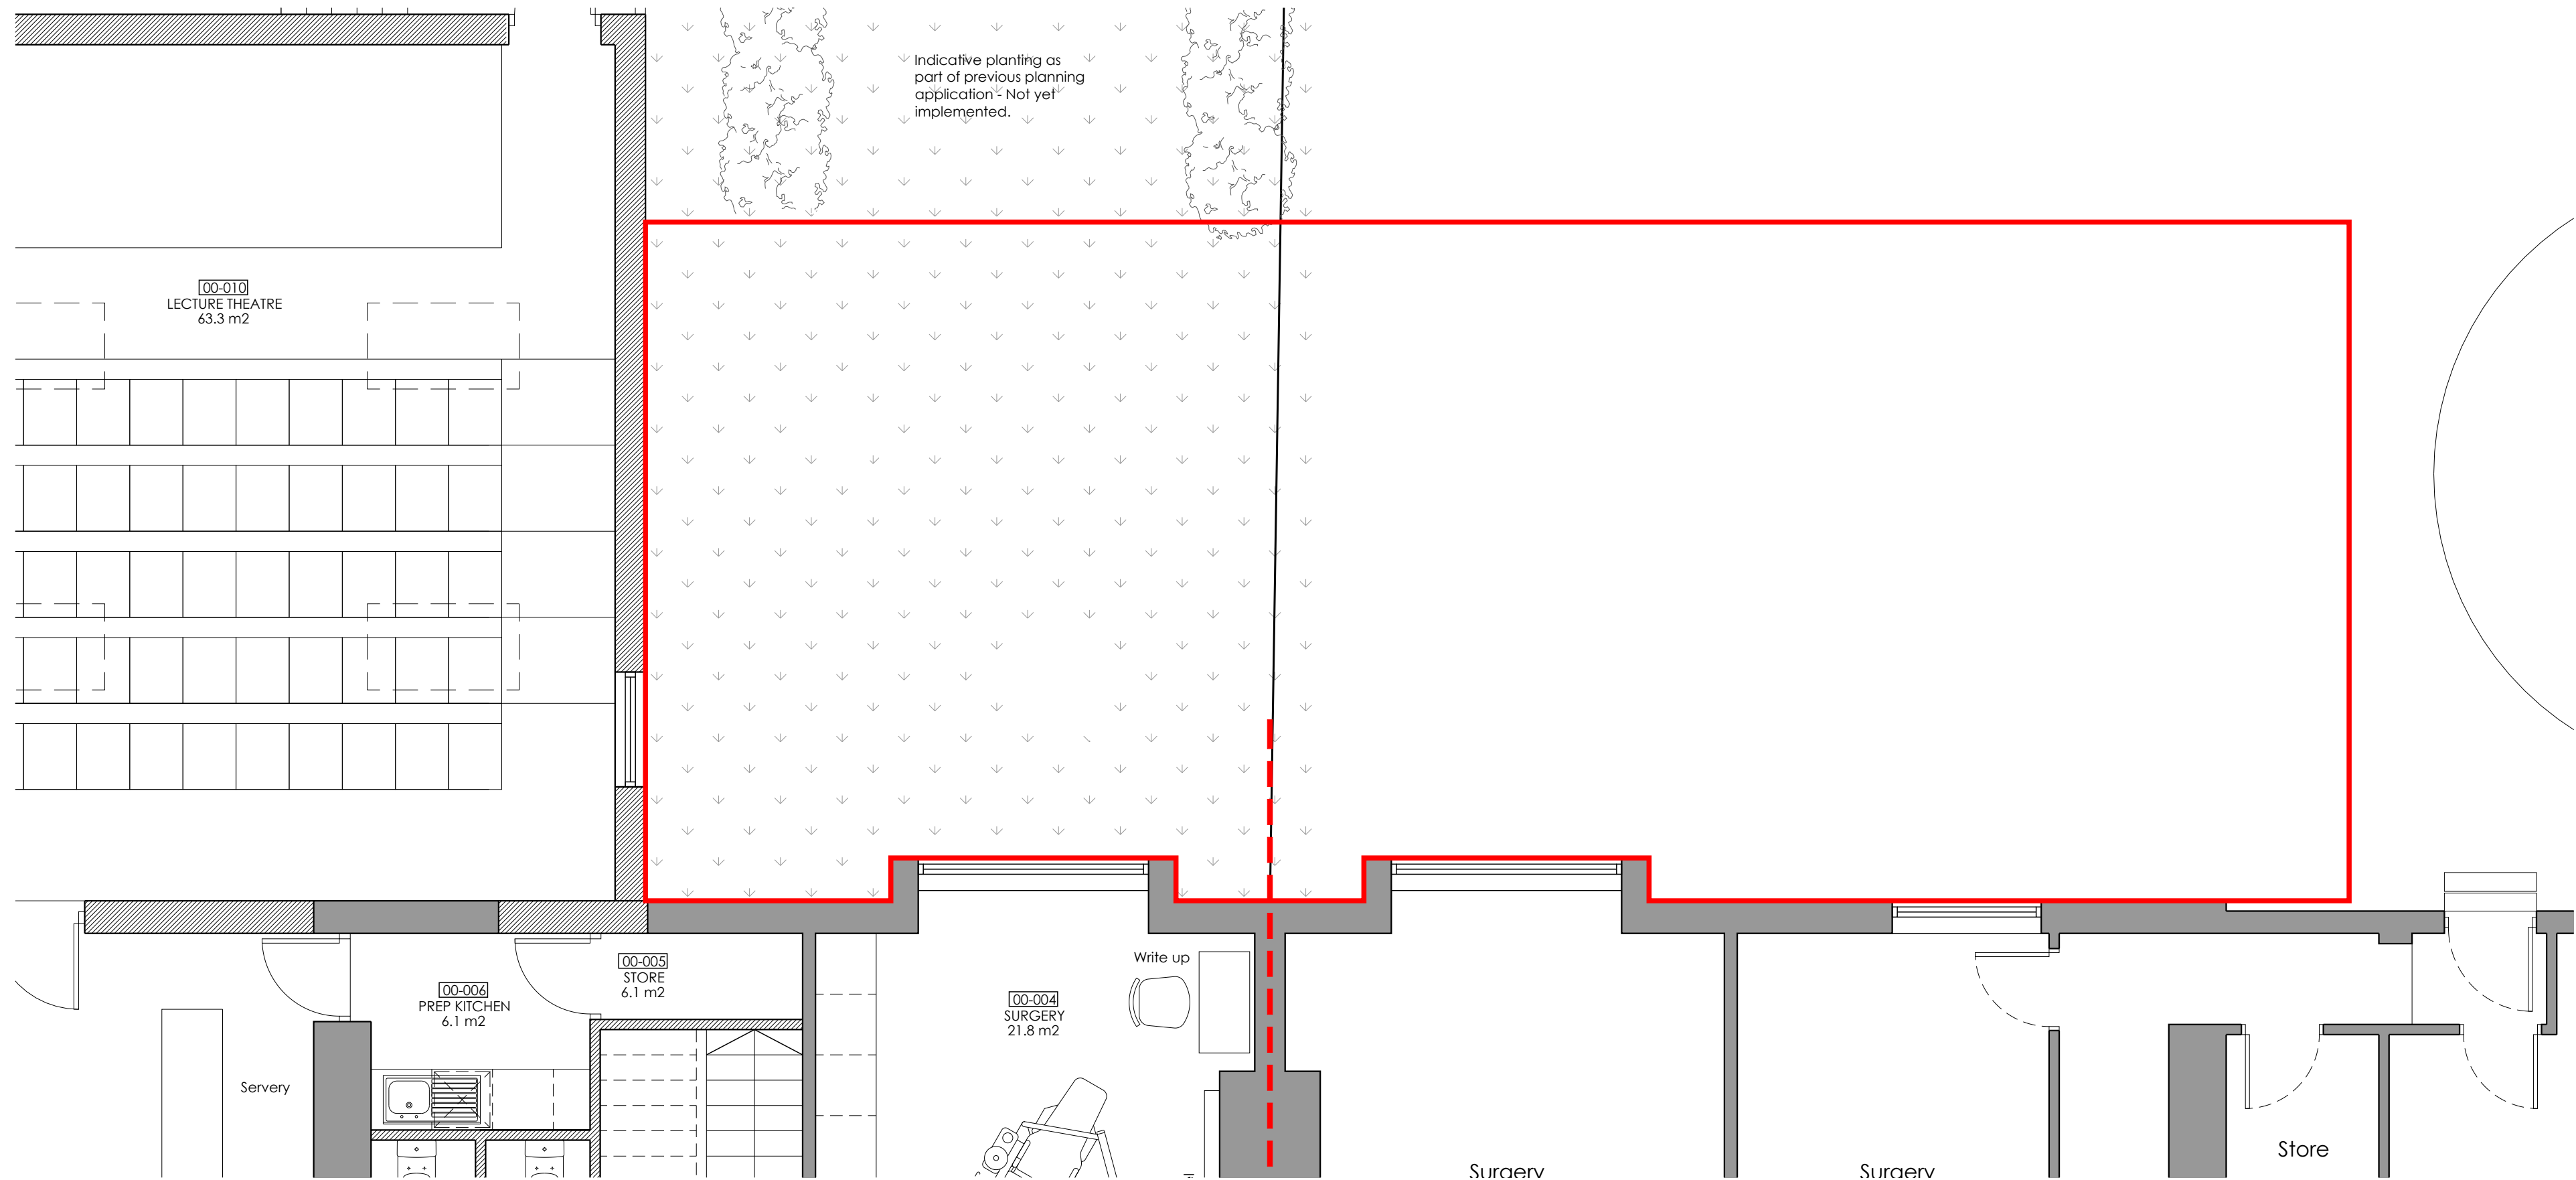

- KEY
- ① COMPOSITE DECKING
 - ② GLASS BALUSTRADE
 - ③ GLAZED ROOF, STRUCTURE WITH STEEL SUPPORTS

2 EXISTING GROUND FLOOR PLAN
1:50

P2 14.10.21 Re-Issued for Planning
P1 02.09.21 Issued for Planning
STATUS PLANNING

unit³
unit3 design studio 21a Victoria Street, Liverpool L3 5DP
www.unit3designstudio.com T 0151 260 1111

Client: DDPI Investment Properties Ltd
Project: 204003 Archway Road
Location: 20 & 22 Archway Road, Huyton
Drawing: AL-01-001
Title: Existing GF Plan and Rear Elevation
Revision: P2
Scale: 1:50 @ A1
Date: Aug 2021
Drawn: WS Checked: AF