




01 - Existing Front Elevation

Scale: 1 : 50




02 - Existing Side Elevation

Scale: 1 : 50

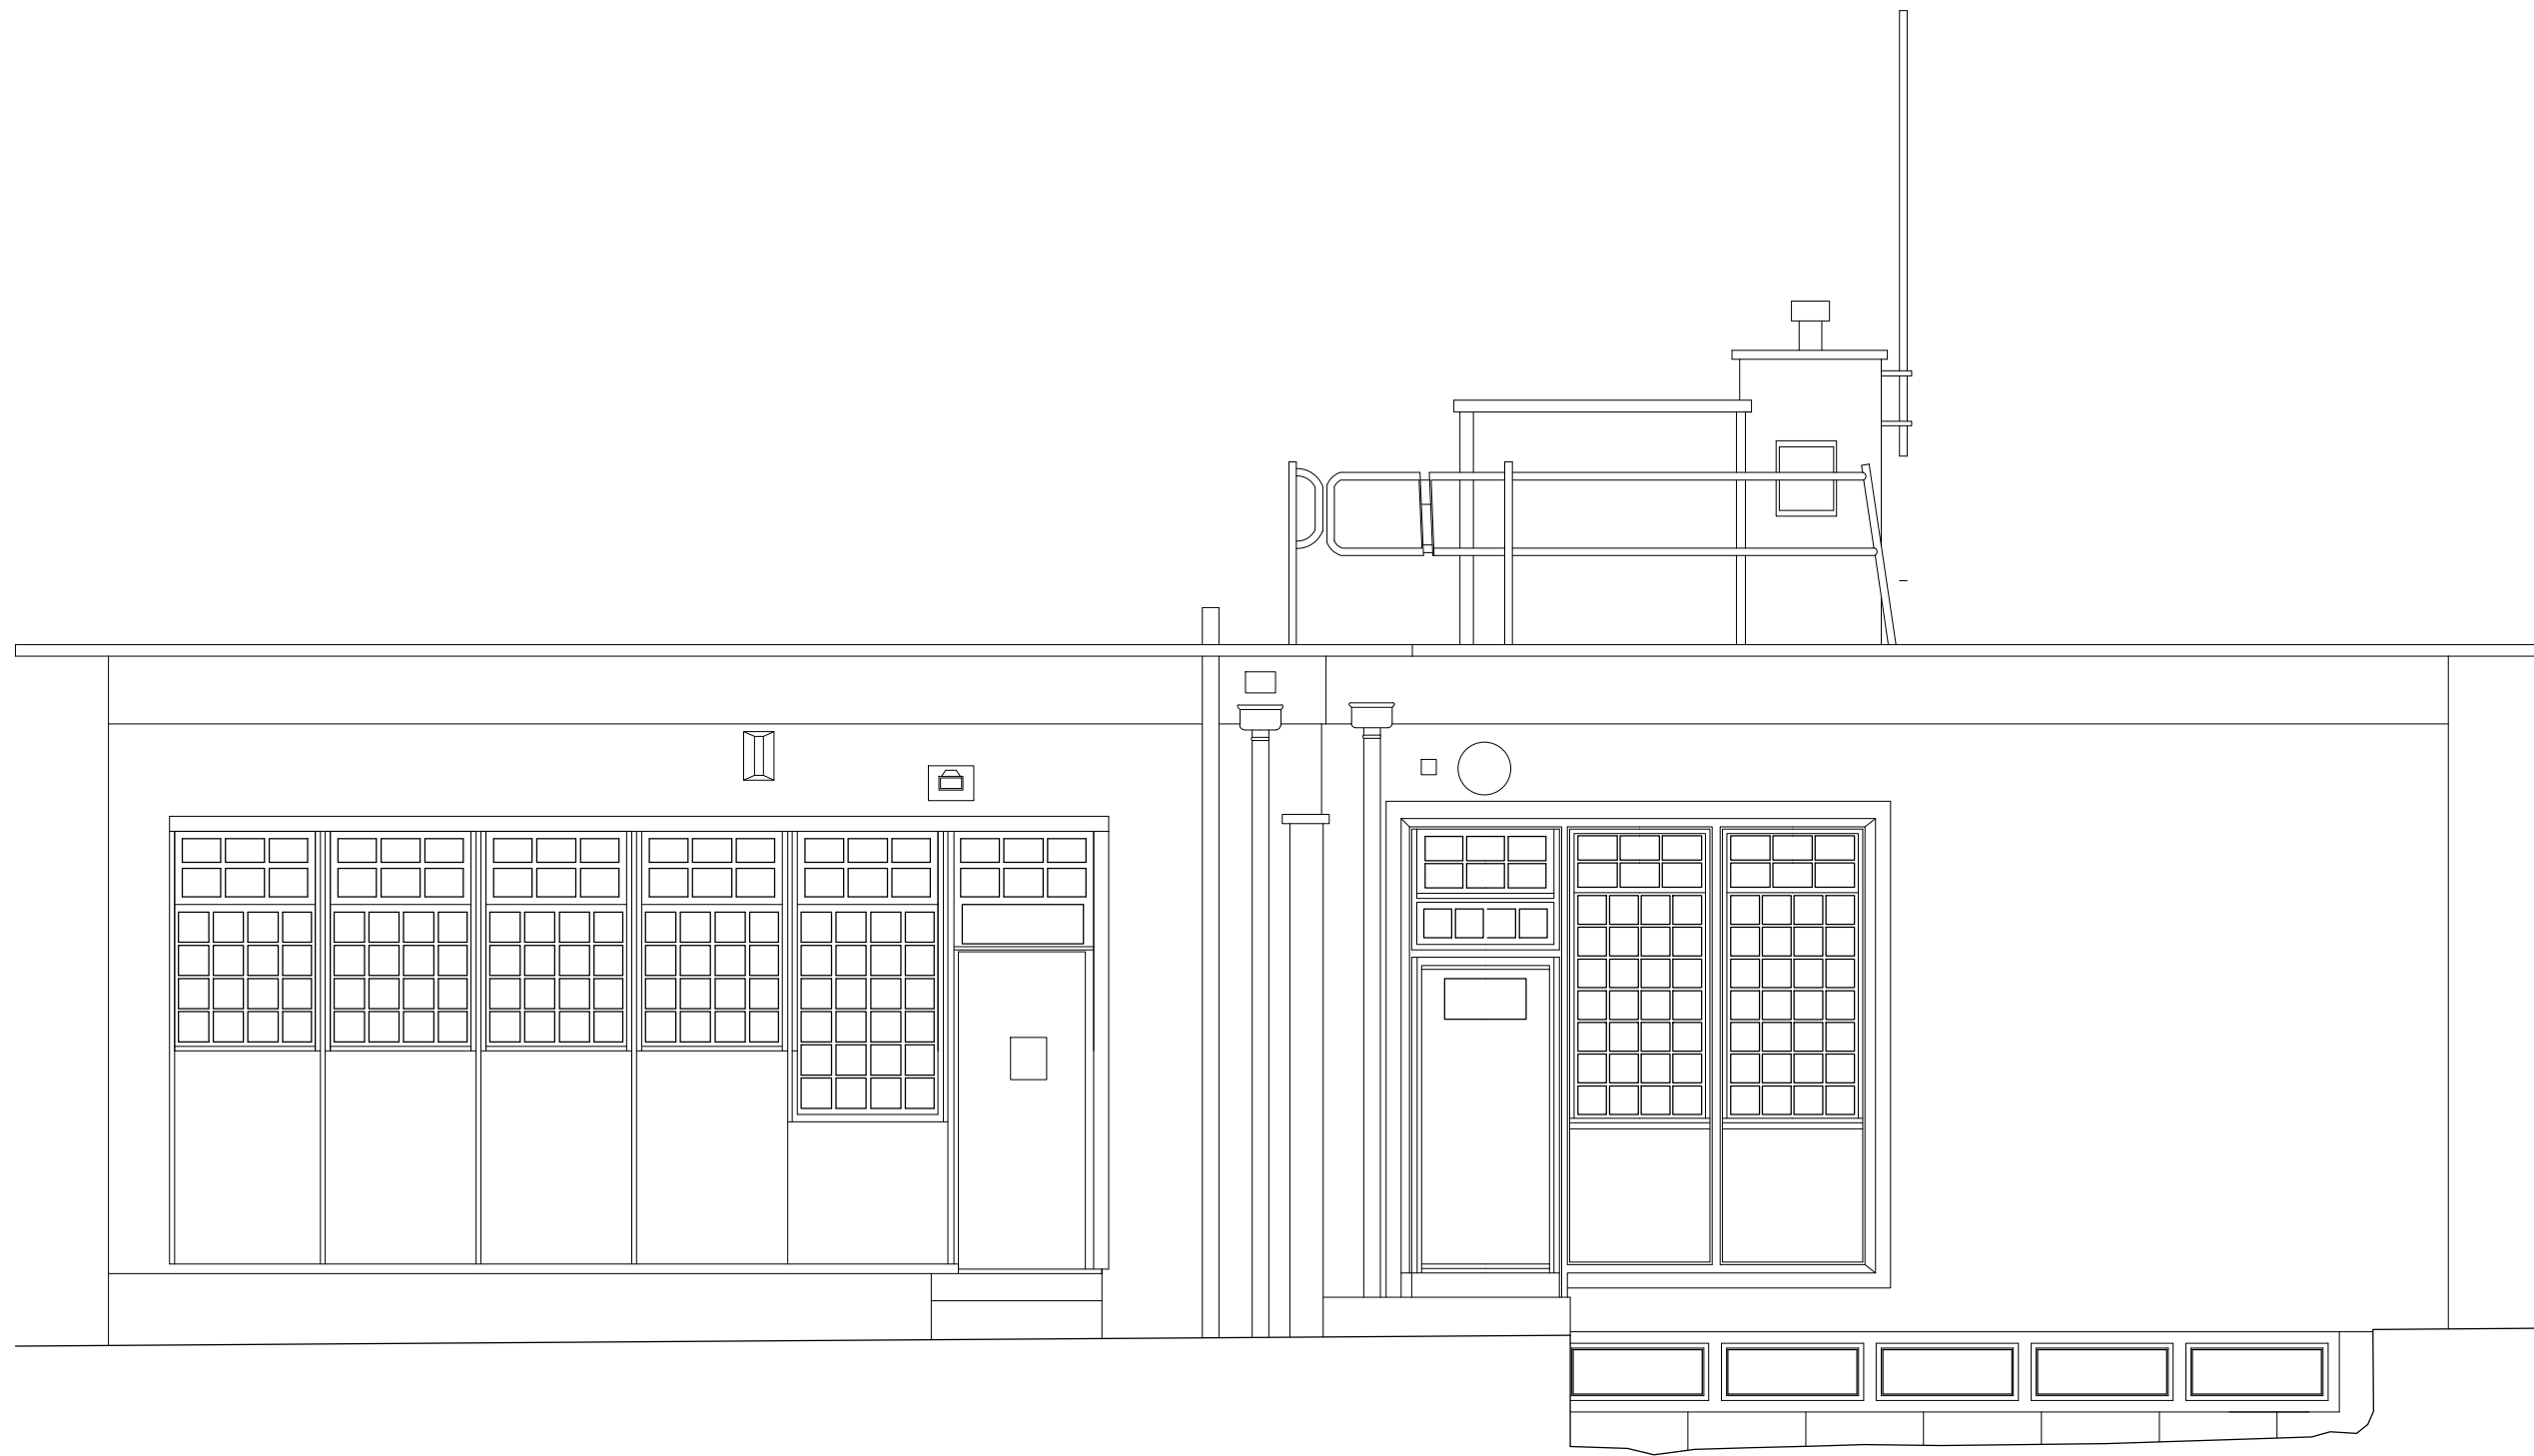

03 - Existing Rear Elevation

Scale: 1 : 50

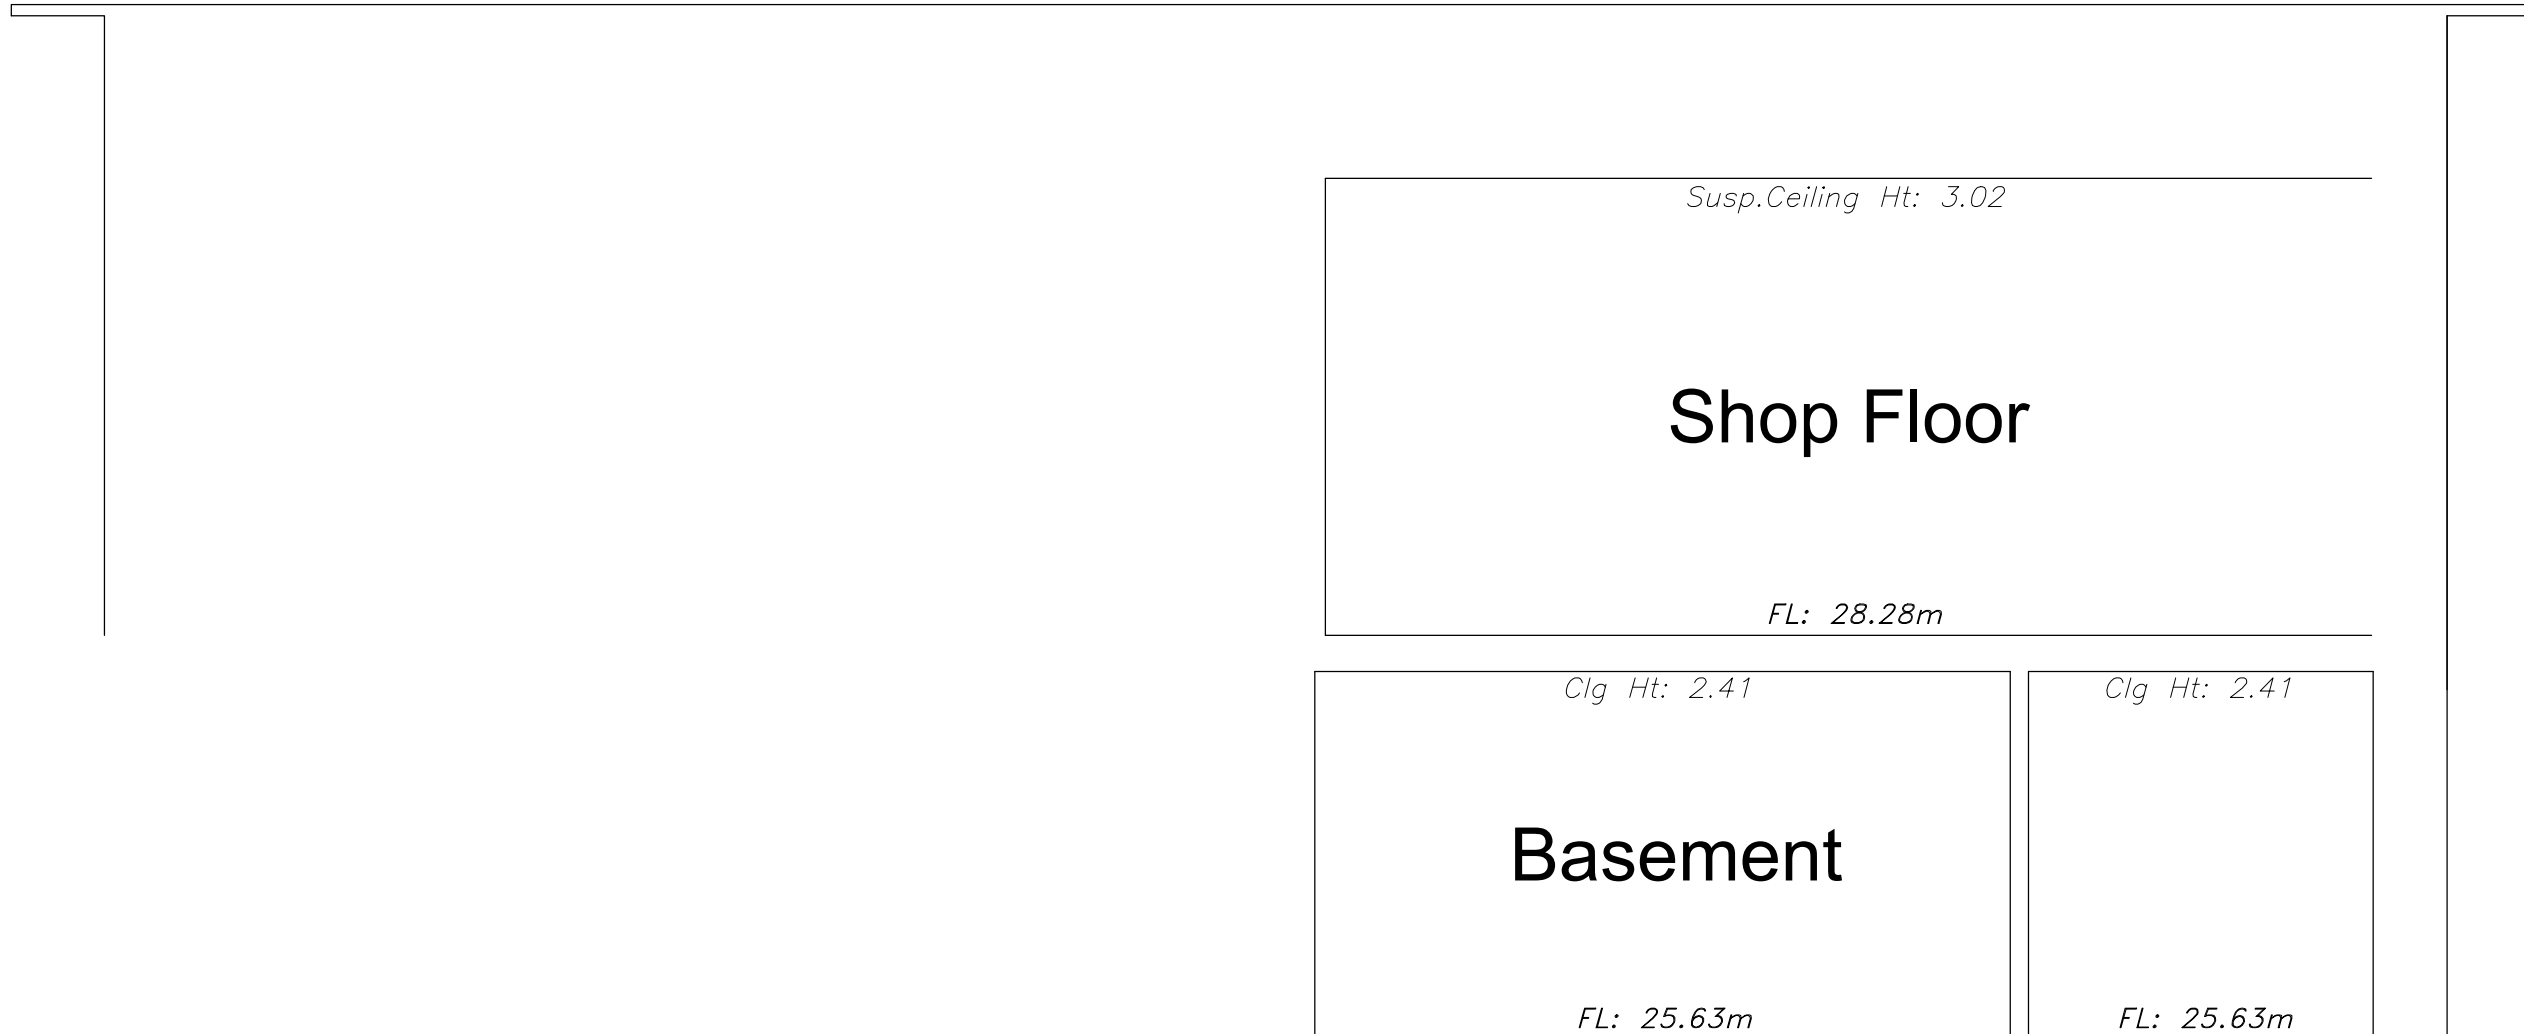

04 - Existing Section


Scale: 1 : 50

NOTES

- Check all dimensions on site.
- Subject to survey.
- Subject to site inspection.
- Site boundary lines are indicative only.

02	05/06/25	HCH	Updated to the planners notes
01	22/04/25	HCH	First Issue
Rev	Date	By	Description

Revision Schedule

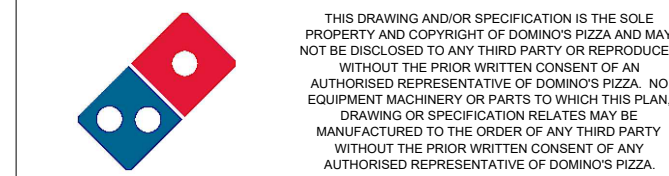

project
Domino's Kirkby
3 St Chad's Drive,
Kirkby
L32 8RA

title
Existing Elevations

-

drawing status
Planning Issue

contract no.	scale
-	1:50 @ A1
client ref.	date
-	22/04/25
drawn by	checked by
HCH	-

drawing number	revision
10128-SD-XX-P-A-03001	02
project number-originator-zone-level-type-sheaf-number	



Simons Design Ltd
architects
Newland House, The Point, Weaver Road, Lincoln,
Lincolnshire, LN6 3QN
T: +44 (0) 1522 815 114
E: info@simons-design.co.uk
www.simons-design.co.uk