



NOTES


All dimensions to be checked on site. Figured dimensions to be read in preference to scaled. Keith Davidson Partnership accepts no responsibility for any unauthorised amendments to the drawing and does not permit unauthorised copying of the drawing. This drawing is copyright and remains the property of Keith Davidson Partnership unless otherwise agreed.

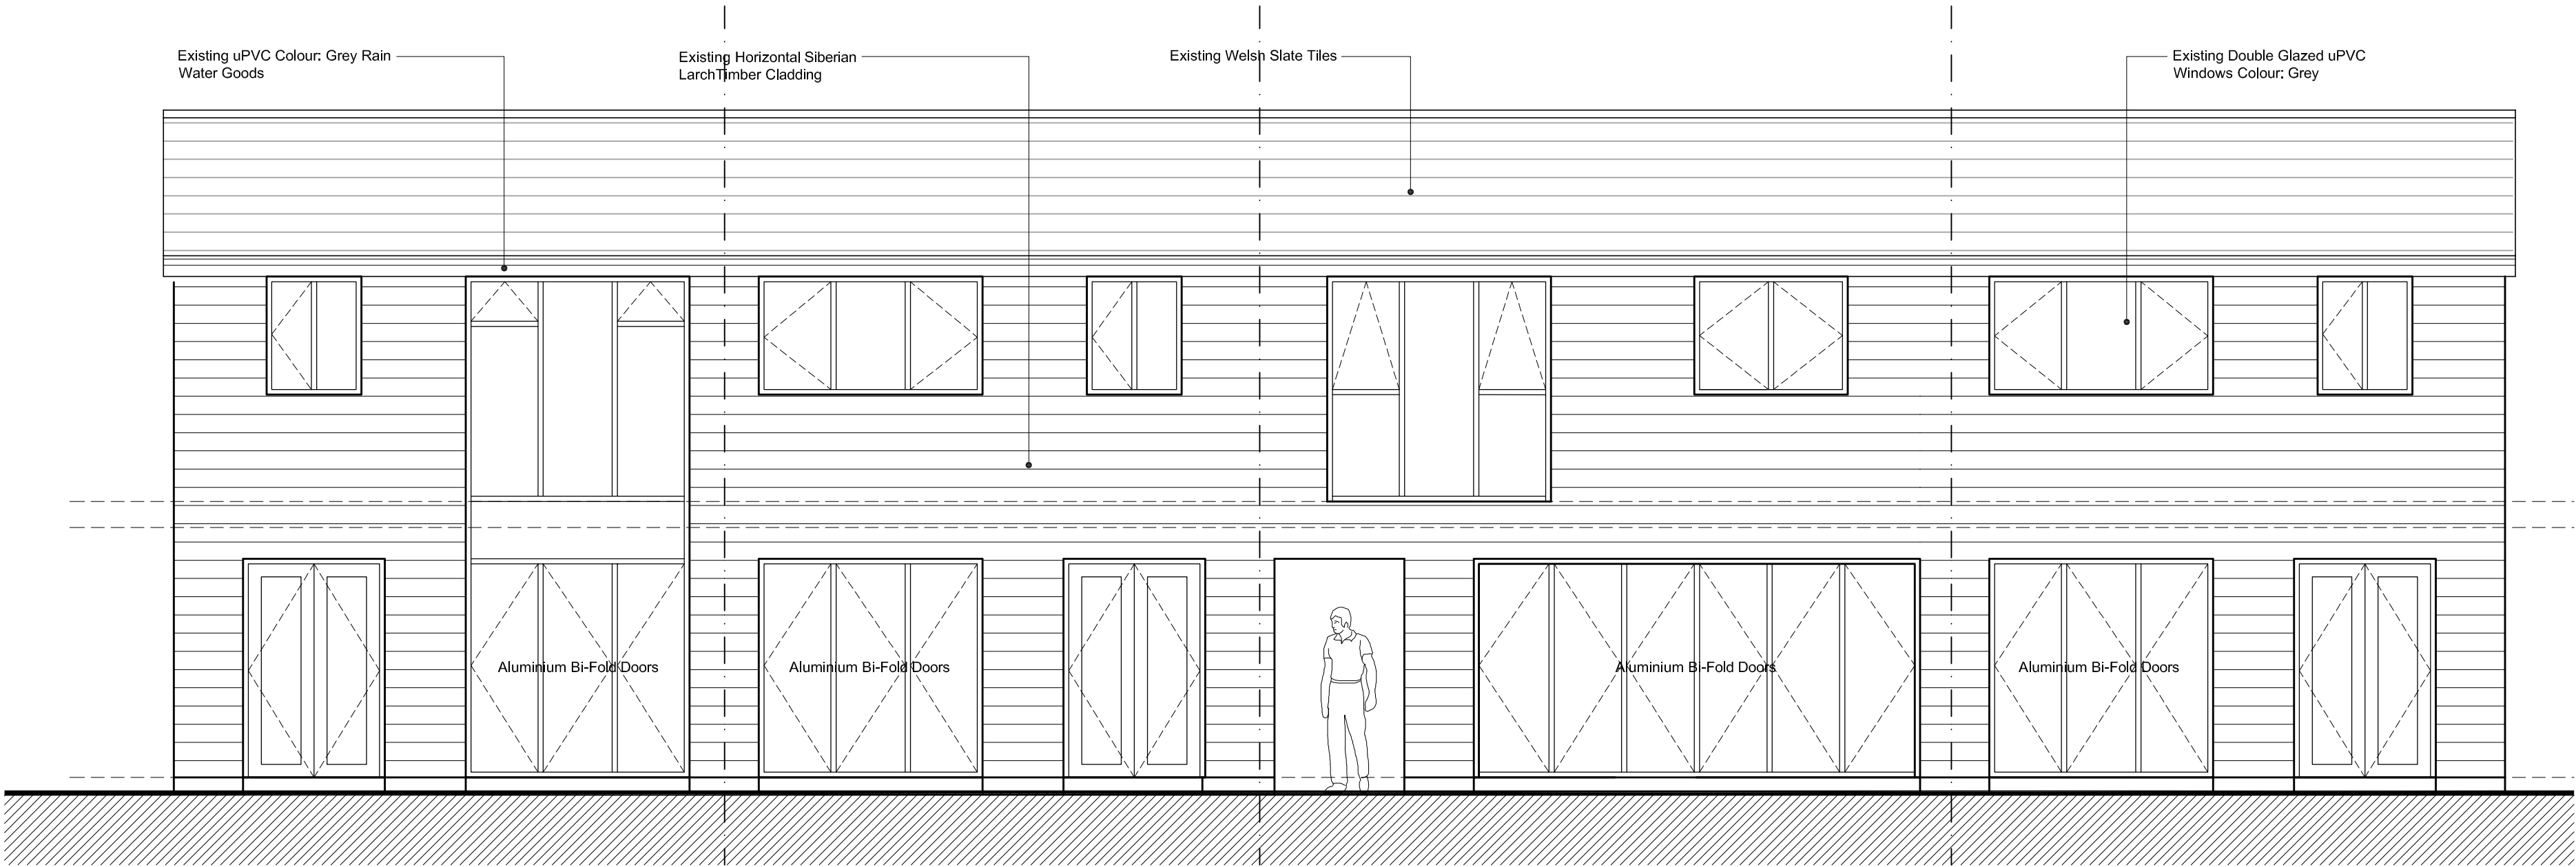


Existing Rear Elevation
Scale 1:50

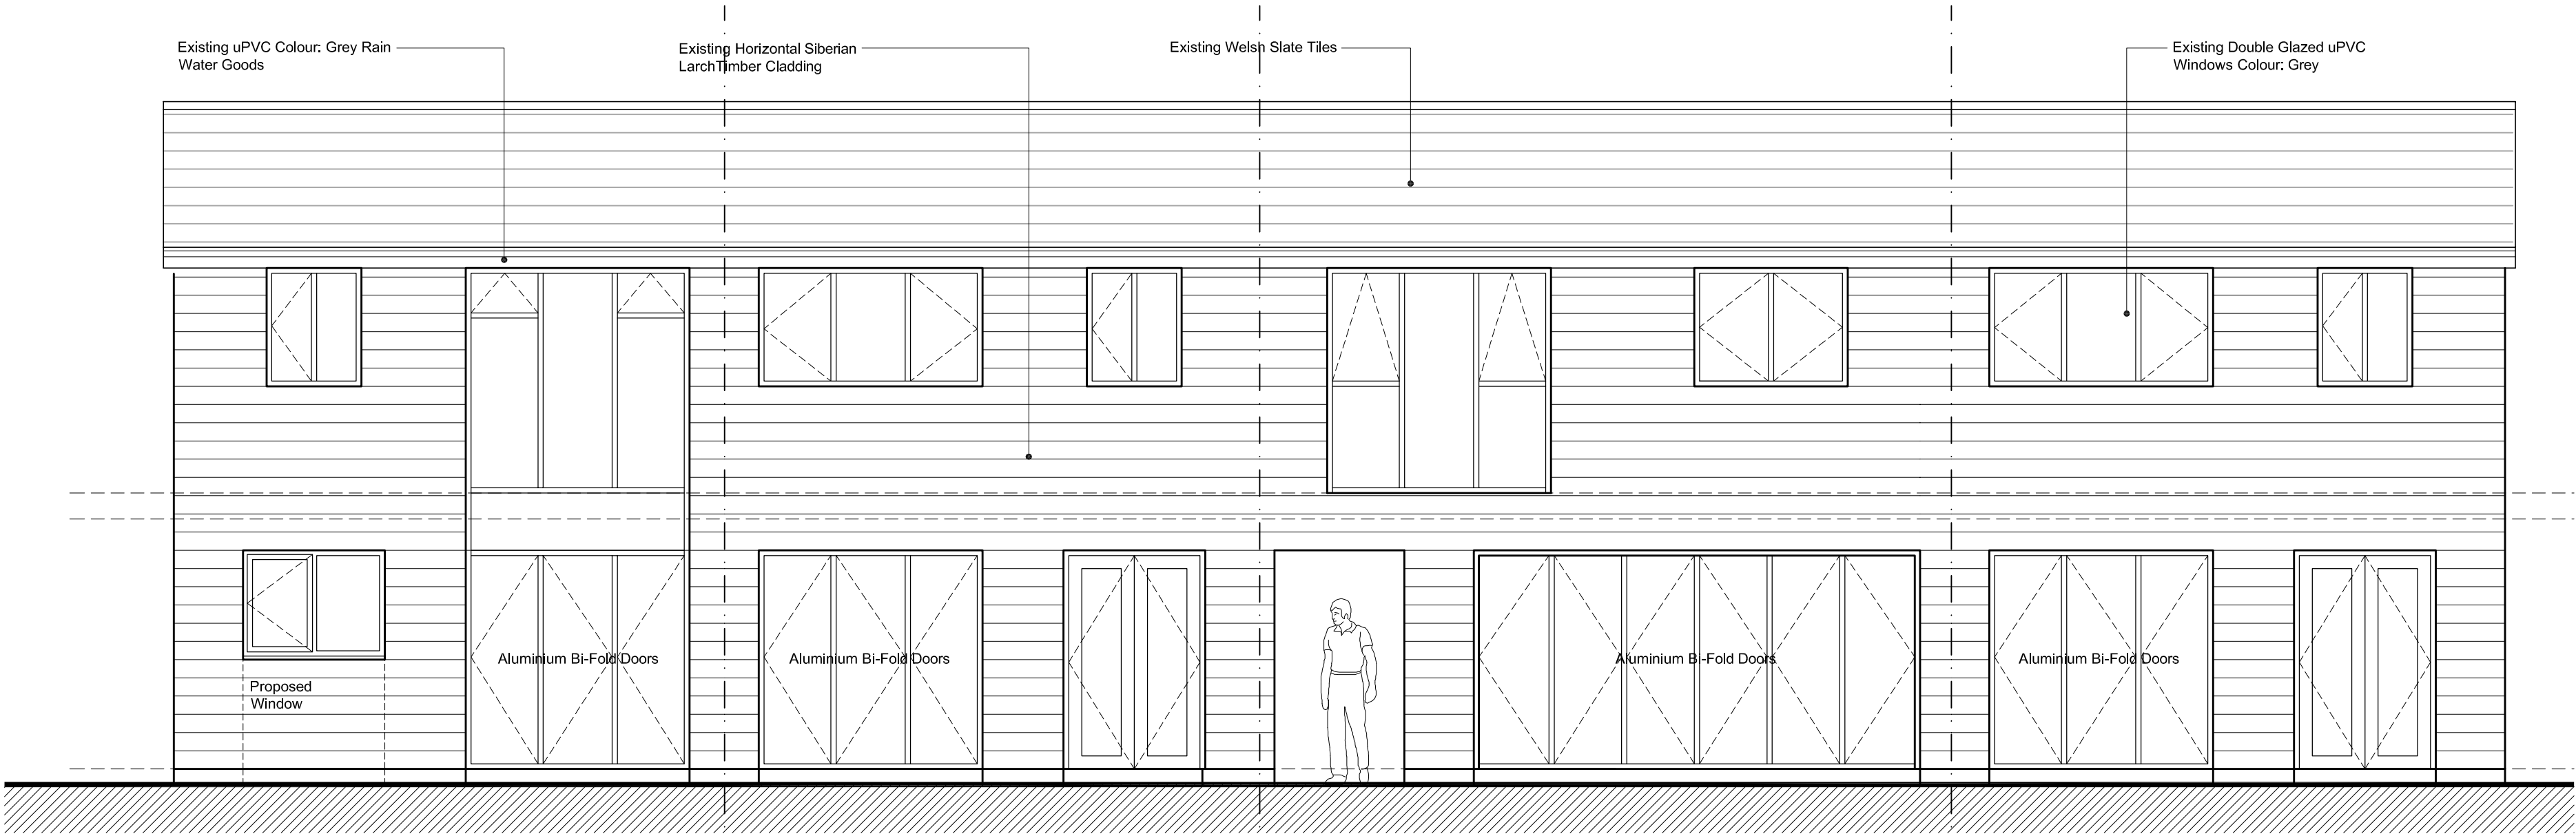


Proposed Rear Elevation
Scale 1:50

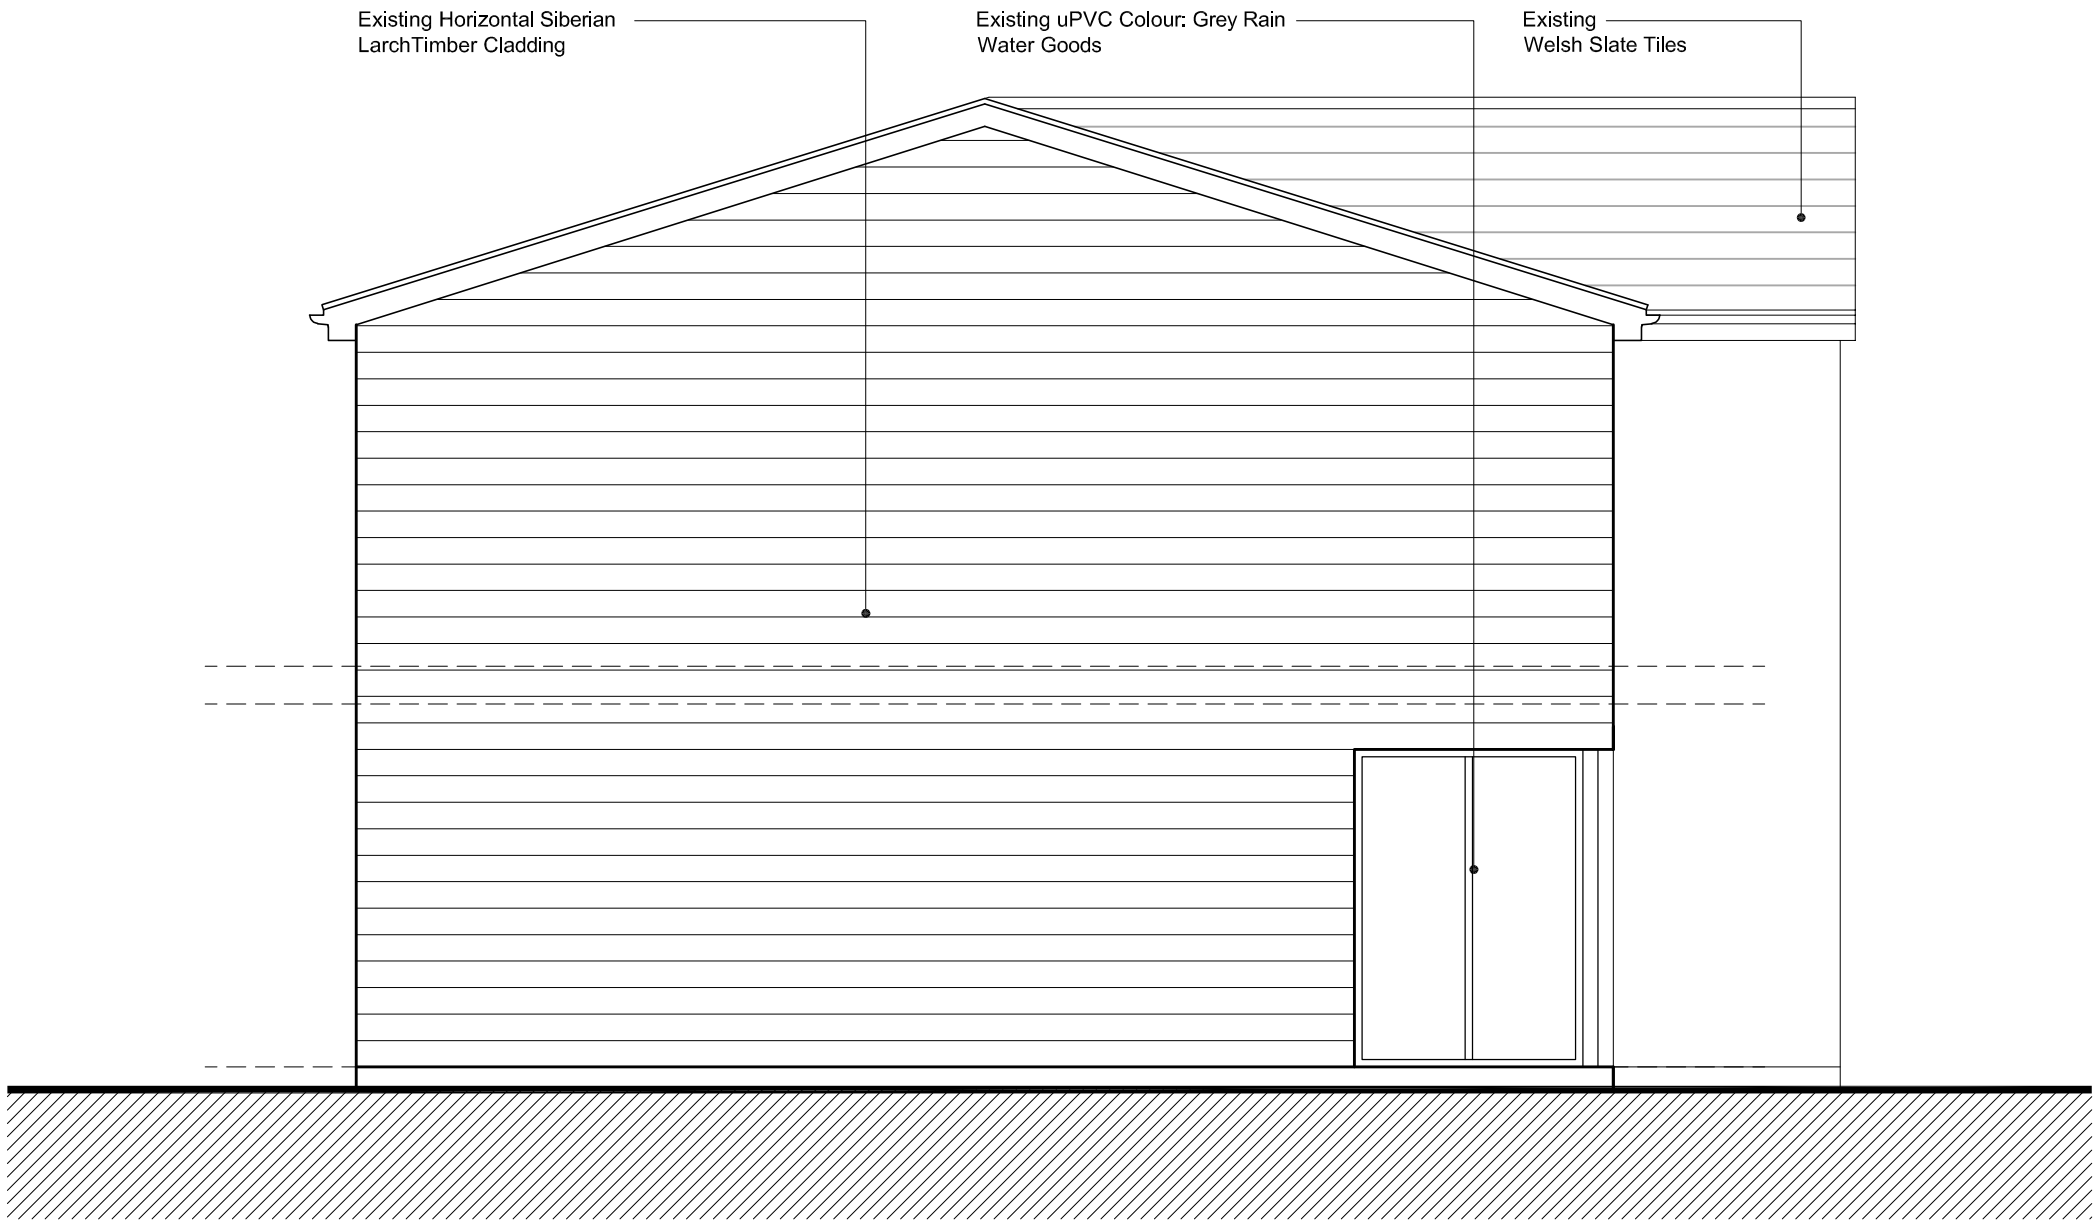

Existing/ Proposed Side Elevation
Scale 1:50

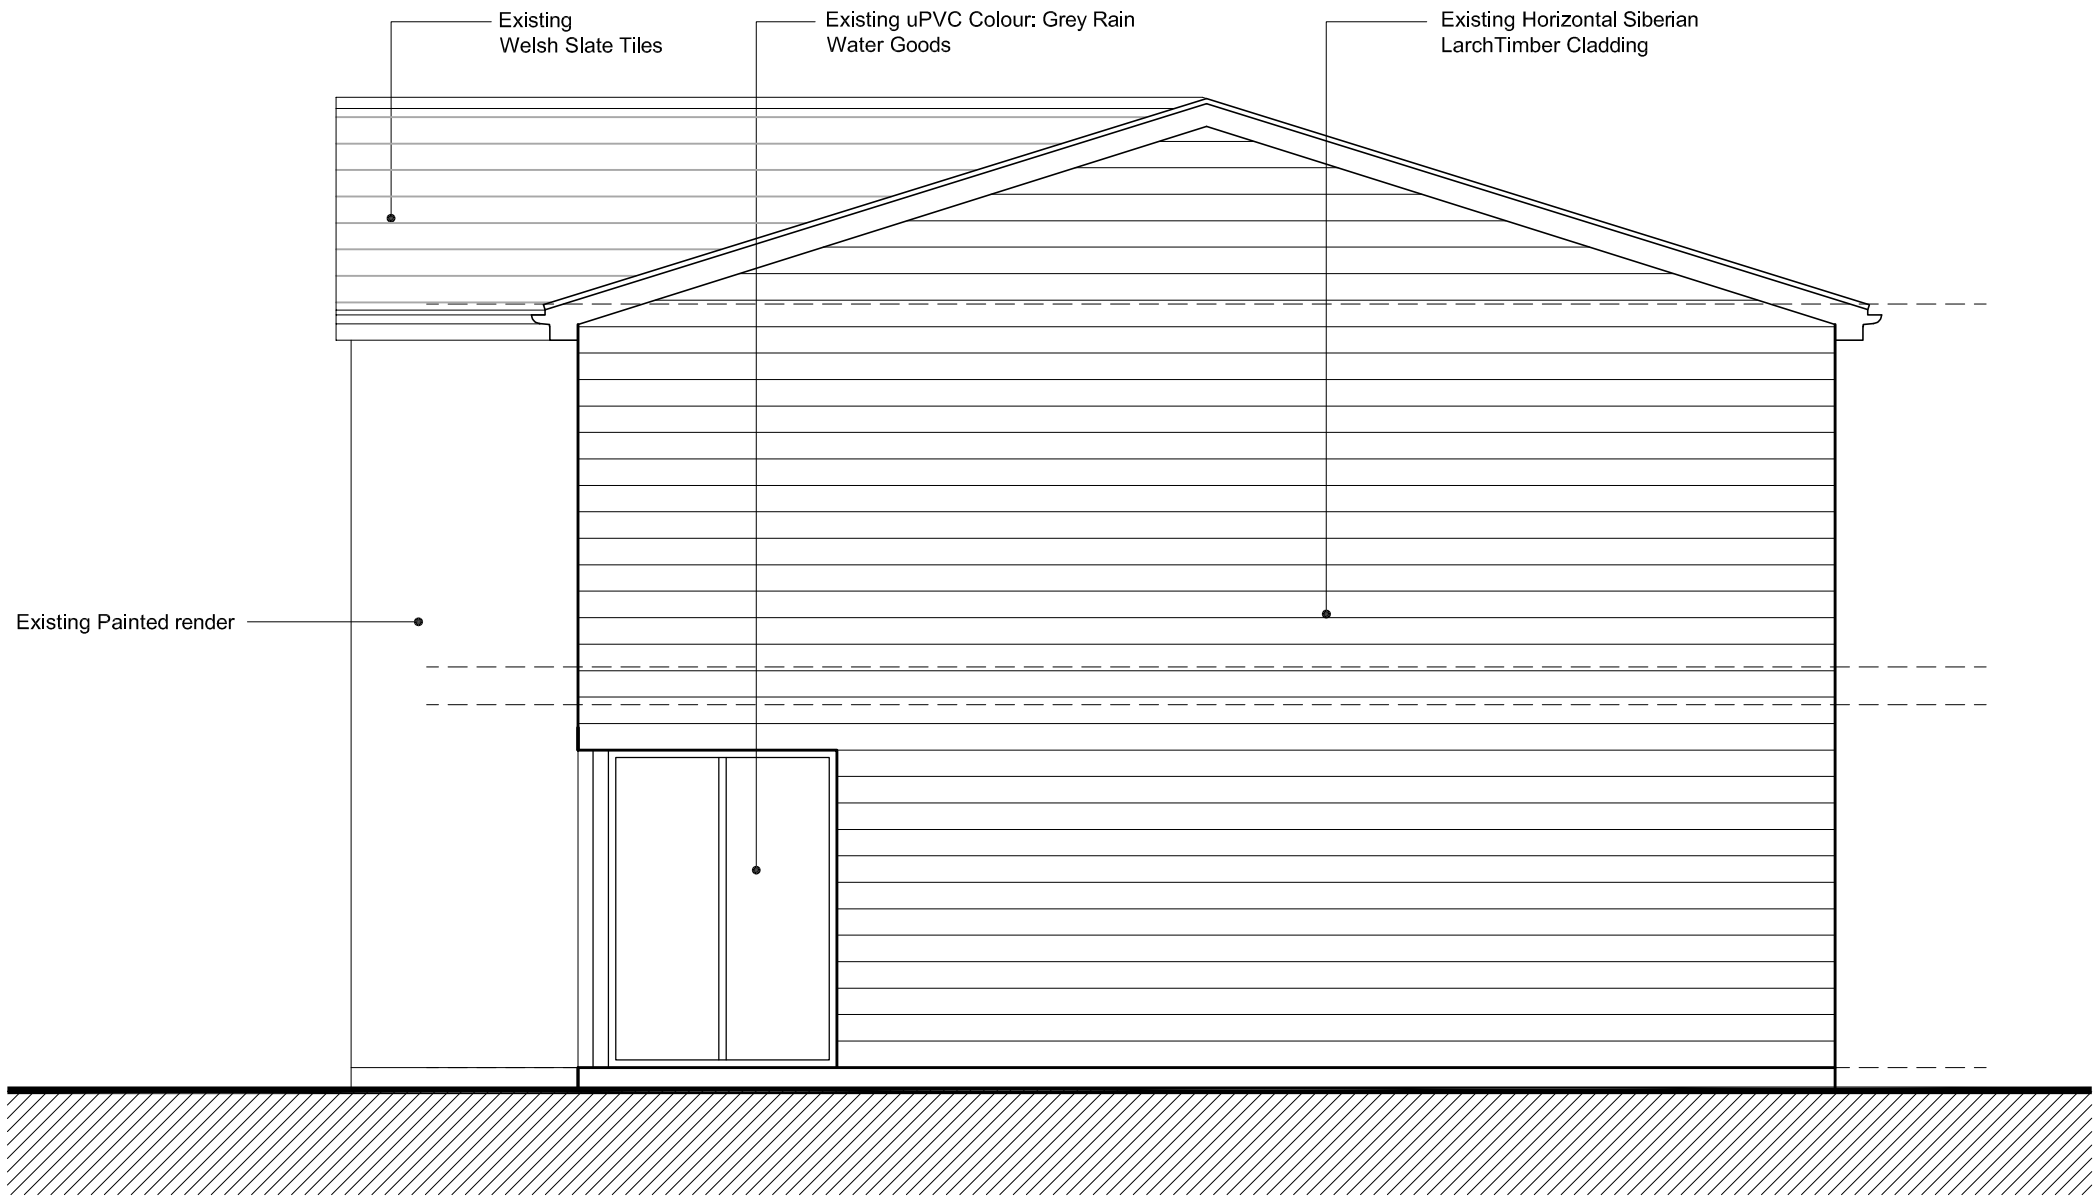

Existing/ Proposed Side Elevation
Scale 1:50

 

B	Planning Amendments Front elevation moved to drg 202	GLP	SRD	SRD
		02/09/21	02/09/21	02/09/21
A	Client Amendments	GLP	SRD	SRD
		26/05/21	26/05/21	26/05/21
Version	Amendment	Drawn & Date	Checked & Date	Approved & Date
KeithDavidsonPartnership				
13 Seymour Terrace Seymour Street Liverpool L3 5PE		Telephone : +44 (0) 151 709 1777 Email : Info@keithdavidsonpartnership.com Web : keithdavidsonpartnership.com		
Internal Project Number 1253				
Client Mr Neil Walsh and Luke Garvey				
Project Name Dragon Farm, Cronton				
Drawing Title Existing/Proposed Elevations				
Scale 1:50	Original Size A1	Planning		
Date 02/09/21	Drawn GLP	Checked SRD	Approved SRD	Status
Drawing Number 201				Revision B