

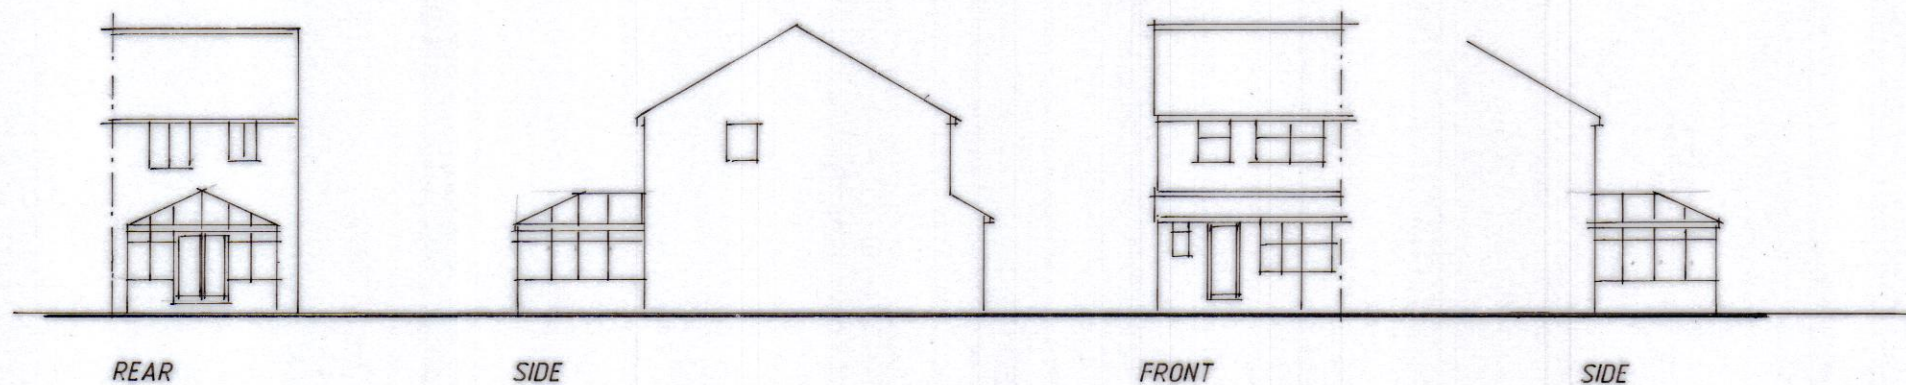
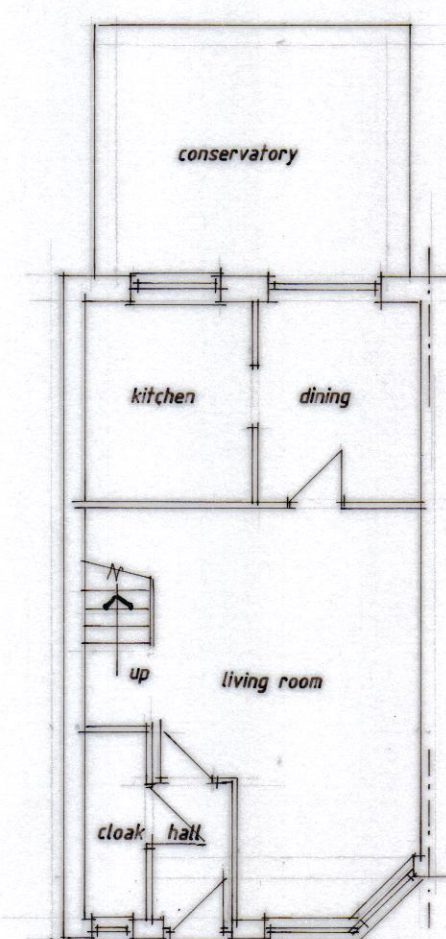
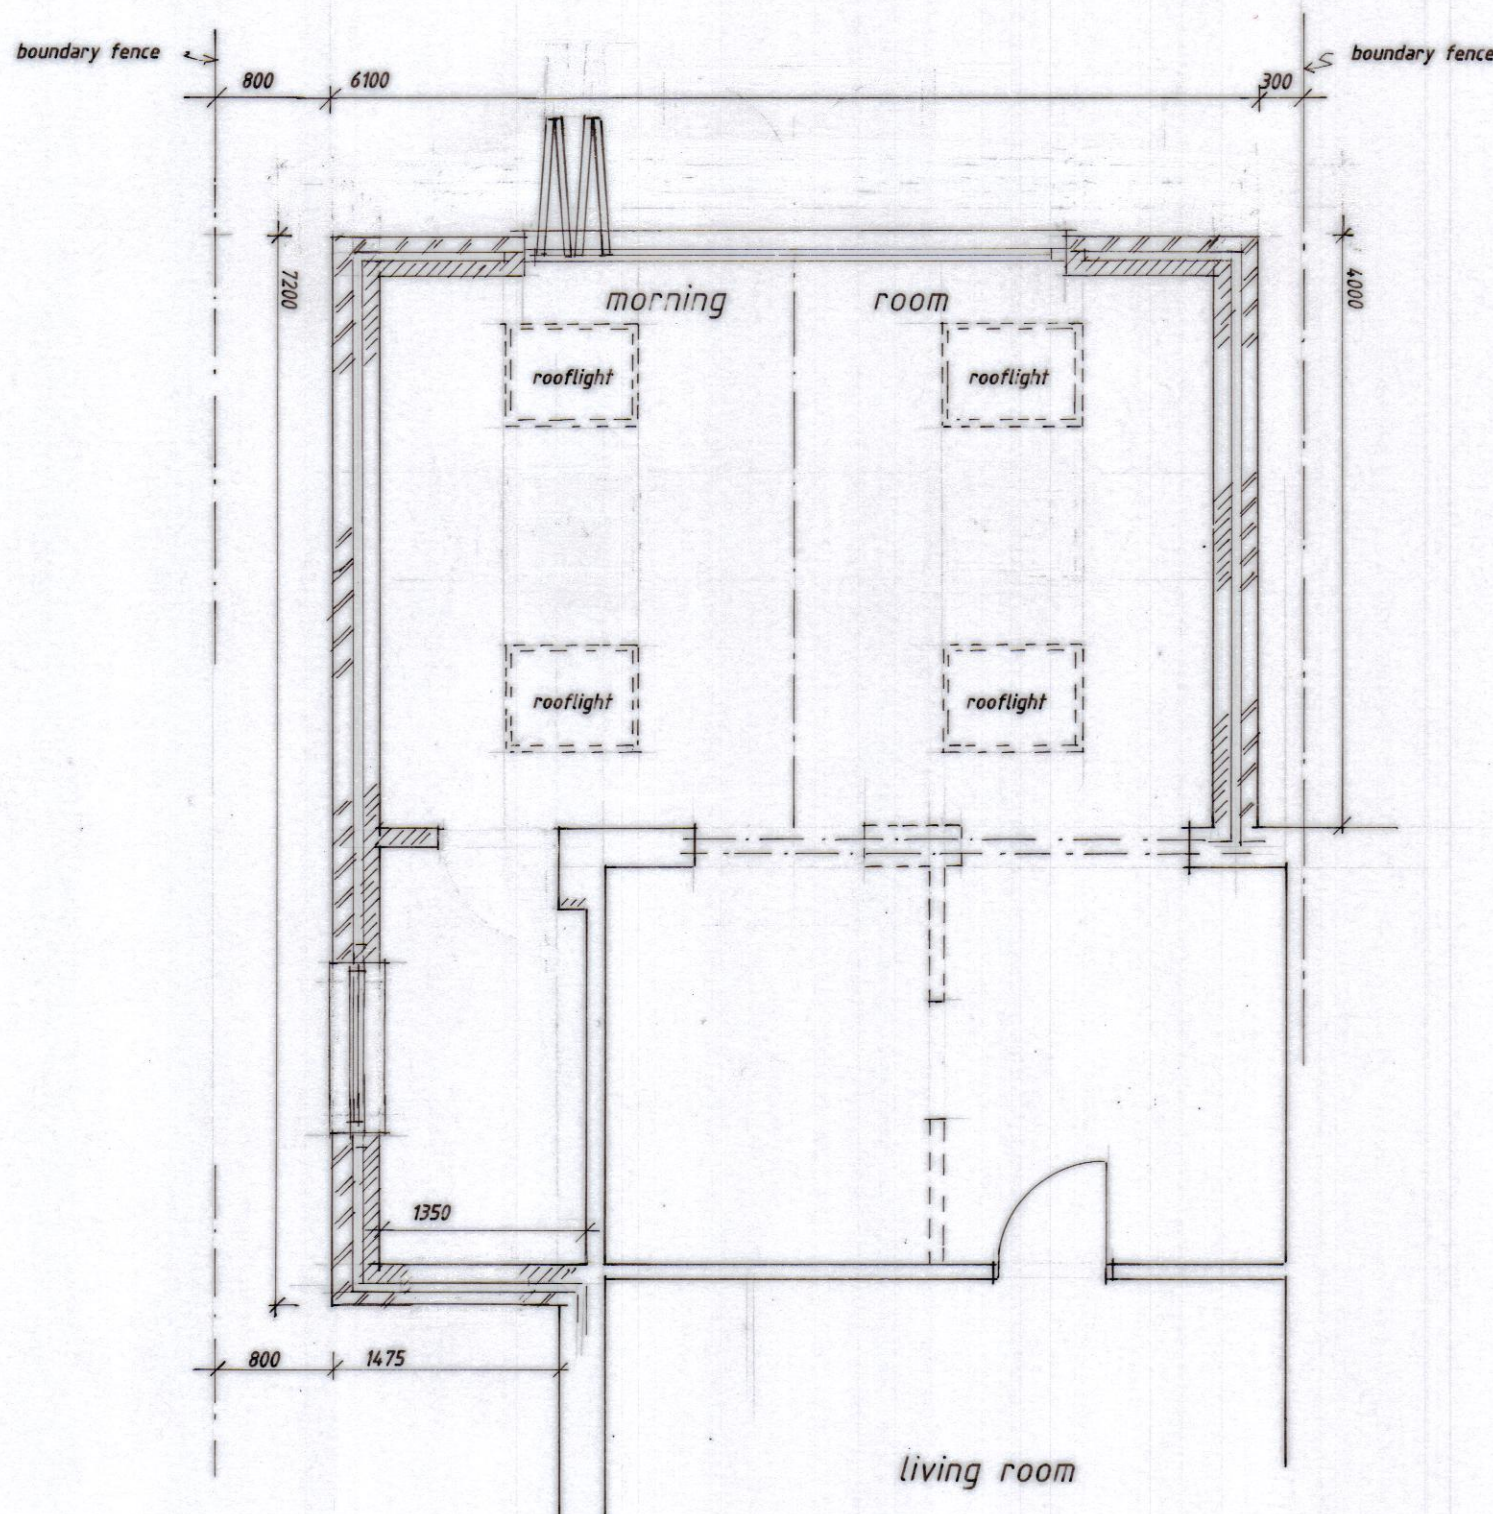
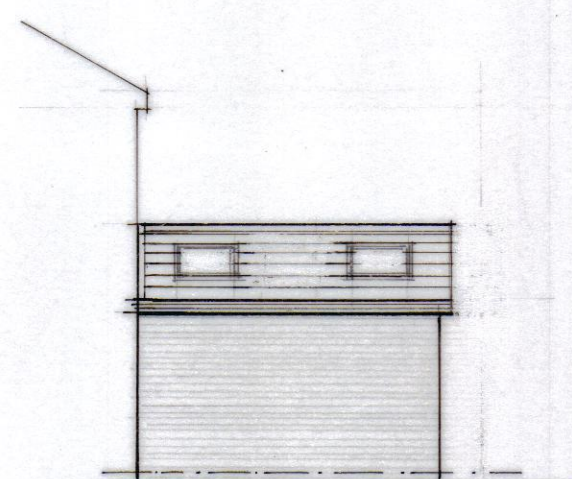


ELEVATIONS
AS
EXISTING

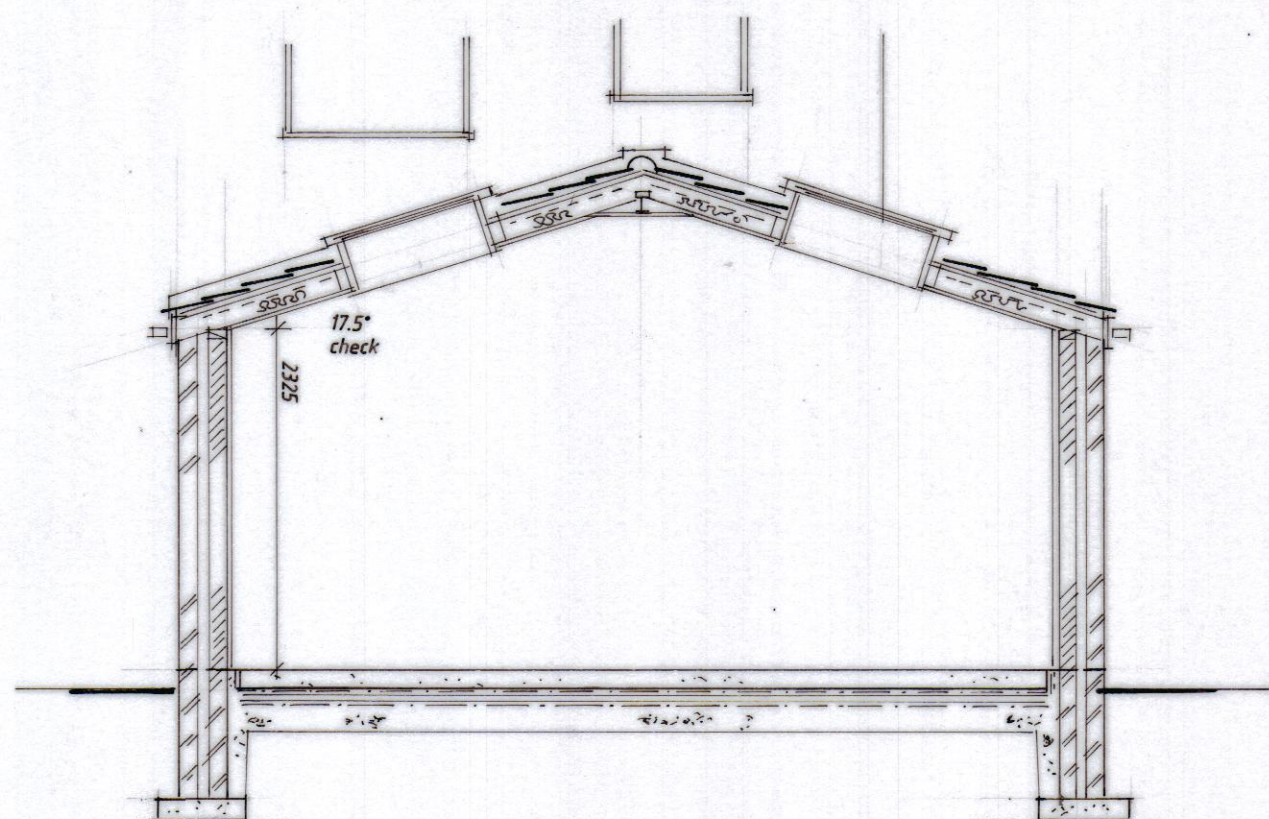


All dimensions to be checked on site
all materials to match existing

ELEVATIONS
AS
PROPOSED

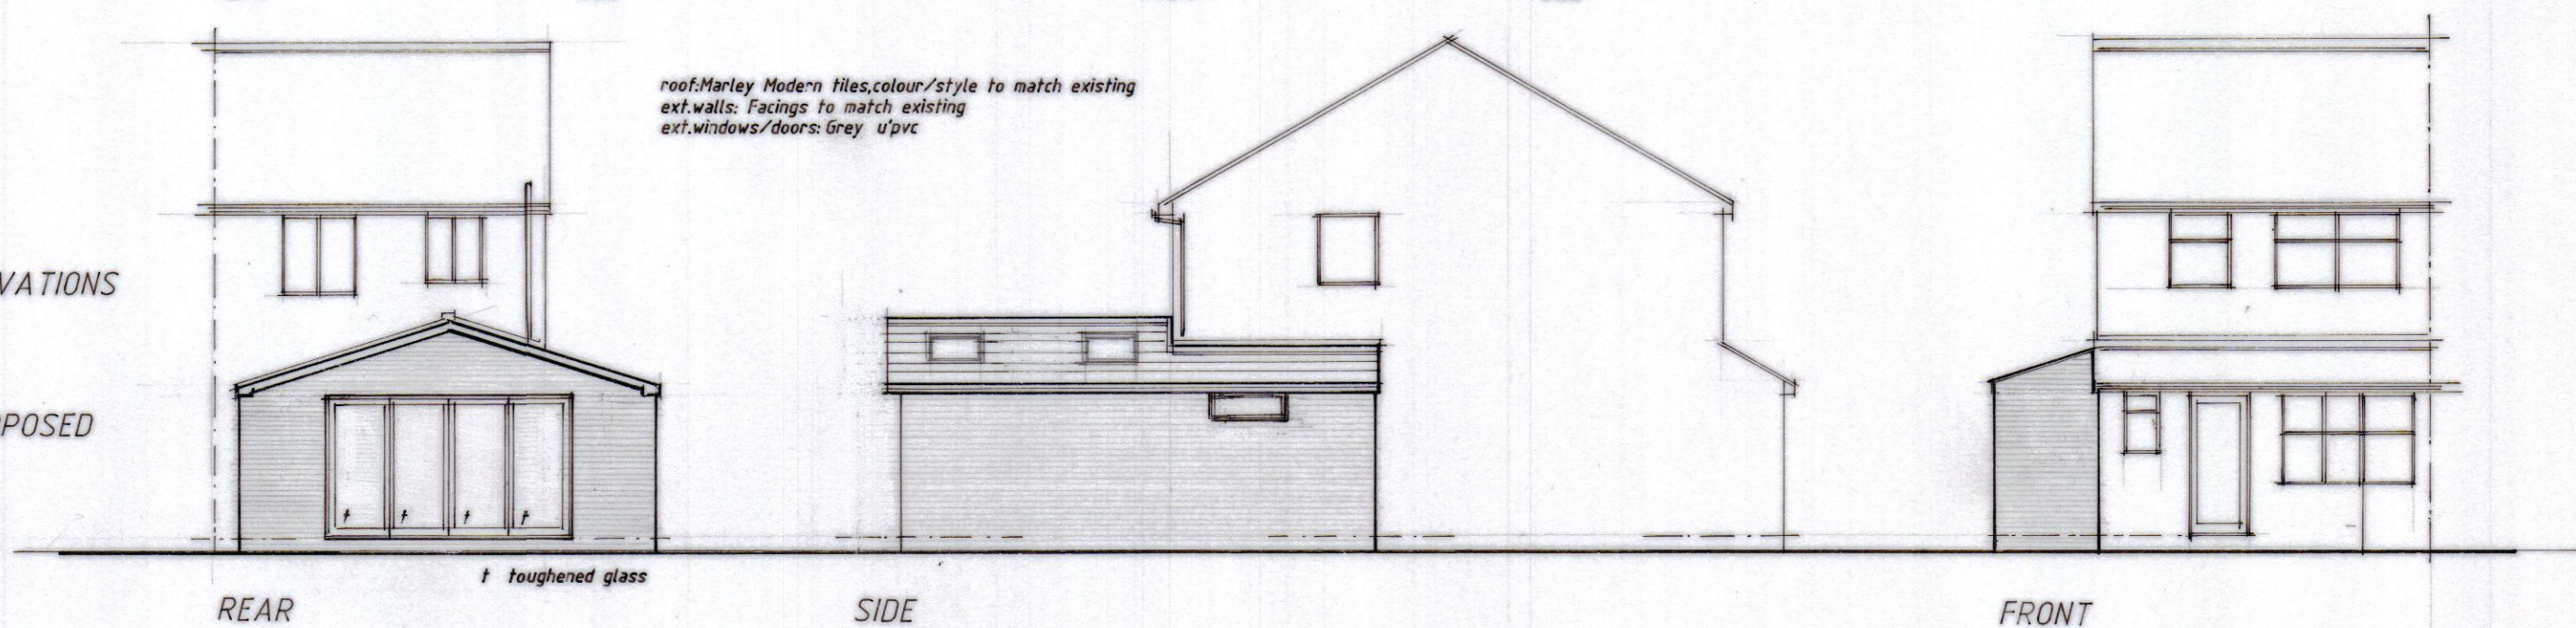

GROUND FLOOR PLAN as existing

REVISION A September 2021
1. extension reduced to 4m rear

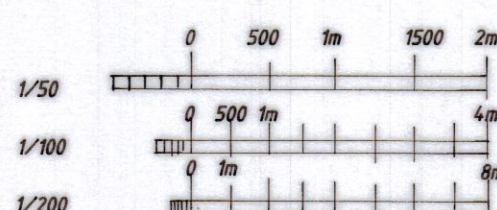

planning application only

PROPOSED SINGLE STOREY SIDE/REAR EXTENSION
for:

Mr. and Mrs. P.FLOOD
23 MARLBOROUGH ROAD
PRESCOT
L34 6LE

date: JUNE 2021
scale: 1/50, 1/100, 1/200
dwg. no. 7230/01 rev.A

drawn: D I GROVES 166 CHARLES ST., LEIGH, WN7 1HF
tel: 01942 607736, 07889 585751