



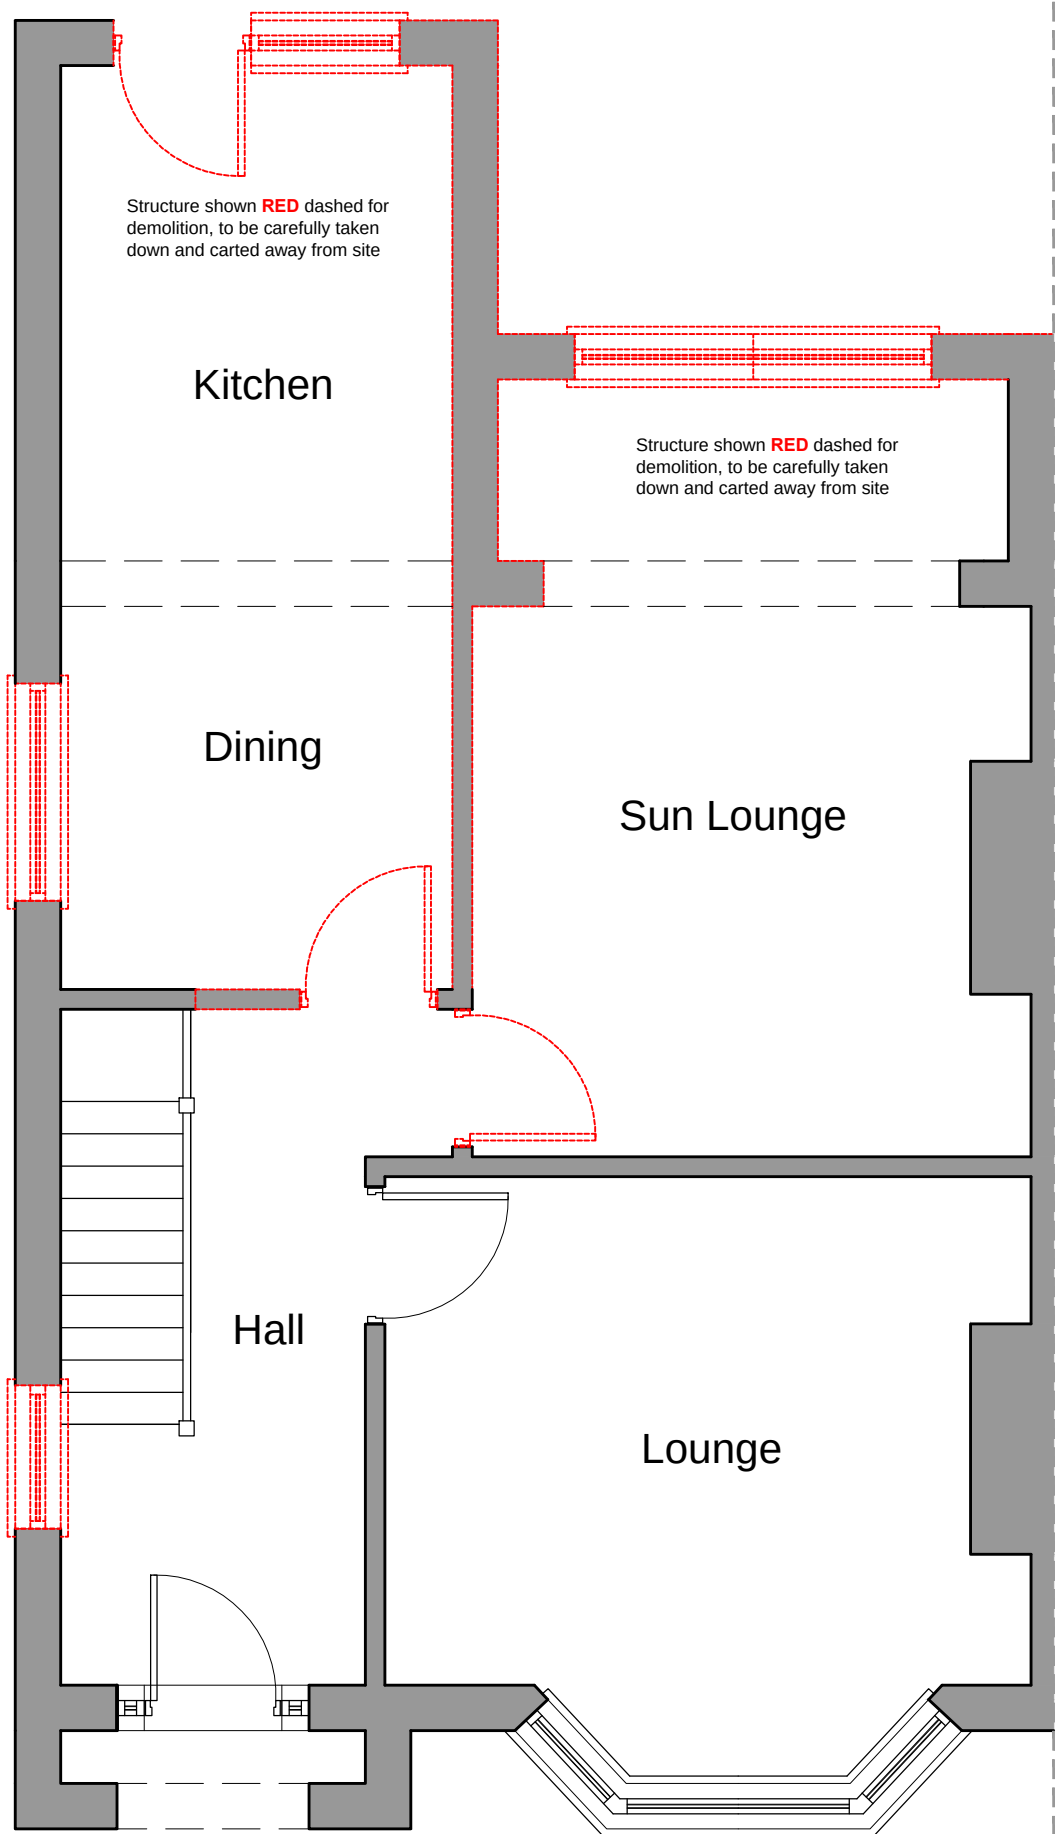


EXISTING GROUND FLOOR PLAN
Scale 1:50

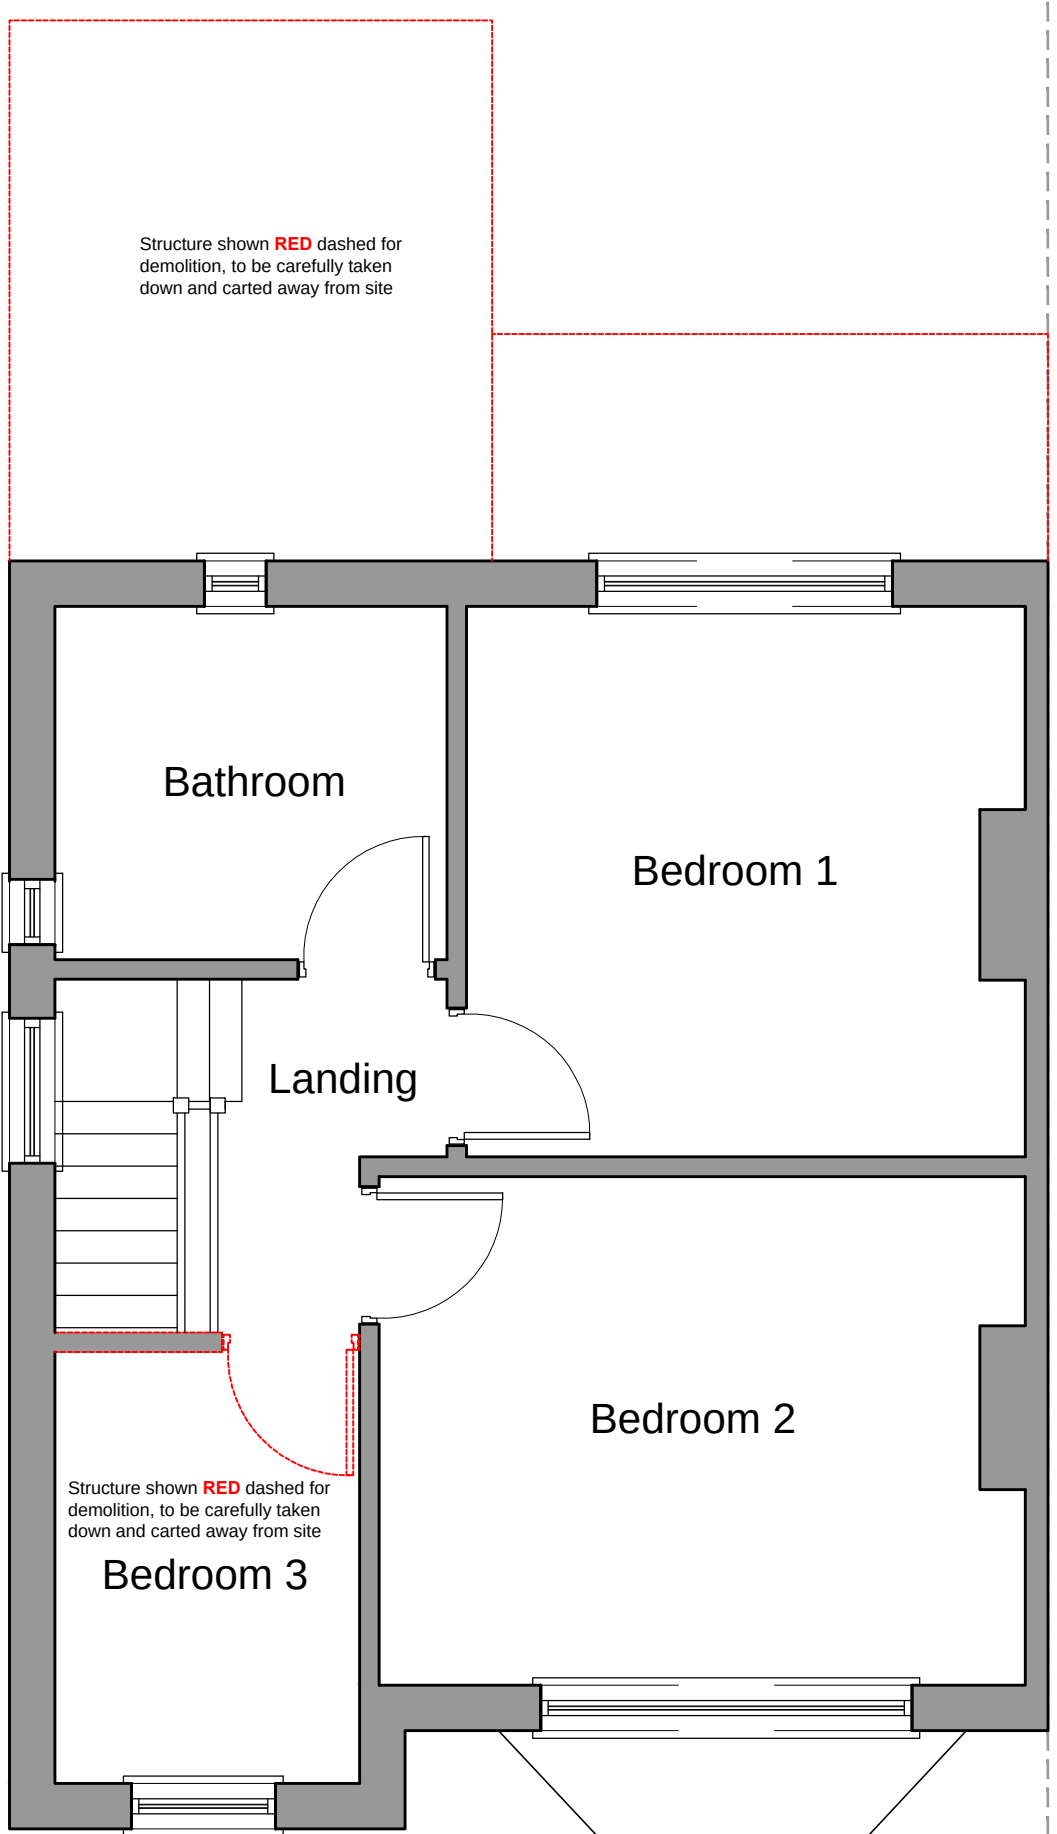


EXISTING FIRST FLOOR PLAN
Scale 1:50



EXISTING FRONT ELEVATION
Scale 1:100

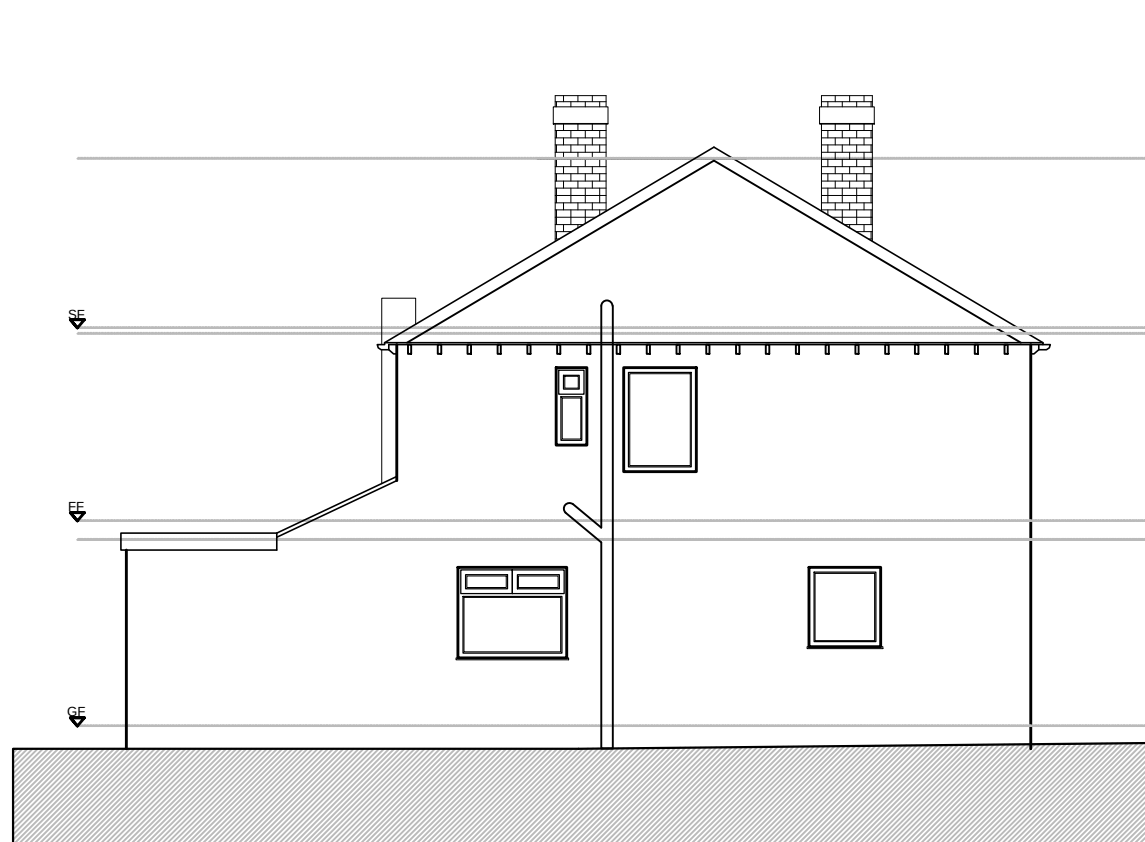


EXISTING SIDE ELEVATION
Scale 1:100

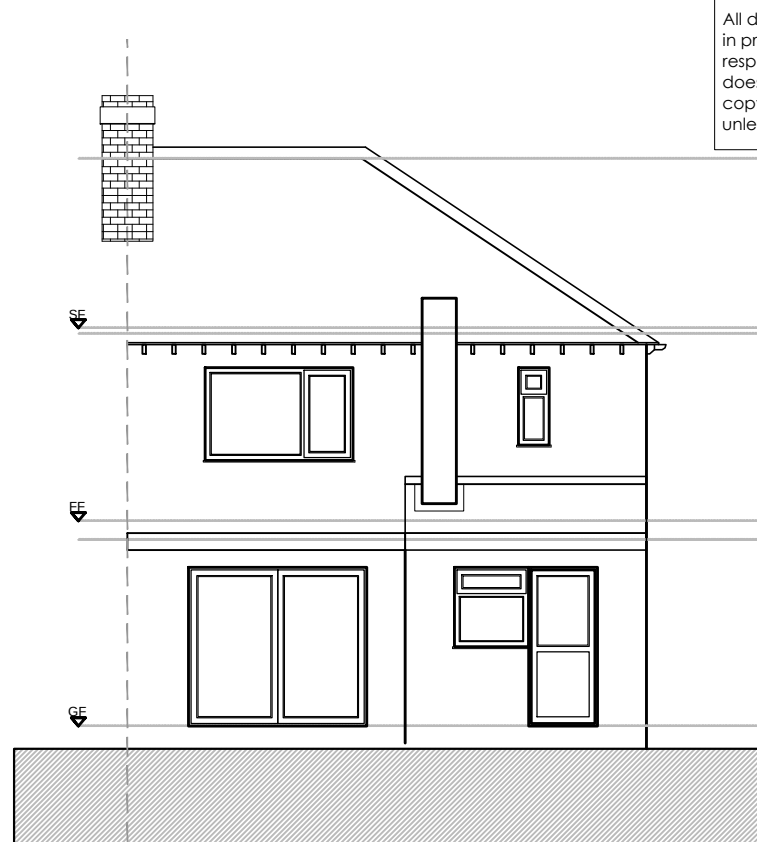


EXISTING REAR ELEVATION
Scale 1:100



PROPOSED FRONT ELEVATION
Scale 1:100

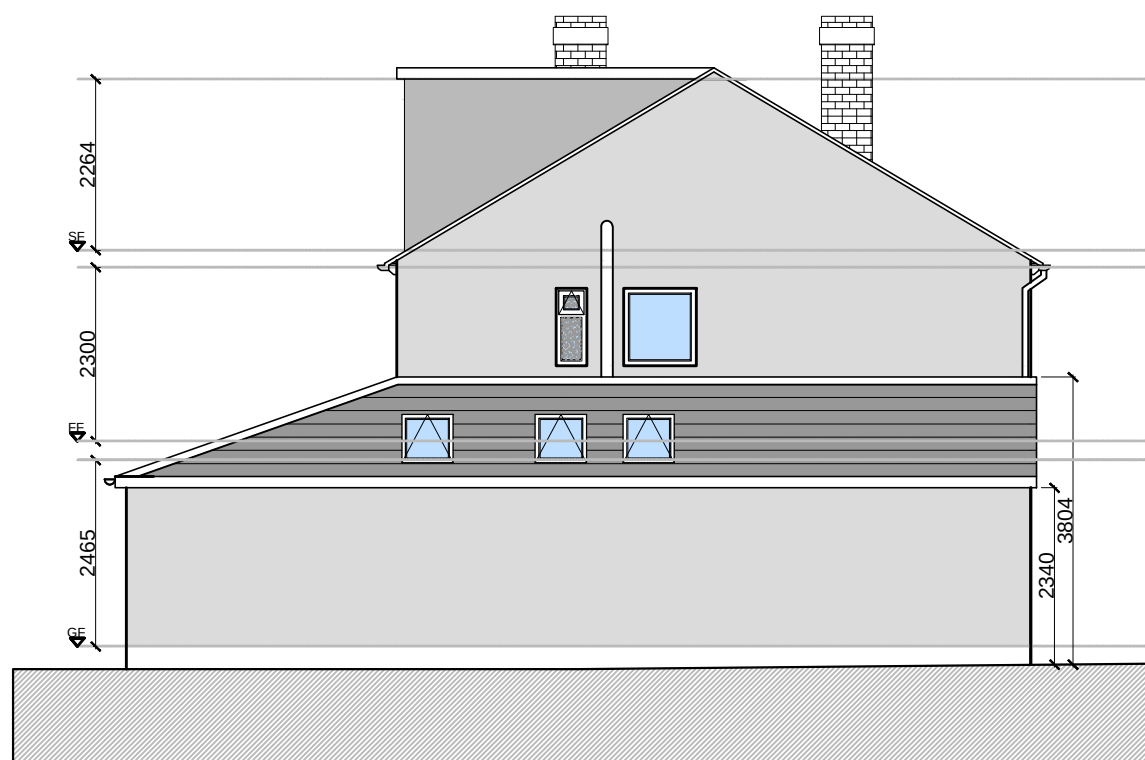


PROPOSED SIDE ELEVATION
Scale 1:100

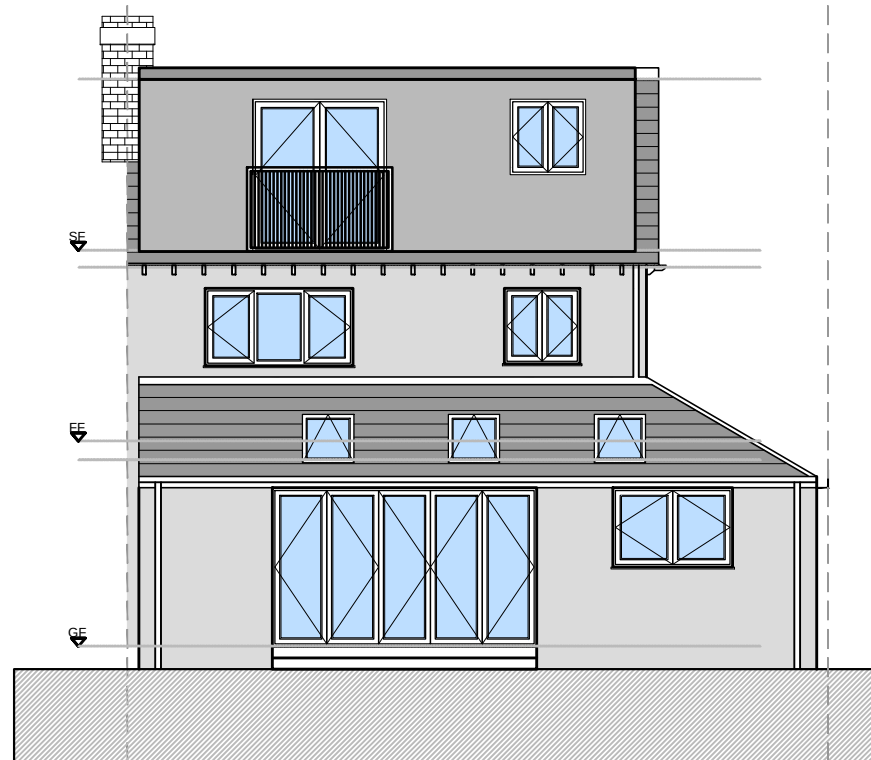


PROPOSED REAR ELEVATION
Scale 1:100


NOTES
All dimensions to be checked on site. Figured dimensions to be read in preference to scaled. Drawing author accepts no responsibility for any unauthorised amendments to the drawing and does not permit unauthorised copying of the drawing. This drawing is copyright and remains the property of drawing author unless otherwise agreed.

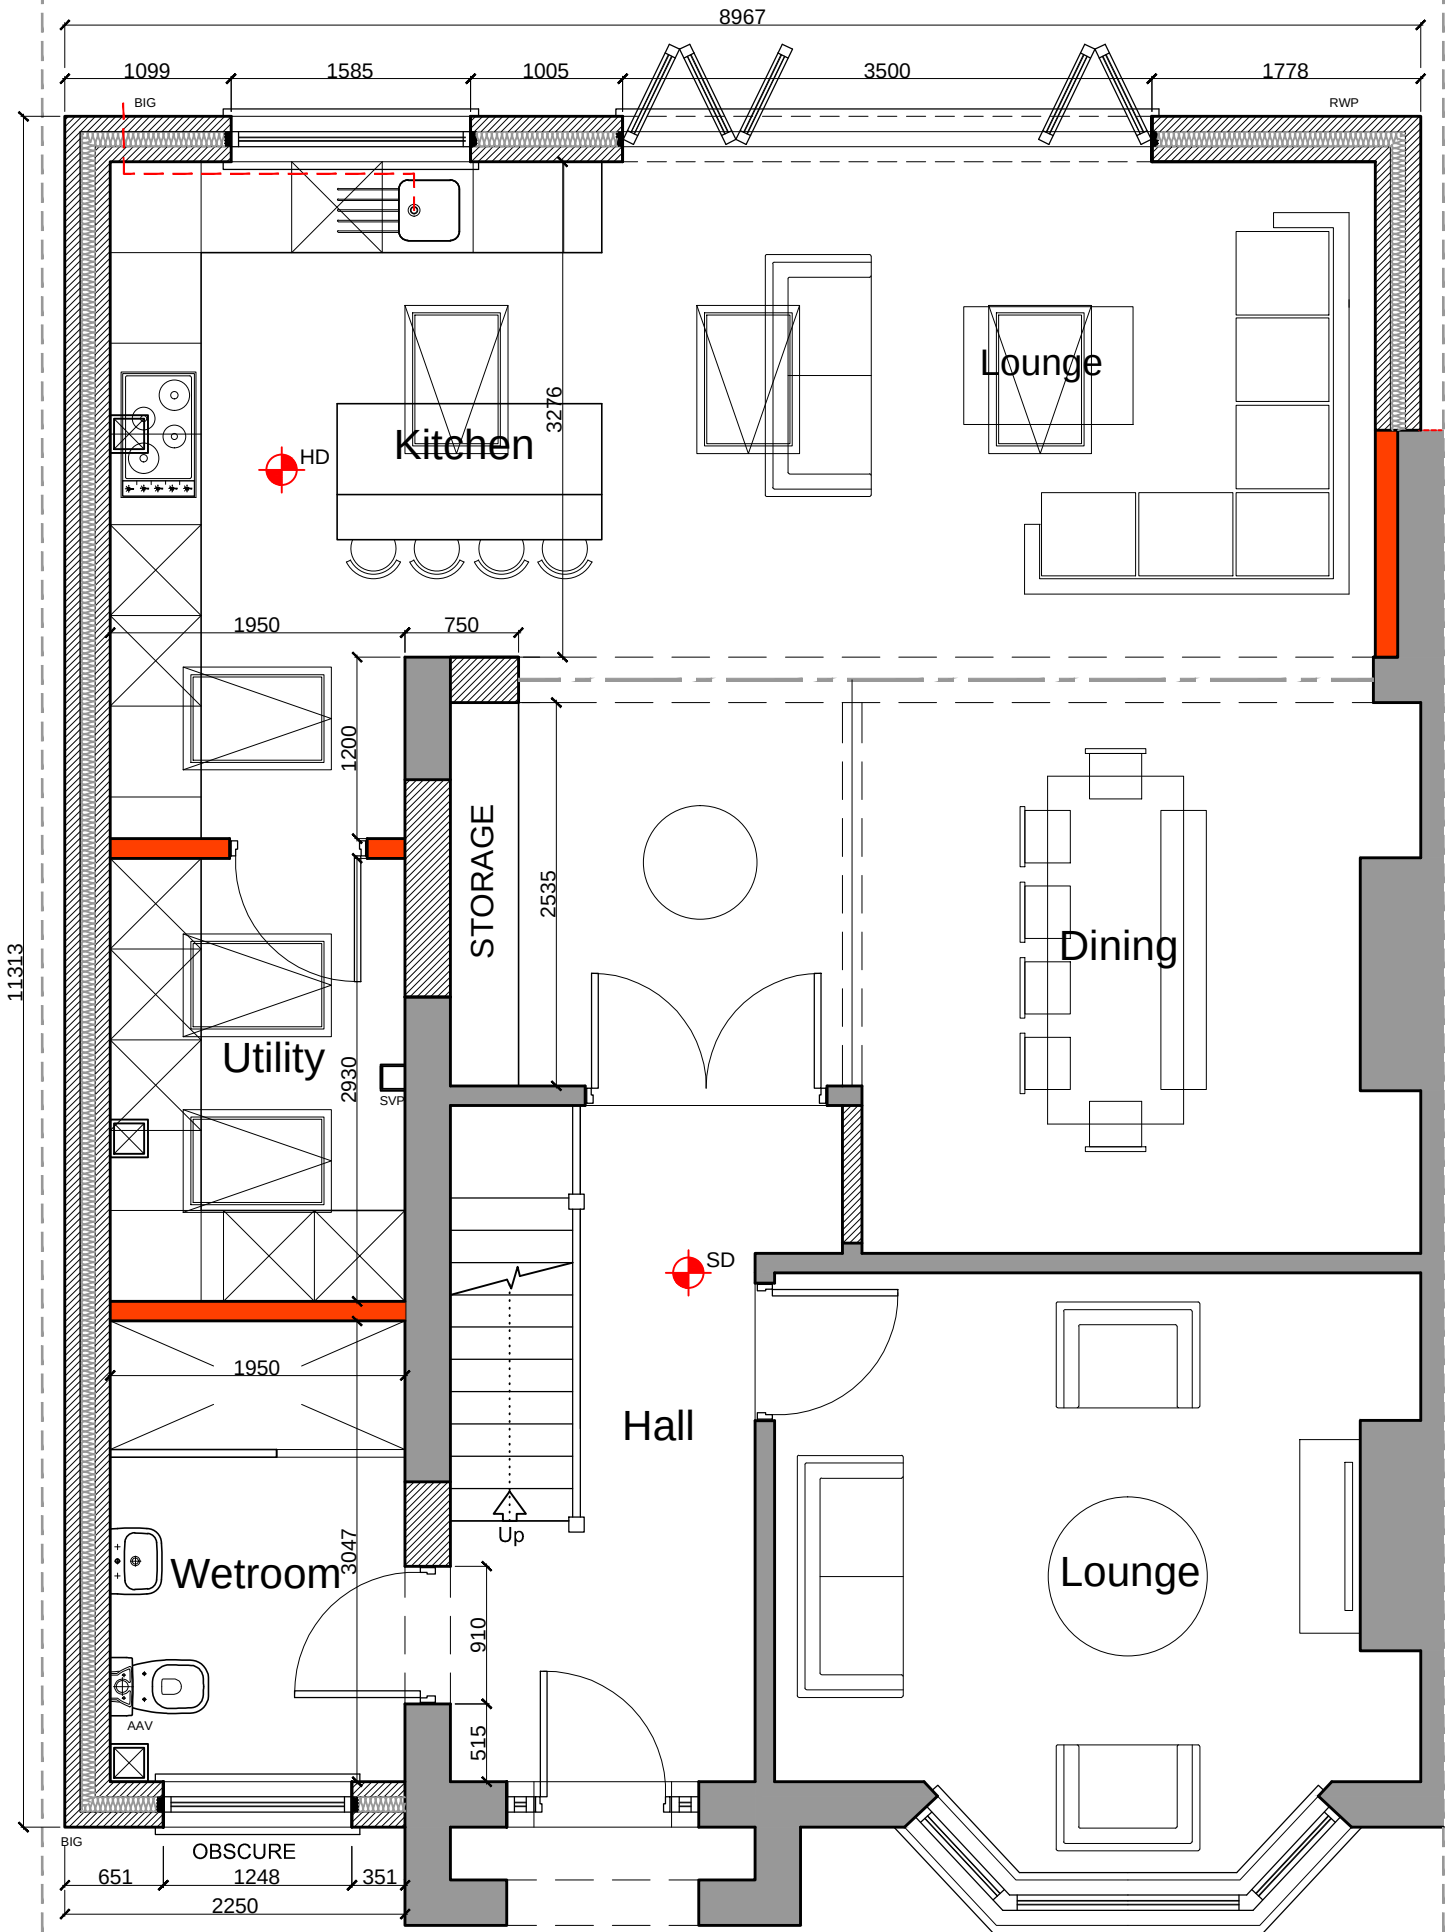


PROPOSED GROUND FLOOR PLAN
Scale 1:50

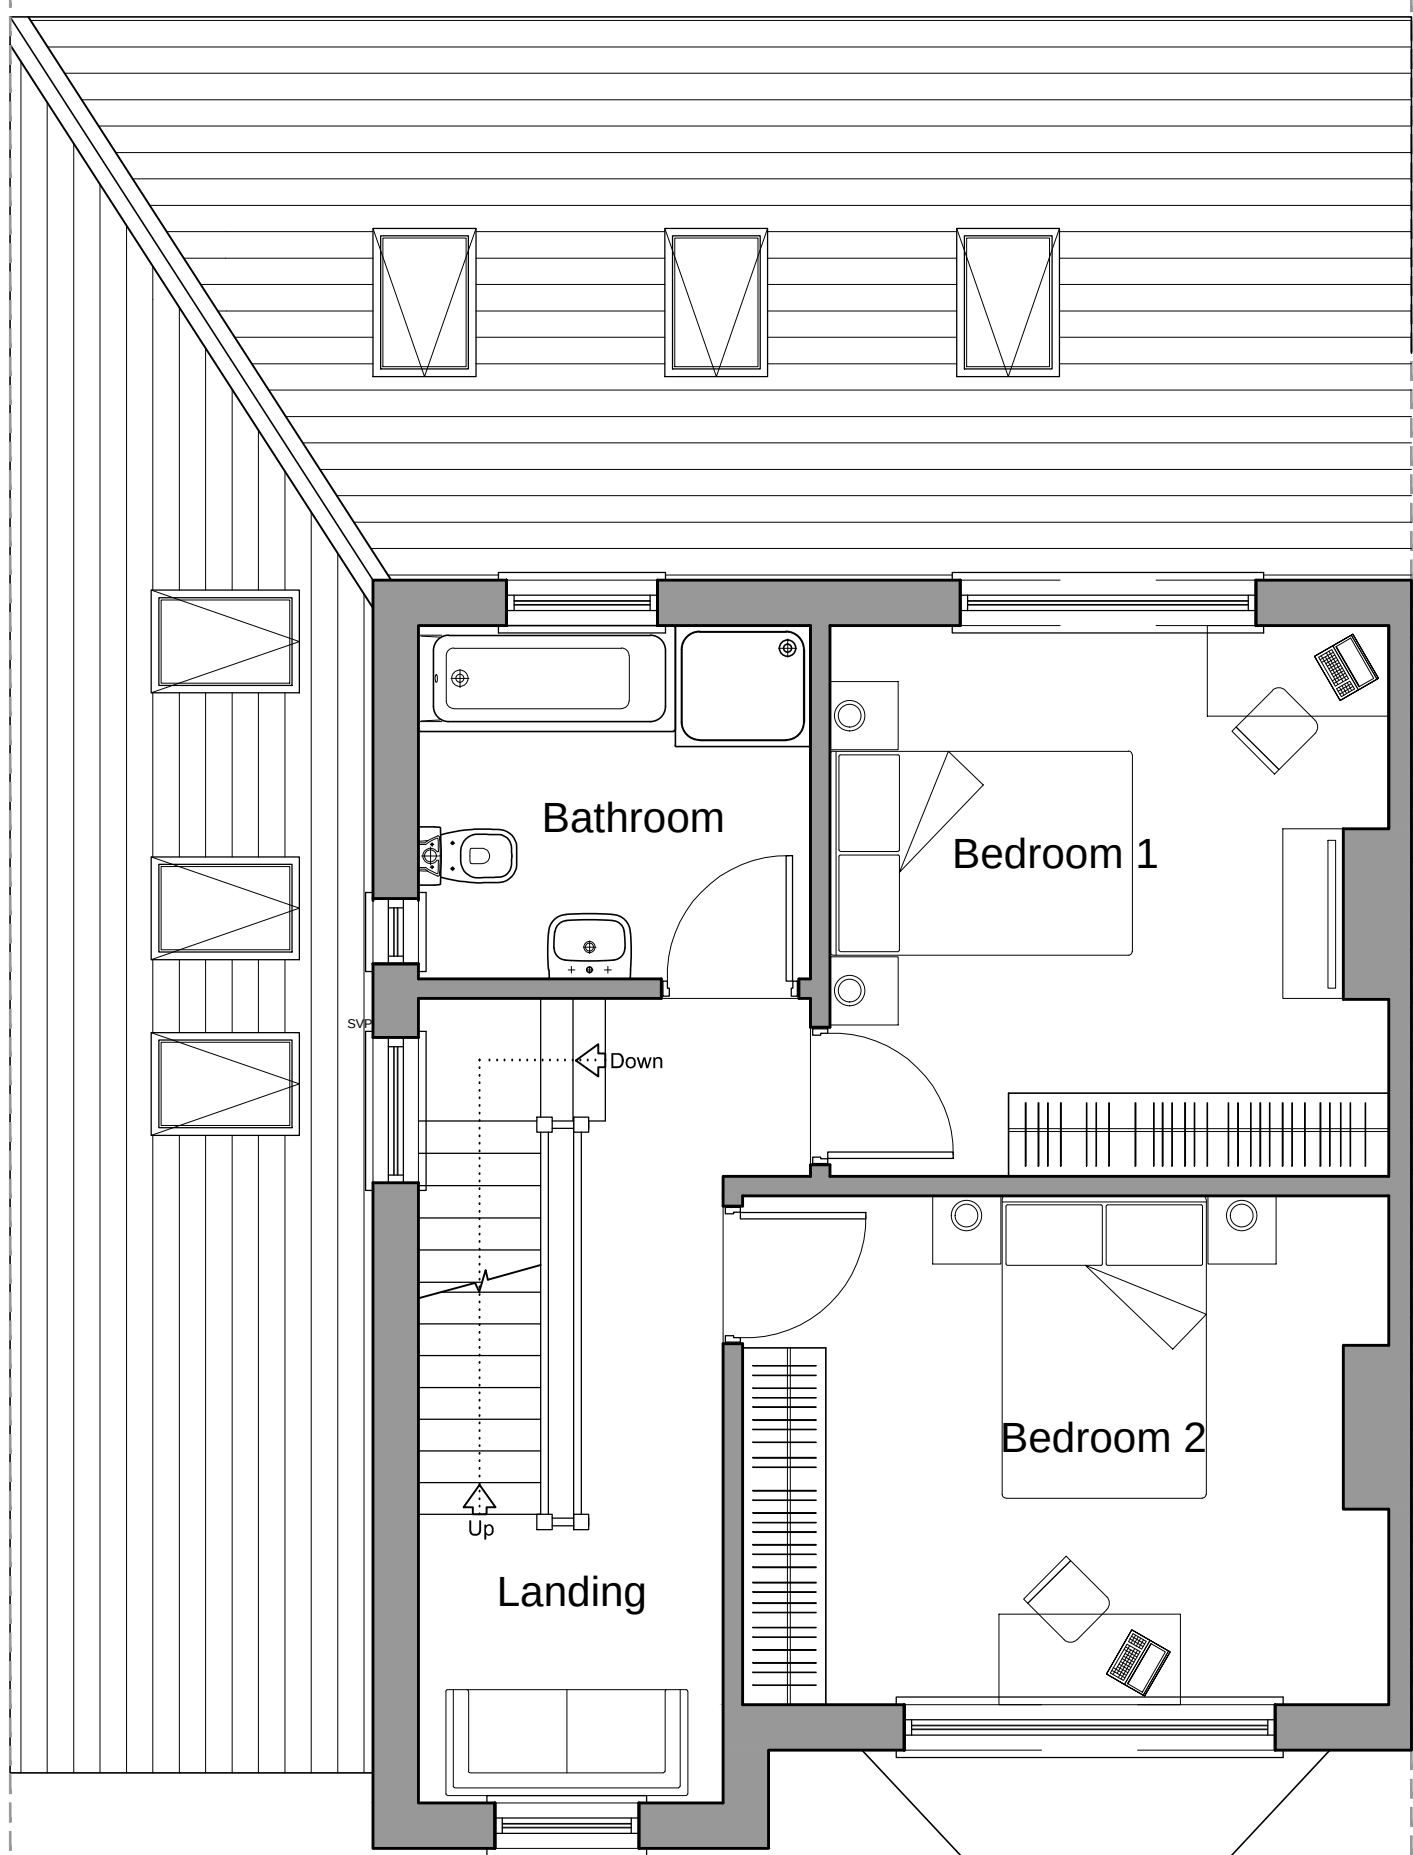

PROPOSED FIRST FLOOR PLAN
Scale 1:50

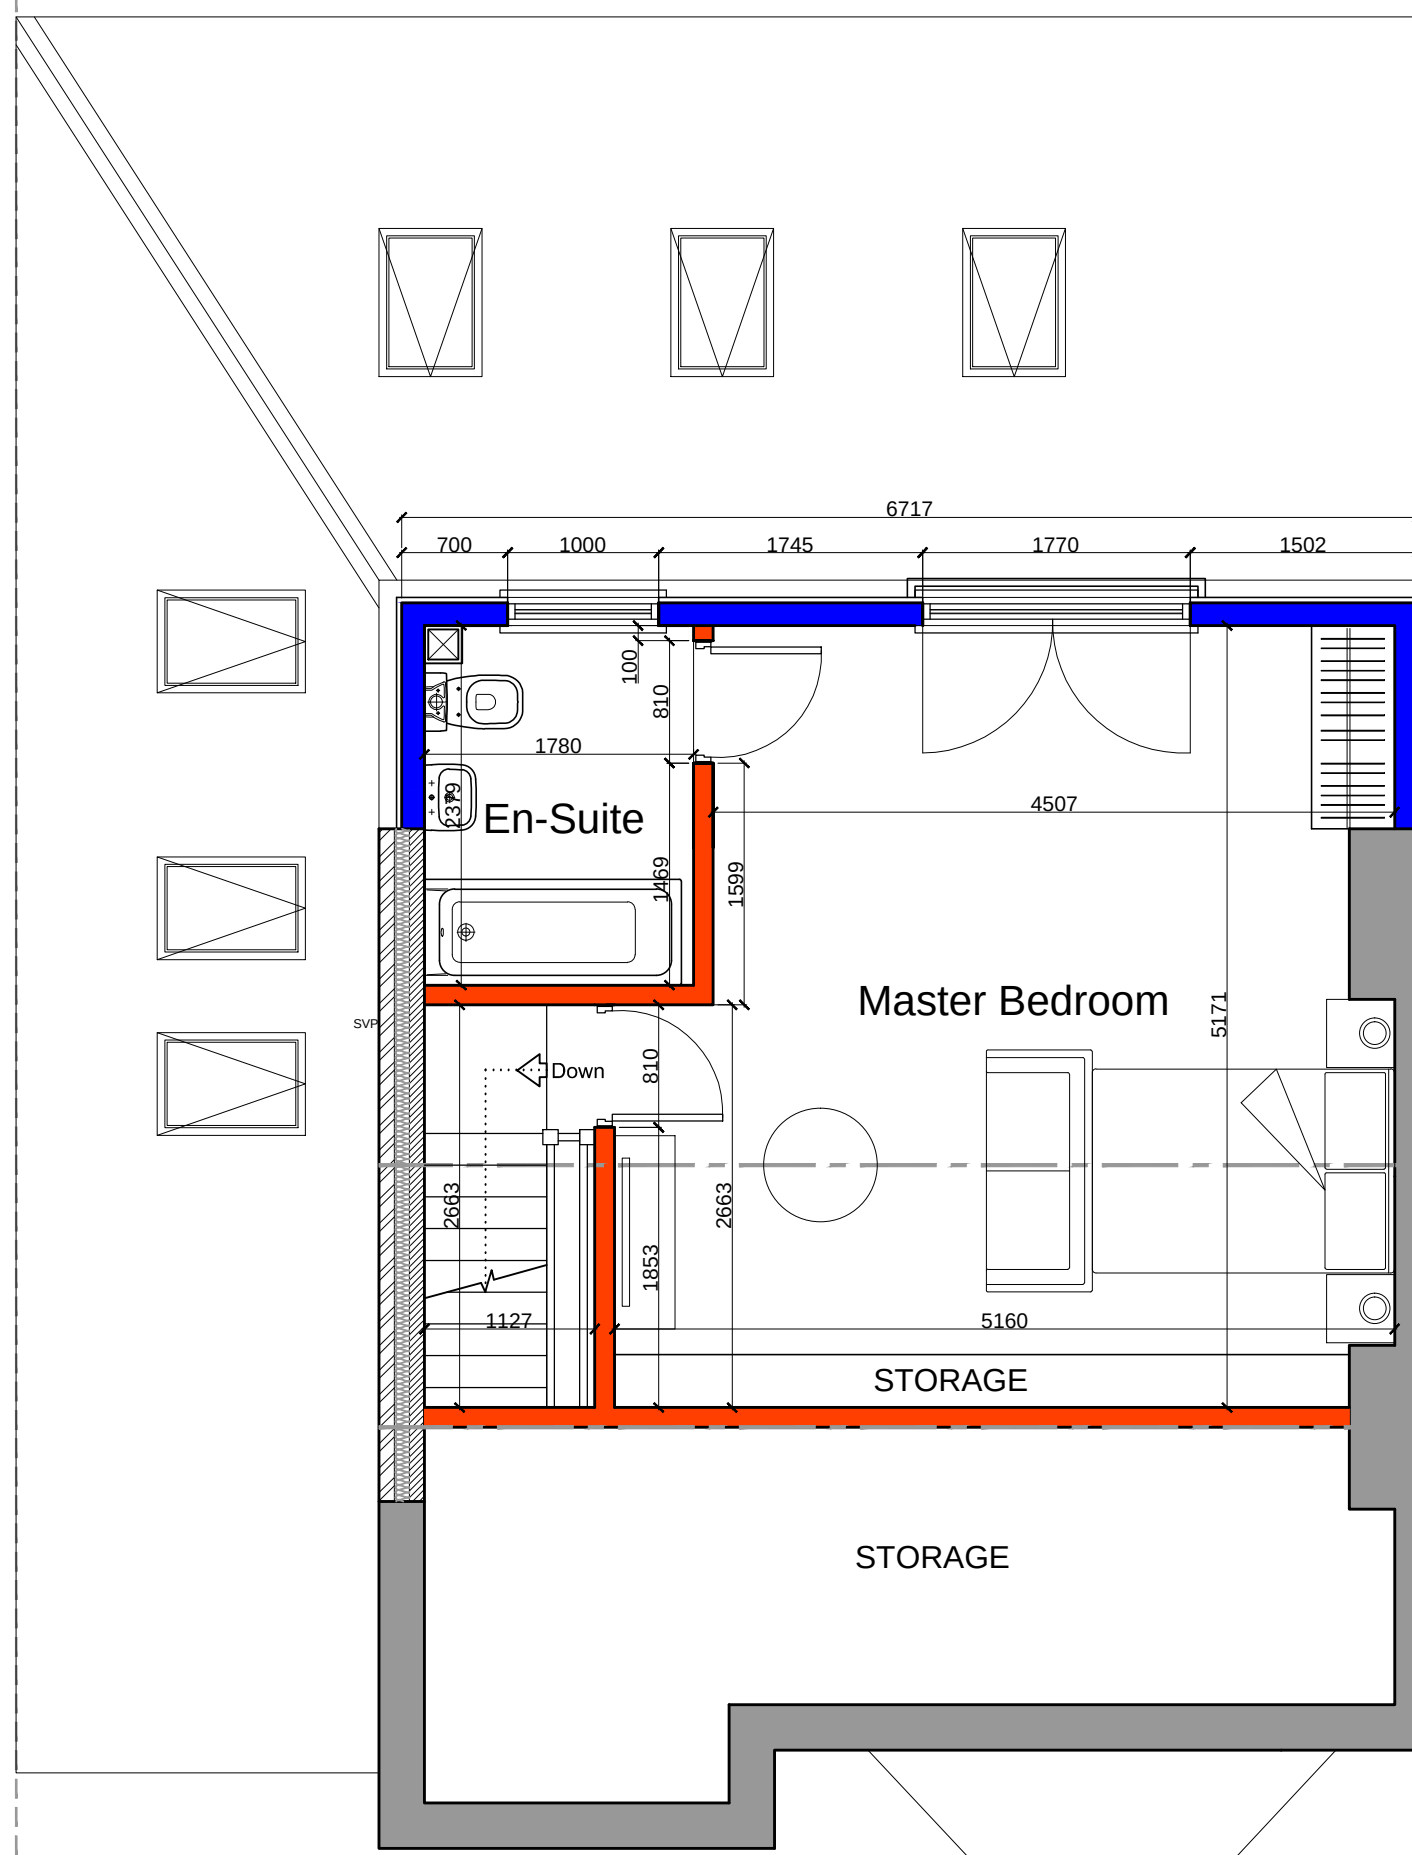

PROPOSED SECOND FLOOR PLAN
Scale 1:50

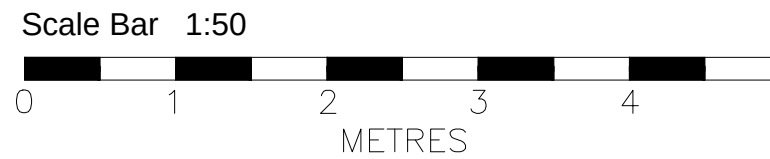

Version	Amendment	Drawn & Date	Checked & Date	Approved & Date
McGovern Architectural Design				
Telephone: 0773296078 Email: McGovernarchitecturaldesign@hotmail.com				
Internal Project Number				
Client MR_CORKE&MISS_CARINE				
Project Name 6_PAGE_MOSS_LANE_LIVERPOOL				
Drawing Title EXISTING&PROPOSED_PLANS_DETAIL				
Scale 1:50	Original Size A1	*		
Date 08.05.21	Drawn MMC	Checked MMC	Approved +	
Drawing Number				Status +
PL 01				Revision B

PL_01