


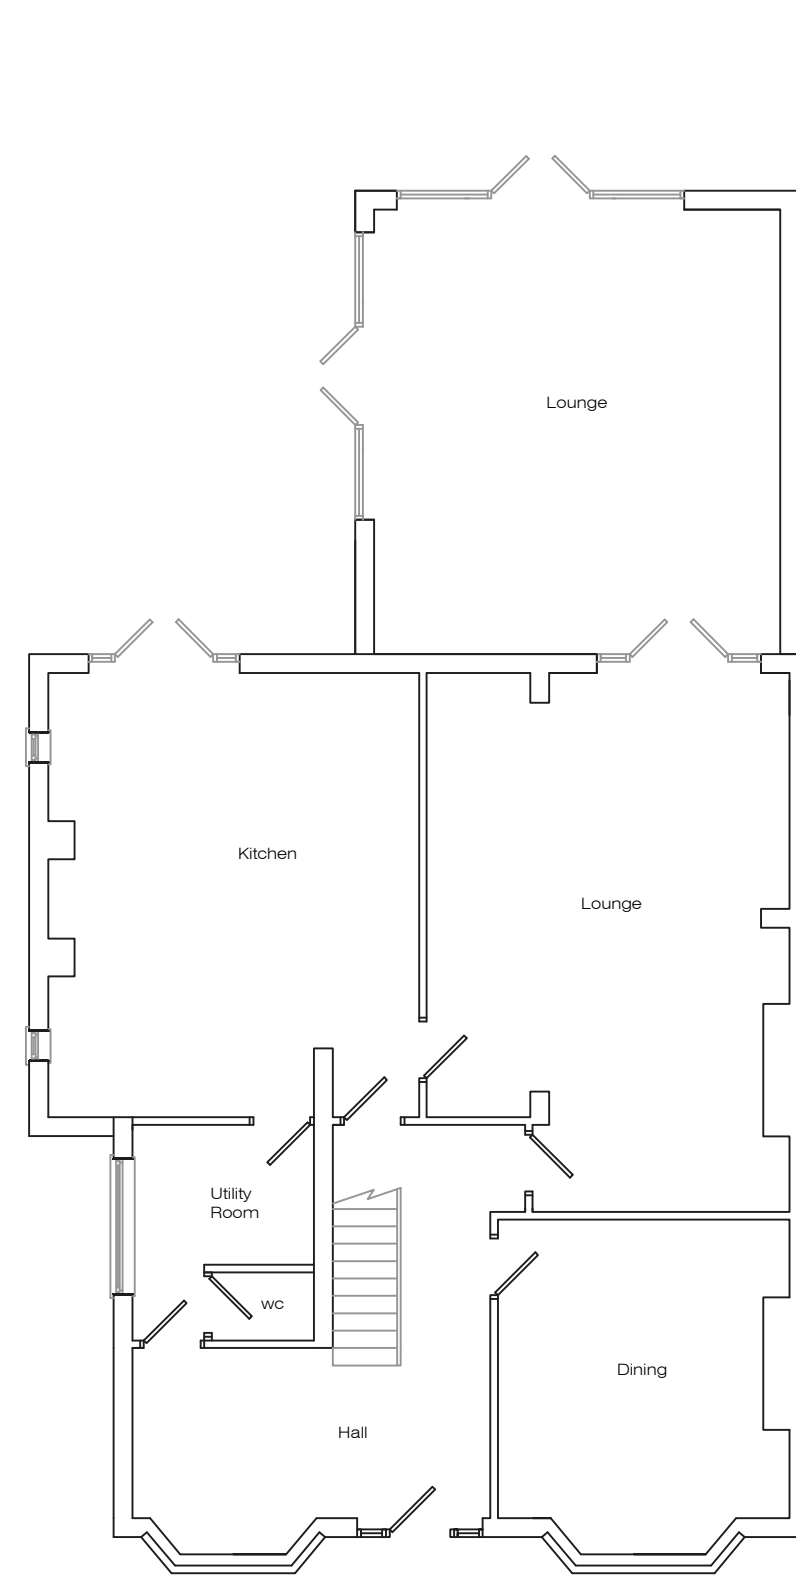


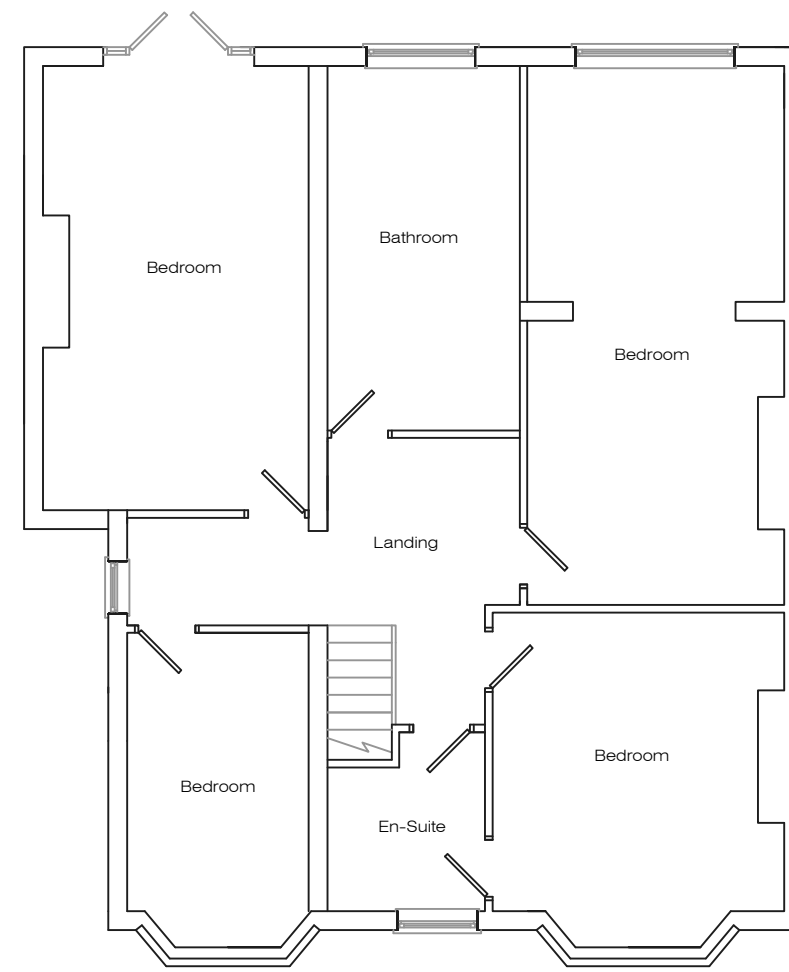


Existing Ground Floor Plan

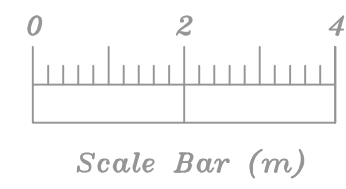

Existing First Floor Plan

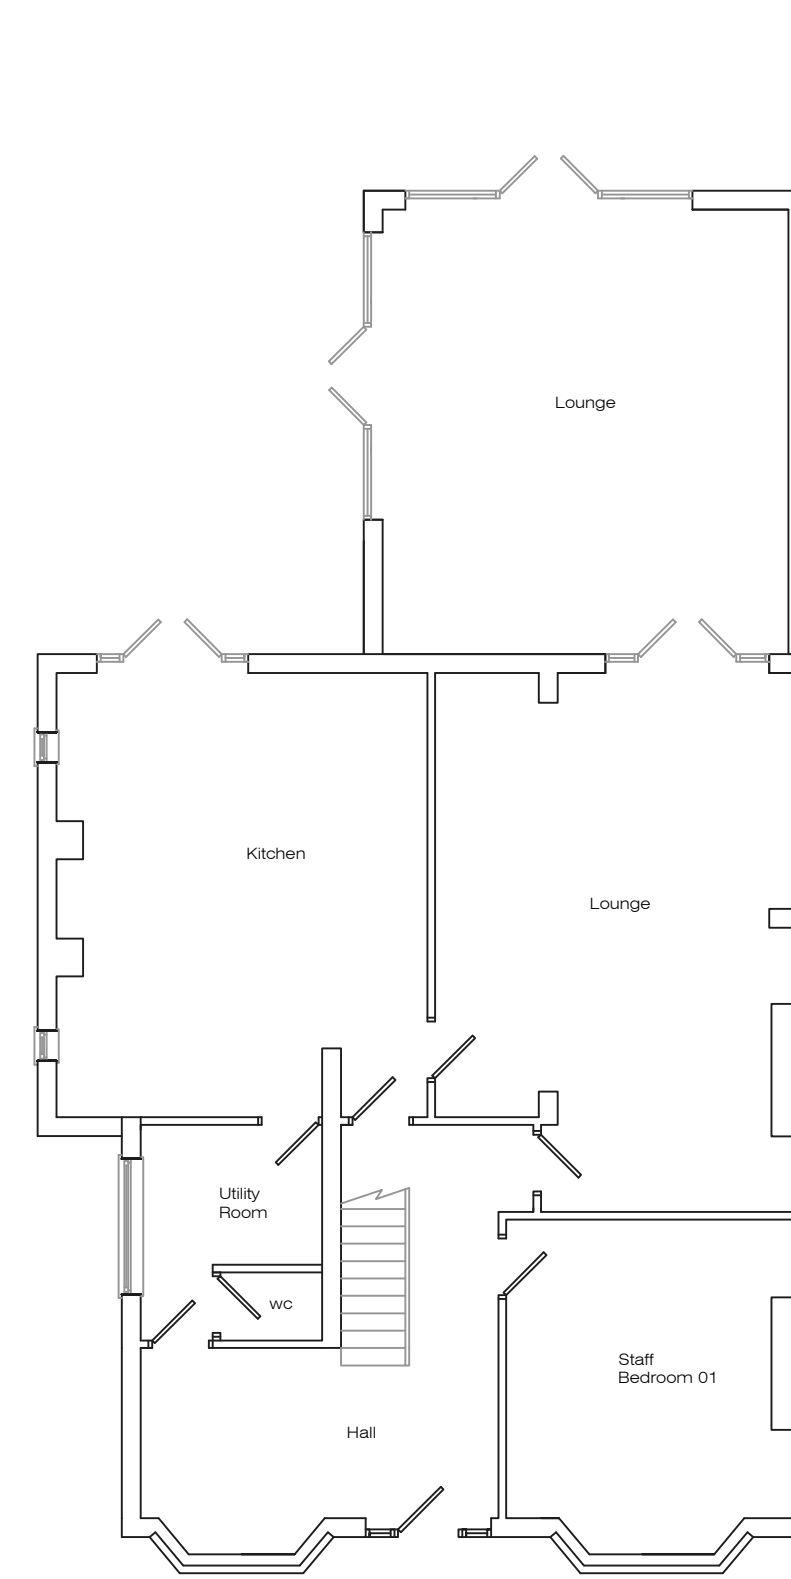

Proposed Ground Floor Plan

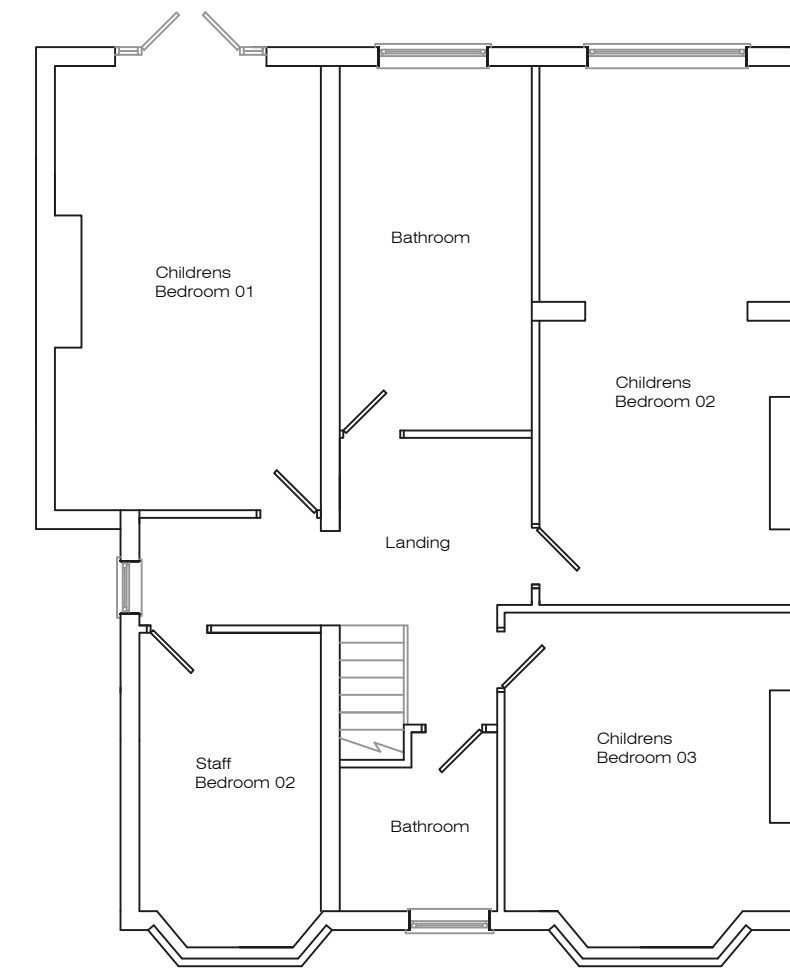

Proposed First Floor Plan

|                                                                                          |       |         |       |         |
|------------------------------------------------------------------------------------------|-------|---------|-------|---------|
| Address                                                                                  |       |         |       |         |
| 73 St Helens Road, L34                                                                   |       |         |       |         |
| Job Title                                                                                |       |         |       |         |
| Change of use from residential dwelling (use class C3) to children's home (use class C2) |       |         |       |         |
| Drawing title                                                                            |       |         |       |         |
| Existing and Proposed Plans                                                              |       |         |       |         |
| Chkd                                                                                     | Appvd | date    | scale | Dwg No. |
|                                                                                          |       | May '24 | 1:100 | A1      |
|                                                                                          |       |         |       | 001     |