


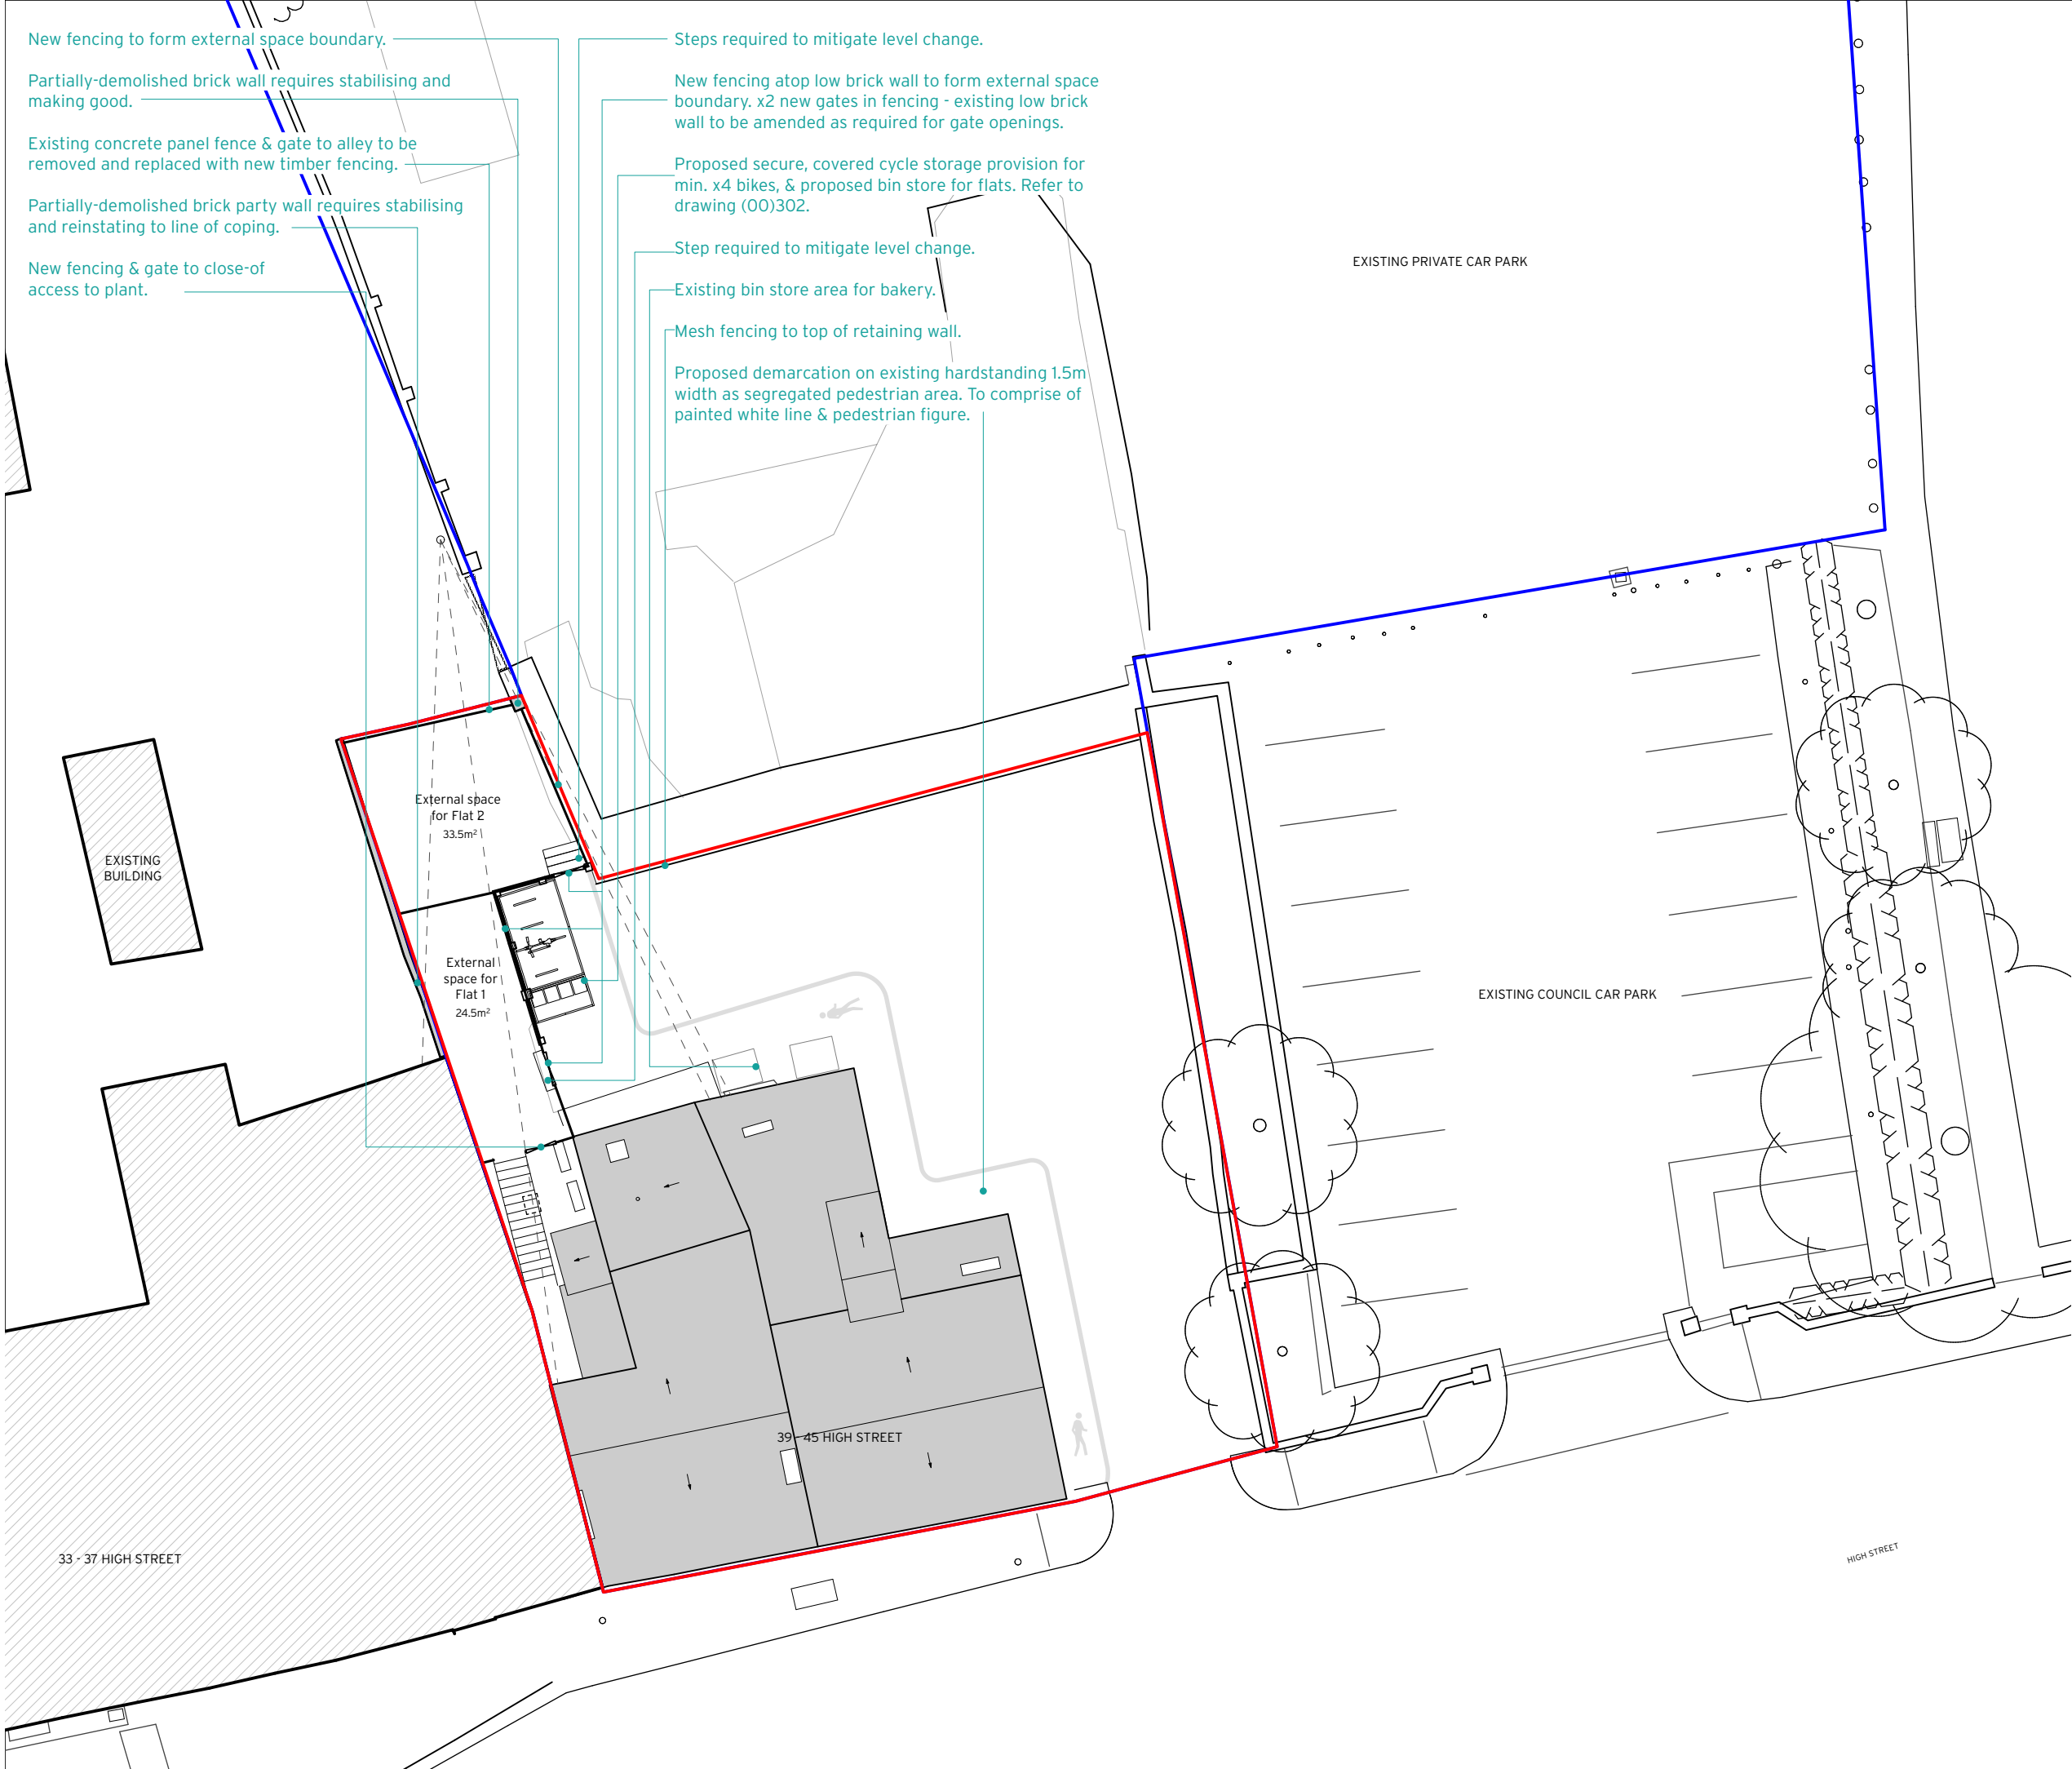

This drawing is protected by copyright. It may not be reproduced in any form or by any means for any purpose without written permission of Harrison Stringfellow Architects © [Harrison Stringfellow (UK)] All rights reserved. Do not scale this drawing. All dimensions to be checked on site by the contractor and such dimensions to be their responsibility. All work must comply with relevant British Standards and Building Regulations requirements. Any discrepancies to be reported to Architects. No part of this drawing may be reproduced or transmitted in any form without the prior permission in writing. This drawing to be read in conjunction with full architectural information (drawings, specifications and schedules). This drawing is for information purposes only. DO NOT USE THIS DRAWING FOR CONSTRUCTION PURPOSES. **[THIS DRAWING IS TO BE PRINTED IN COLOUR]**

Notes

- Red line boundary: site application area, circa 579m².
- Blue line boundary: site ownership area
- Surrounding buildings


PLEASE NOTE THAT THIS DRAWING IS FOR PLANNING PURPOSES ONLY.

26/07/2023	P04	Notes amended for planning issue.	BJ	SS
25/07/2023	P03	Notes amended.	BJ	SS
19/07/2023	P02	Notes amended for planning.	BJ	SS
17/07/2023	P01	First issue for review.	BJ	SS
Date	No.	Revision Notes	By	Chk

Harrison Stringfellow

43 Penny Lane
Liverpool
L18 1DE

@hsahello
harrisonstringfellow.co.uk

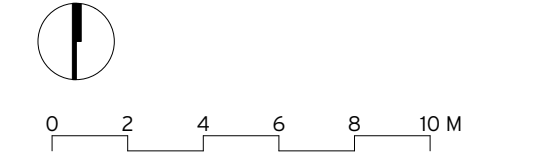

Project Title						
Ray's Craft Bakery						
Client						
M Ray LTD						
Sheet Title						
Proposed Site Plan						
Sheet No.						
Project ID	Originator	Zone	Level	Type	Role Number	Revision
278	- HSA	- ZZ	- ZZ	- DR	- A - (PL)100	_P04
Sheet Scale		RIBA Stage		Status		
1:200@A3		3		PLANNING		