




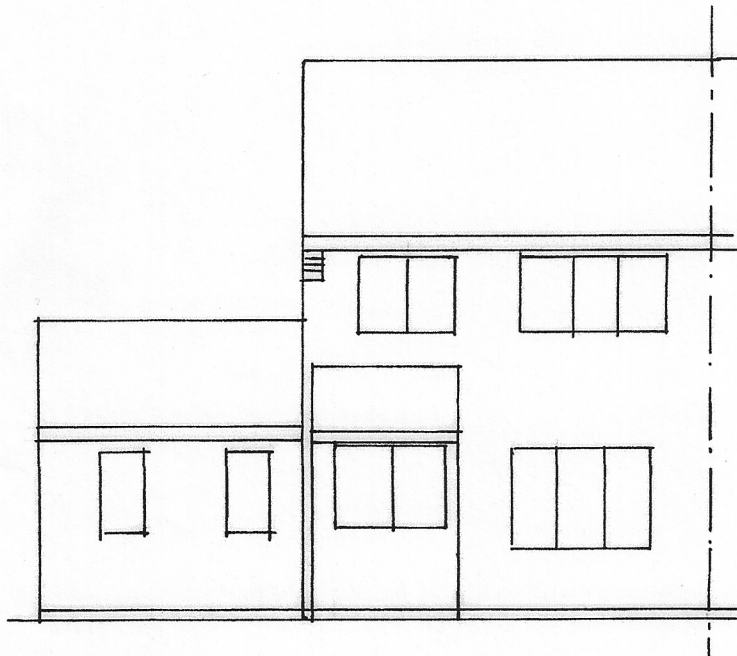


EXISTING : front elevation

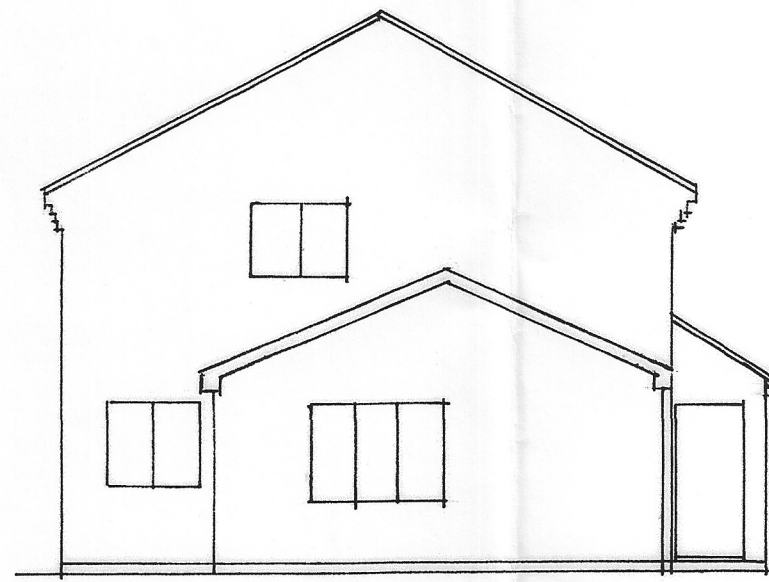


side elevation

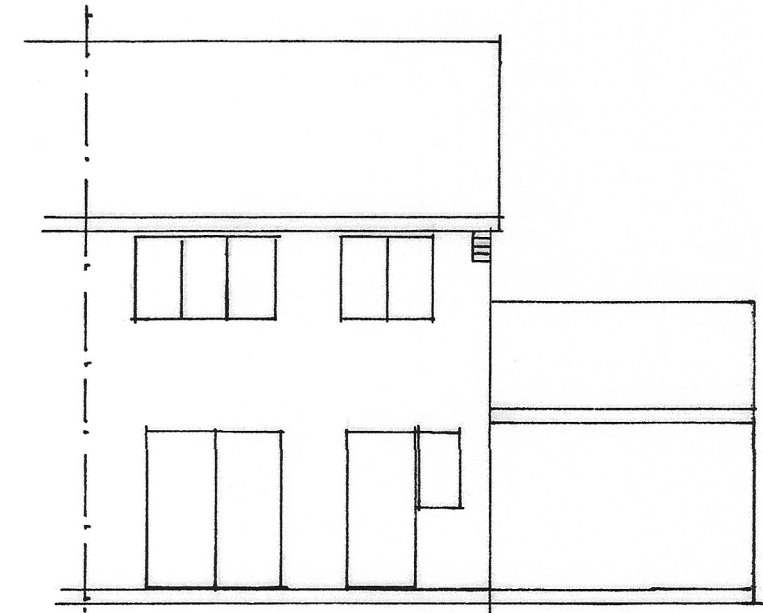


rear elevation

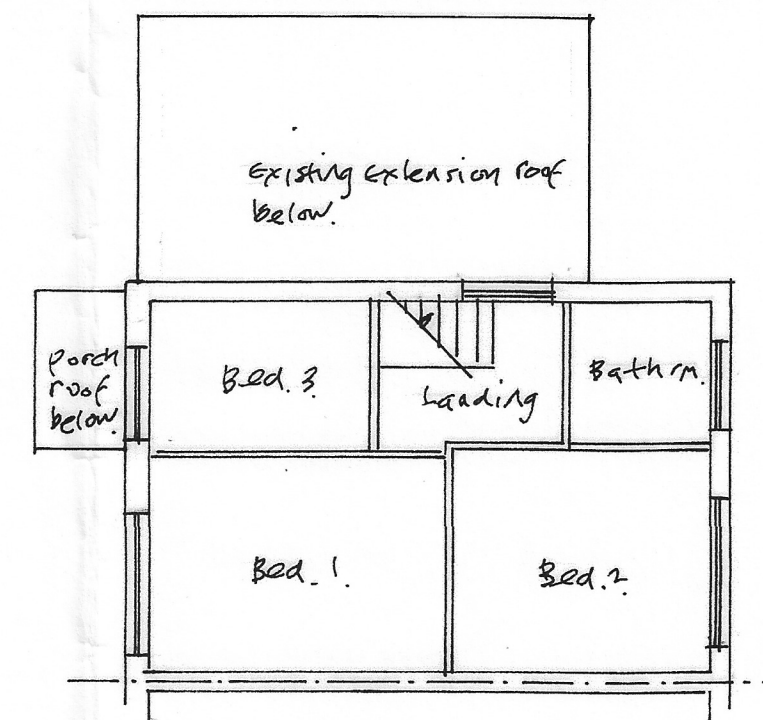

first floor plan

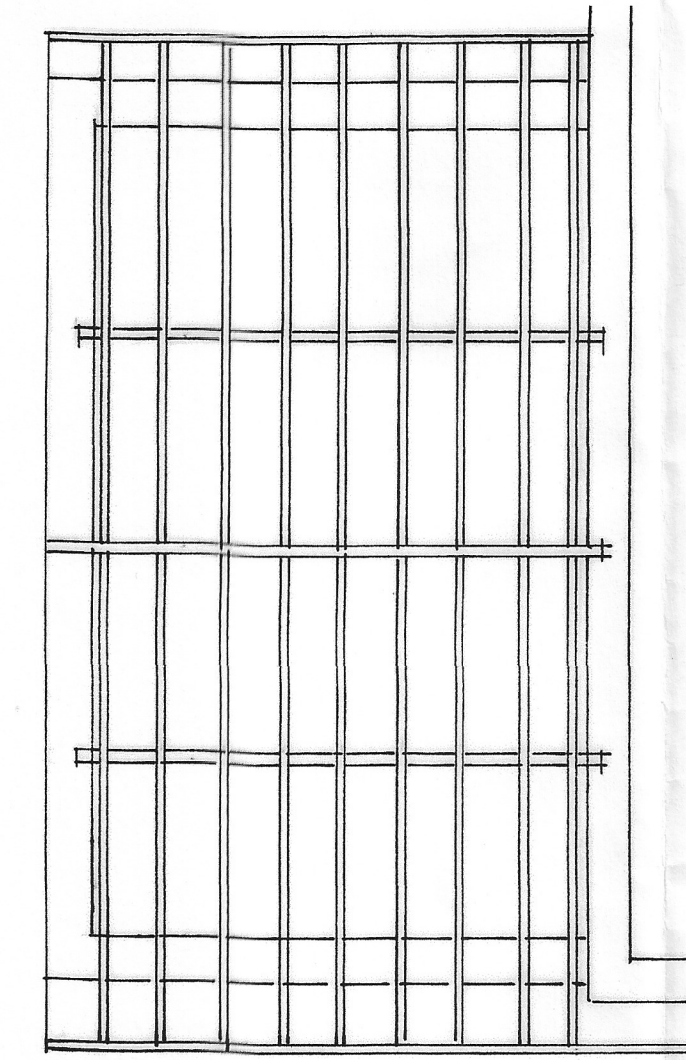


ROOF PLAN

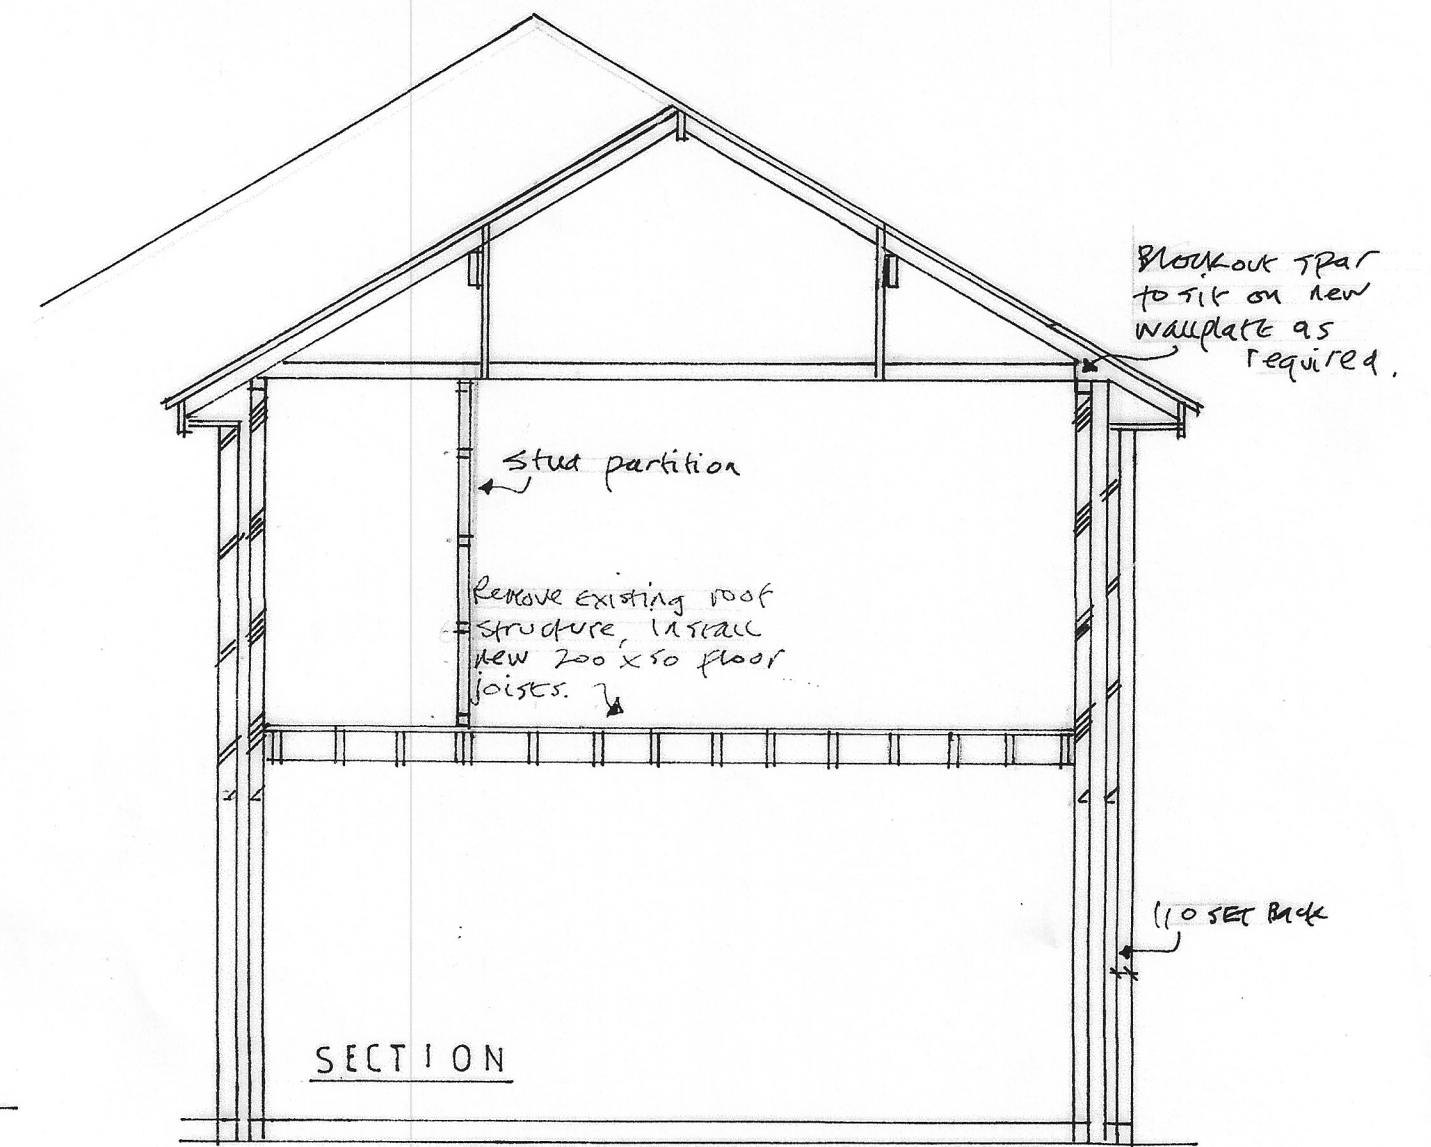

SECTION





FRONT ELEVATION

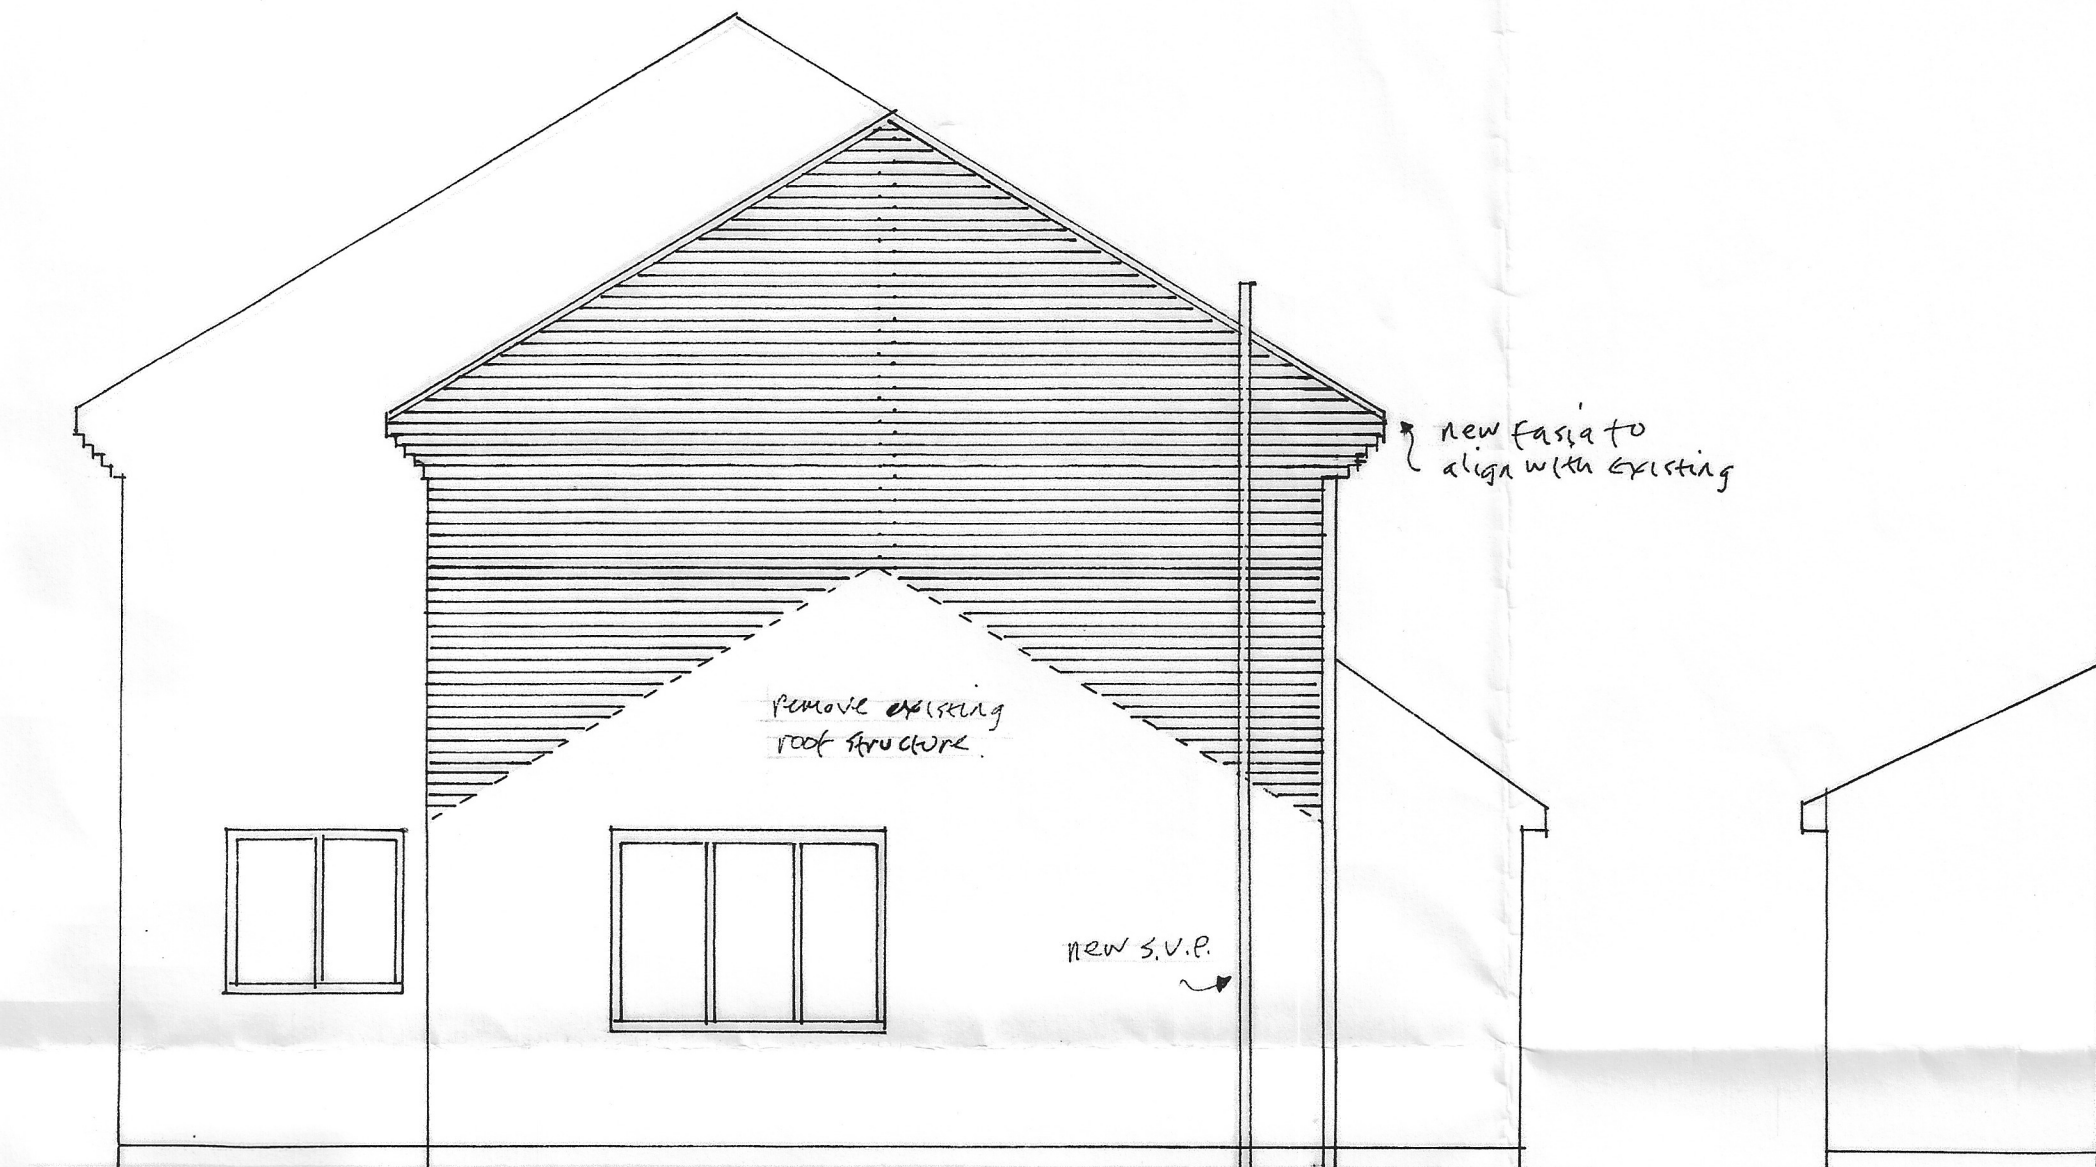

SIDE ELEVATION



REAR ELEVATION

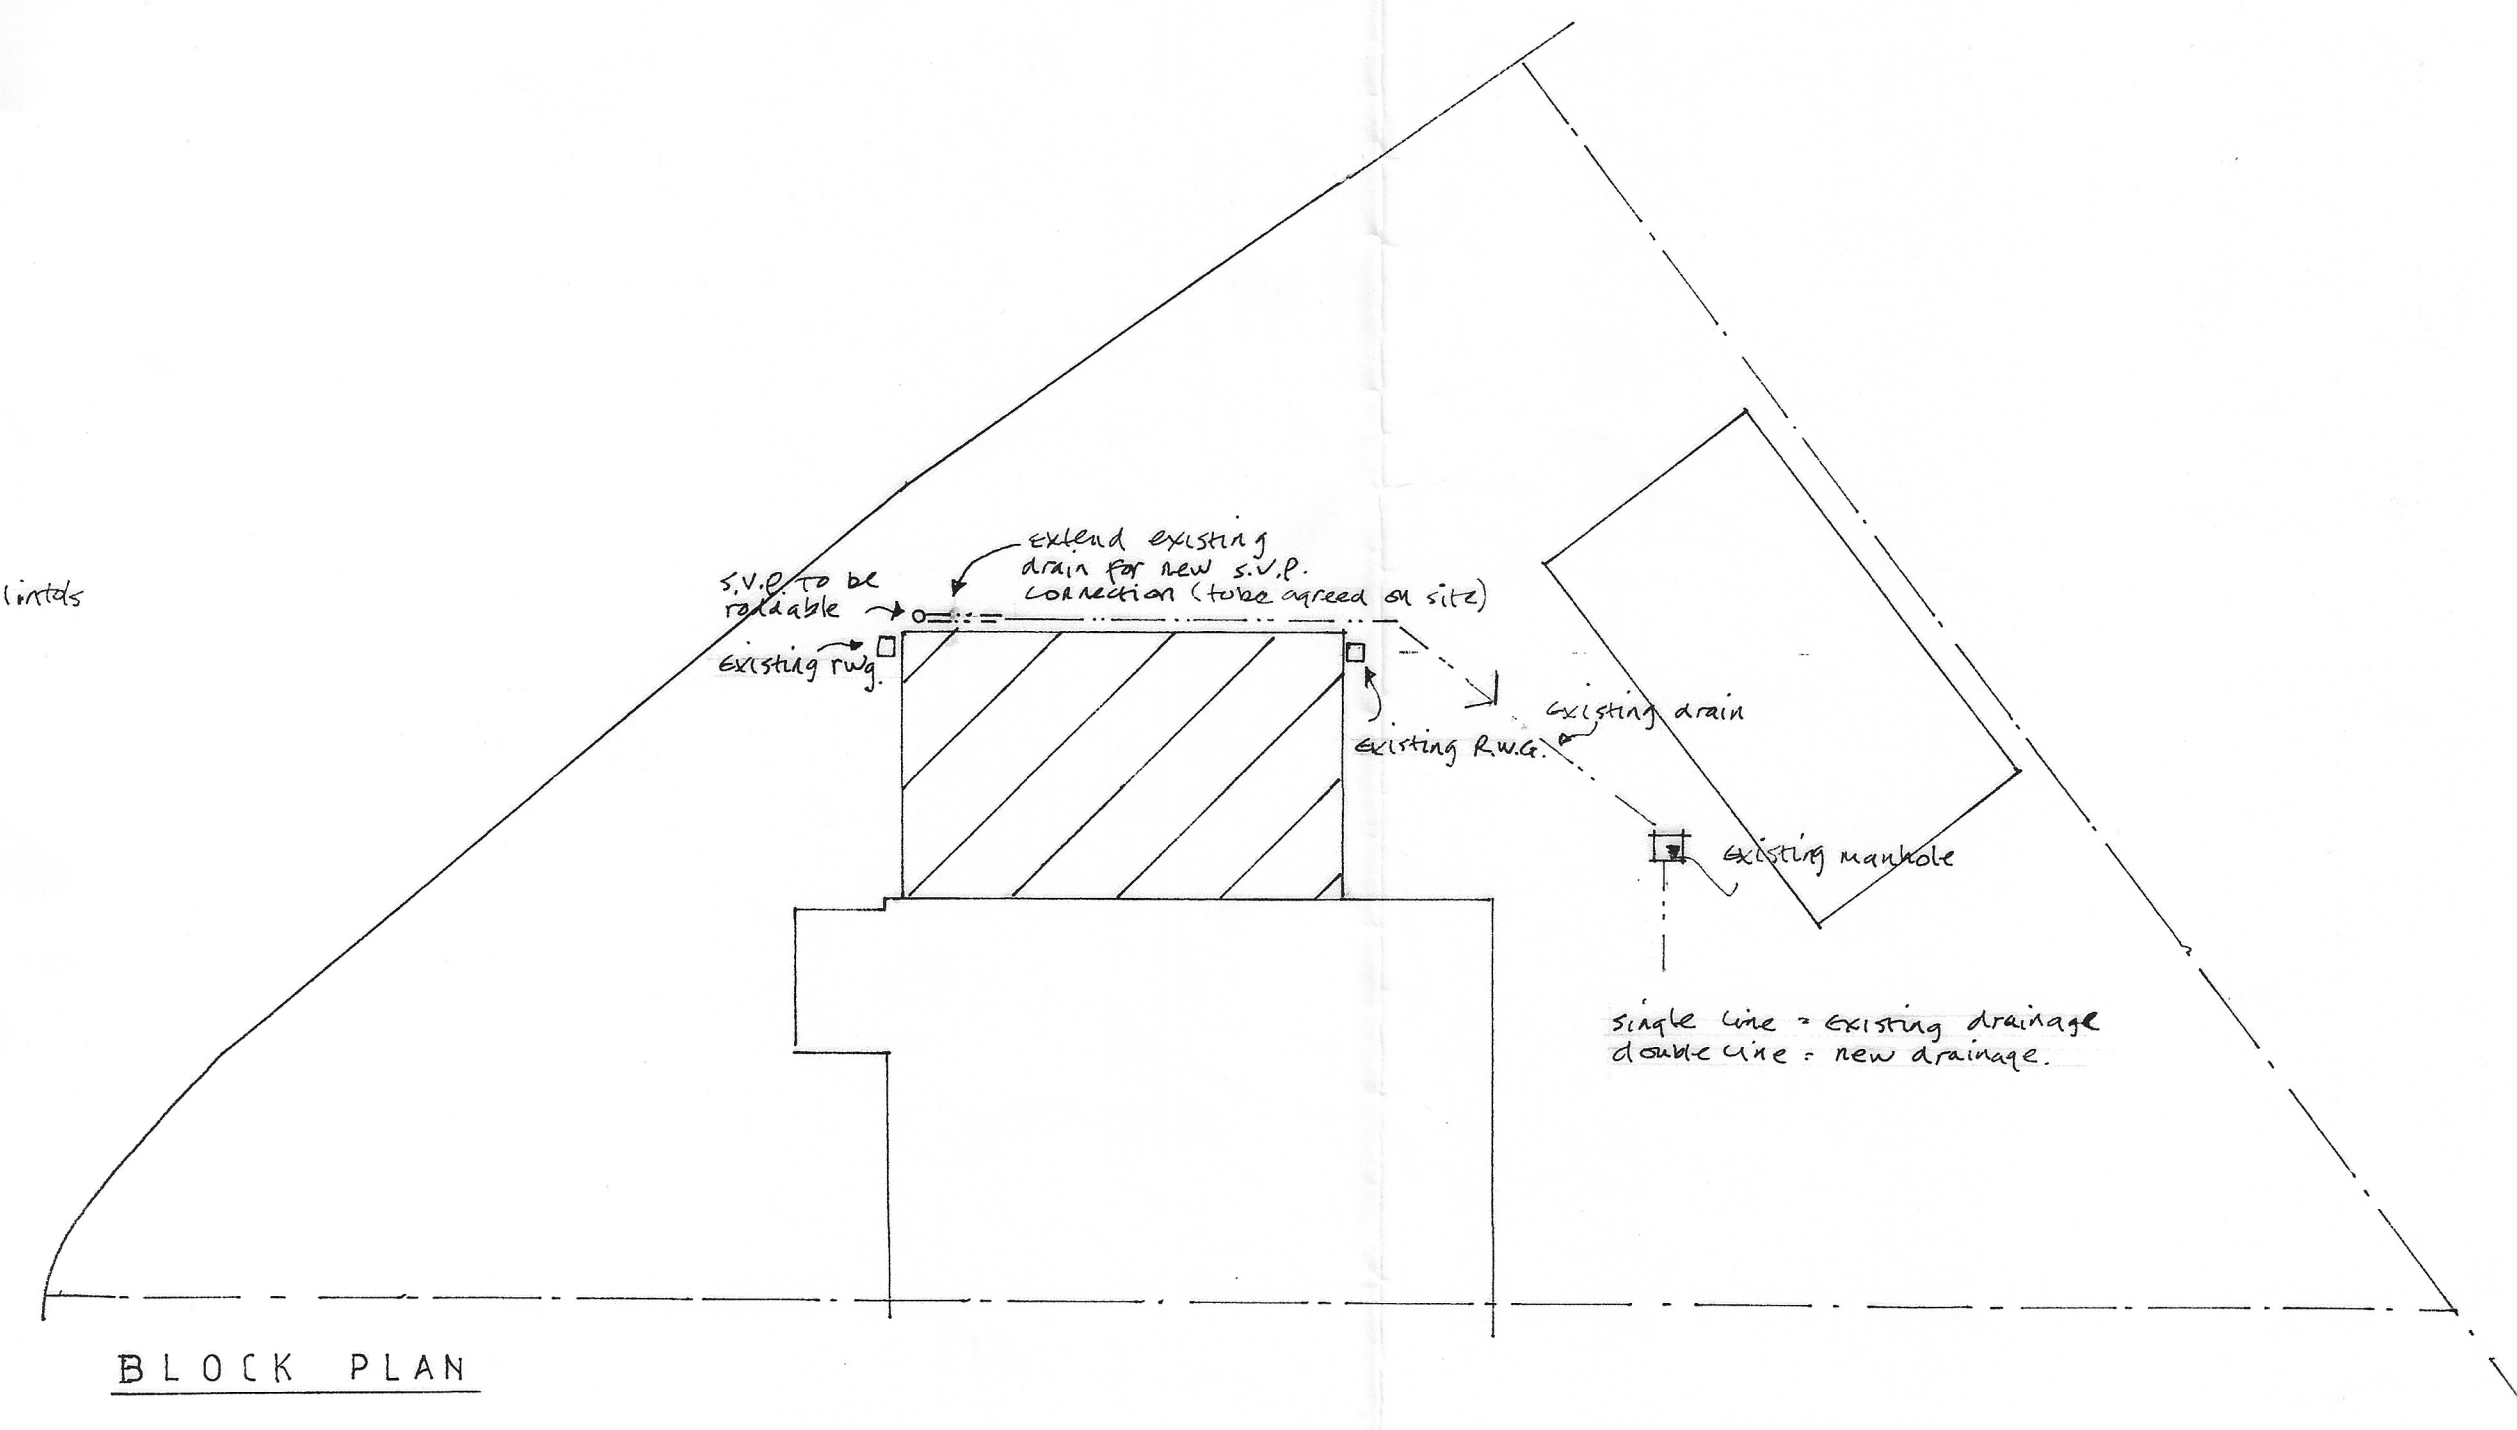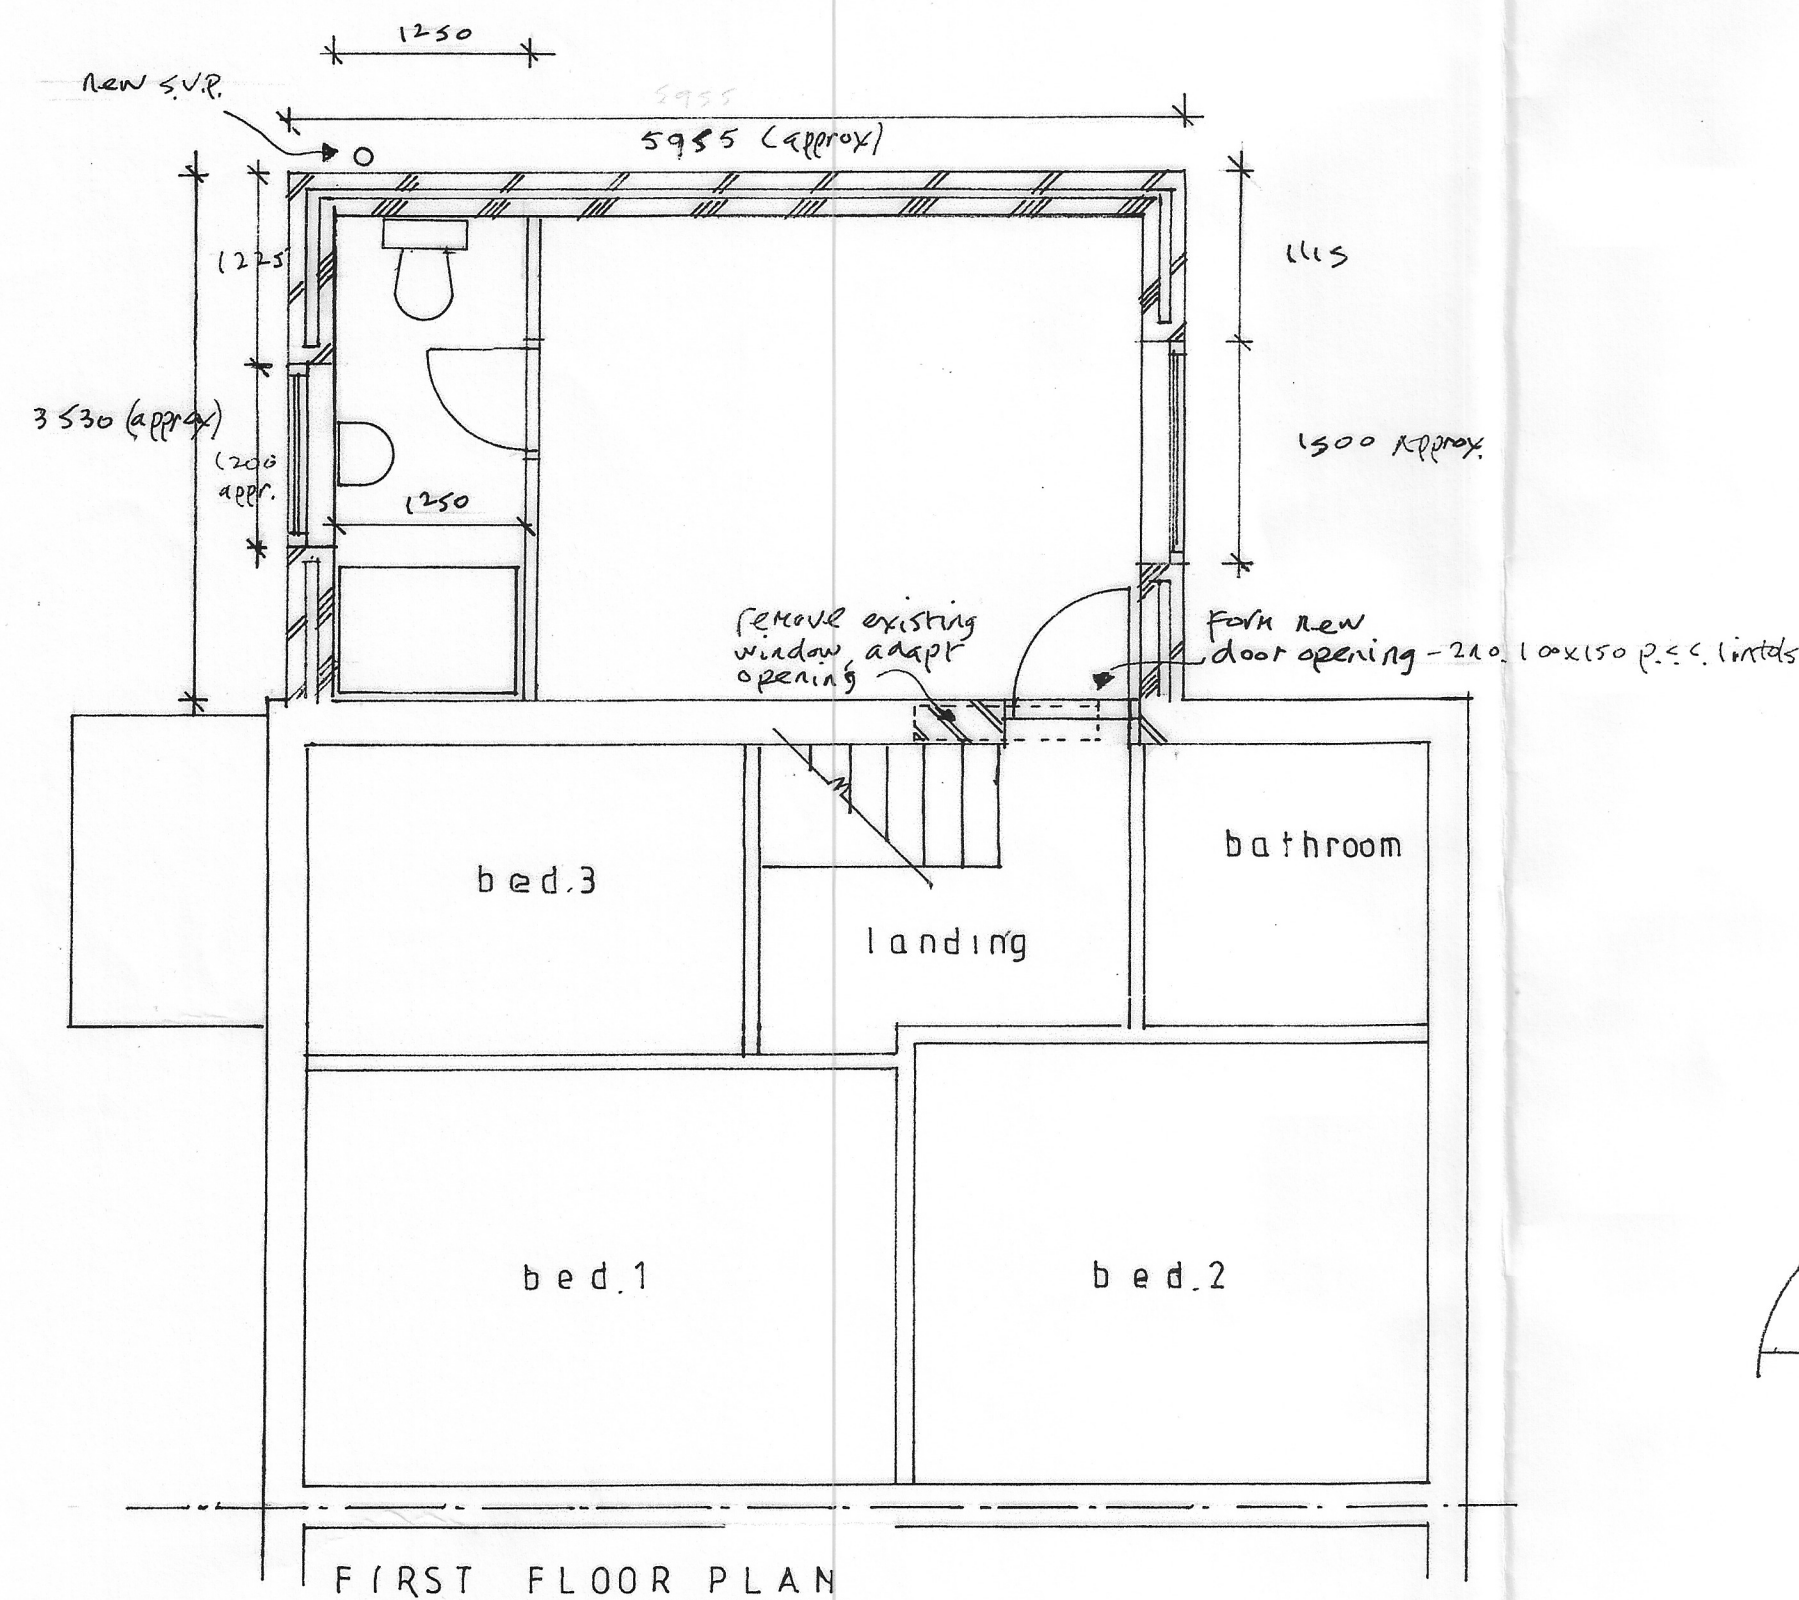

BLOCK PLAN

AMENDMENTS 15.11.21
REVISED DRAWING TITLE, 'PROPOSED FIRST FLOOR EXTENSION'
DRAWING DATE : 28.10.2021
DRAWING NUMBER : 01.
SCALE BAR 1:50 : 1.00 2.00 3.00 4.00 5.00 M. (C.A.)

This drawing to be read in conjunction with separate "Schedule of Notes"

SCALES 1:50 1:100

PROPOSED EXTENSION

57 ELWORTHY AVENUE

HALEWOOD L26 7 AA