



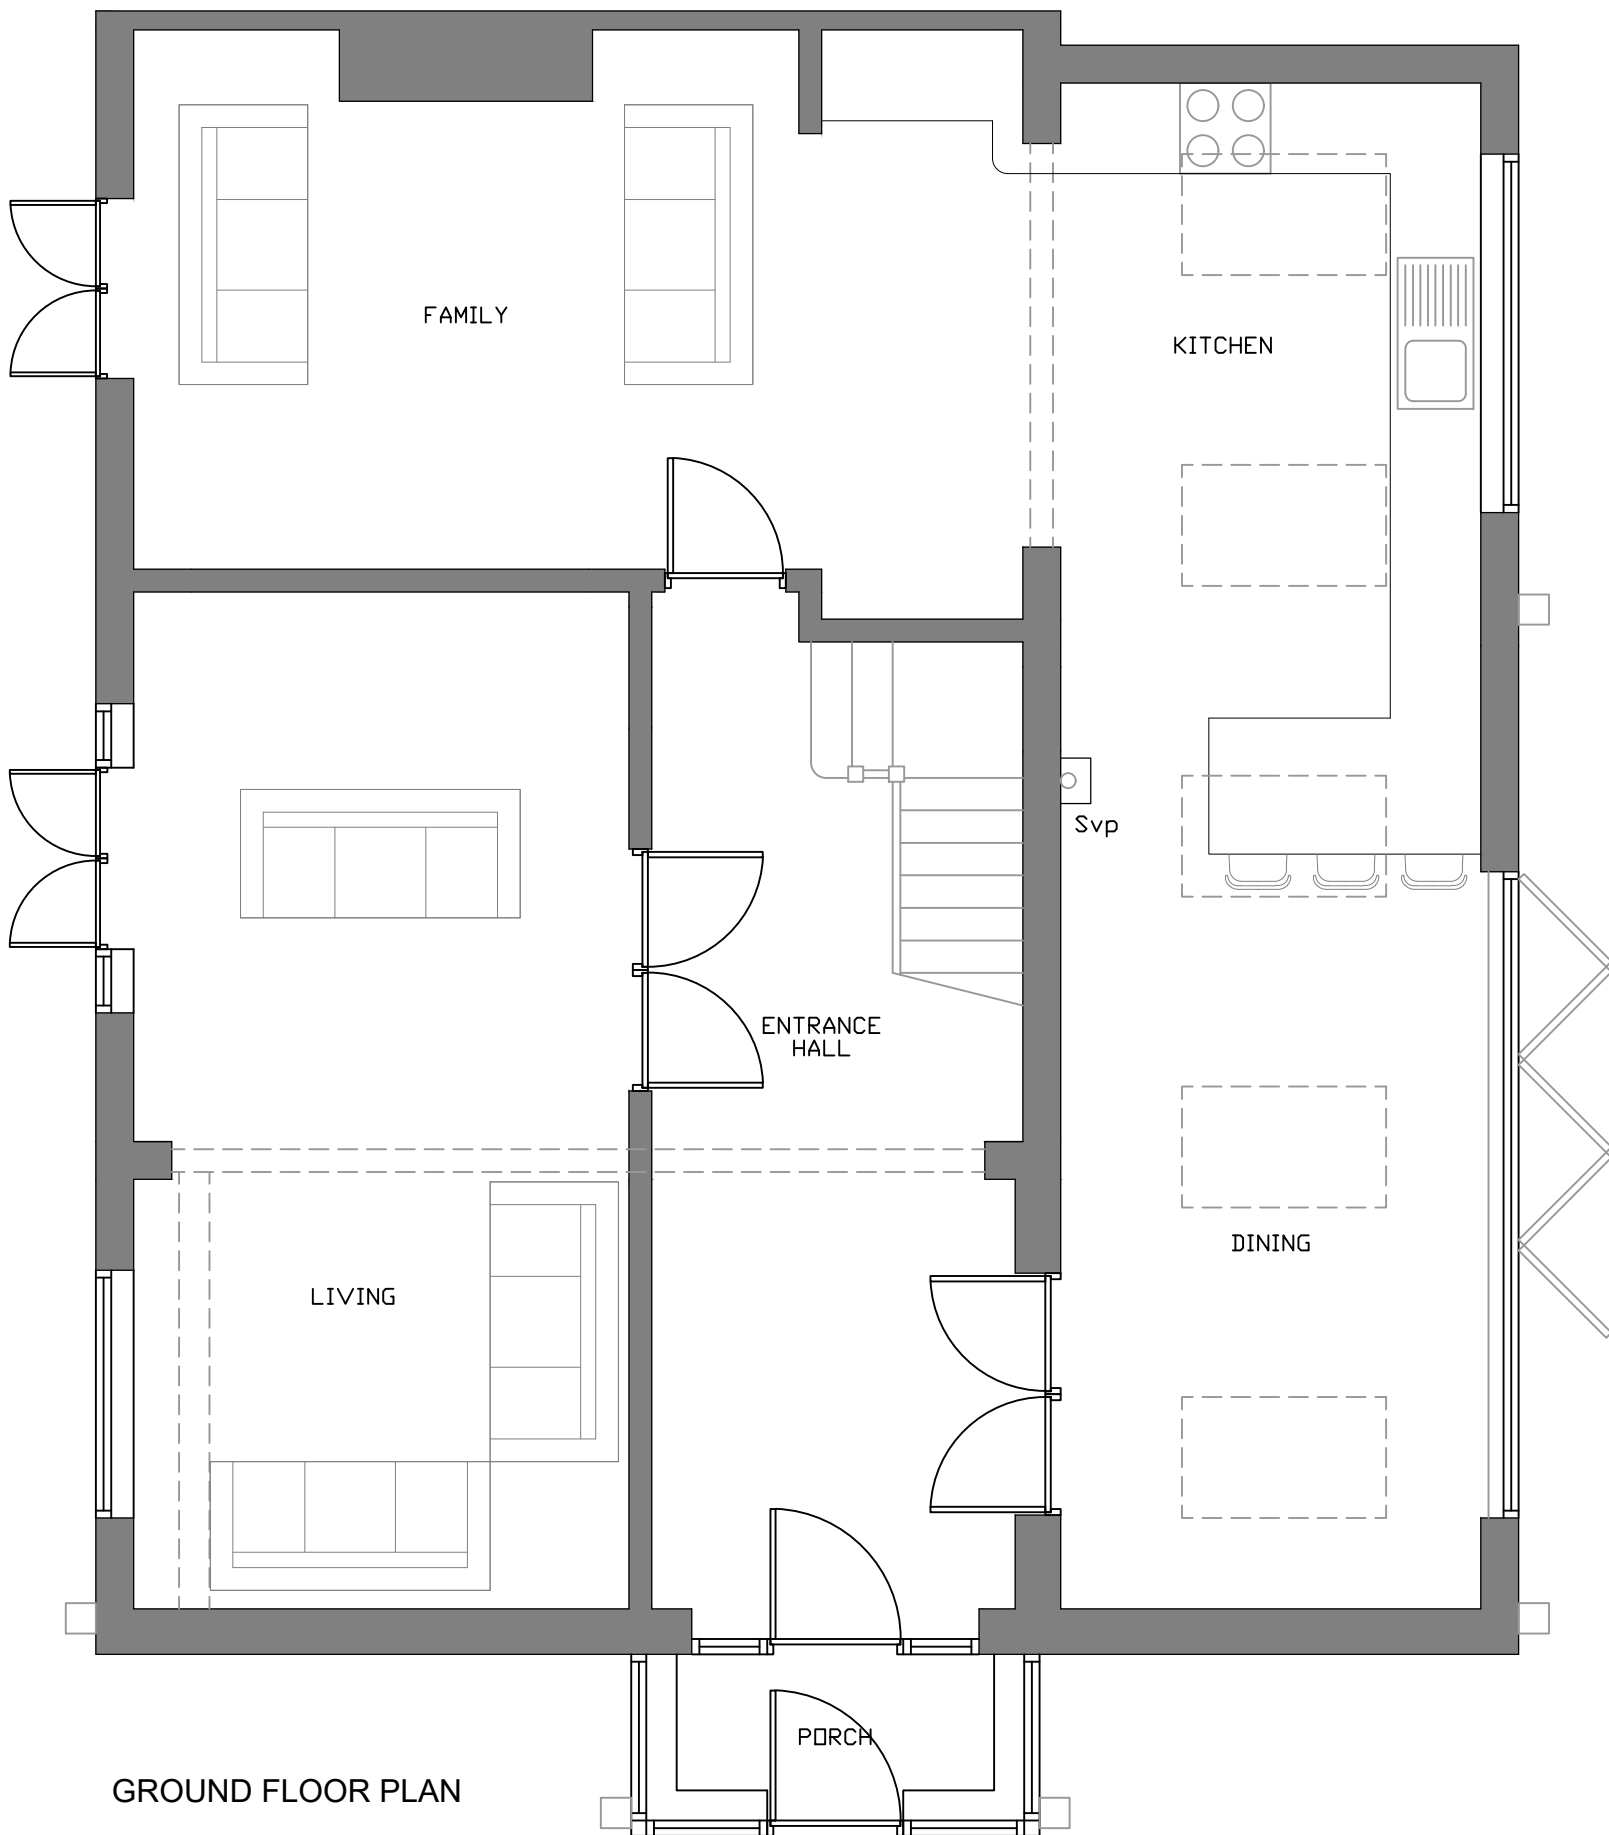

GROUND FLOOR PLAN

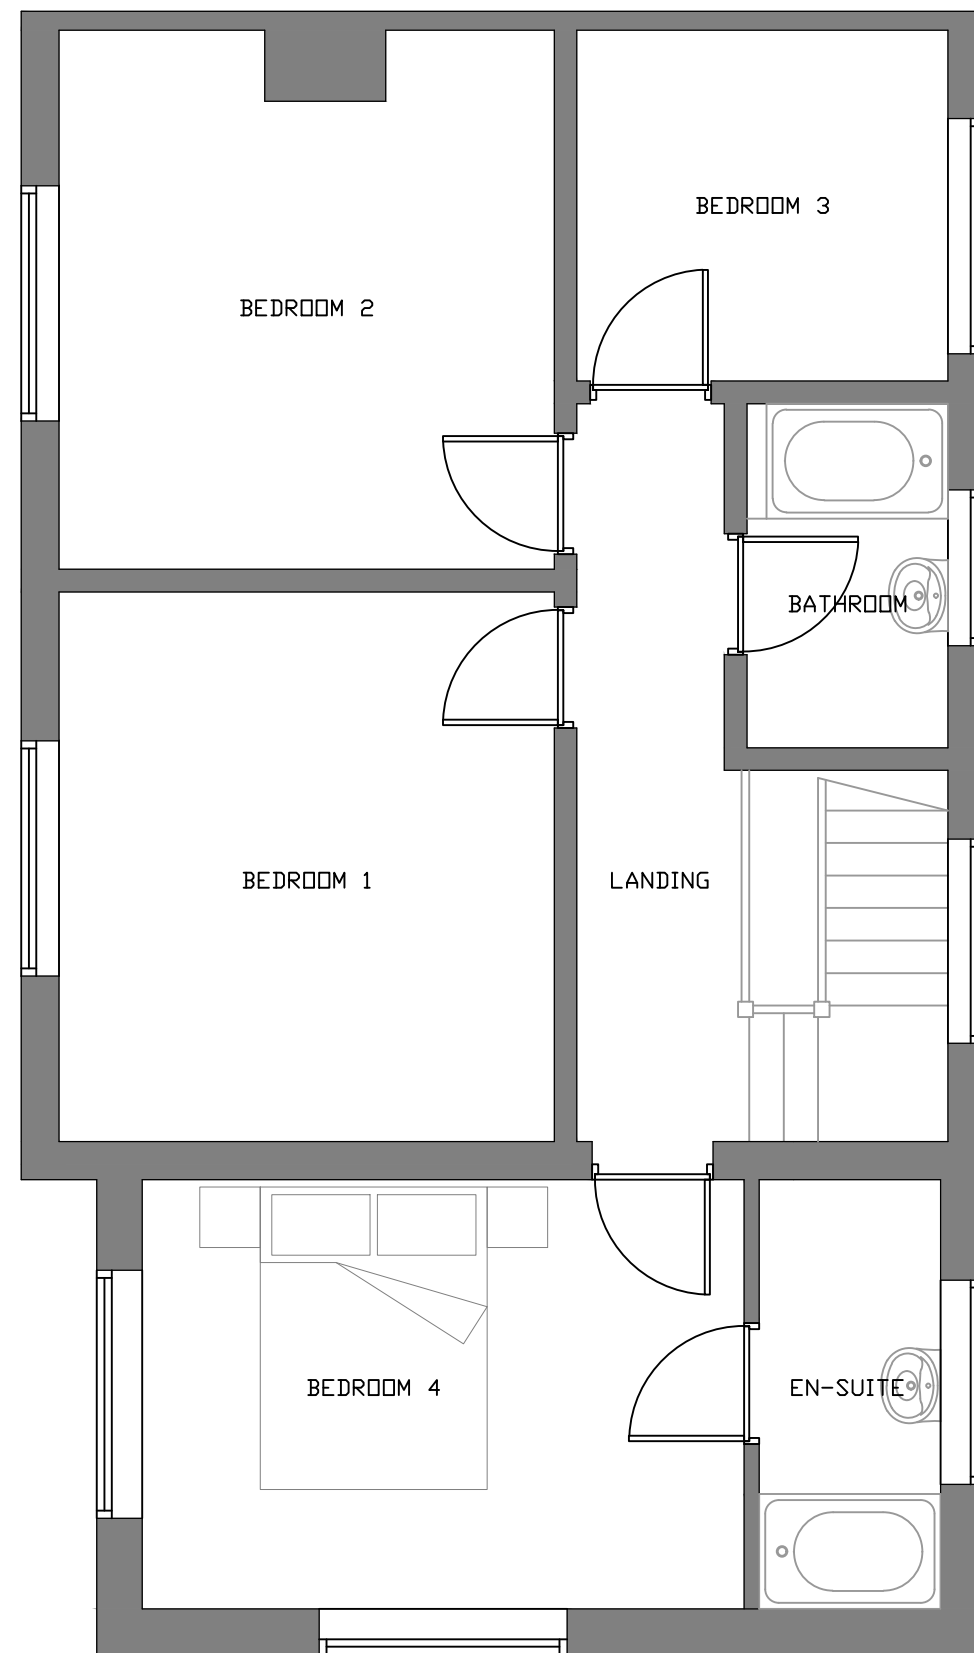

FIRST FLOOR PLAN



Contract		
Supporting Futures Ltd 19 Wood Lane, Prescot, L34 1LN		
Drawing title Existing Floor Plan		
Scale 1:50 at A3	Job No. 0019	Drg No. 001