


The Big Chippy
7-9 Warrington Road
Prescot
L34 5QX

EXISTING FRONT ELEVATION
AS PROPOSED.

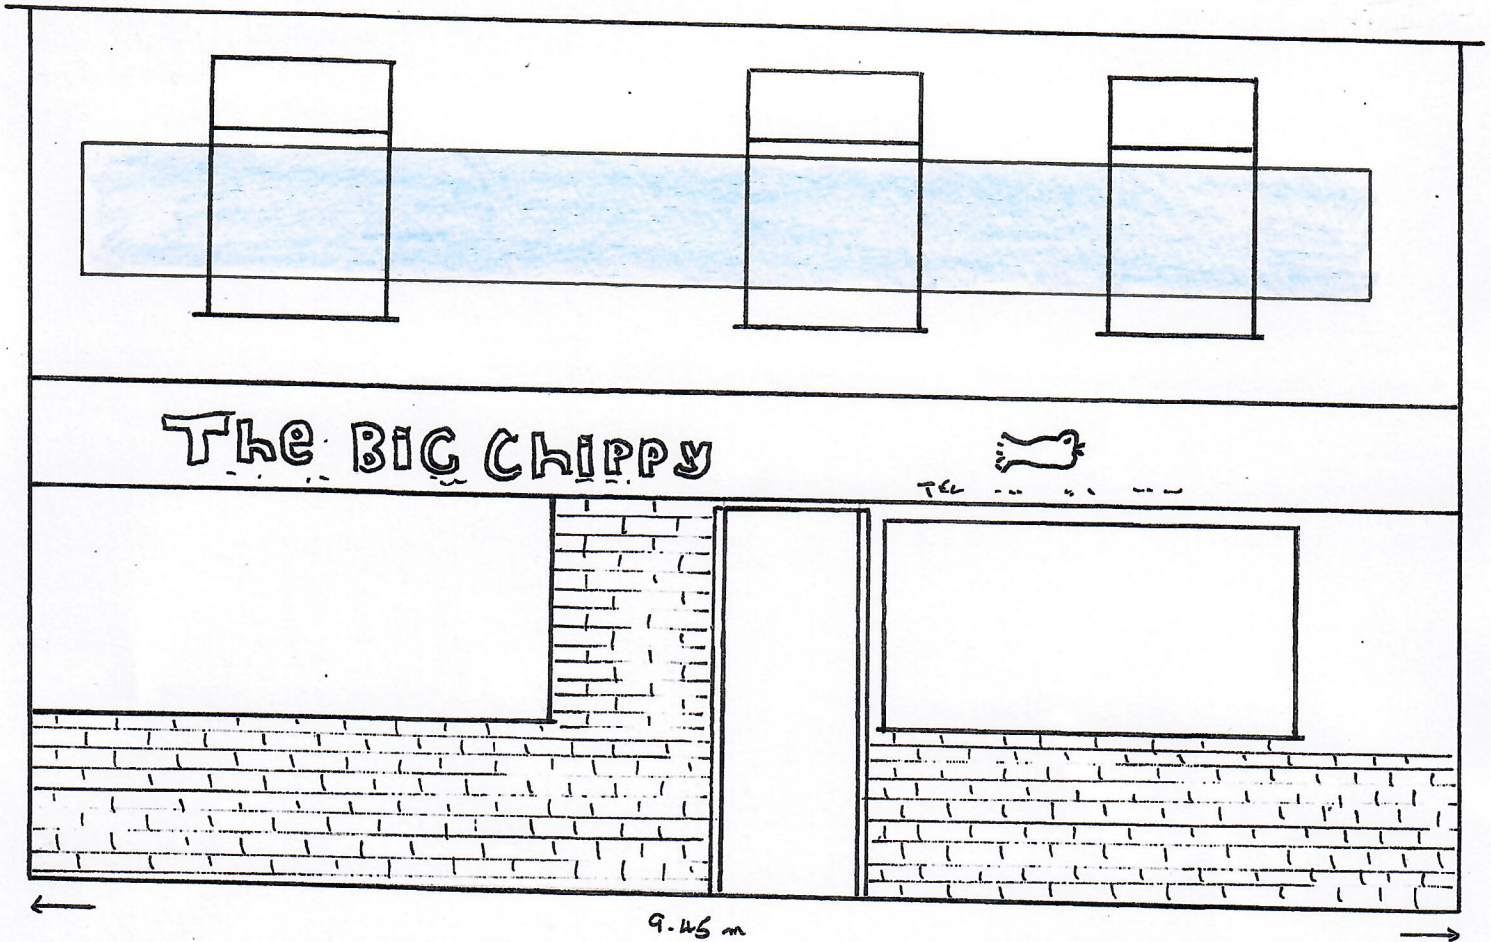

WARRINGTON ROAD

Scale: 1:50



(Scale at A4)

20th September 2022

Drawing No: 16224:3A